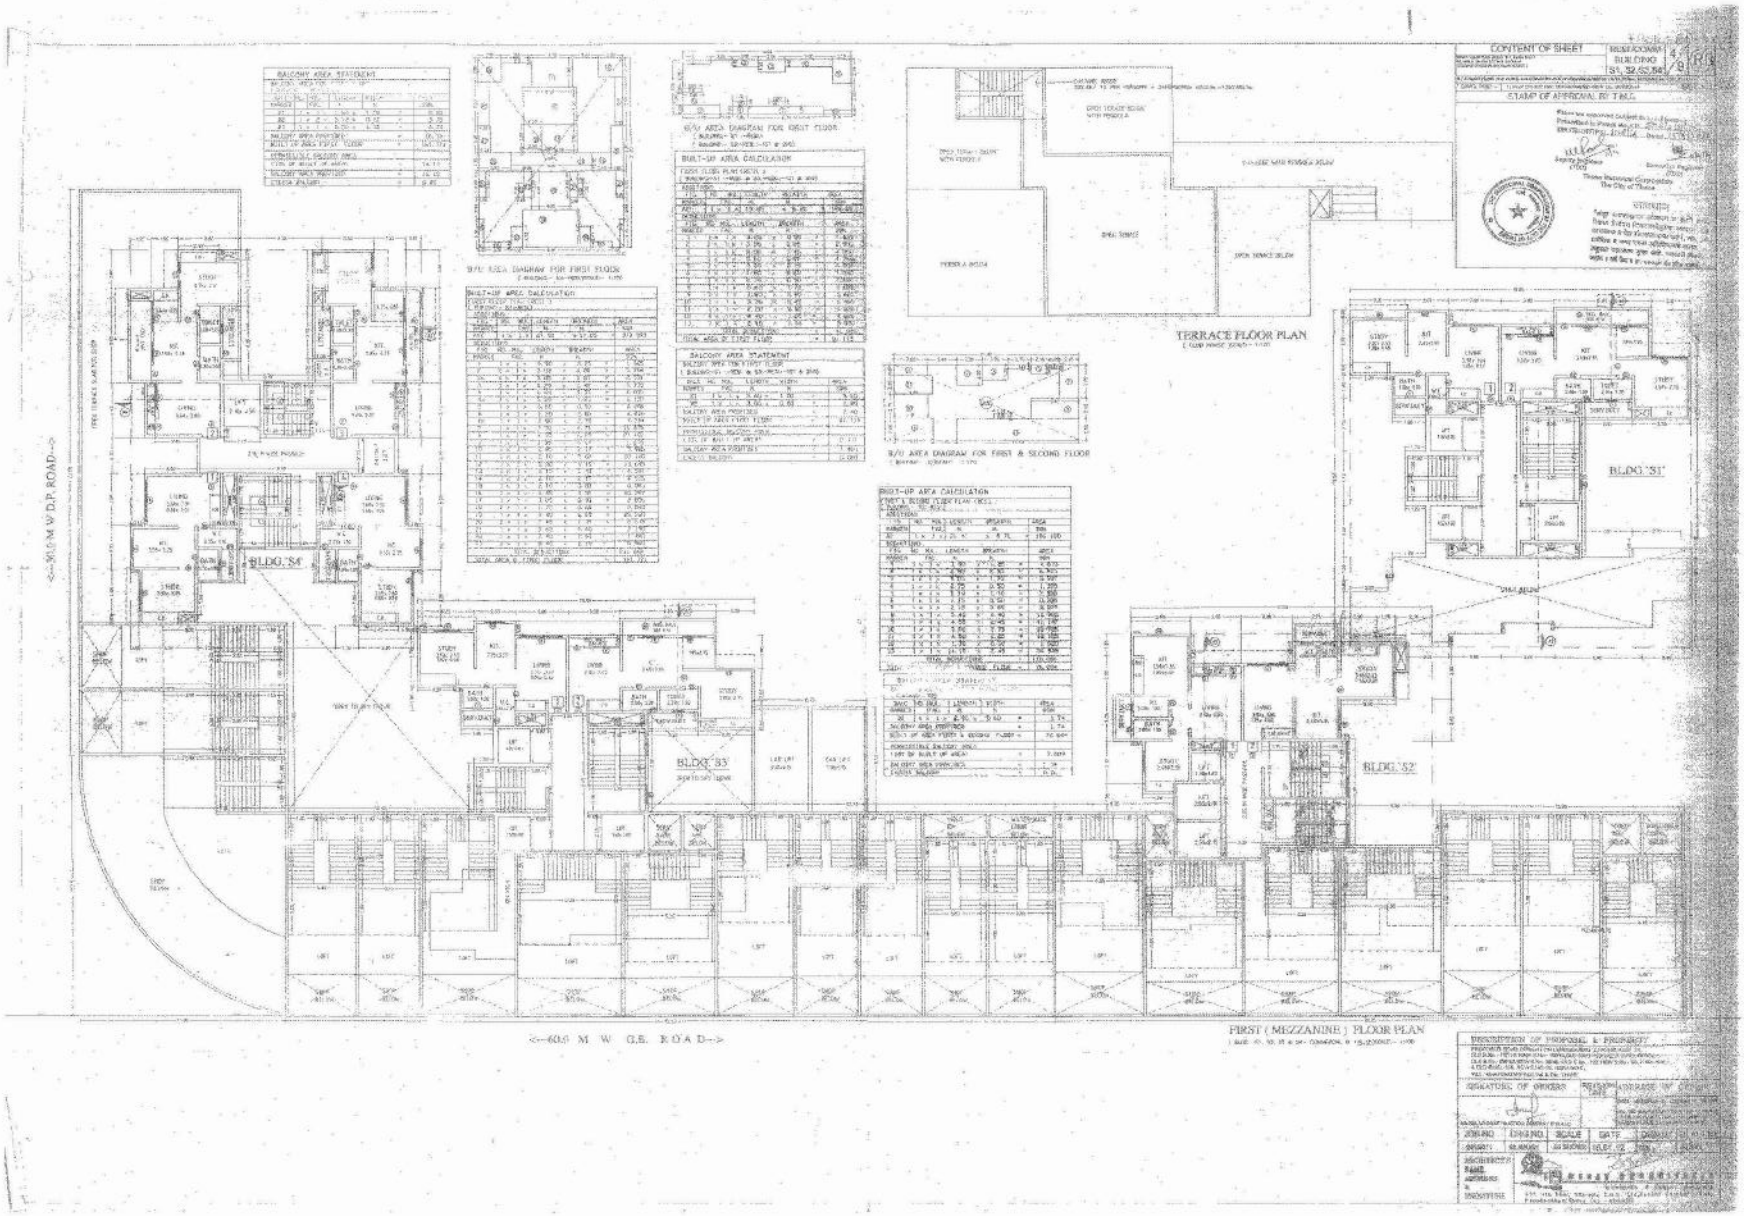

CONTENT OF SHEET
STAMP OF APPROVAL BY T.M.C.
B/U AREA DIAGRAM FOR FIRST FLOOR
B/U AREA DIAGRAM FOR GROUND FLOOR
BUILT-UP AREA CALCULATION
BALCONY AREA STATEMENT
TERRACE FLOOR PLAN
B/U AREA DIAGRAM FOR FIRST & SECOND FLOOR
BUILT-UP AREA CALCULATION
BLDG. S1
BLDG. S2
BLDG. S3
BLDG. S4
<--60.0 M W D.P. ROAD-->
<--60.0 M W G.E. ROAD-->
FIRST (MEZZANINE) FLOOR PLAN