



32690


GROUND FLOOR PLAN
EXISTING BUILDING
WING A

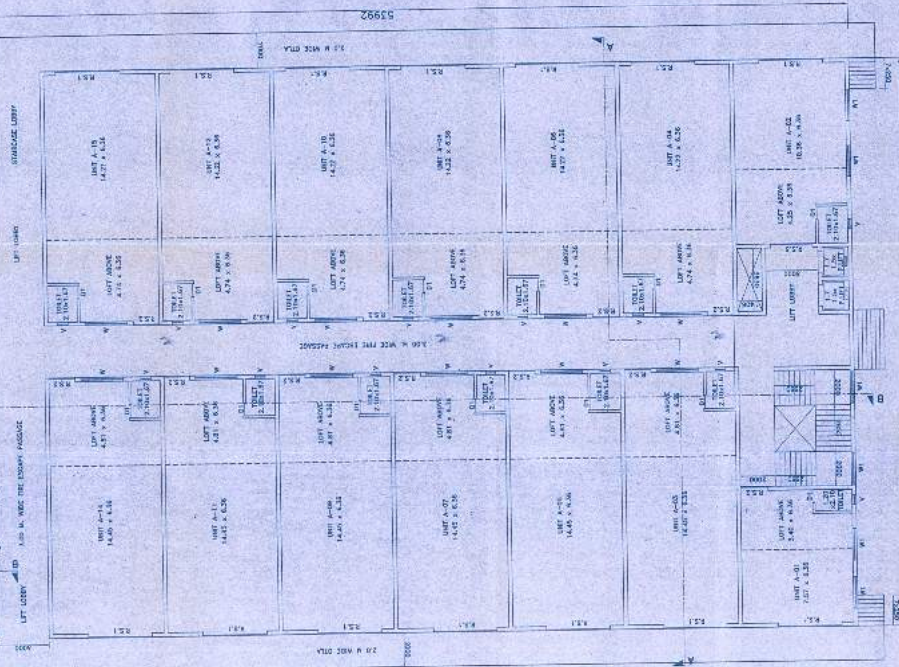

SIDE ELEVATION

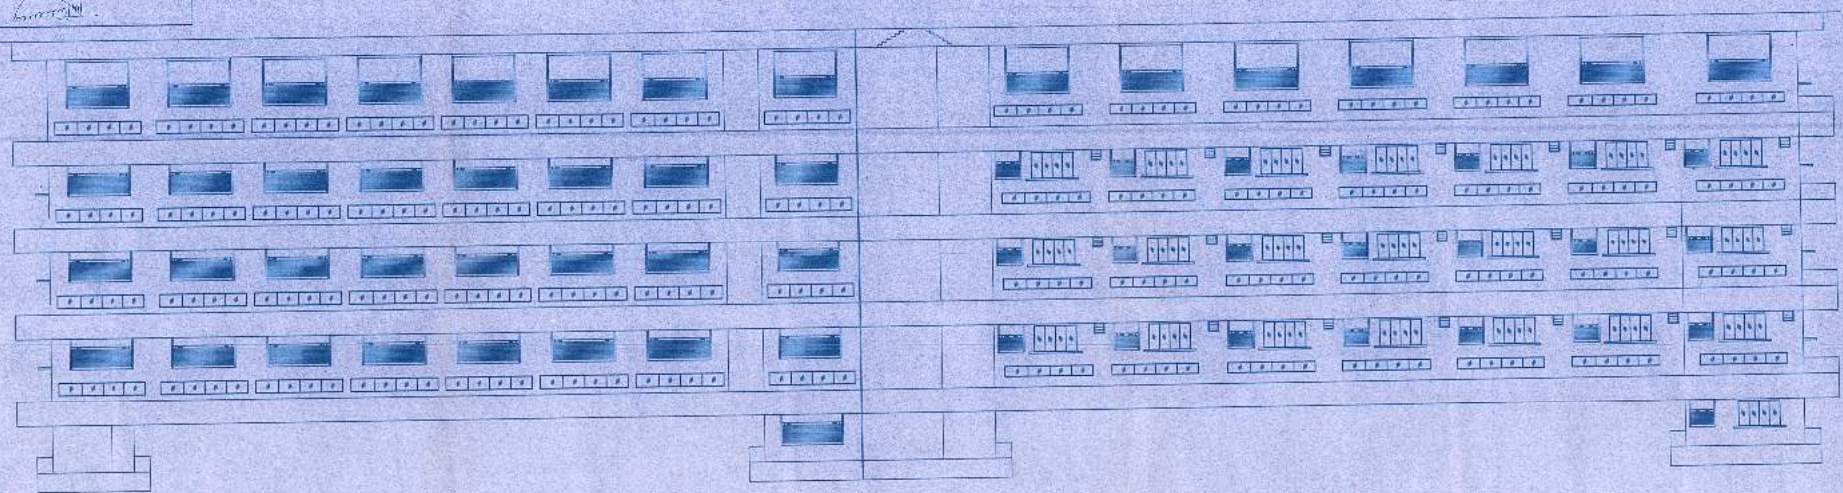

GROUND FLOOR PLAN
PROPOSED BUILDING
WING B

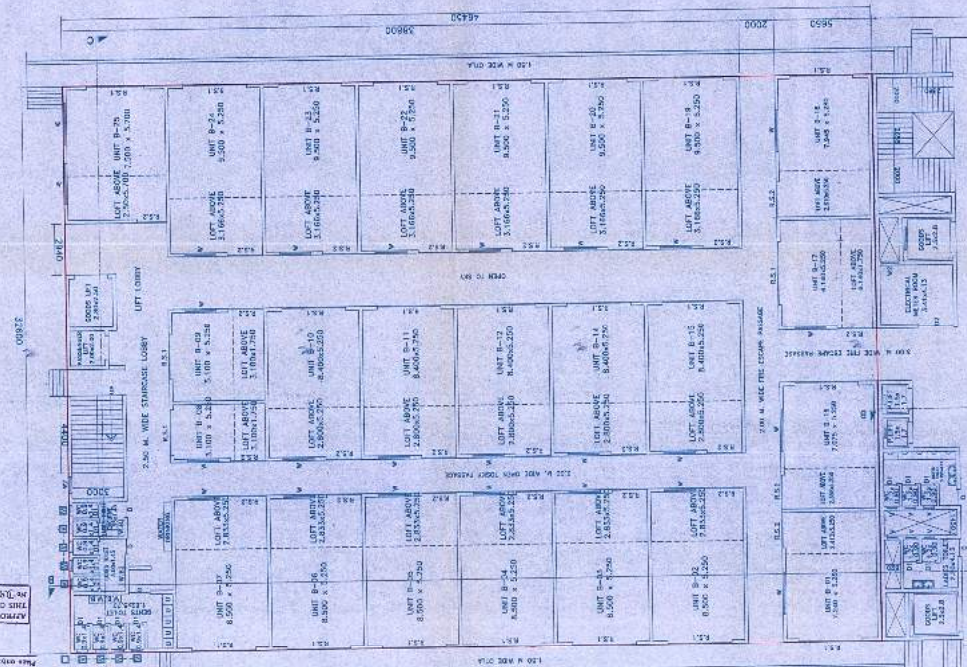

DATE & STAMP OF APPROVAL
SHEET 2








