



करावावे पत्र क्र. ५६६ (००) २०२२-२०२३

वा.क.न.र.वि. ५६६ दिनांक ०६/१२/२०२३





करीना जलिन रहन व हिस्सा रंगाने इस्ली सुविस्था ब्रामाने रविमोह व

रॉकम/निकलत परवानगे मंगुर

(स्वकरीतर ना.आनुक्त यणी स्वकरी जरी)

प. सलपक रविमोह नाररनन

विदेडी निगामपुर शहर मरनगरासि

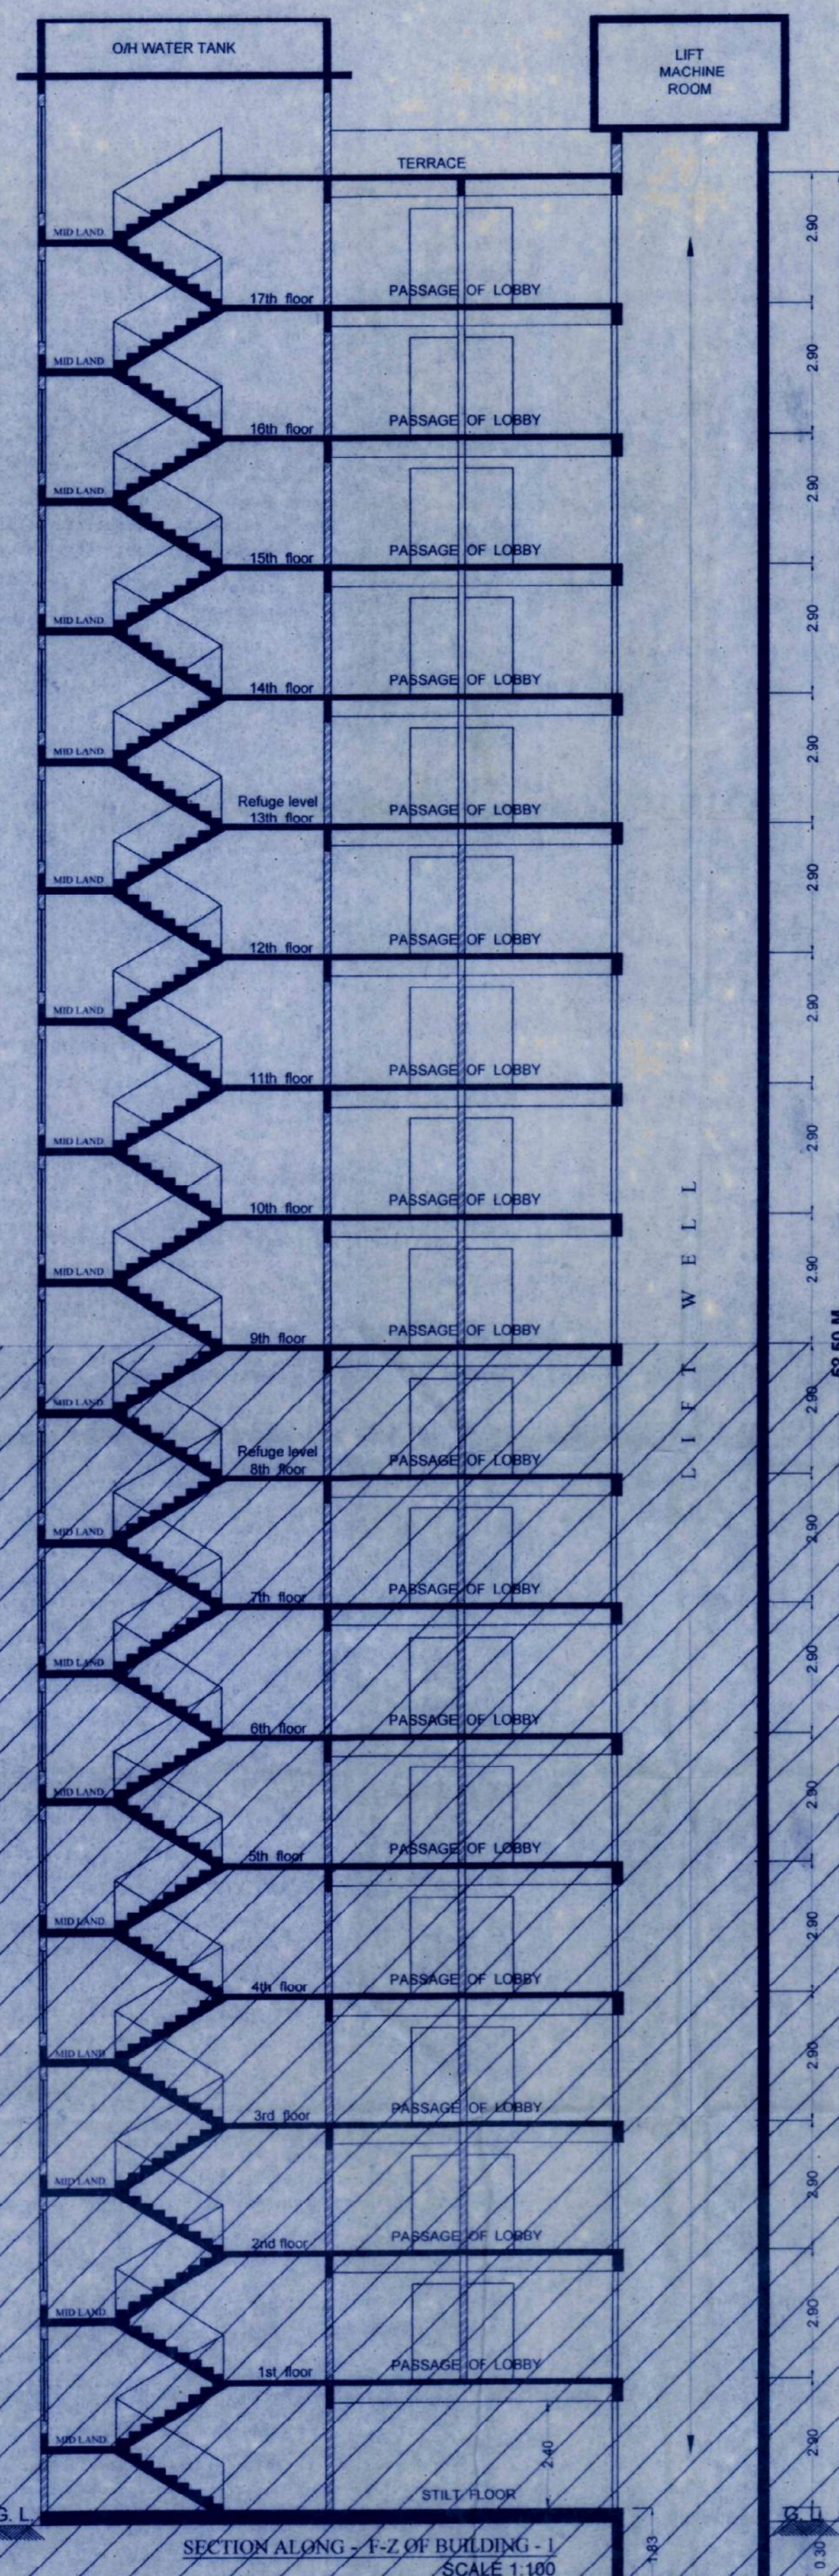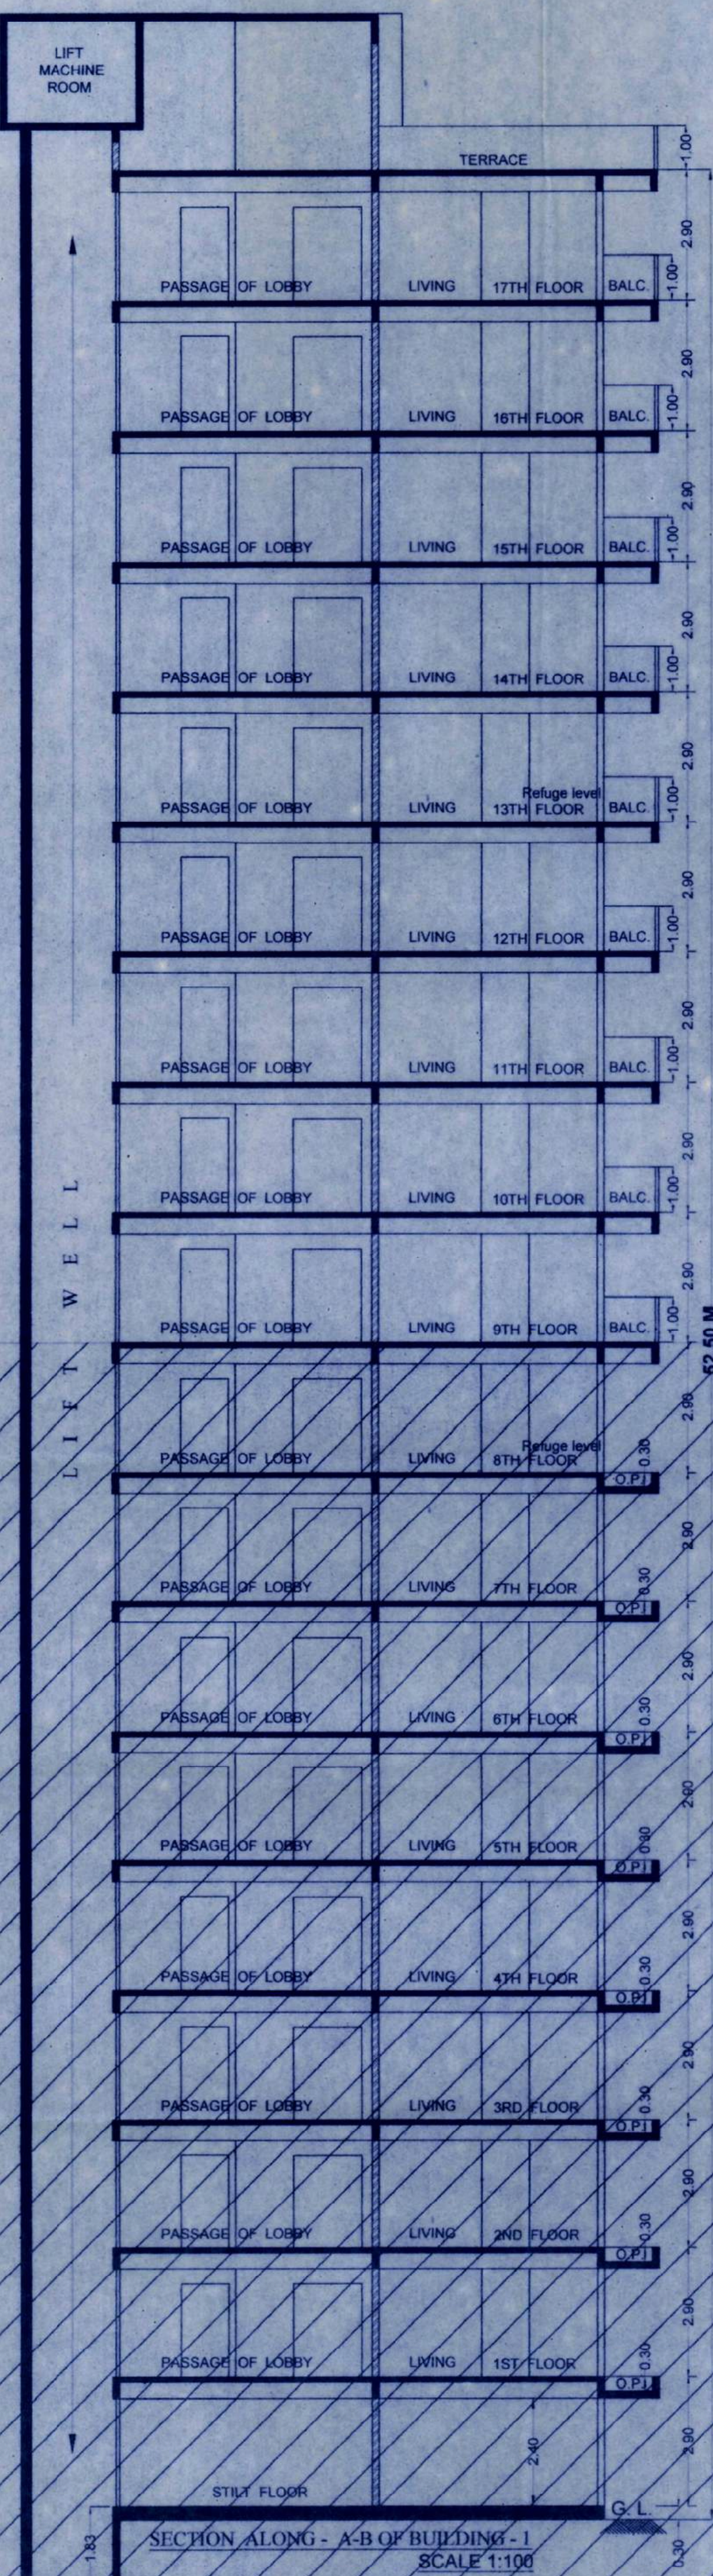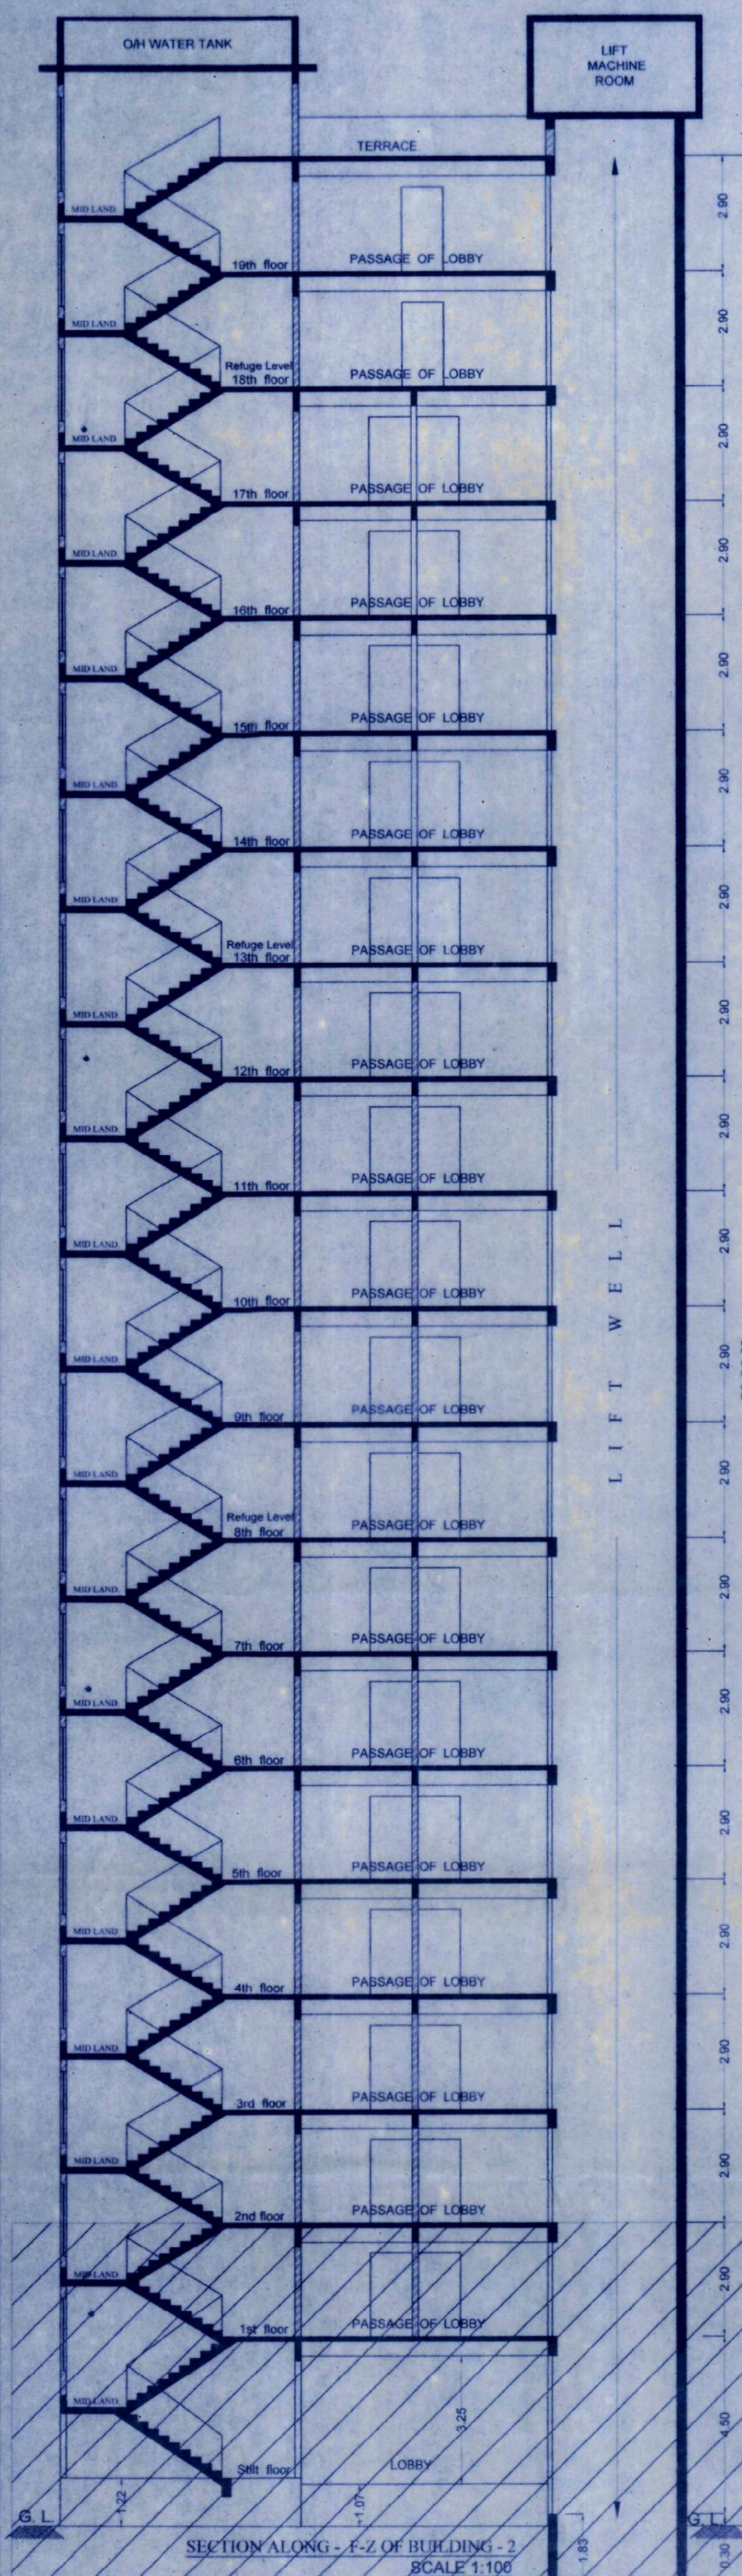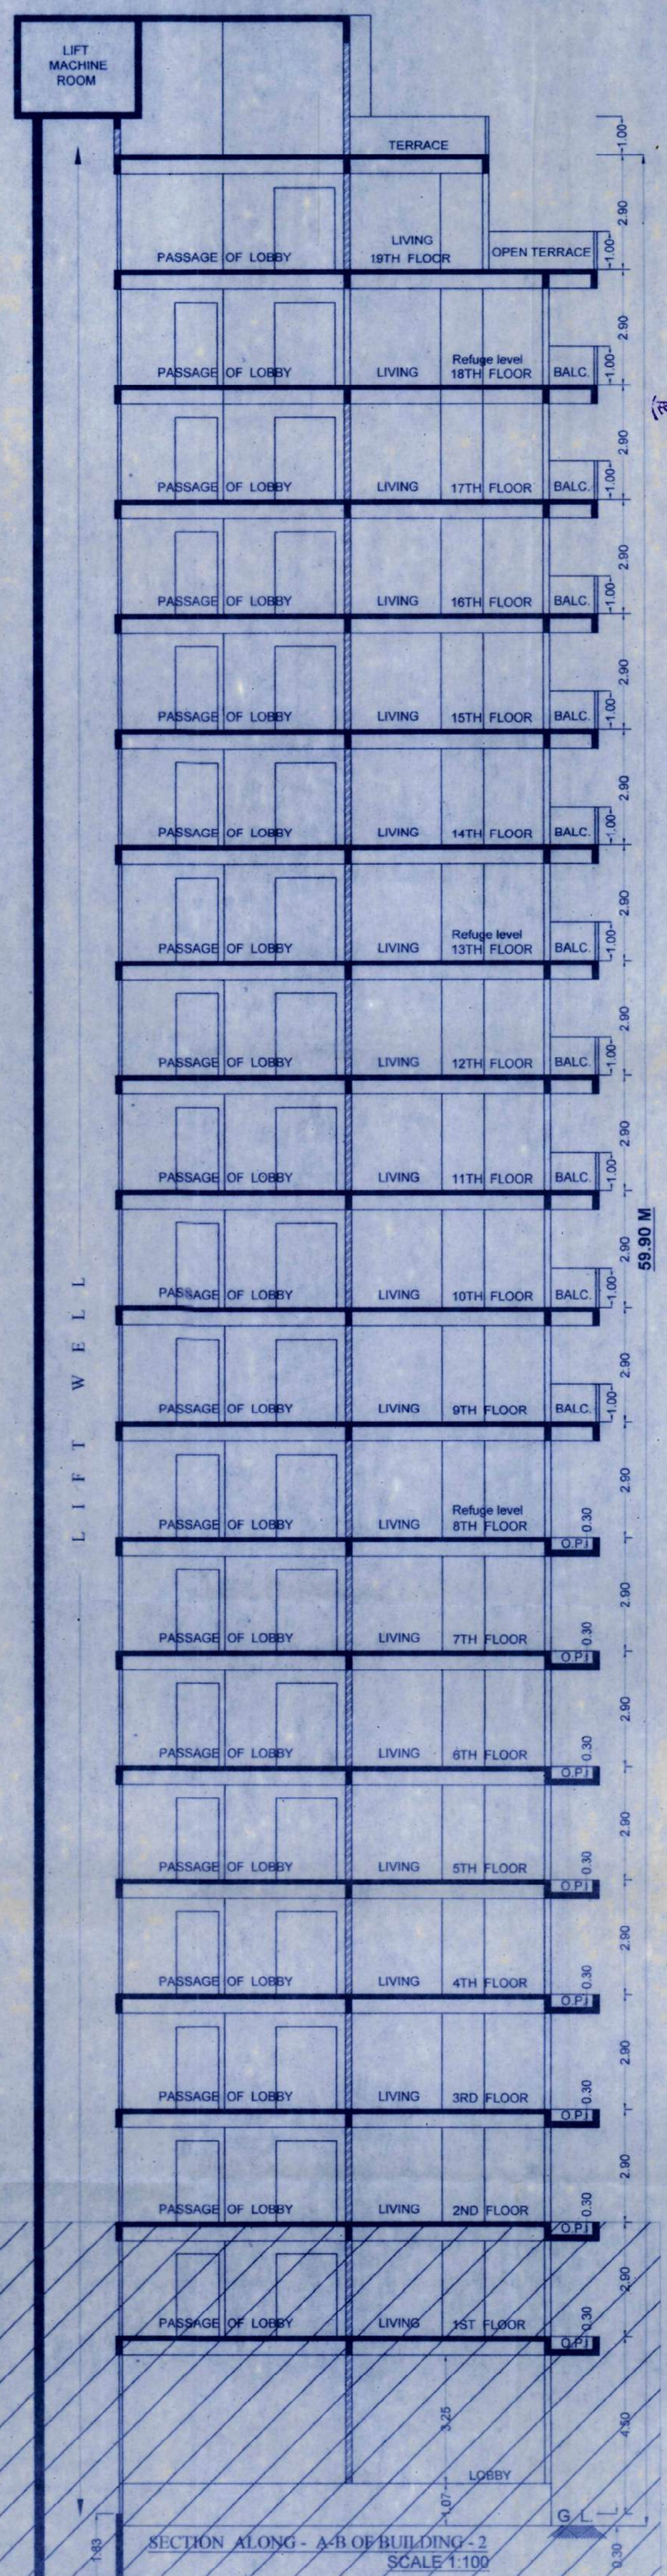

OWNER'S DECLARATION

I/We undersigned hereby confirm that I/We would abide by plans approved by Authority / Collector. I/We would execute the structure as per approved plans. Also I/We would execute the work under supervision of proper technical person so as to ensure the quality and safety at the work site.

1) HASBEEB SHARIF HASAN MOMIN (OWNER)

2) MUSAB SHARIF HASAN MOMIN

3) TALHA SHARIF HASAN MOMIN

4) M/S. MOONSHINE REALTORS PVT.LTD. THROUGH DIRECTOR SOHAIL HANIF HINGORA(P.A.HOLDER)

PROPERTY DISCRPTION

REVISED PLAN OF PROPOSED BUILDING - 01 (G+2 COMMERCIAL + UPPER 3RD TO 17TH RESIDENTIAL FLOORS) & BUILDING - 02 (STILT + UPPER 19 RESIDENTIAL FLOORS) ON LAND BEARING S.NO. 32/2, 36/2, 36/3, 37/0, 38/0, 124, 142, 134(M.P.I.) 134/0, 134 & 144-403(P) & 403(P), PLOT NO. 14, 15, 16, 20, 21, 22, 23 & 24 AT- MILLAT NAGAR, VILLAGE- NIZAMPUR, TALUKA-BHIVANDI, DIST.-THANE 421302.

LICENSING ENGINEER NAME AND SIGNATURE

Touzi & Associates

ARCHITECT & C.C. CONSULTANT

OFFICE NO. 1011102, FIRST FLOOR, KONARK

ARCADE, OPP. TANSILAR OFFICE, BESIDE

NEW MUNICIPAL CORPORATION, BHIVANDI

E-mail : touziassoassociates@gmail.com

DRN	CKD	SCALE	DATE	JOB NO.	DRG NO.
SHOEB A.	FAHAD P.	1:100	07/01/2023	J-205	4TH REVISION