
16/17

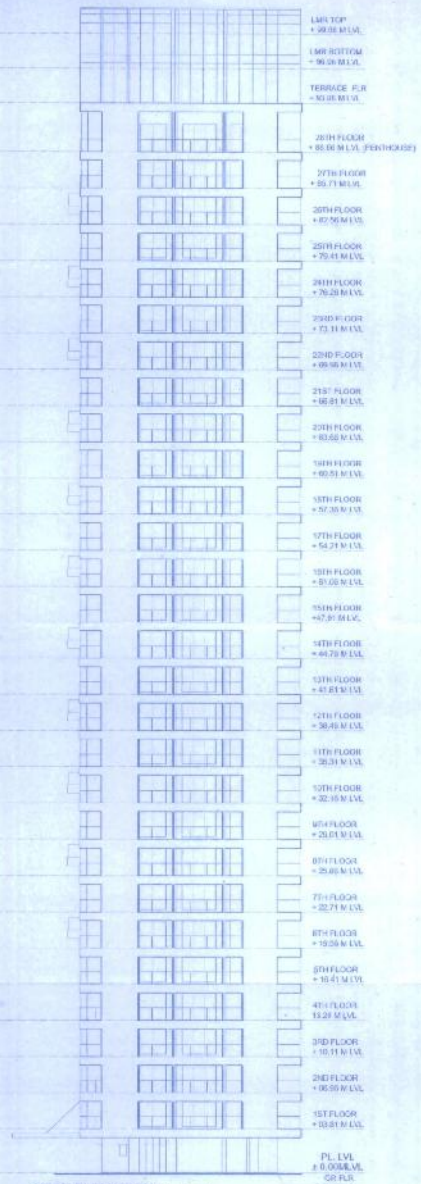

NORTH ELEVATION SCALE:-1:200



WEST ELEVATION SCALE:-1:200

CONTENTS OF SHEET

NORTH ELEVATION, WEST ELEVATION,

STAMP & DATE OF APPROVAL OF PLANS.

BLDG / DRAINAGE PLAN APPROVAL
1) APPROVED SUBJECT TO THIS OFFICE LETTER NO. DE/ MIP (S) / P - 4426 DT. 06/02/2015
2) BUILDING / DRAINAGE PLAN REJECTED

Deputy Engineer
Special Planning Authority
MIDC, Sub- Div-I, Mahape,
Navi Mumbai

NOTES:

BOUNDARY OF PLOT SHOWN IN BLACK :
EXISTING STREET SHOWN IN GREEN :
EXISTING WORK SHOWN IN BLUE :
EXISTING WORK TO BE DEMOLISHED SHOWN IN YELLOW DOTTED :
PROPOSED WORK SHOWN IN RED :
ALL DRAIN LINES SHOWN IN RED DOTTED ;
ONLY WRITTEN DIMENSIONS TO BE FOLLWED
ALL DRAWINGS & DESIGN AS PER OWNERS SUGGESTIONS & APPROVAL

PROJECT	DEVELOPMENT PERMISSION FOR:- PROPOSED I.T. BUILDING,AT PLOT NO. D-223/A, D-223/C, D-223/ DM.I.D.C. MAHAPE,NAVI MUMBAI.

SIGNATURE OF OWNER	ARCHITECT
	ChandraShekhar ARCHITECTS / PLANNERS
SIGNATURE OF ARCHITECT	CONSULTING ARCHITECT
N. C. DAFTARY Govt. ARCHITECT D-04/0847	POSITRON ARCHITECTS, DESIGNERS, PLANNERS

NO. OF PRINTS/TO WHOM	2 SET	2/MIDC
PURPOSE	APPL	APPL
DATE	29/12/14	06/02/15
ISSUED BY	SANKESH	SANKESH

TITLE

SUBMISSION DRAWING

DATE :	29.12.2014	REVISION :	NONE
SCALE :	AS STATED	JOB NO.	1406467
DRAWN BY :	VIJAY	DRG. NO.	16/17
CHECKED BY :	SANKESH	REMARKS :	NONE

FILE NAME: \\Archi\MAHAPE\ MANSUKHANI \NOV 12\14_12_29 MUN DWG