

LAYOUT FOR E / F WING (12TH FLOOR)

TDR PURCHASING STATEMENT

- ALLOWABLE TDR = 3471.29 sq.mt
- PURCHASED TDR = 2563.00 sq.mt
- FROM VILLAGE - PALE (REG. NO. - 9163/2015, DT. -)
- PURCHASED TDR = 110.00 sq.mt
- FROM VILLAGE - PALE (REG. NO. - 1508/2016, DT. -)
- AS PER D.C.R. RULE NO. 37.11 R.R. DATE - 2013
- R.G. = S.No. 21, H. No. 3A & 4B, PALE VIBHAG NO. 416-ON YEAR 2013, RS 3800.00 / M²
- R.G. = S.No. 21, H. No. 3A & 4B, PALE VIBHAG NO. 416-ON YEAR 2013, RS 3800.00 / M²
- R.R. = S.No. 58, H. No. 4/2, PALE VIBHAG NO. 416-ON YEAR 2013, RS 3800.00 / M²
- Y = 2673.00 SQ.MT.
- X = $\frac{R.G.}{R.R.} \times Y = \frac{3800.00}{3800.00} \times 2673.00 = 2673.00$ sq.mt
- PURCHASE AREA = 2673.00 M
- UTILISED AREA = 3109.067 M²
- BALANCE T.D.R. = 3184.067 - 3109.067 = 75.00 sq.mt

PLOT "C"

1	1/2	X	127.759	X	40.119	X	1	NO	=	2562.782	SQ.MT.	
2	1/2	X	127.759	X	16.751	X	1	NO	=	1070.046	SQ.MT.	
3	1/2	X	125.947	X	49.276	X	1	NO	=	3103.082	SQ.MT.	
4	1/2	X	80.821	X	10.132	X	1	NO	=	409.439	SQ.MT.	
6	1/2	X	119.906	X	24.497	X	1	NO	=	1468.669	SQ.MT.	
7	1/2	X	69.164	X	4.976	X	1	NO	=	172.080	SQ.MT.	
8	1/2	X	51.274	X	23.348	X	1	NO	=	598.573	SQ.MT.	
TOTAL ADDITION										=	9642.432	SQ.MT.
SAY										=	9642.490	SQ.MT.

18.00 M. WD ROAD

a	1/2	X	27.463	X	5.137	X	1	NO	=	70.539	SQ.MT.	
b	1/2	X	27.463	X	11.884	X	1	NO	=	163.183	SQ.MT.	
c	1/2	X	44.519	X	11.394	X	1	NO	=	253.625	SQ.MT.	
d	1/2	X	44.519	X	14.000	X	1	NO	=	311.633	SQ.MT.	
TOTAL ADDITION										=	798.982	SQ.MT.

24.00 M. WD ROAD

A	1/2	X	33.415	X	4.765	X	1	NO	=	79.611	SQ.MT.	
B	1/2	X	8.080	X	4.317	X	1	NO	=	17.441	SQ.MT.	
C	1/2	X	30.187	X	18.639	X	1	NO	=	281.328	SQ.MT.	
D	1/2	X	30.187	X	8.791	X	1	NO	=	132.687	SQ.MT.	
TOTAL ADDITION										=	511.067	SQ.MT.

RECREATIONAL AREA DAIGRAM
SCALE 1:1000

PLOT - C

RECREATIONAL OPEN SPACE - 3												
A	1/2	X	53.845	X	7.857	X	1	NO	=	211.530	SQ.MT.	
B	1/2	X	53.845	X	13.156	X	1	NO	=	354.192	SQ.MT.	
C	1/2	X	18.687	X	3.227	X	1	NO	=	30.151	SQ.MT.	
TOTAL ADDITION										=	595.873	SQ.MT.

RECREATIONAL OPEN SPACE - 4												
D	1/2	X	12.766	X	5.272	X	1	NO	=	33.651	SQ.MT.	
E	1/2	X	14.522	X	11.617	X	1	NO	=	84.351	SQ.MT.	
F	1/2	X	24.379	X	4.135	X	1	NO	=	50.404	SQ.MT.	
G	1/2	X	24.379	X	8.829	X	1	NO	=	107.621	SQ.MT.	
H	1/2	X	22.677	X	11.697	X	1	NO	=	125.370	SQ.MT.	
TOTAL ADDITION										=	401.397	SQ.MT.

TOTAL RECREATIONAL SPACE OF PLOT - C
 = REC. OPEN SPACE - 3 + REC. OPEN SPACE - 4
 = 595.873 + 401.397 = 997.270 SQ.MT.




PARKING AREA												
1	1/2	X	110.592	X	8.266	X	1	NO	=	456.705	SQ.MT.	
2	1/2	X	114.313	X	8.265	X	1	NO	=	472.196	SQ.MT.	
3	1/2	X	48.262	X	8.000	X	1	NO	=	193.048	SQ.MT.	
4	1/2	X	41.456	X	8.000	X	1	NO	=	165.824	SQ.MT.	
5	1/2	X	17.388	X	4.858	X	1	NO	=	41.993	SQ.MT.	
6	1/2	X	23.799	X	11.207	X	1	NO	=	132.853	SQ.MT.	
7	1/2	X	23.012	X	4.136	X	1	NO	=	47.589	SQ.MT.	
8	1/2	X	65.144	X	6.000	X	1	NO	=	195.432	SQ.MT.	
9	1/2	X	45.155	X	5.947	X	1	NO	=	134.268	SQ.MT.	

EXISTING + PROPOSED BUILT UP AREA STATEMENT

	B-UP AREA	EX. BAL. AREA	No. OF TENEMENTS
WING 'A' & 'B'	4239.75 SQ.M	NIL	118 NOS
WING 'C' & 'D'	4393.09 SQ.M	175.49	94 NOS
TOTAL	8632.84 SQ.M	175.49	212 NOS


PROPOSED BUILT UP AREA STATEMENT

	B-UP AREA	EX. BAL. AREA	No. OF TENEMENTS
WING - 'E' & 'F'	3682.02 SQ.M	3.72	94 NOS
WING - 'G' & 'H'	2757.47 SQ.M	3.72	70 NOS
TOTAL	6439.49 SQ.M	7.44	164 NOS

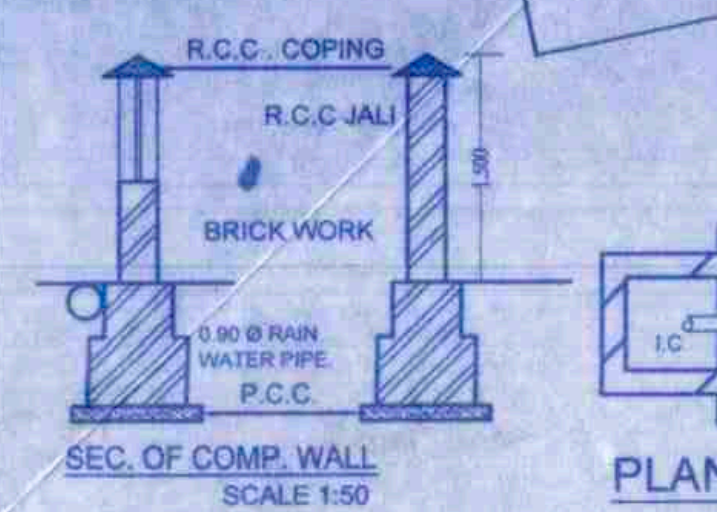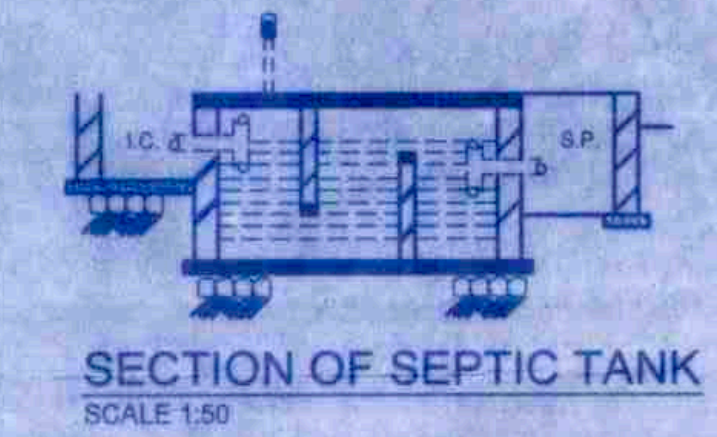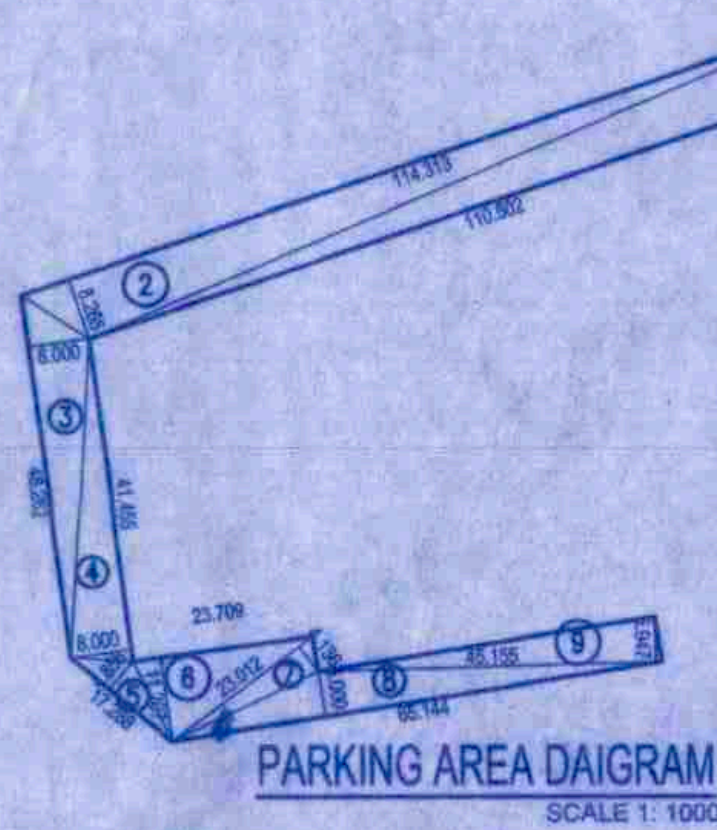

PLAN OF SEPTIC TANK

PLOT AREA DAIGRAM
SCALE 1:1000

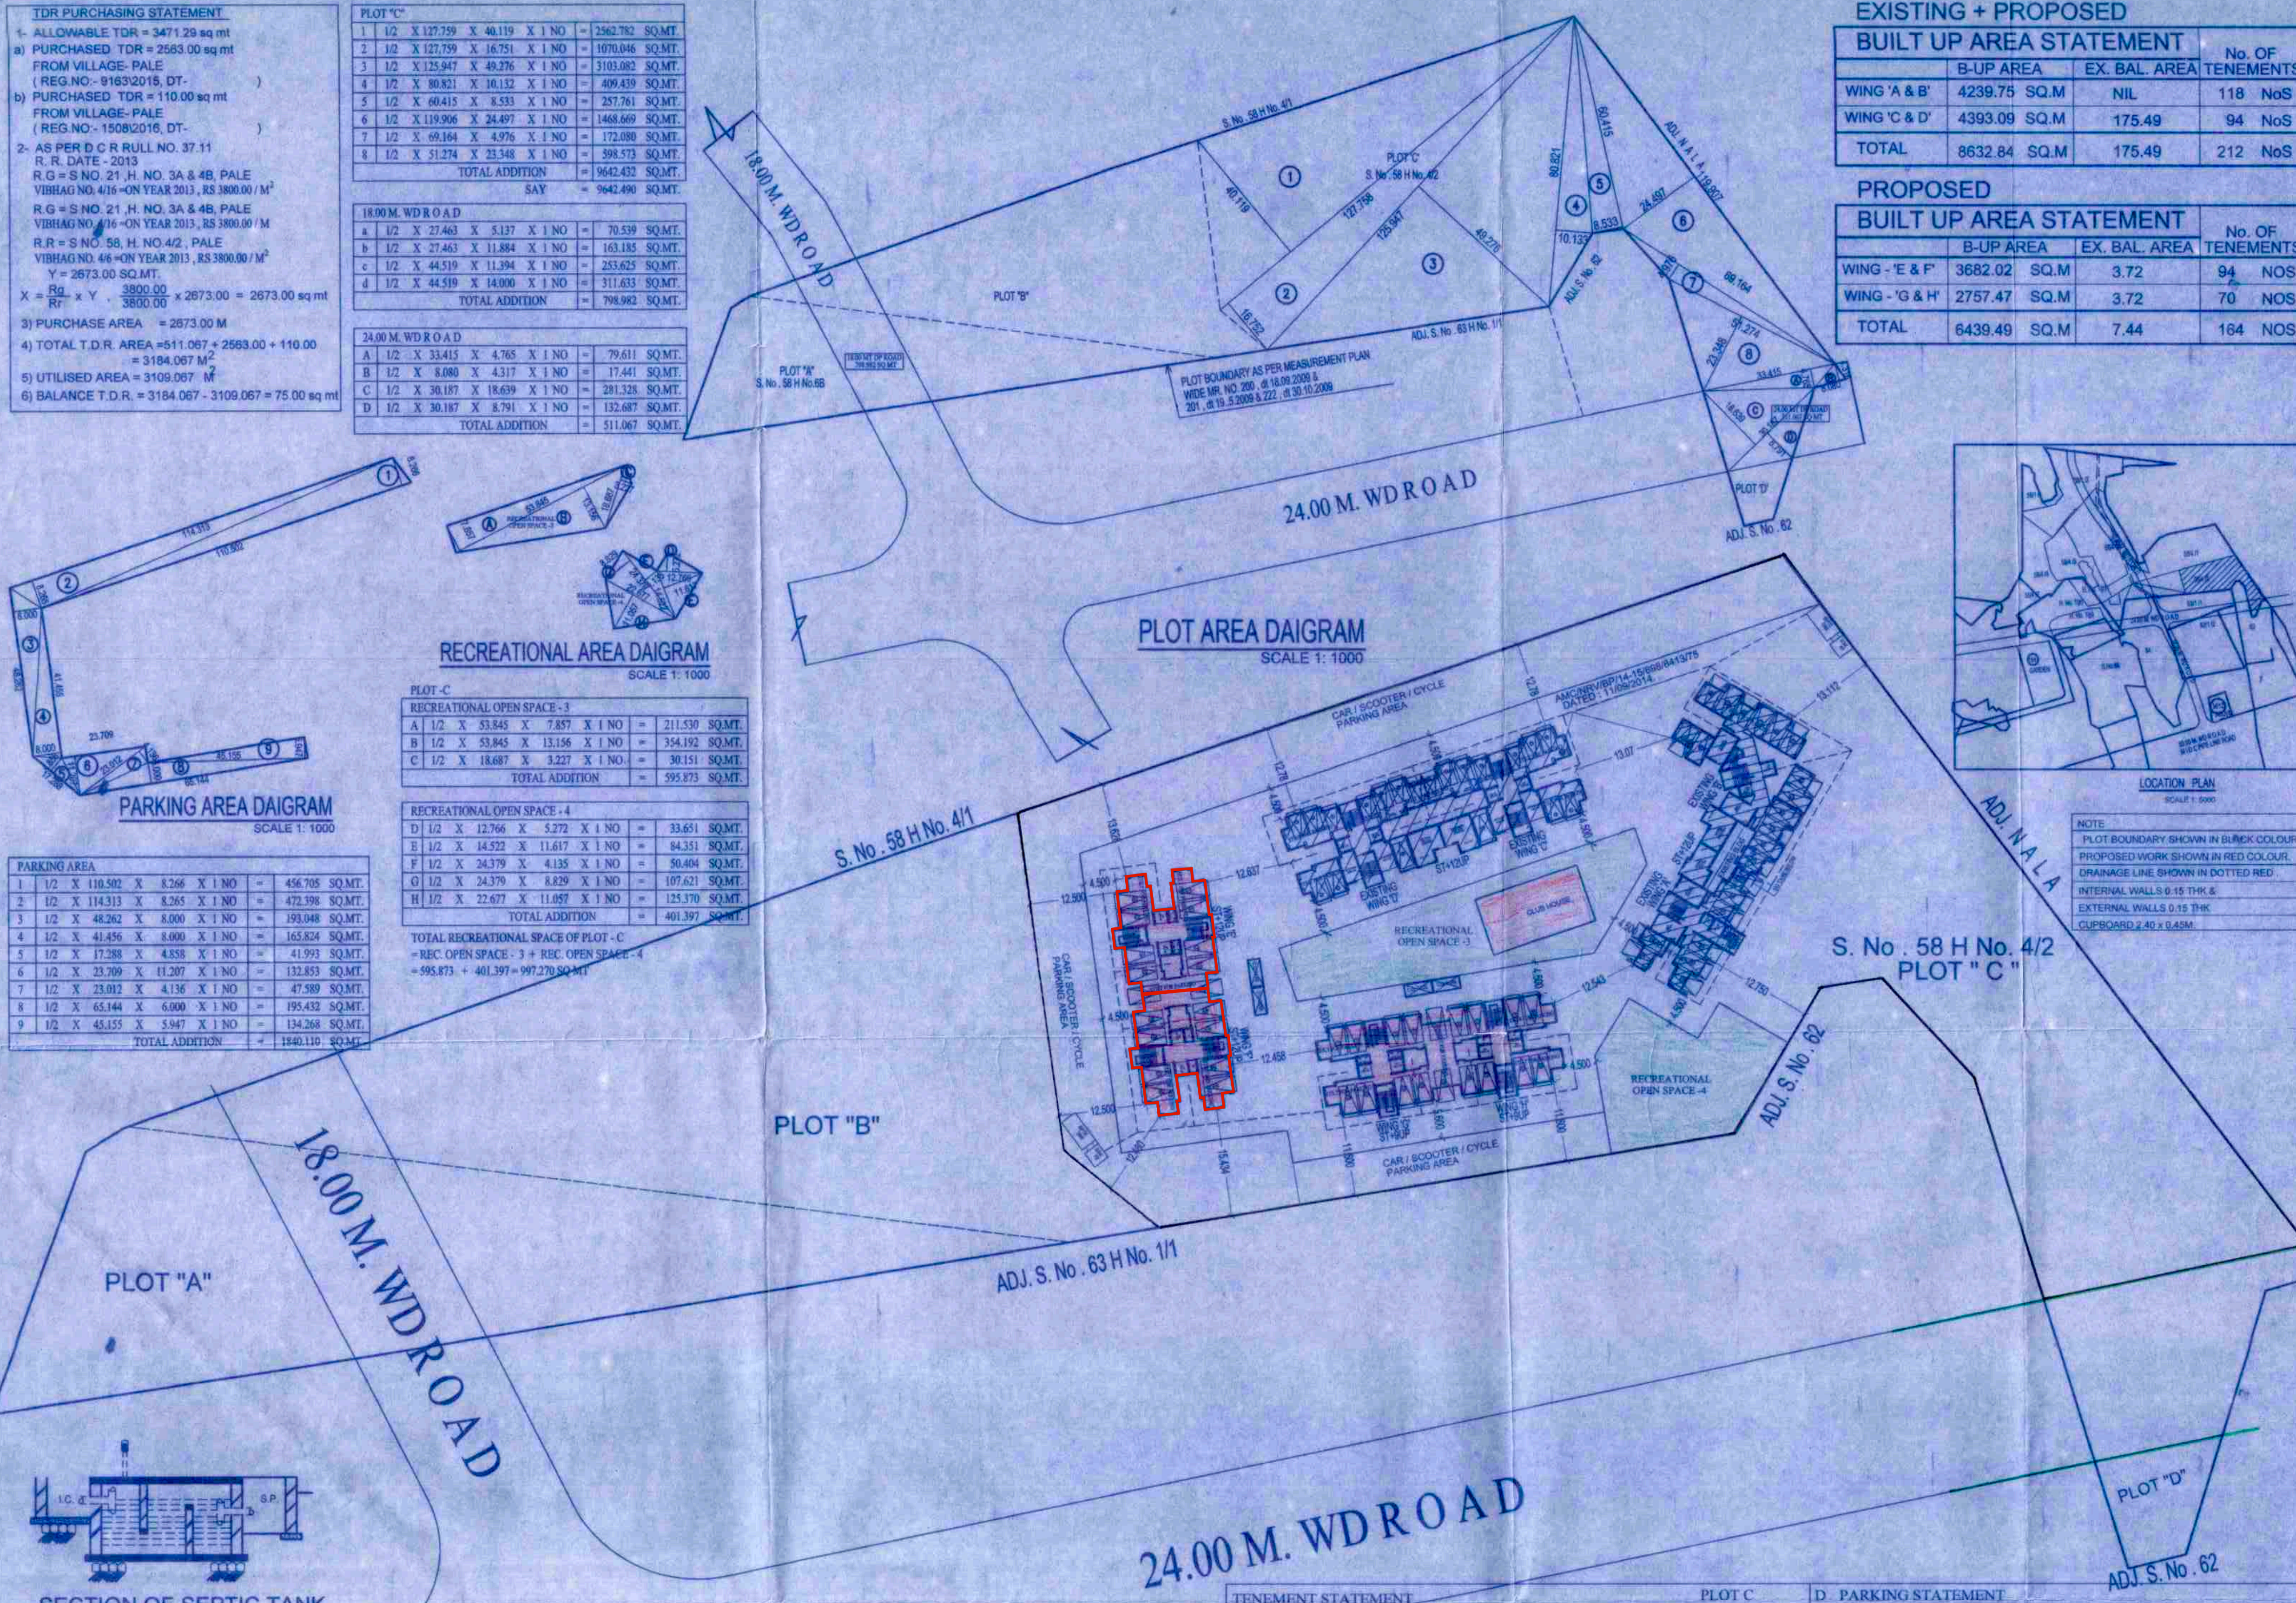

BLOCK PLAN
SCALE 1:500

TENEMENT STATEMENT

	PLOT C
a. PROPOSED AREA	15255.26
b. LESS DEDUCTION OF NON-RESIDENTIAL AREA	
c. AREA OF TENEMENT (a+b)	15255.26
d. TENEMENT PERMISSIBLE	457 Nos
e. TENEMENT PROPOSED	164 Nos
f. TENEMENT EXISTING	212 Nos
g. TOTAL NO. OF TENEMENT	376 Nos

PARKING REQUIREMENTS : NON CONGESTED AREA							
TENEMENTS SIZE B-UP AREA	PRO.NO. OF TENEMENTS	REQUIRED PARKING RATE				PROPOSED PARKING SPACES	
		CAR	SCOOTER	CYCLE	CAR	SCOOTER	CYCLE
50 TO 100 SQ.MT.	NIL	NIL	NIL	NIL	NIL	NIL	NIL
100 TO 150 SQ.MT.	NIL	NIL	NIL	NIL	NIL	NIL	NIL
150 TO 200 SQ.MT.	NIL	NIL	NIL	NIL	NIL	NIL	NIL
