


REVISED


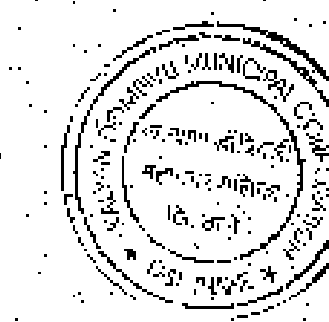


PREVIOUS APPROVAL No. KNC/NR/BP/57/8013-14/68/73
 DATED 06/06/2014

CERTIFICATE OF STRUCTURAL ENGINEER

THE R.C.C. PLANS PREPARED BY ME ARE IN ACCORDANCE WITH THE NORMS AS SPECIFIED BY INDIAN STANDARD INSTITUTE AND I WILL BE HELD RESPONSIBLE FOR ANY HARM CAUSED BY IN EARTHQUAKE DUE TO NEGLIGENCE OF STANDARDS.

K.R. PATEL & ASSOCIATES
 STRUCTURAL ENGINEER
 KAMLESH R. PATEL
 SIGNATURE: [Signature]

DESCRIPTION OF PROPOSAL AND PROPERTY


PROPOSED BUILDING ON LAND BEARING
 S. No. 168, H. No. 2, AT
 VILLAGE - TITWALA
 TALUKA - KALYAN
 DISTRICT - THANE

NAME OF OWNER: SHRI SHIVRAJ KAMAL SINGH


NAME, ADDRESS AND SIGNATURE OF
 POWER OF ATTORNEY HOLDERS

SHRI SHIVRAJ KAMAL SINGH
 200/200, SHIVRAJ BLDG. TITWALA ROAD,
 DOMBIVLI (EAST)


VASTHUSHILP
 RAJAN MILEKAR
 ARCHITECT & INT. DESIGNERS
 25, NUTANABAI BUILDING,
 1ST FLOOR, BLDG. NO. 1,
 NUTANABAI BUILDING, 1ST FLOOR,
 REGD. No. GA/93/18553

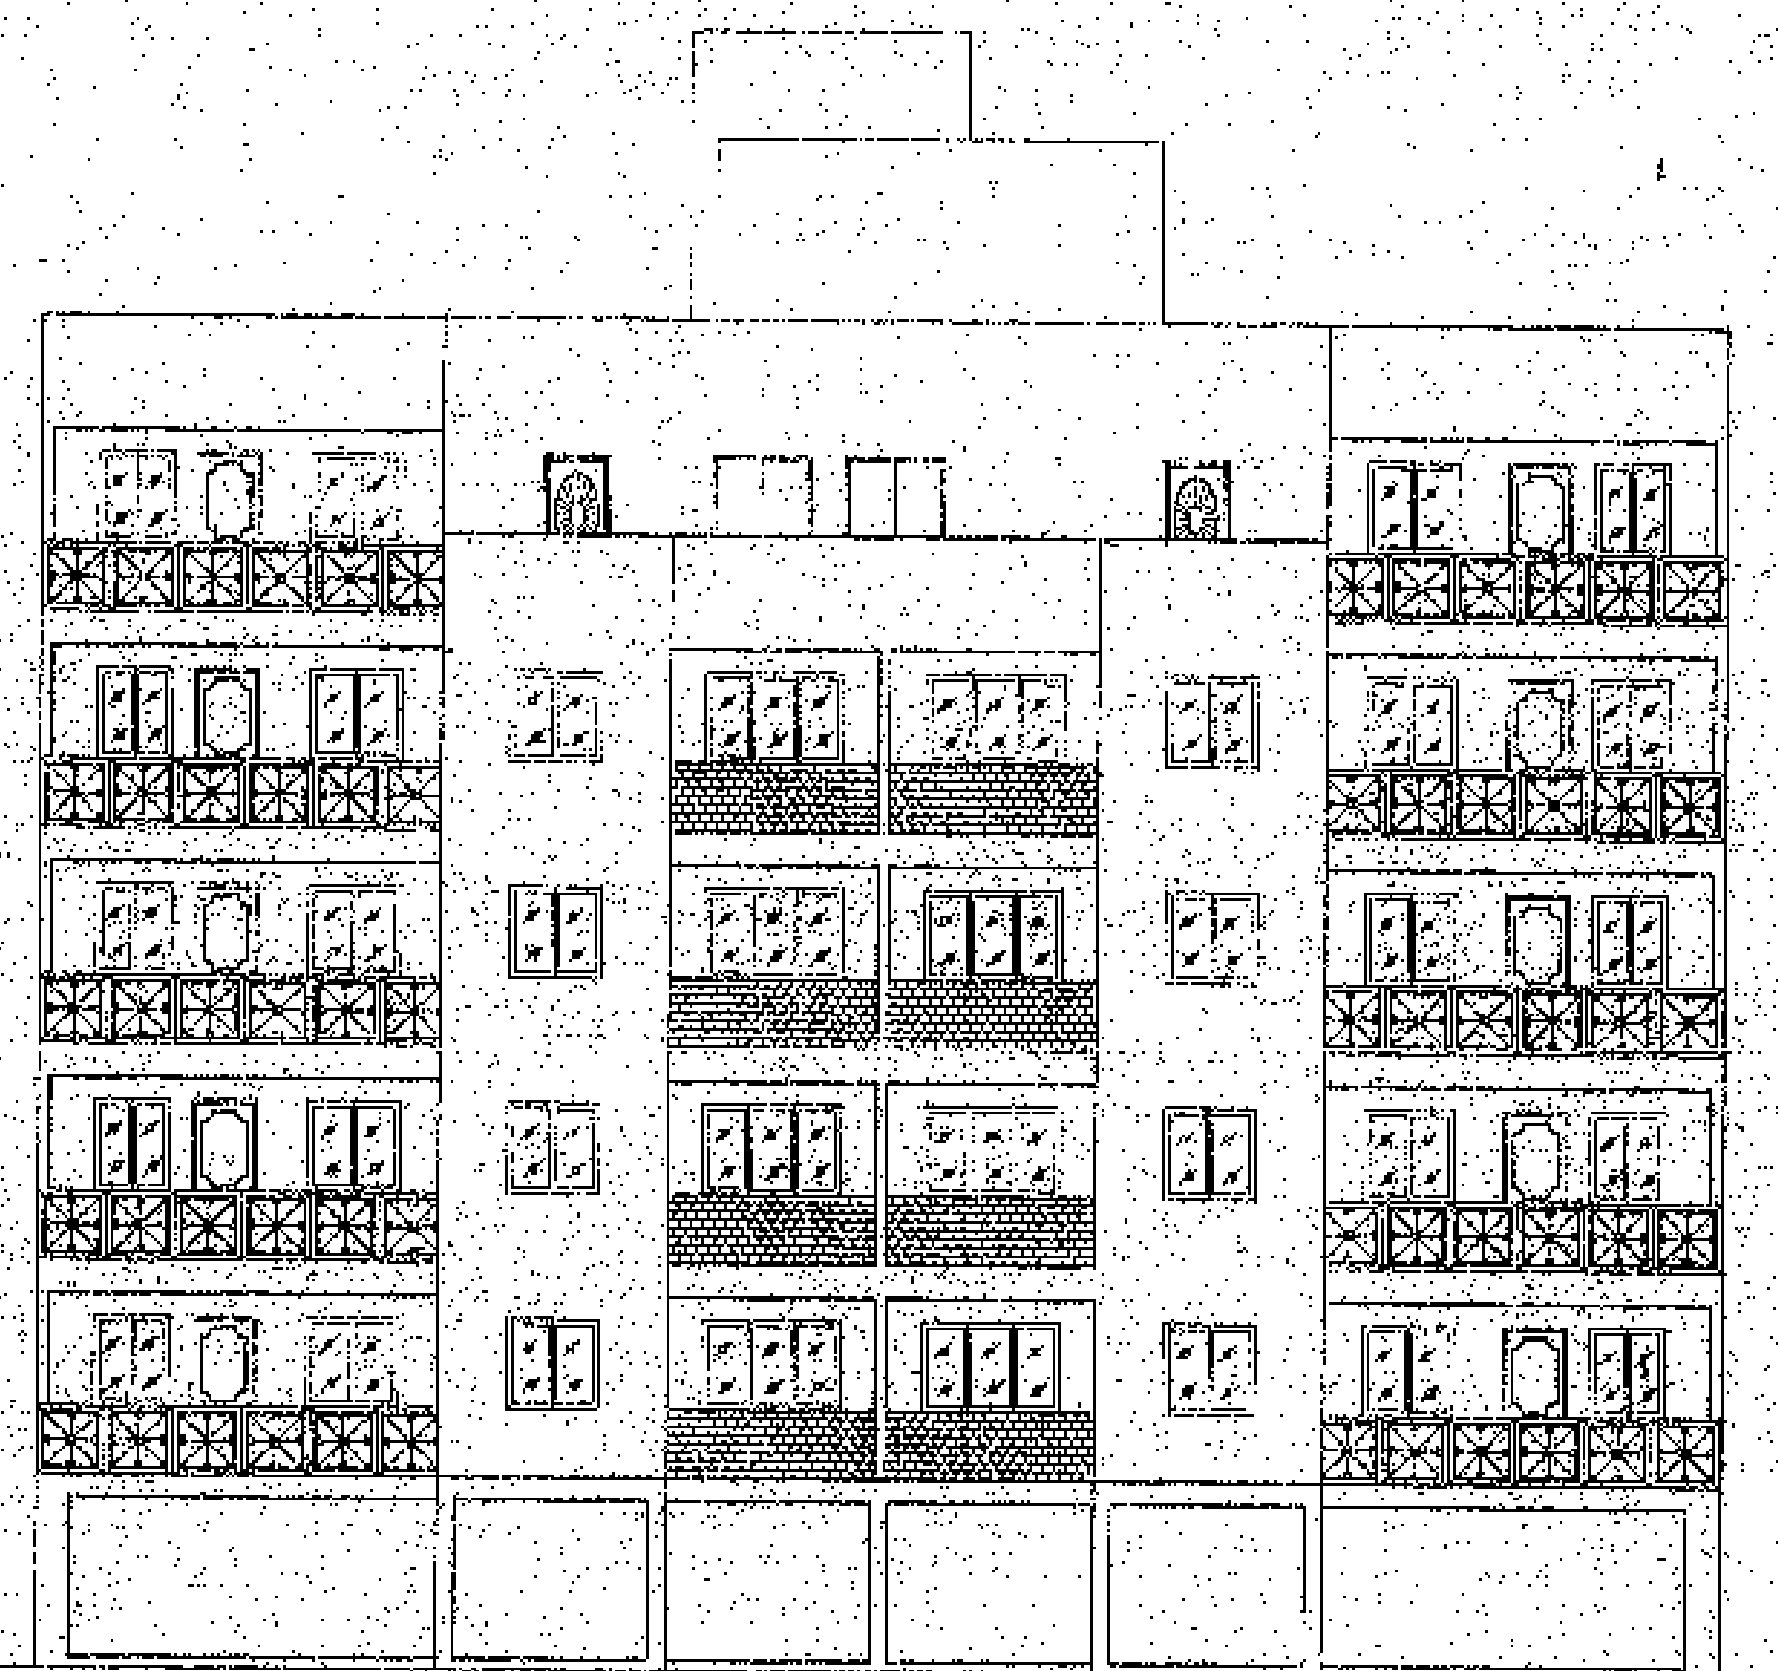


A-WING (PLOT B)
 SOUTH SIDE ELEVATION
 SCALE: 1:100

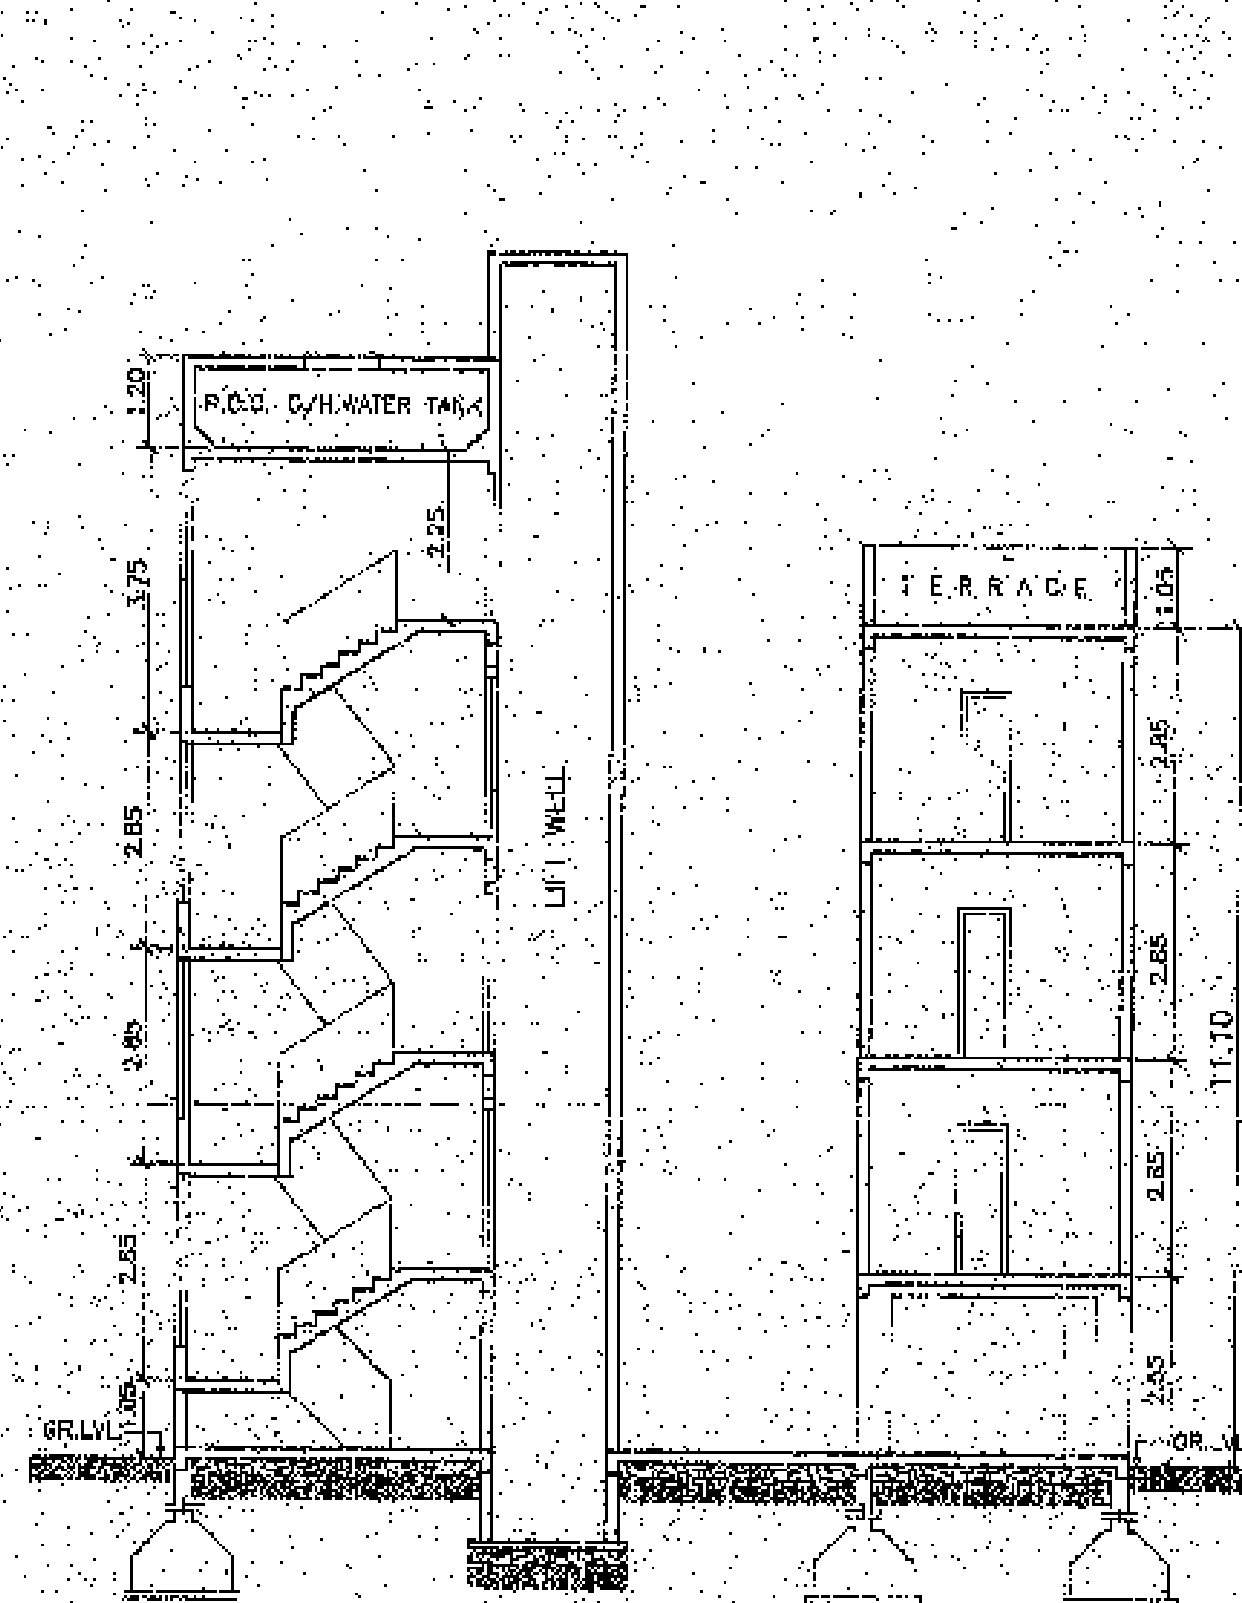


SECTION B-B
 (PLOT A WING B)
 SCALE: 1:100

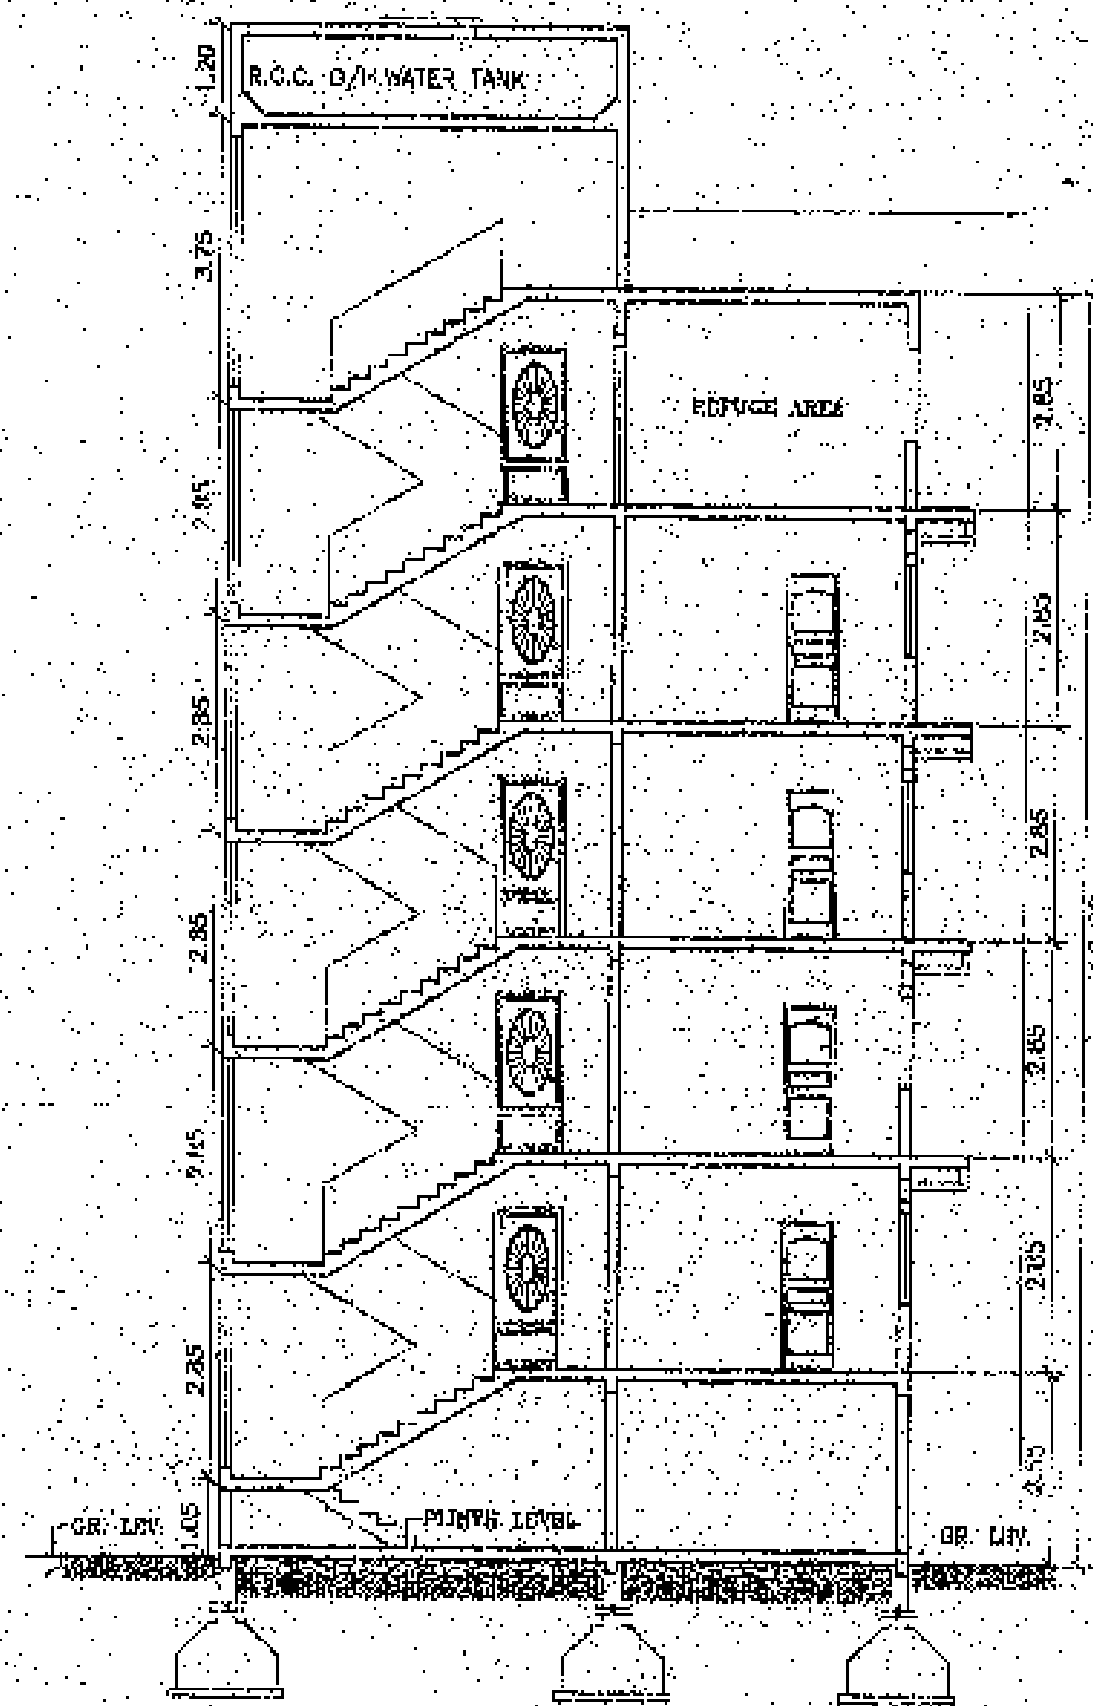


A-WING (PLOT B)
 A-A SECTION
 SCALE: 1:100

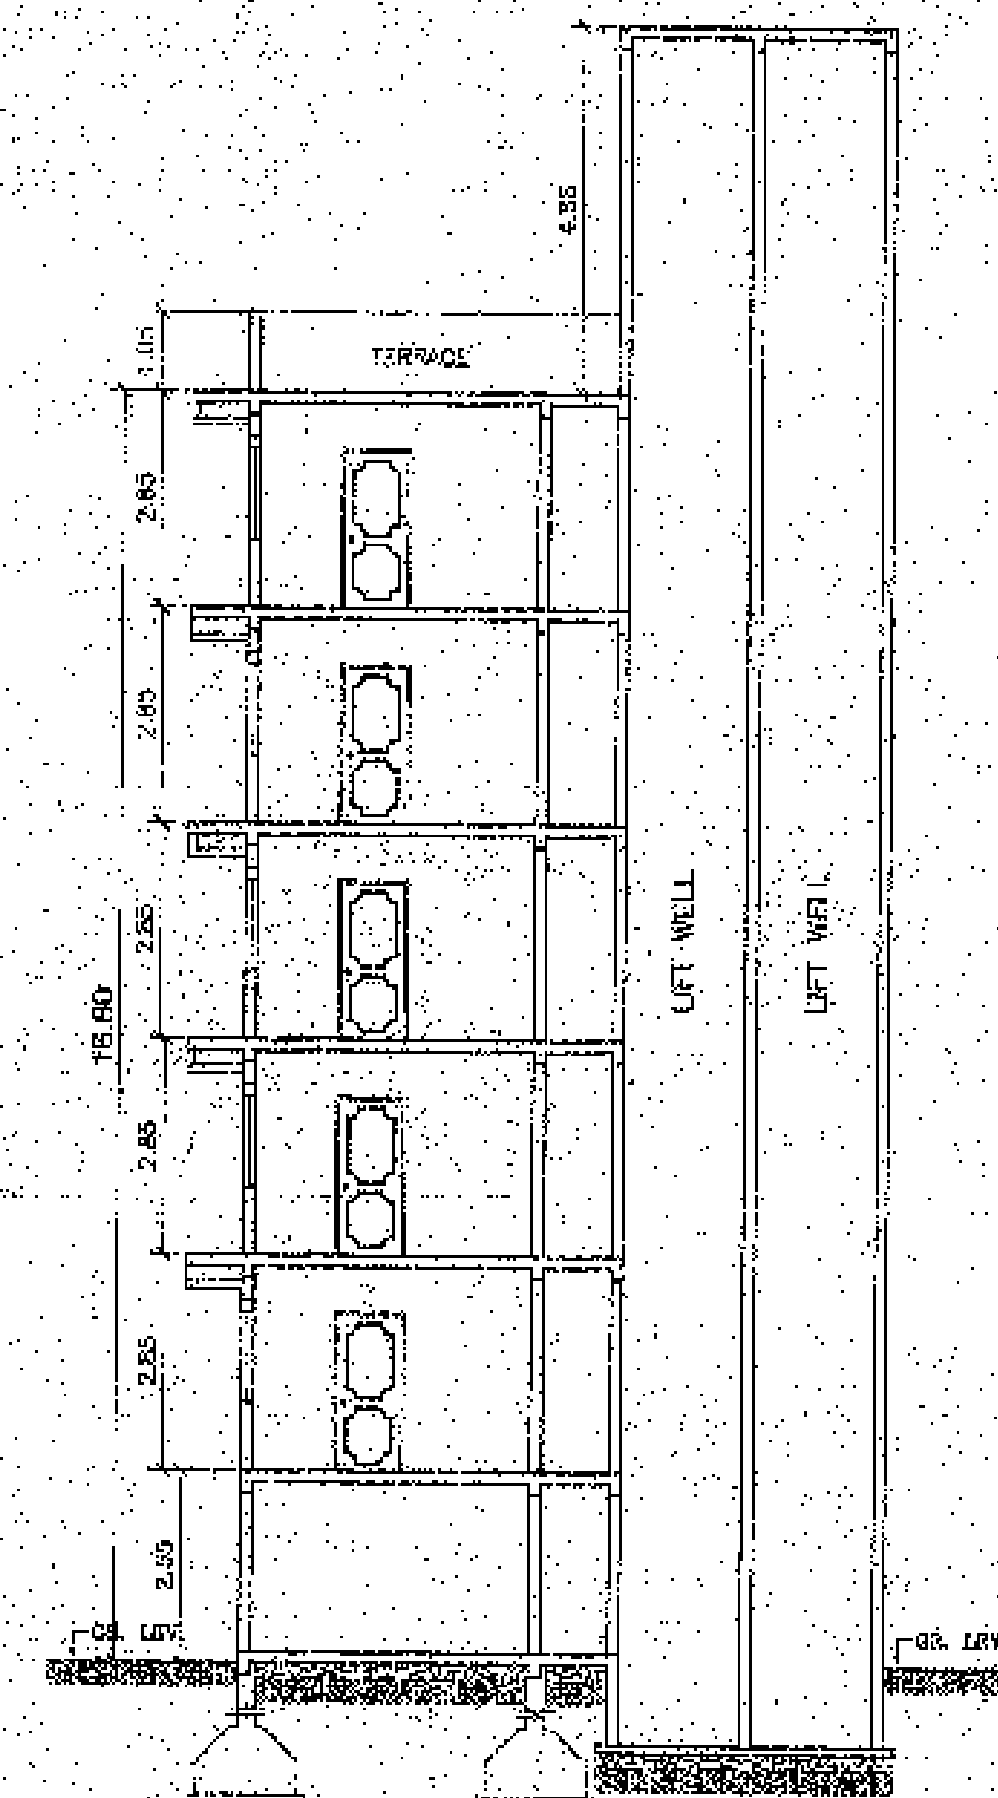


A-WING (PLOT B)
 B-B SECTION
 SCALE: 1:100

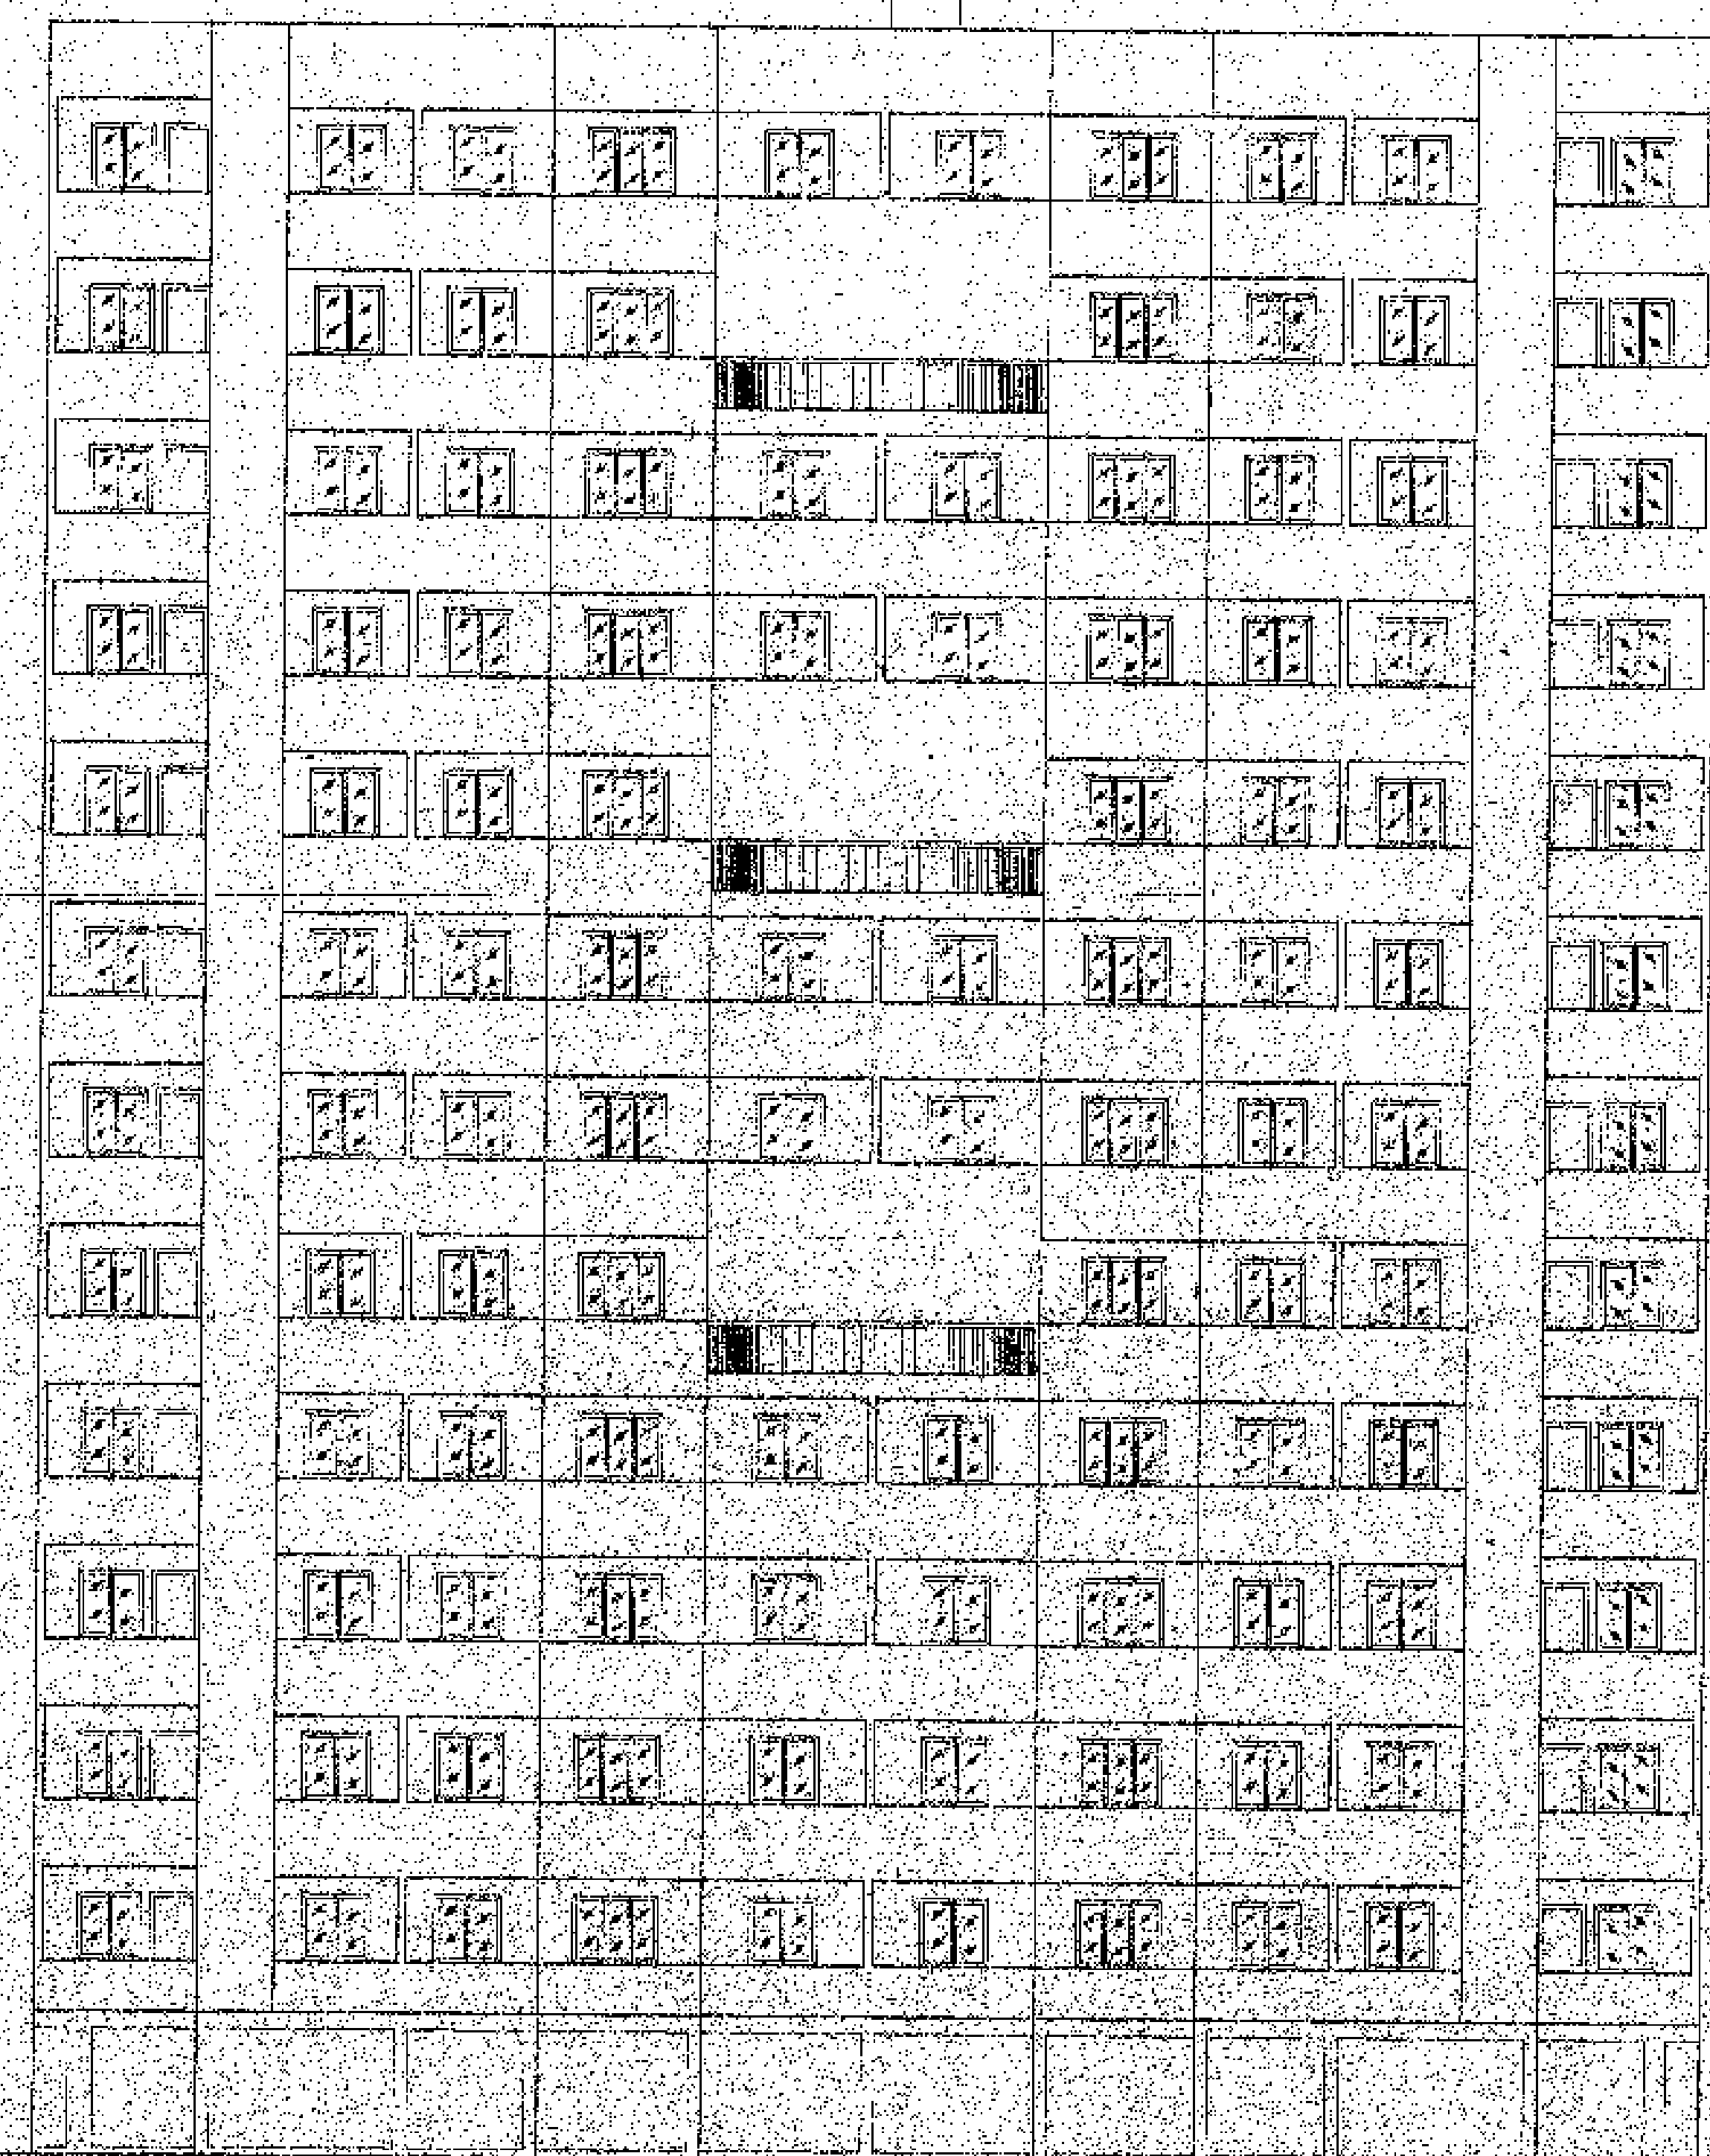

ROAD SIDE ELEVATION
 WING A (PLOT A)
 SCALE: 1:100

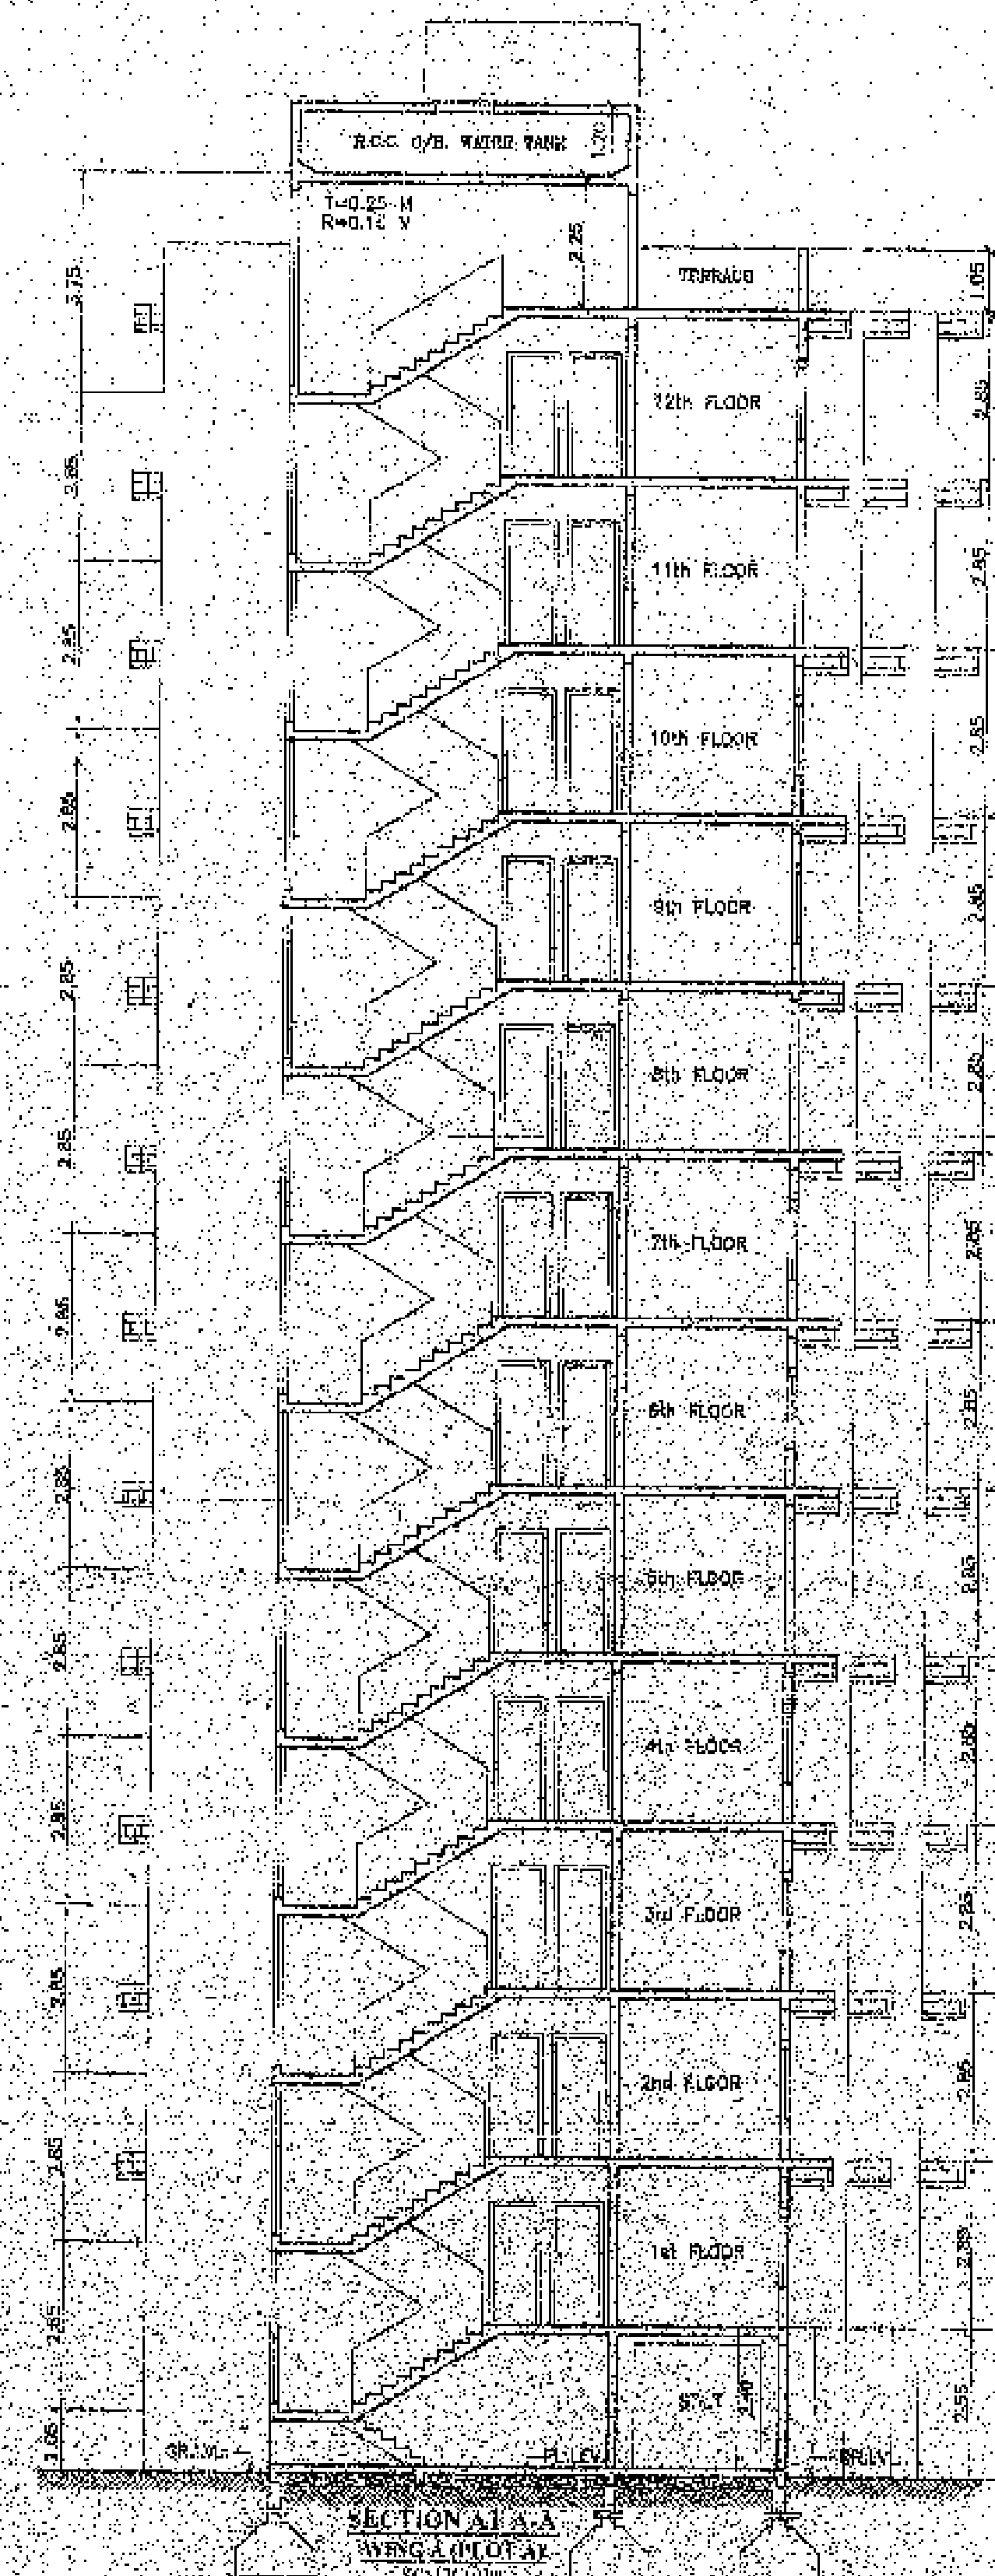

SECTION A-A
 WING A (PLOT A)
 SCALE: 1:100

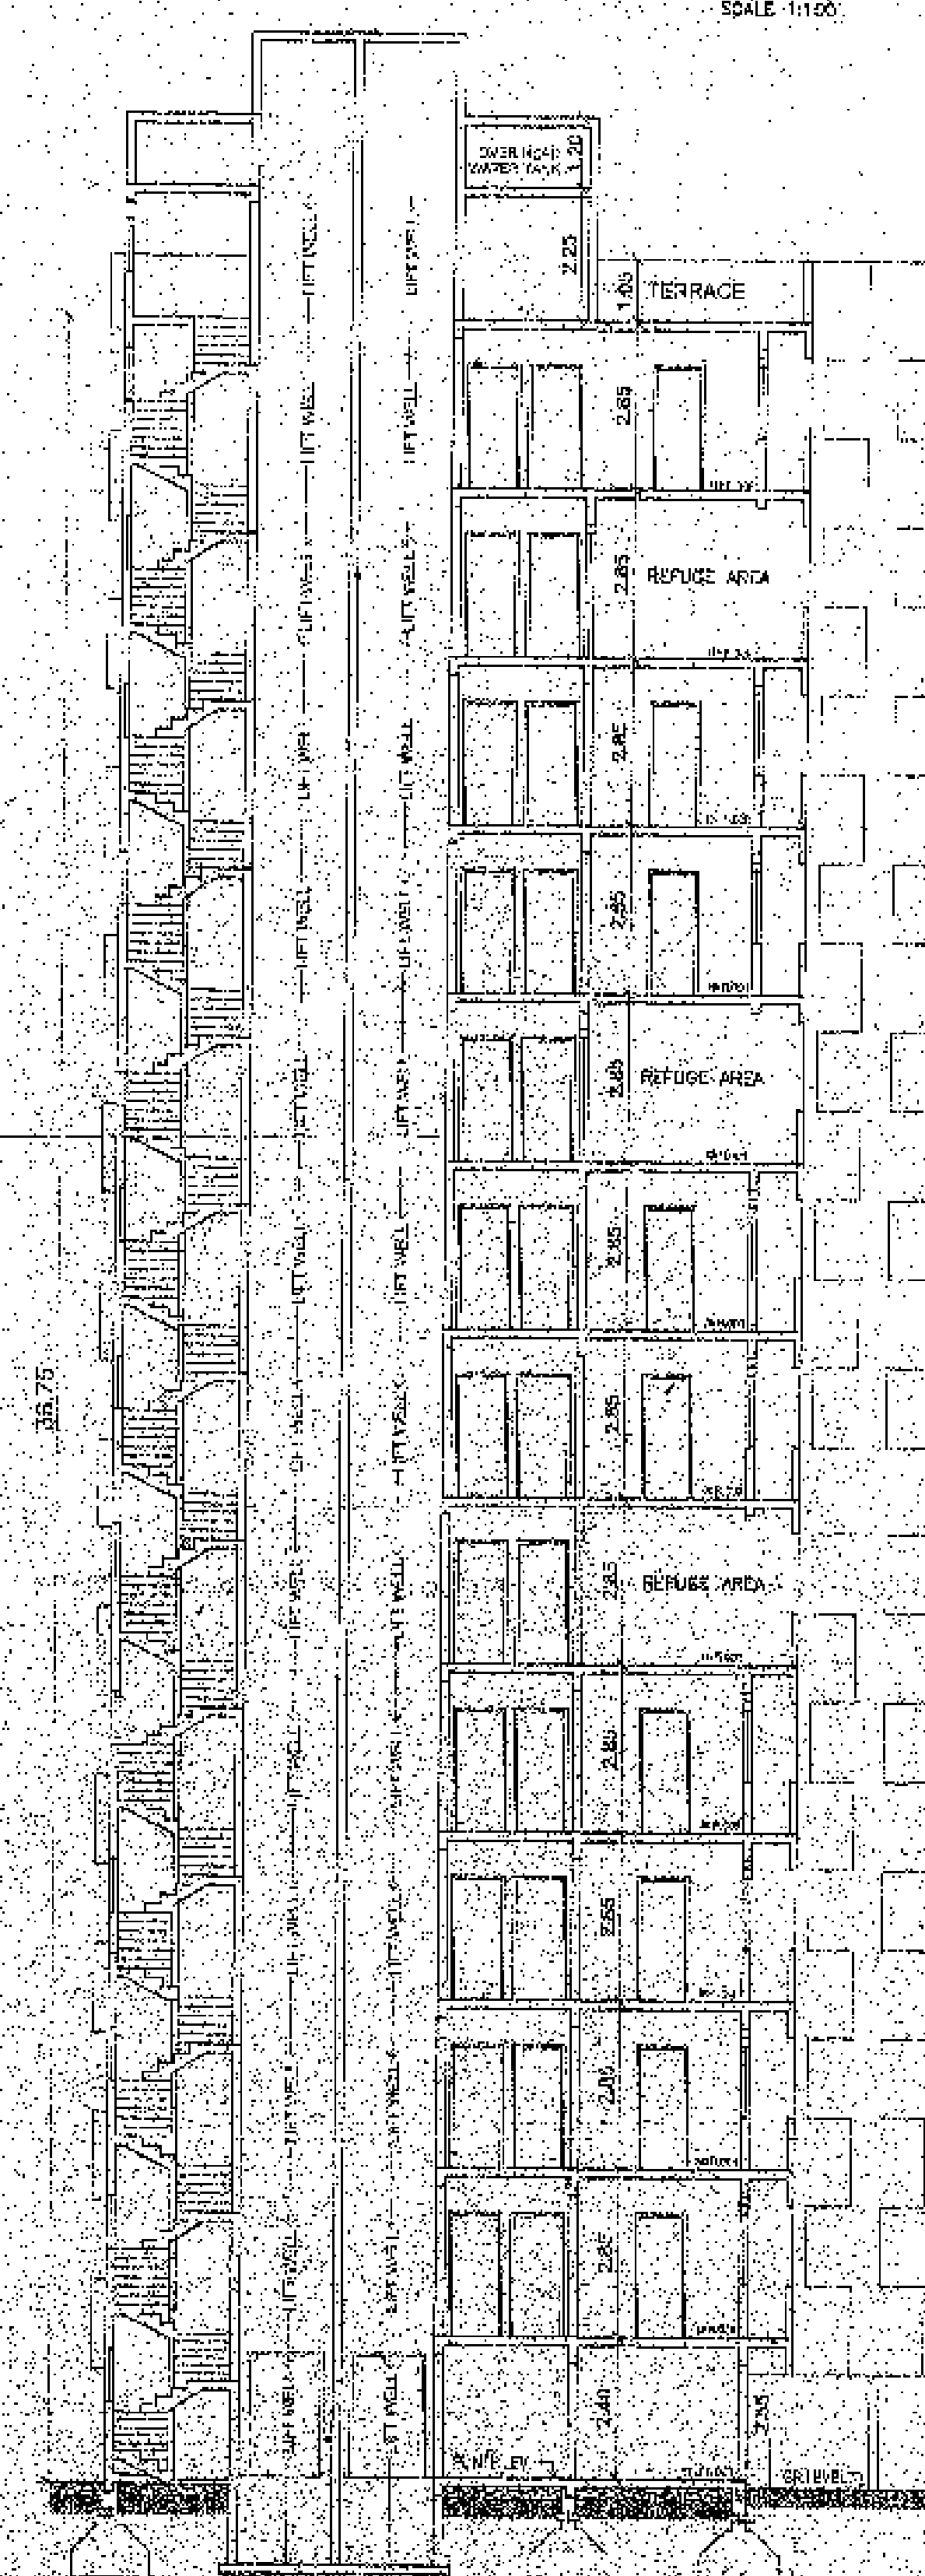

SECTION B-B
 WING A (PLOT A)
 SCALE: 1:100



ROAD SIDE ELEVATION
 WING A (PLOT A)
 SCALE: 1:100