



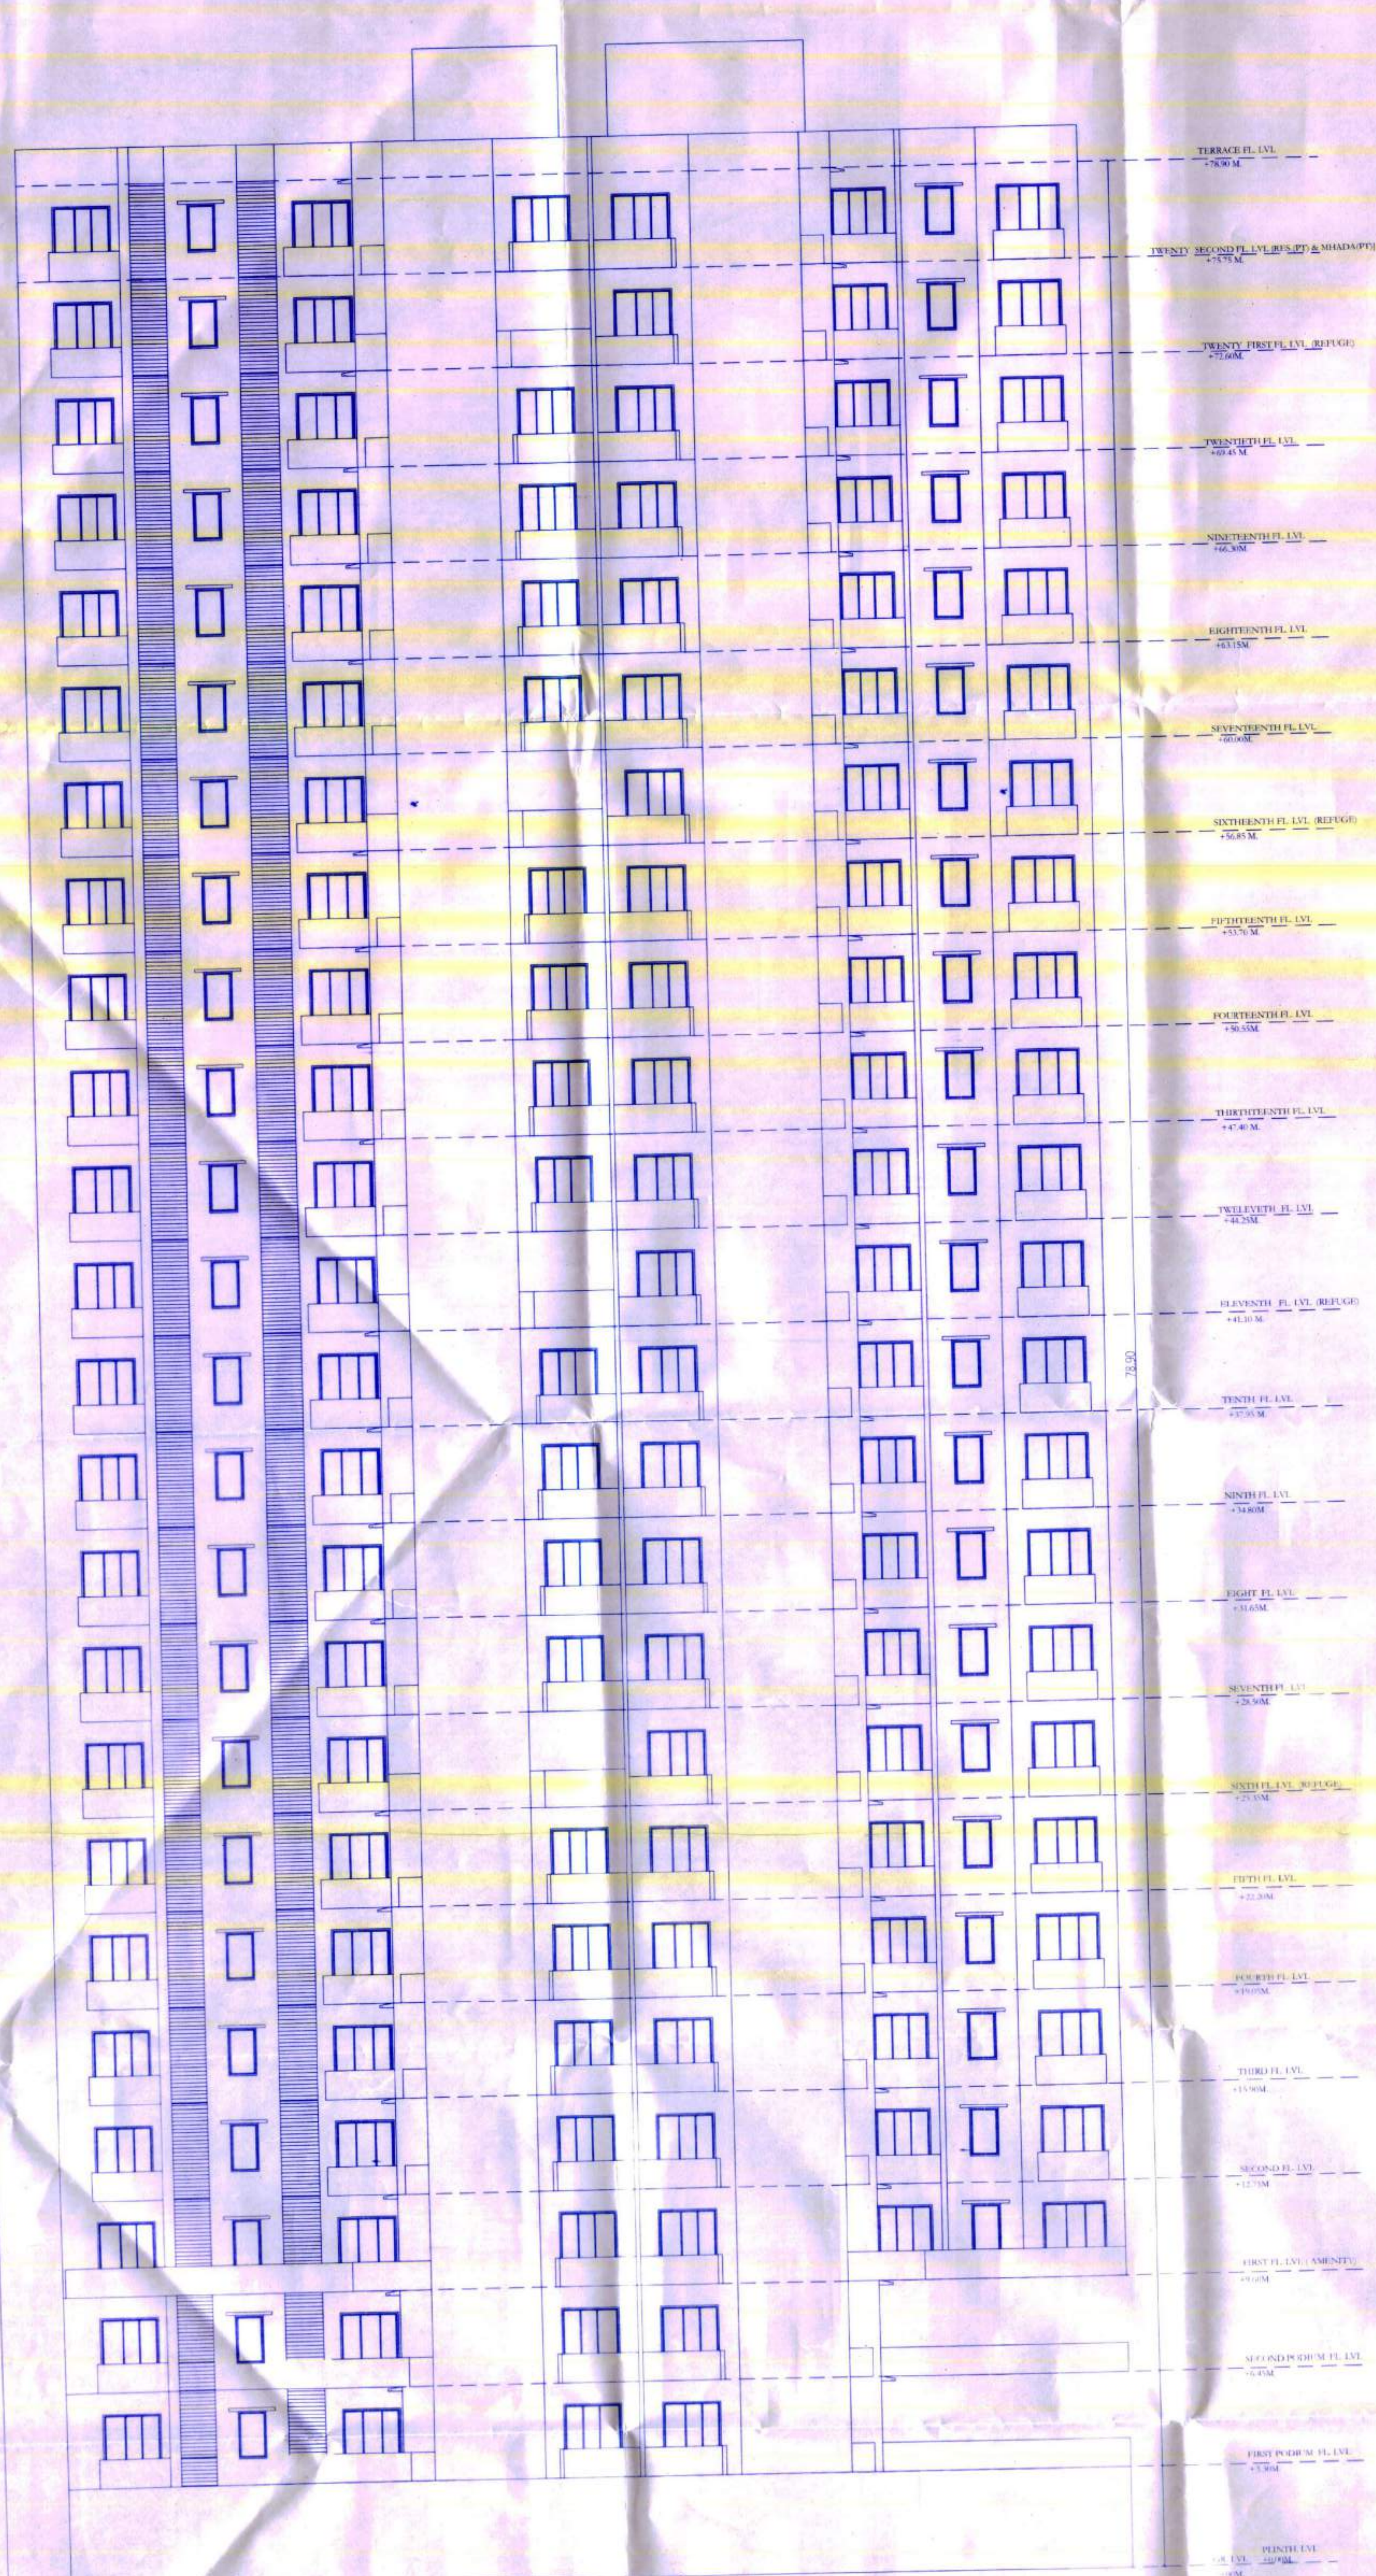

ELEVATION - A-A'

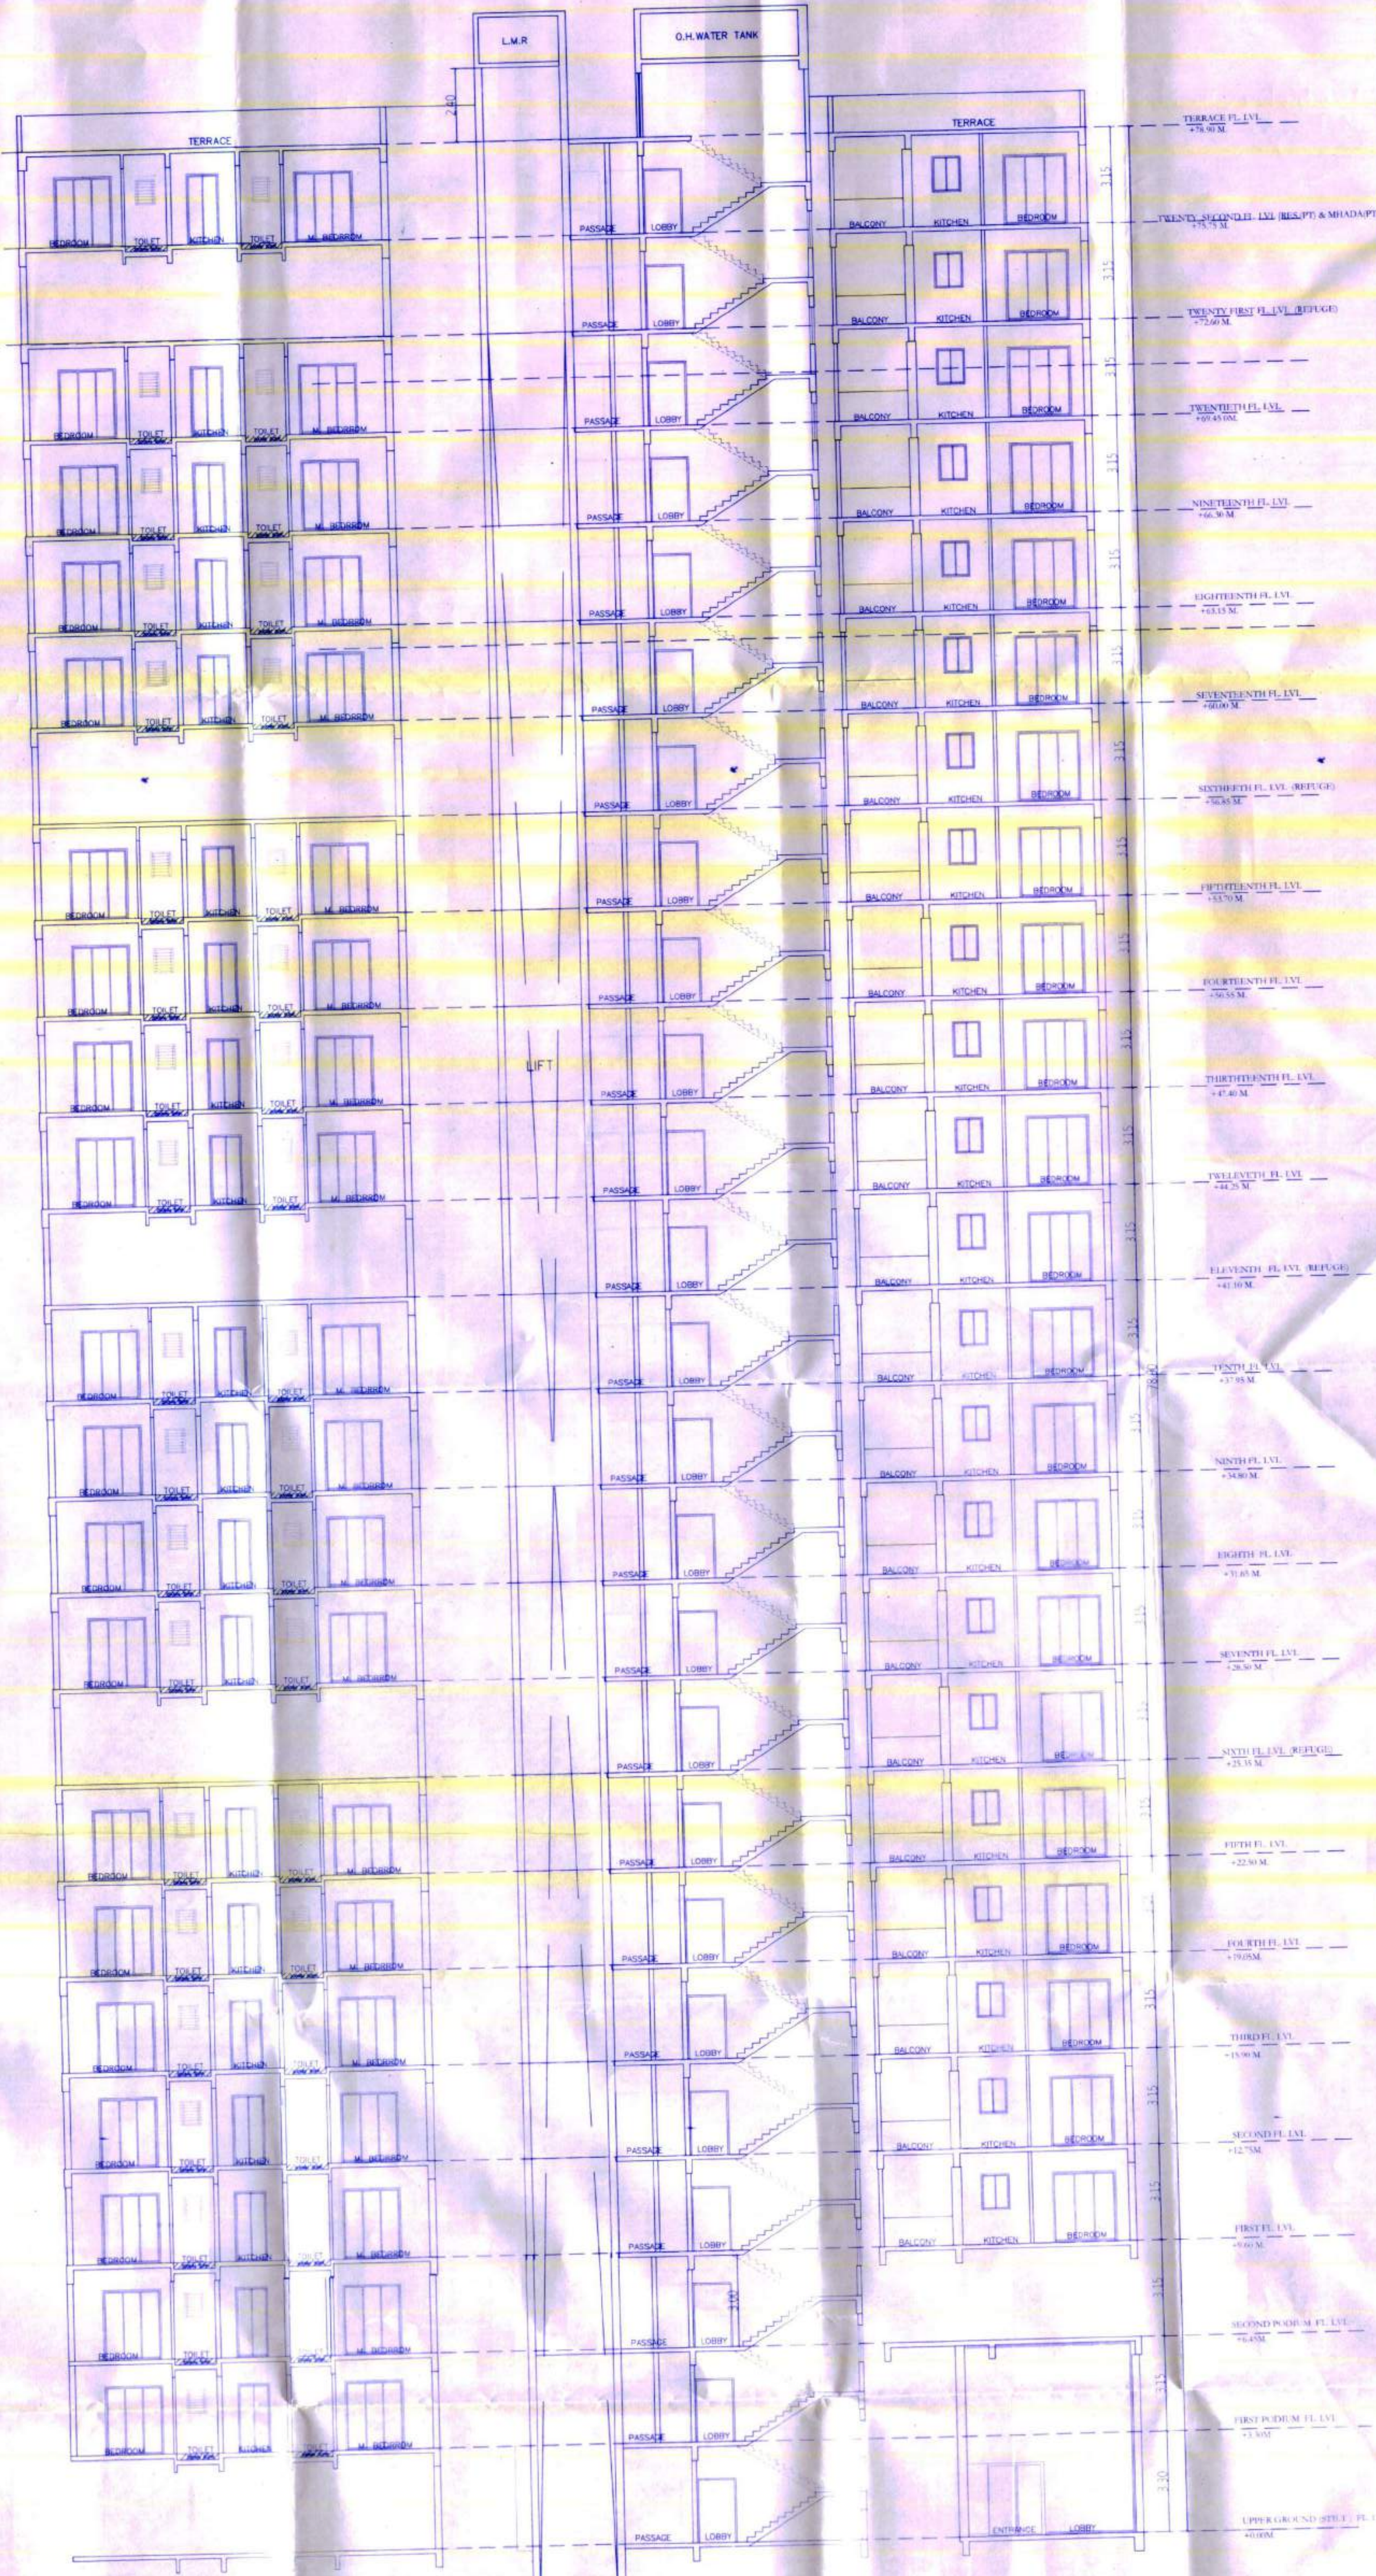

SECTION - A-A'

BUILDING - 1
(ST+2PD & MHADA+1ST FL (AMENITY (PT)+RES. (PT)) TO
21ST FL RES. & 22ND FL MHADA (PT) & RES. (PT))

STAMP OF APPROVAL

OFFICE OF THE KALYAN DOMBIVLI
MUNICIPAL CORPORATION, KALYAN.

Building Permit No. 3
KDMC/TDP/18P/27 Village/2020-21/02/96
Date: 29/08/2024.

SANCTIONED

ASSISTANT DIRECTOR
TOWN PLANNING
Kalyan-Dombivli Municipal Corporation

8/13

CONTENTS OF SHEET

SECTION AND ELEVATION

BUILDING-1
(ST+2PD & MHADA+1ST FL (AMENITY (PT)+RES. (PT)) TO
21ST FL RES. & 22ND FL MHADA (PT) & RES. (PT))

DESCRIPTION OF PROPOSAL AND PROPERTY
PROPOSED RESIDENTIAL DEVELOPMENT ON PLOT
BEARING S.NO. 36/5A,5B,5C,5D,5E,5F,5H,5I, S.NO 35/3
S.NO 36/7A AND 36/7B VILLAGE DWALI
TAL. AMBERNATH.

FOR: M/S ANJANEYA LAND & PROPERTY DEVELOPERS
P.O.A. HOLDER: OYSTER SAKET INFRASTRUCTURE

ARCHITECTS SIGN

ARCHITECTS SIGN

REG. CORRESPONDENTS SIGN

DMD ARCHITECTS

21 BLOCK, 200WALA SHOPPING CENTRE
SAHAJANAND CHOWK, AGRA ROAD, KALYAN (W)
PIN-411002
P.LIN. - 9967373432
P.LIN. - 9967373432

SCALE

DRAWN

CHECKED

DATE

JOB NO.

DRG. NO.

AS SHOWN

SENAL

SHAILAJA

22/08/2024

KIN/BLD/1622

MUN/LAY/08