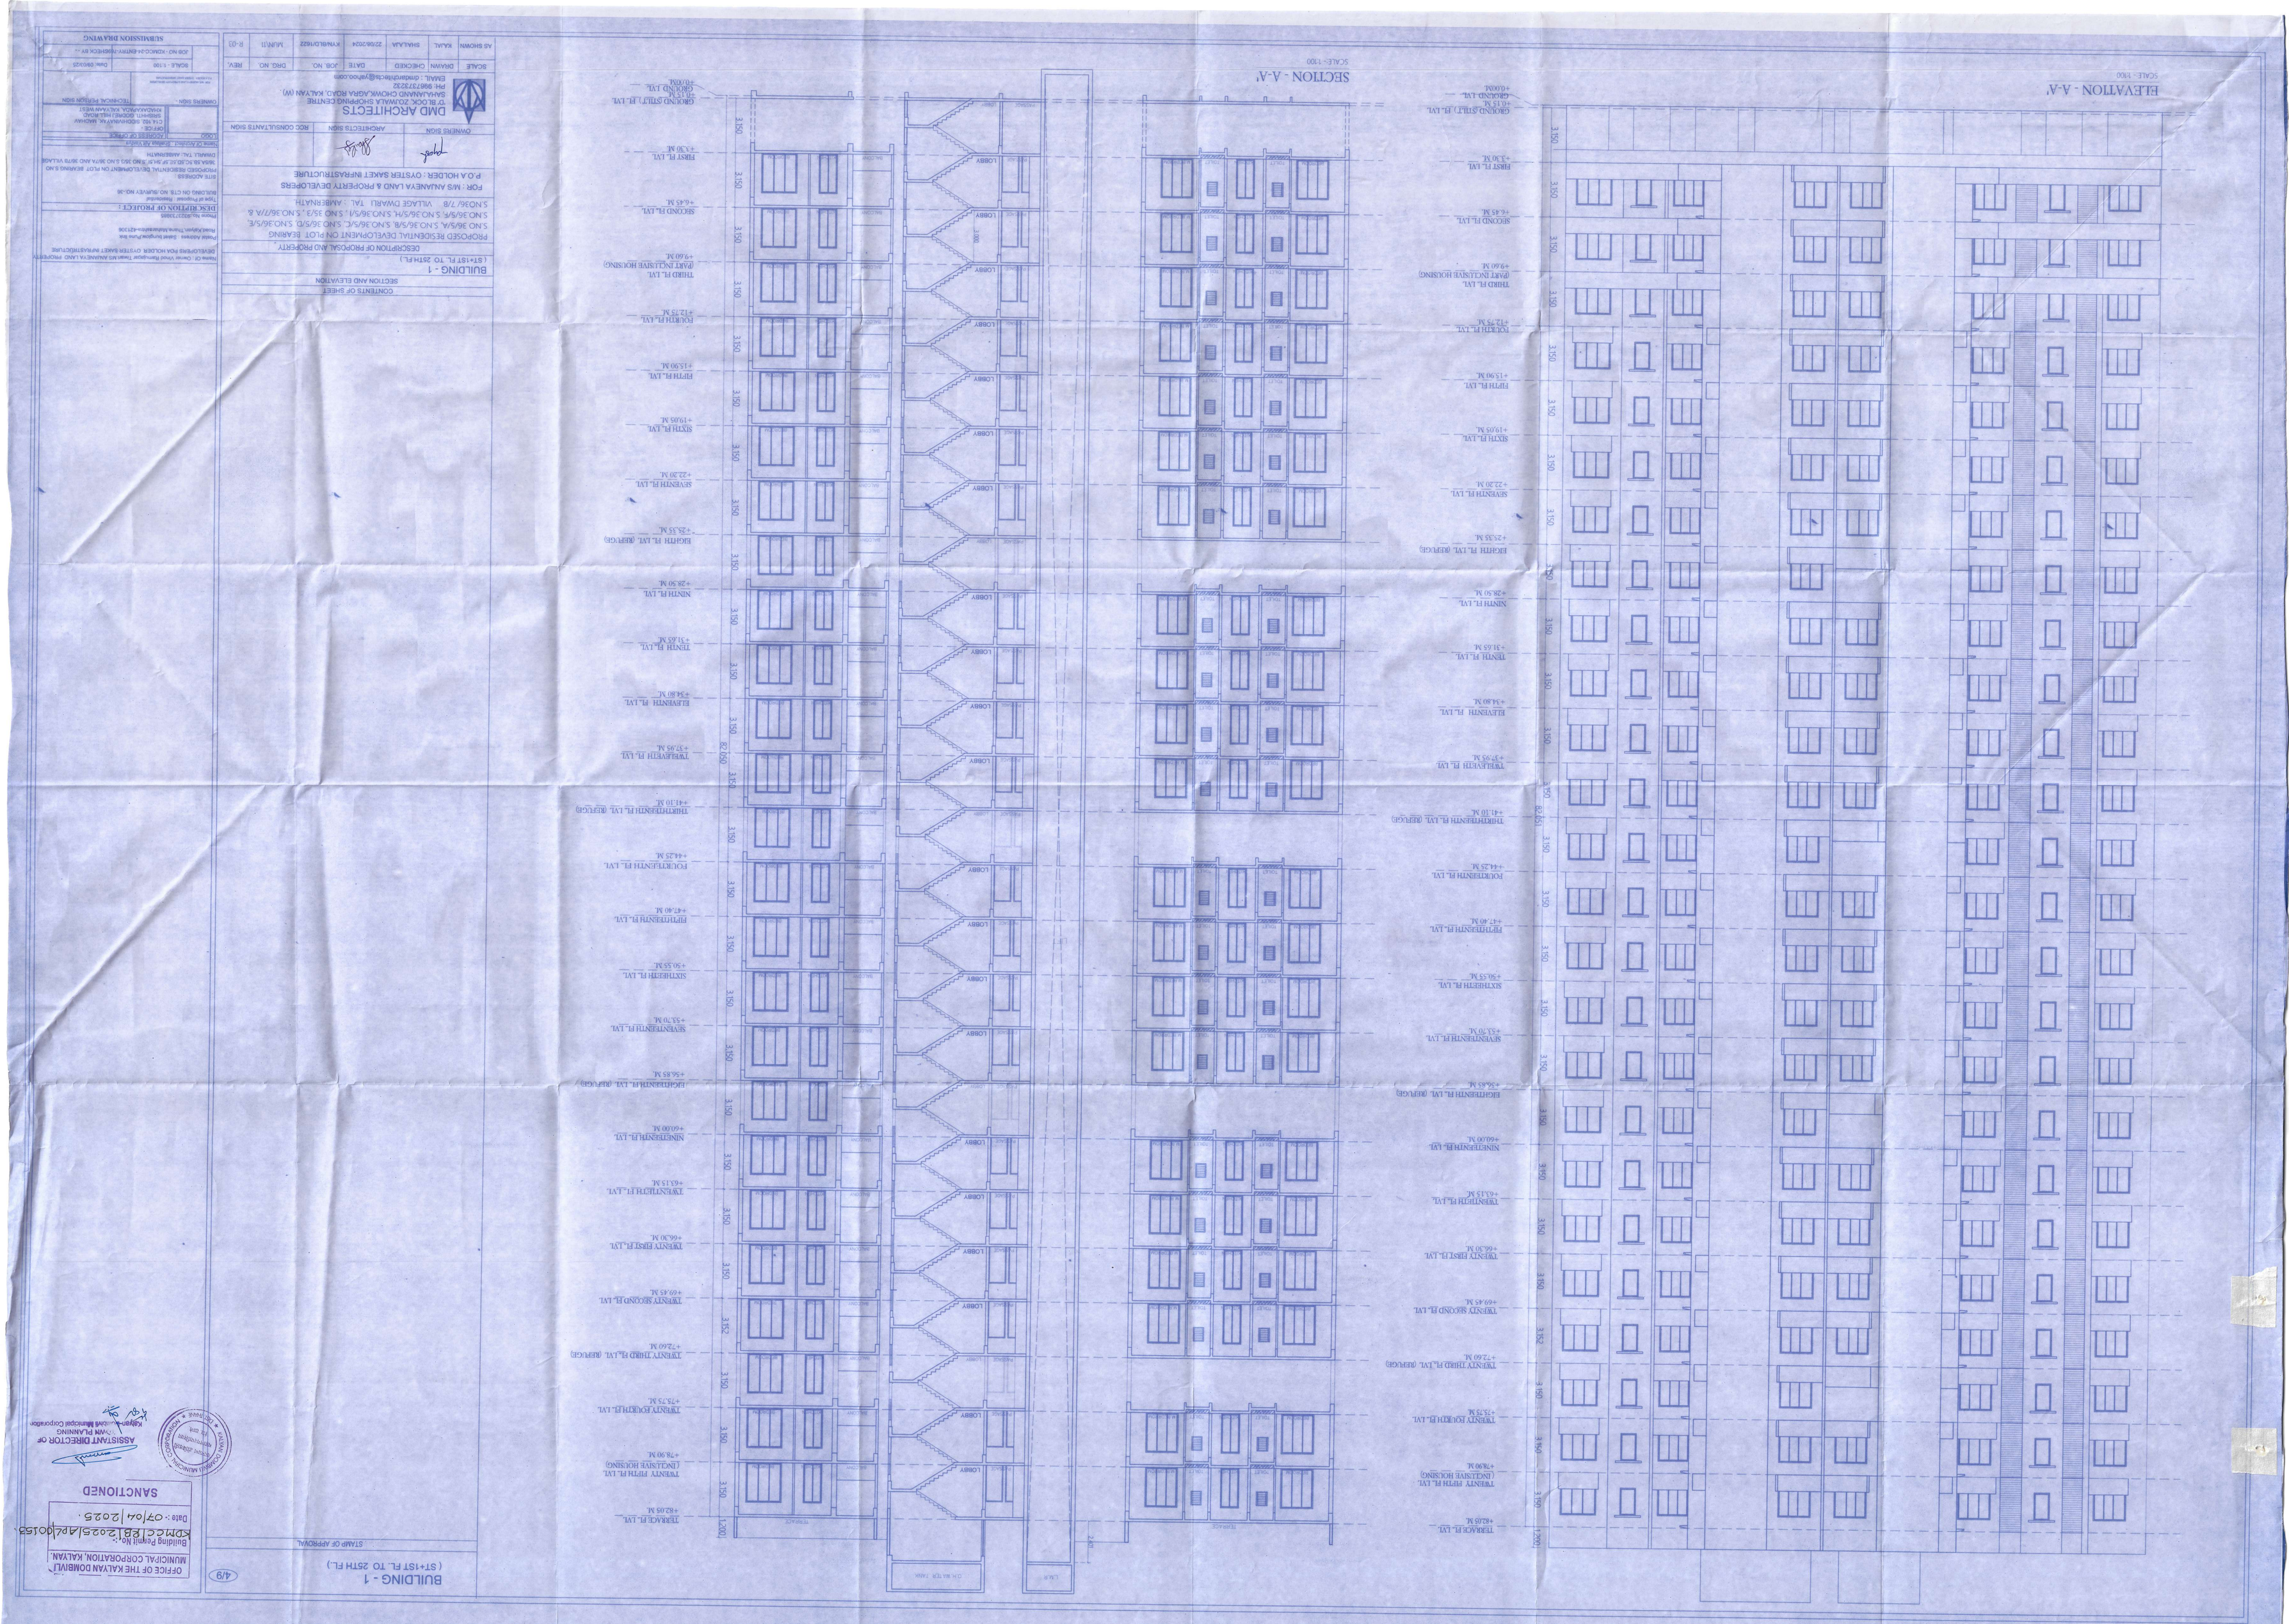



| | |
|---|---|
| CONTENTS OF SHEET | |
| SECTION AND ELEVATION | |
| BUILDING - 1 (ST+1ST FL. TO 25TH FL.) | |
| DESCRIPTION OF PROPOSAL AND PROPERTY | |
| PROPOSED RESIDENTIAL DEVELOPMENT ON PLOT BEARING S.NO 36/5/A, S.NO 36/5/B, S.NO 36/5/C, S.NO 36/5/D, S.NO 36/5/E, S.NO 36/5/F, S.NO 36/5/H, S.NO36/5/I, S.No 36/3 , S.NO 36/7/A & S.NO36/7/B, VILLAGE DWARLI TAL : ANBERNATH | |
| FOR : M/S ANJANEYA LAND & PROPERTY DEVELOPERS P.O.A HOLDER : OYSTER SAKET INFRASTRUCTURE | |
| OWNERS SIGN | ARCHITECTS SIGN / RGC CONSULTANTS SIGN |

DMD ARCHITECTS
'D' BLOCK, ZOJWALA SHOPPING CENTRE
SAHAJANAND CHOWK, AGRA ROAD, KALYAN (W).
PH: 9867373232
EMAIL : dmdarchitects@yahoo.com

| SCALE | DRAWN | CHECKED | DATE | JOB. NO. | DRG. NO. | REV. |
|---|---|---|---|---|---|---|
| AS SHOWN | KALAL | SHALAJA | 22/08/2024 | KVM/LD/1622 | JALM/11 | R-03 |

SUBMISSION DRAWING

JOB NO - KZMCC-24-ENTRY-2-99/HDCK SV ...

| SCALE - 1:100 | Date : 09/03/25 |
|---|---|

OWNERS SIGN | TYPE/SIZE OF OFFICE

| | |
|---|---|
| Name of Applicant : Shalaja M Vaidya | |
| CONTACT : | OFFICE : |
| SHRUSHTI GOKHLE HILL ROAD, MAHAKALI KALYAN (W)421 | C.I.A. ROD DOMBIVALI, MIDWAY |

SITE ADDRESS :
PROPOSED RESIDENTIAL DEVELOPMENT ON PLOT BEARING S.NO 36/5A, 5B, 5C, 5D, 5F, 5H & I, 3/3D, 3/5D, 3/5E, 3/5F, 3/5H & I, 3/2, 3/3 & 7/A, 7/B VILLAGE DWARLI TAL. ANJURNATH

BLUE LINES ON CTS. NO. SURVEY NO.-36

TYPE OF PROPOSAL : Residential

| | |
|---|---|
| Name of Owner / Power of Attorney holder | Signature |
| Mobile No.9823713865 | |

DESCRIPTION OF PROJECT :

| | |
|---|---|
| Type of Proposal : Residential | |
| Proposed Use : Residential Building | |

OFFICE OF THE KALYAN DOMBIVLI MUNICIPAL CORPORATION, KALYAN.
Building Permit No. KDMC/ EB/ 2025/ 0015.
Date : 07/04/2025.
SANCTIONED
ASSISTANT DIRECTOR OF TOWN PLANNING
Kalyan-Dombivali Municipal Corporation

STAMP OF APPROVAL

BUILDING - 1
( ST+1ST FL. TO 25TH FL. )

4/9