



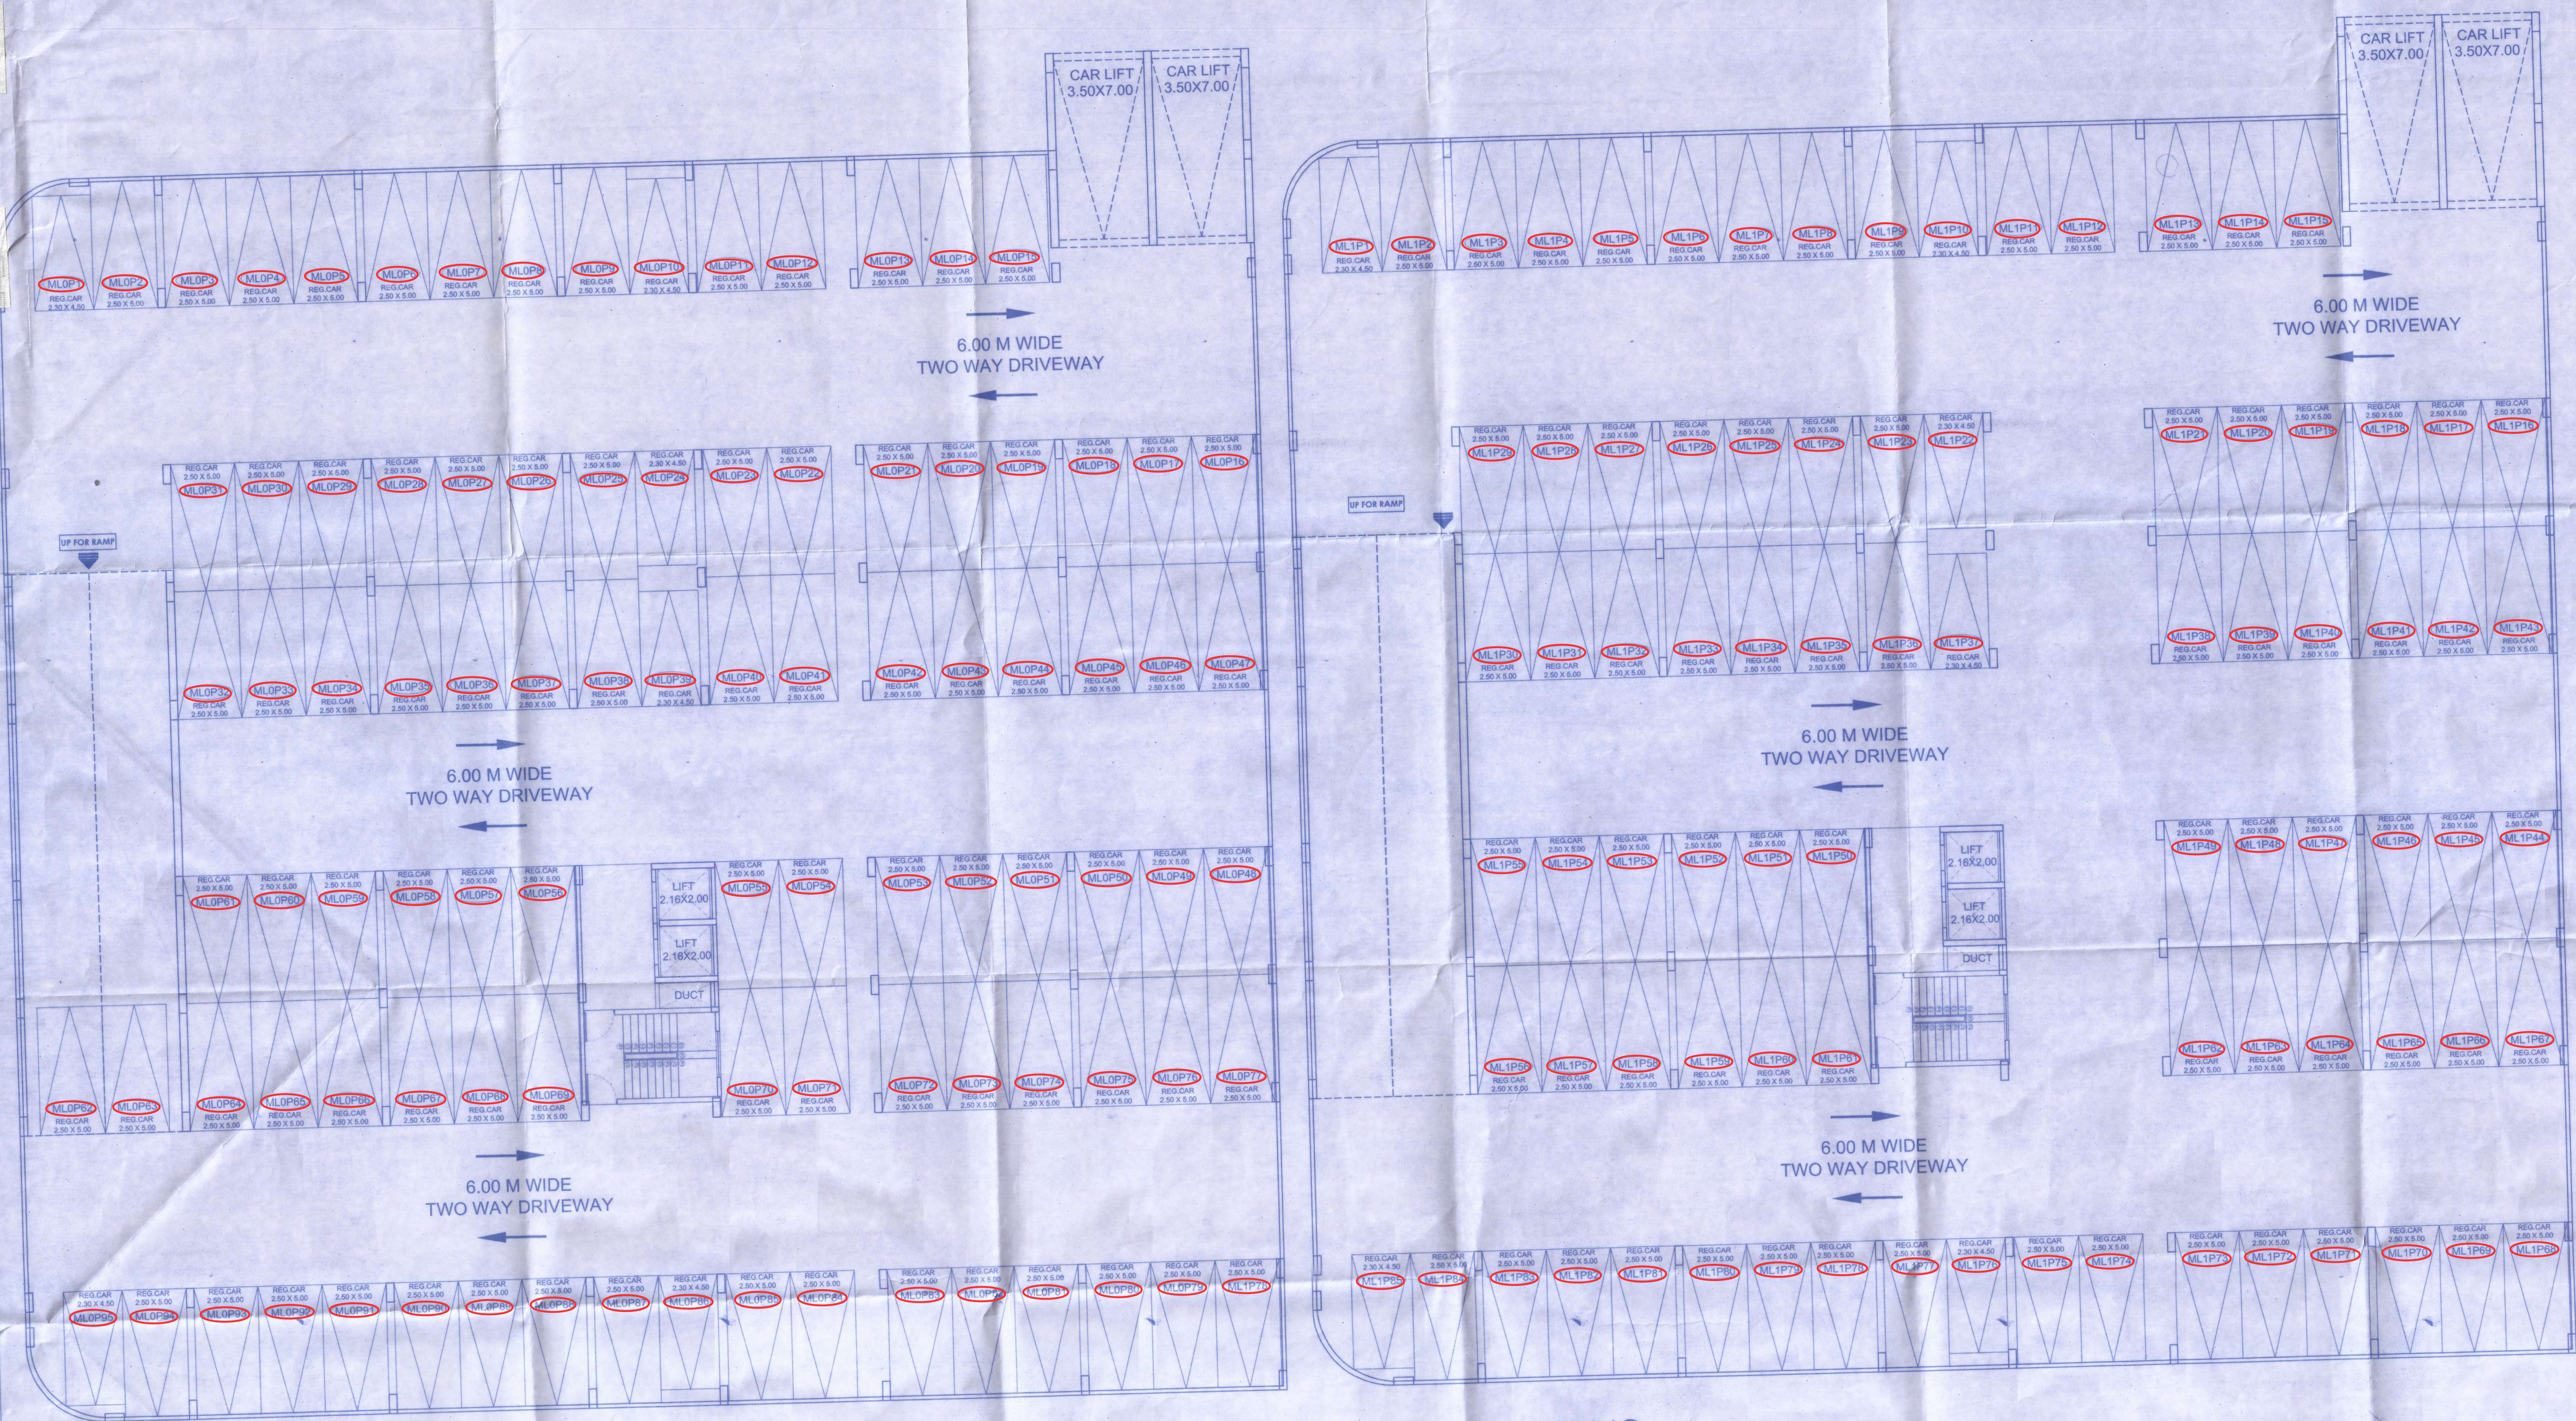

PARKING BUILDING  
(GROUND FLOOR)

PARKING BUILDING  
(FIRST FLOOR)

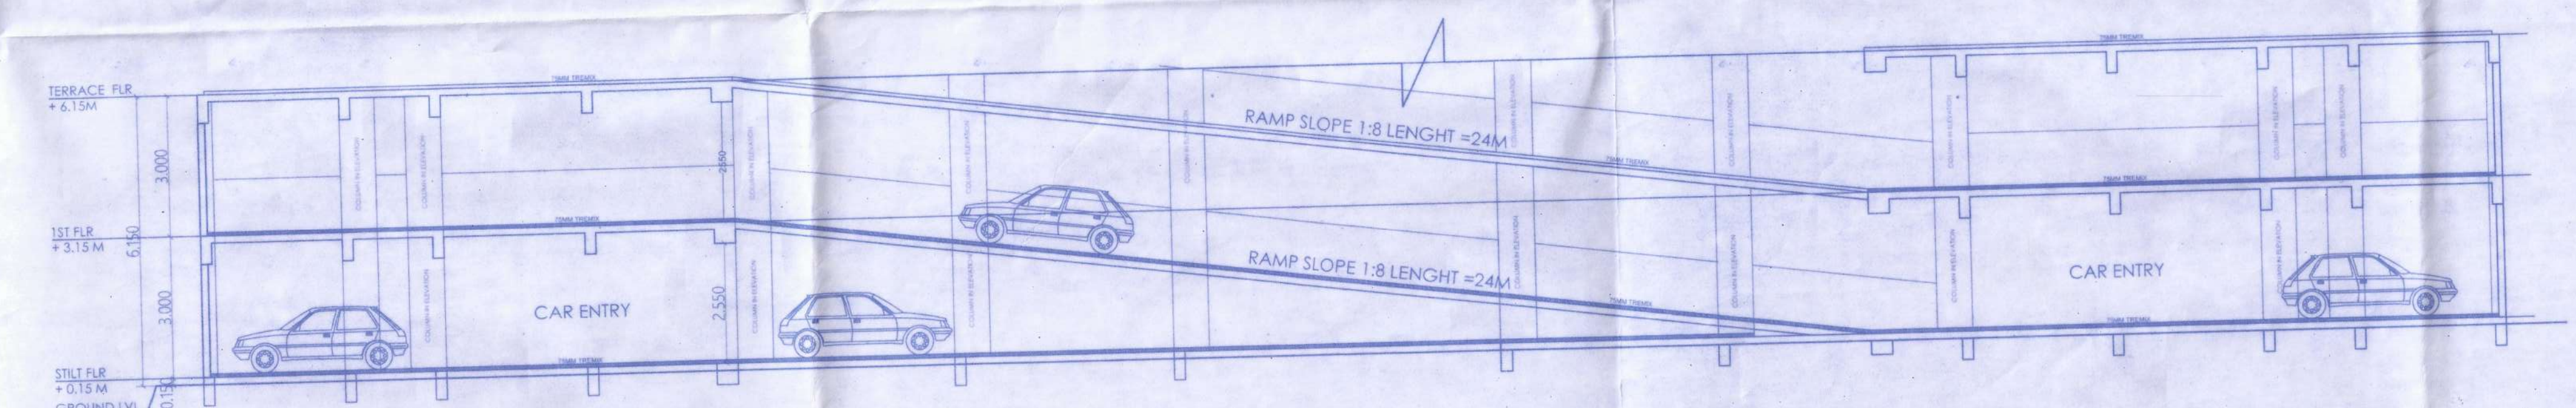

PARKING TOWER  
SECTION A-A

CONTENTS OF SHEET  
PARKING BUILDING - GROUND AND FIRST FLOOR  
MULTI-LEVEL PARKING

DESCRIPTION OF PROPOSAL AND PROPERTY  
PROPOSED RESIDENTIAL DEVELOPMENT ON PLOT BEARING  
SNO 36/5/A, SNO 36/5/B, SNO 36/5/C, SNO 36/5/D,  
SNO 36/5/E, SNO 36/5/F, SNO 36/5/G, SNO 36/5/H,  
SNO 36/5/I, SNO 36/5/J & SNO 36/5/K  
VILLAGE DWARU TAL. AMBARNATH  
FOR : MS ANJANEYA LAND & PROPERTY DEVELOPERS  
P.O.A HOLDER : OYSTER SAKET INFRASTRUCTURE

|   |                  |                             |
|---|------------------|-----------------------------|
| OWNER'S SIGN   | ARCHITECT'S SIGN | REGD. CIVIL ENGINEER'S SIGN |
|   |                  |                             |
| DMD ARCHITECTS<br>27 BLOCK, JOYWALA SHOPPING CENTRE<br>SAHAJANAND CHOWK, AGRA ROAD, KALYAN (W)<br>PH: 9967373232<br>EMAIL: dmdarchitects@yahoo.com |                  |                             |
| SCALE: 1:100   |                  |                             |
| DATE   | JOB NO.          | DRS. NO.                    |
| 20/05/2024   | KYMBLD/2024      | MDN/08                      |
| REV.   |                  |                             |
| 1   |                  |                             |
| JOB NO - KDMCC-24-ENTRY-768/HECKBY -   |                  |                             |
| SUBMISSION DRAWING   |                  |                             |

NAME OF : Owner Vinod Ramgopal Thakur MS ANJANEYA LAND & PROPERTY DEVELOPERS P.O.A HOLDER OYSTER SAKET INFRASTRUCTURE  
Plot Address : Saket Bungalow, Pune Dist.  
Regd. Address : Thakur Mahadev Road, 421006  
Phone No. : 9927773888  
DESCRIPTION OF PROJECT :  
Type of Proposal : Residential  
BUILDING ON CTS NO SURVEY NO-38  
SITE ADDRESS :  
PROPOSED RESIDENTIAL DEVELOPMENT ON PLOT BEARING SNO 36/5/A, SNO 36/5/B, SNO 36/5/C, SNO 36/5/D, SNO 36/5/E, SNO 36/5/F, SNO 36/5/G, SNO 36/5/H, SNO 36/5/I, SNO 36/5/J & SNO 36/5/K  
VILLAGE DWARU TAL. AMBARNATH  
Name of Architect : DMD Archi  
LOGO :  
ADDRESS OF OFFICE :  
Office :  
C-14, 102, BODHINAYAK, MADHAV  
BRIGADE, GOINDE, HILL ROAD,  
BHADANAPADA, KALYAN WEST  
OWNER'S SIGN :  
TECHNICAL PERSON SIGN :  
SCALE: 1:100  
Date: 09/03/25