

PROFORMA - I: AREA STATEMENT

PROPOSED CONSTRUCTION ON PLOT NO. 1 SECTION-2A, SHEET NO. 39,
C.T.S NO. 23667& 30990, 31089, CHALTA NO. 9, ULHASNAGAR-421004.

SHEET NO.
03

STAMPS OF APPROVAL OF PLANS:


अनुसूच 1 व 2 के अन्तर्गत निर्माण



परिचयन क्रमांक: २२२२
७३१२२-१/३३
७३१२२-१/३३
७३१२२-१/३३

राज्य अविद्या
गणपति मंदिर
उलहास नगर

परिचयन क्रमांक: २२२२
७३१२२-१/३३
७३१२२-१/३३
७३१२२-१/३३

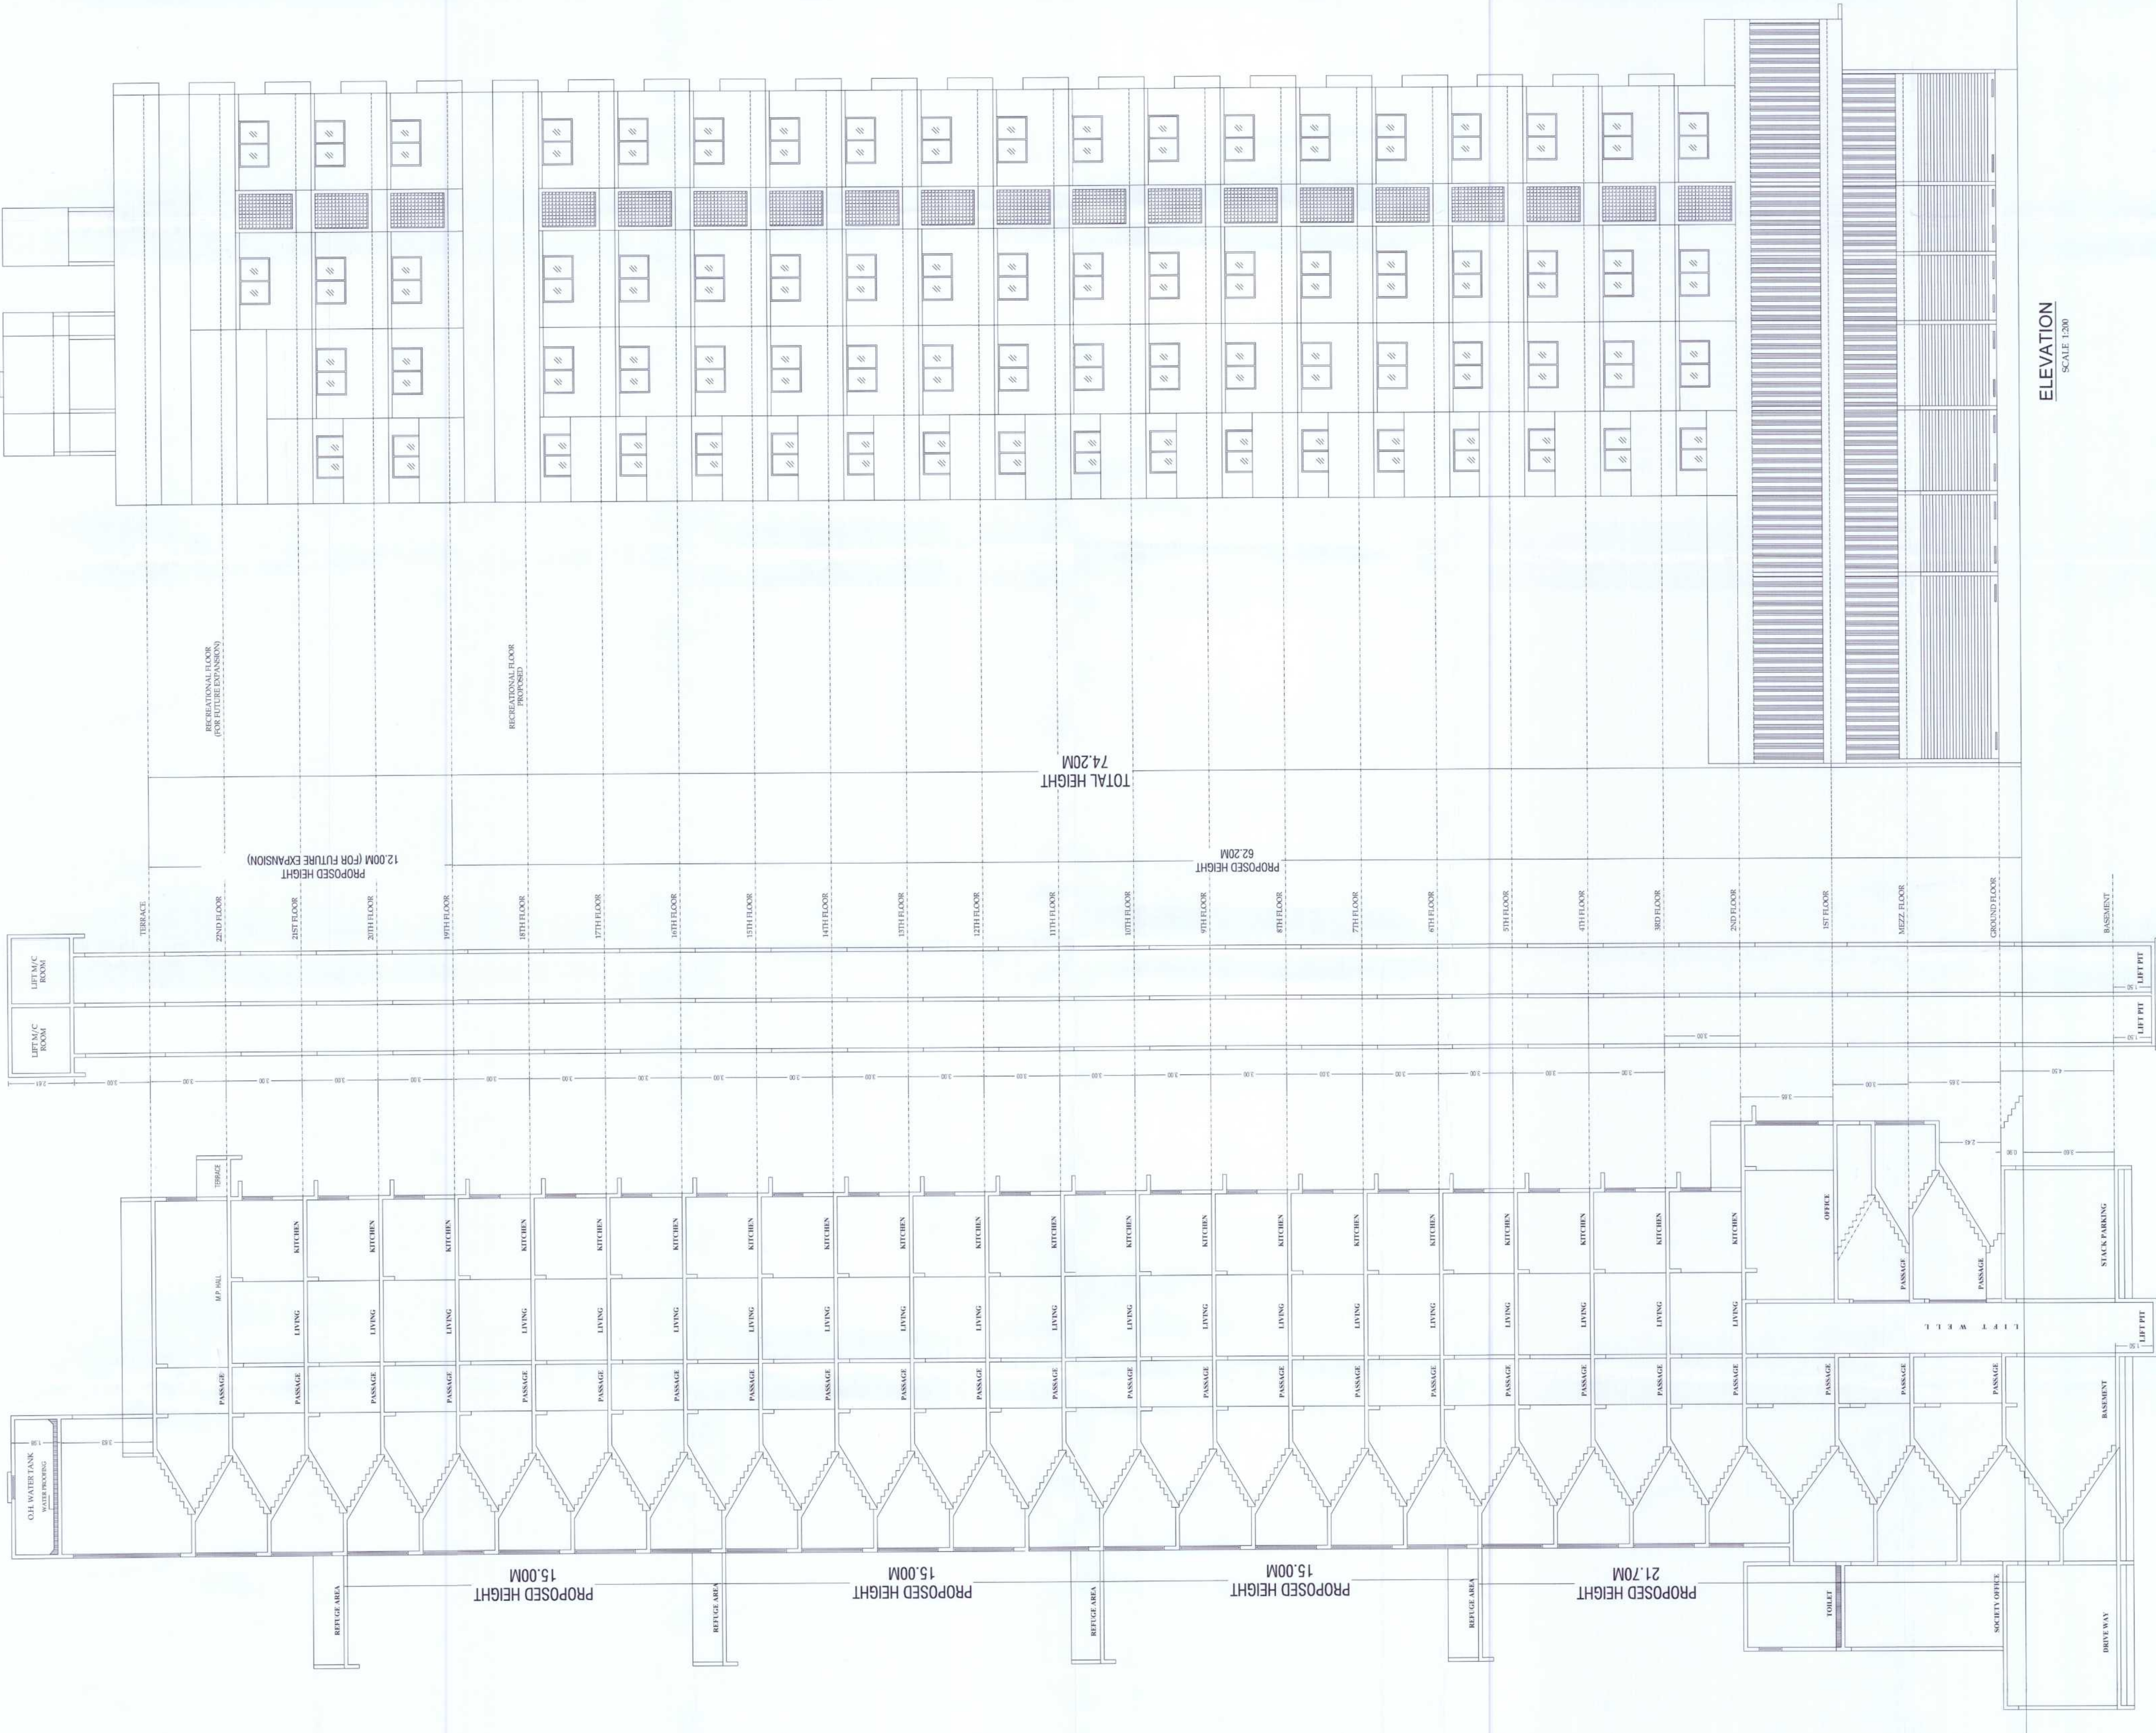

ELEVATION
SCALE 1:200

SECTION-YY
SCALE 1:200

SECTION-XX
SCALE 1:200

Owner's Declaration -
I/We undersigned hereby confirm that I/We would abide by plans approved by Authority / Collector. I/We would execute the structure as per approved plans. Also I/We would execute the work under supervision of proper technical person so as to ensure the quality and safety at the work site.

Owner (s) name and signature

**KALANI CO-OP-HSG. SOCIETY LTD. THROUGH
(SECRETARY)
MR. MAHESH T CHANDNANI.**

Job No. Drawing No. Scale Drawn by Checked by Registration No. of Architect/ License no. of Licensed Engineer/ Supervisor
K-5-7/22 MD-40/03 AS GIVIN ANAND-G SNAIR UMC-05/03

Architect/ Licensed Engineer/ Supervisor name and signature



Prime Consultants
ARCHITECTURAL, STRUCTURAL & INTERIOR CONSULTANTS
107/108, Sai Arade, Netaji Chowk,
Ulhasnagar-421 005.
Email - prime_consultants.83@gmail.com
Contact-7020374601 / 02012324601.