


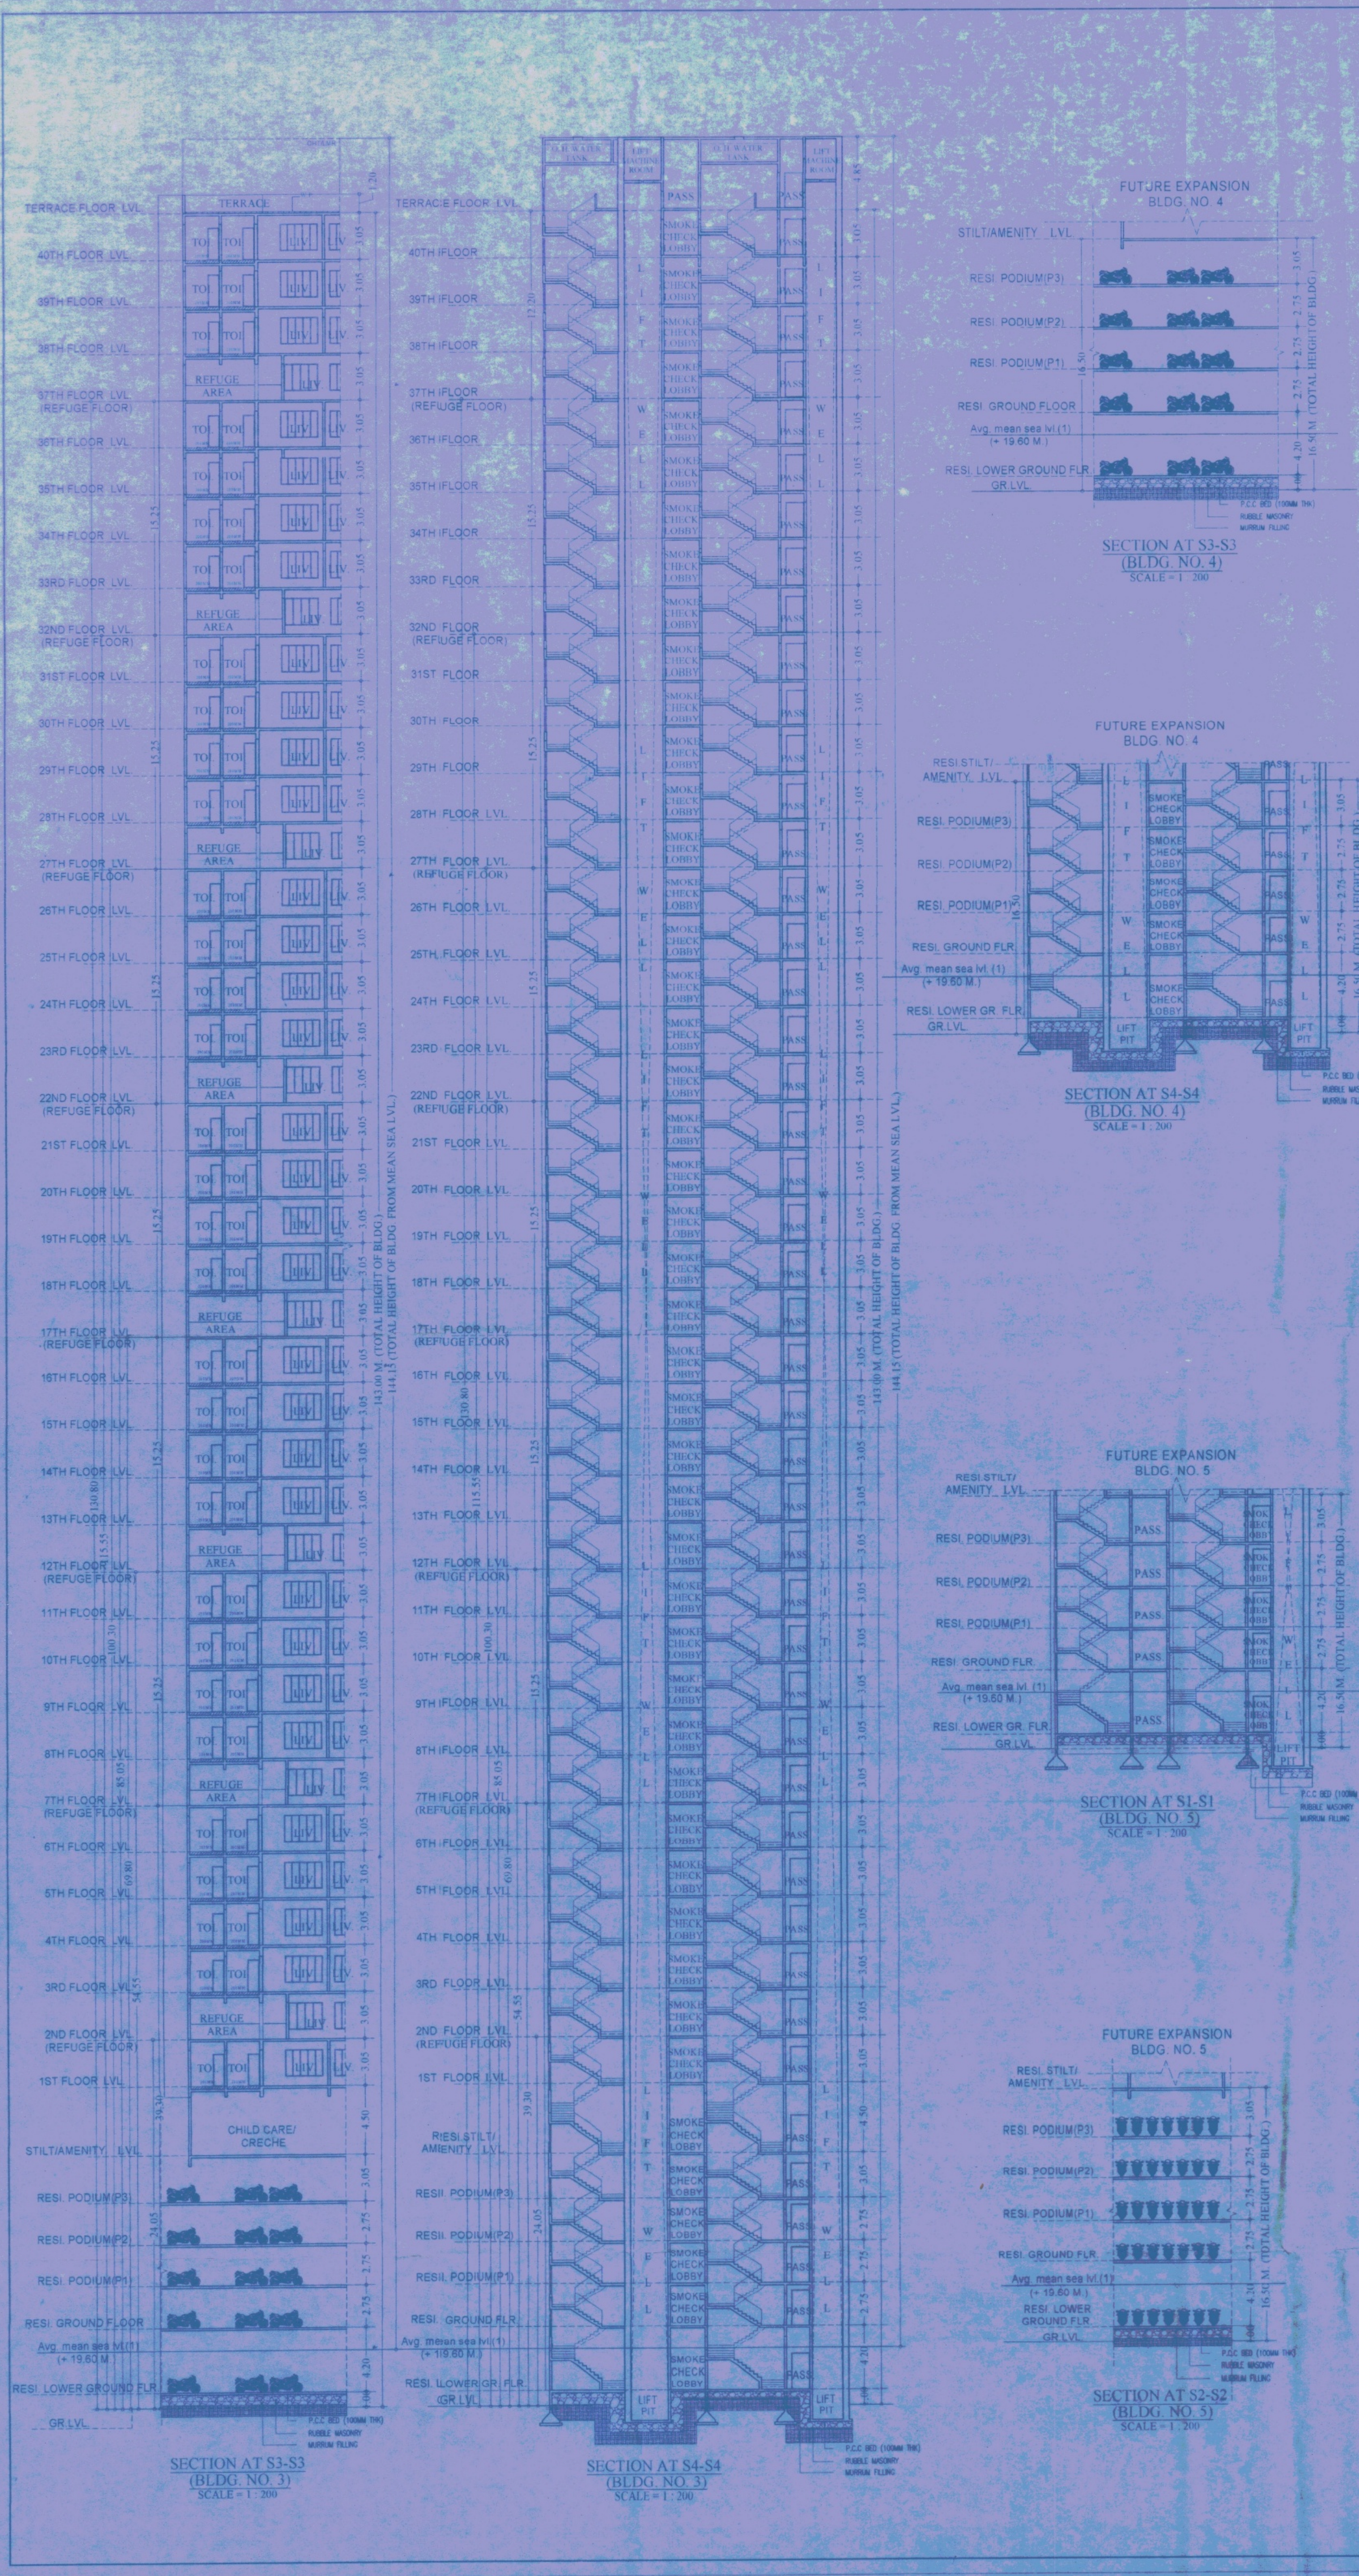

PROPOSED BLDG NO.2 (COMM.), BLDG. NO.-3, 4 & 5

PROPOSED COMMERCIAL & RESIDENTIAL DEVELOPMENT ON INDUSTRIAL PLOT BEARING S.NO. 146/1, 149/3, 154/3, 412/1, 414/1/C/1, 414/1/C/2 VILLAGE : MAJIWADA, THANE.

Drawing Sheet No. 20/20

CONTENT OF SHEET
BLDG. NO.3 - SECTION S3-S3, S4-S4, ETC
BLDG. NO.4 - SECTION S3-S3, S4-S4, ETC
BLDG. NO.5 - SECTION S1-S1, S2-S2, ETC

STAMP OF APPROVAL OF PLANS:

I am approved Subject to conditions described in Form No. V-9, 503/16/22/23 (2007/07) TMC/ID DP/17/14559/23 Dated: 11/01/2023

Deposited by: [Signature] Engineer (TOD)
Thane Municipal Corporation
The City of Thane

Stamp: OFFICE OF THE ENGINEER, THANE

स्वीकृति
"महानगर नगरपालिकाबाट स्वीकृत नभएको भएतापनि स्थानीय तहमा विद्यमान नियमावलीनुसार आवश्यक तथा आवश्यकता नभएको बाहेकका बाबत कानून, महानगर संविधान तथा स्थानीय अधिनियमहरूको अन्तर्गत पत्र लिनुमा दस्तावेजहरू पूर्ण (गैर, न्यायाधीश) जस्तै किताब, कलेक्टर, नगर, महानगर, नगरपालिका

Owner's Declaration -
I/We undersigned hereby confirm that I/We would abide by plans approved by Authority / Collector. I/We would execute the structure as per approved plans. Also I/We would execute the work under supervision of proper technical person so as to ensure the quality and safety at the work site.

For Fermenta Biotech Limited,
P.O.A. Holder thru,
Mestech Property Developers LLP thru,
Rajesh Patel,
2403-'A' Wing, Marham Palace,
Mafatol Mill Compound,
NRI Tech Park, Lower Phase,
Mumbai - 400013

Owner's Name and signature

Architect/ Licensed Engineer/ Supervisor name and signature

SUVARNA GHOSH
ARCHITECT & INT. DESIGNERS
301, ARDHANT, AGYARI LANE,
JAMLI NAKA, THANE (W)
TEL - 2540 6310

Job No.	Dwg No.	Scale	Drawn by	Checked by	Date	Registration No. Of Architect/License No.
AS SHOWN	G.S.				16.03.2023	CANU14824