



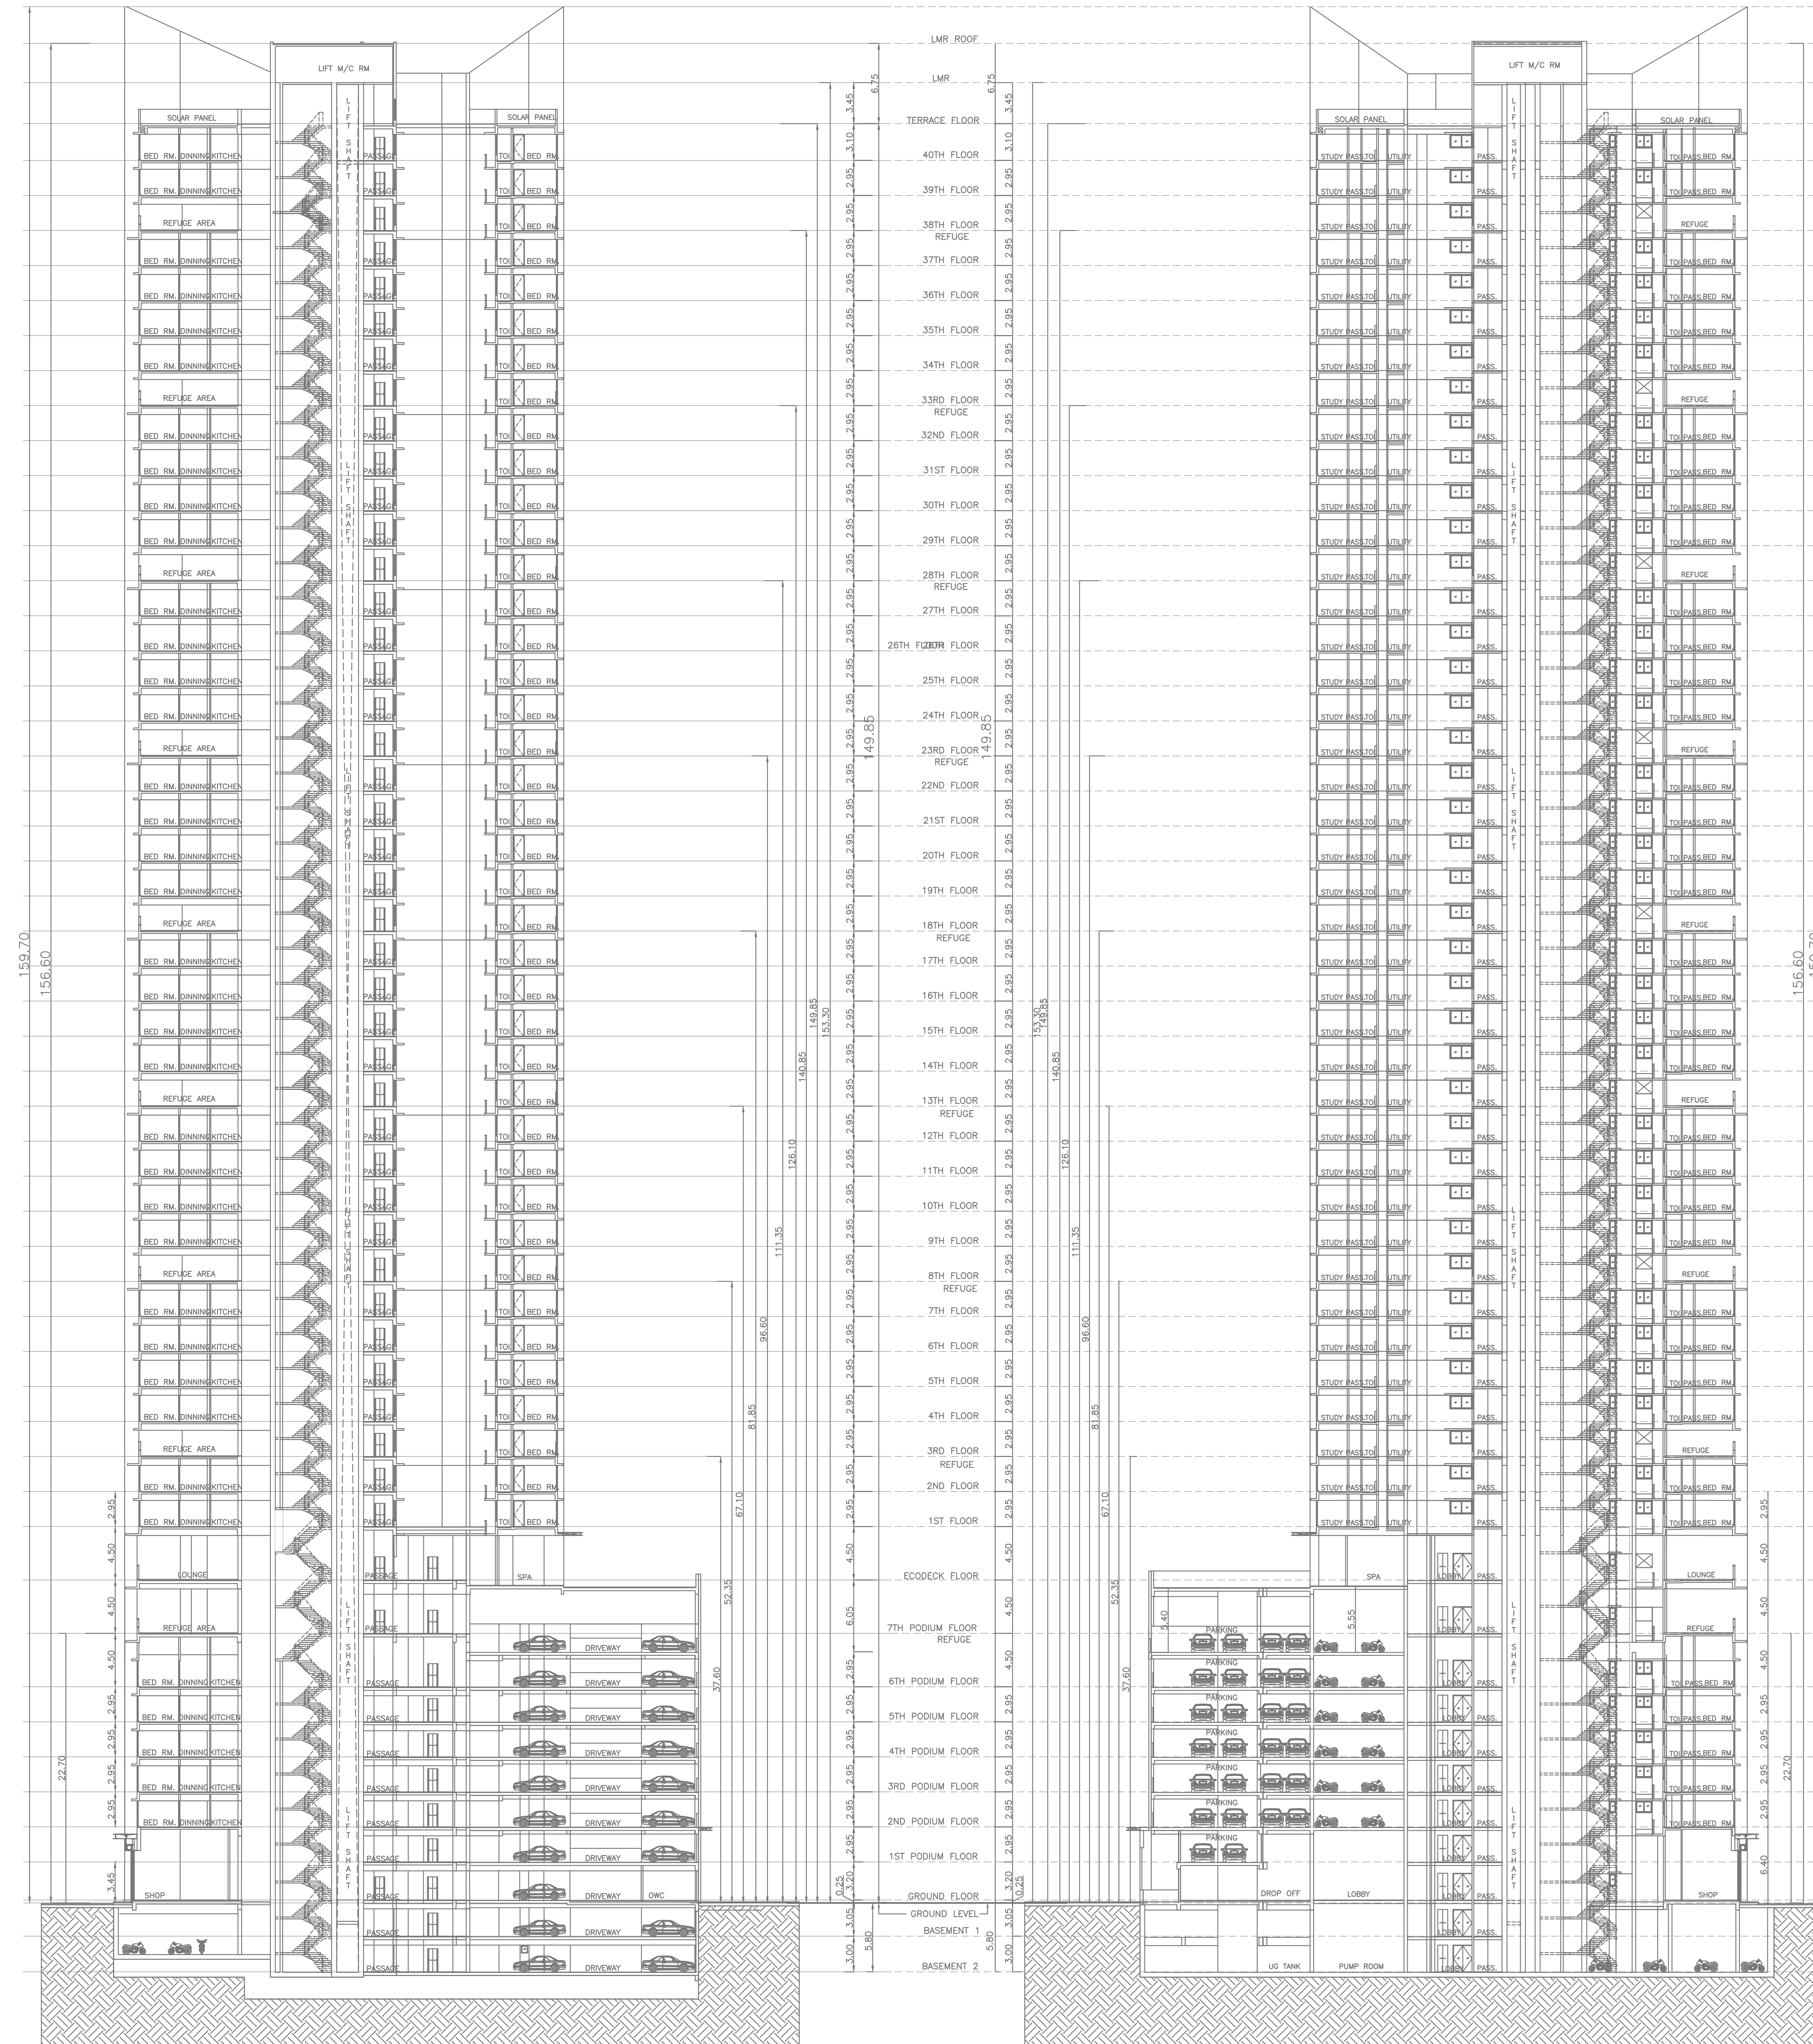

SECTION A - A  
TOWER - B  
SCALE = 1:250

SECTION B - B  
TOWER - A  
SCALE = 1:250

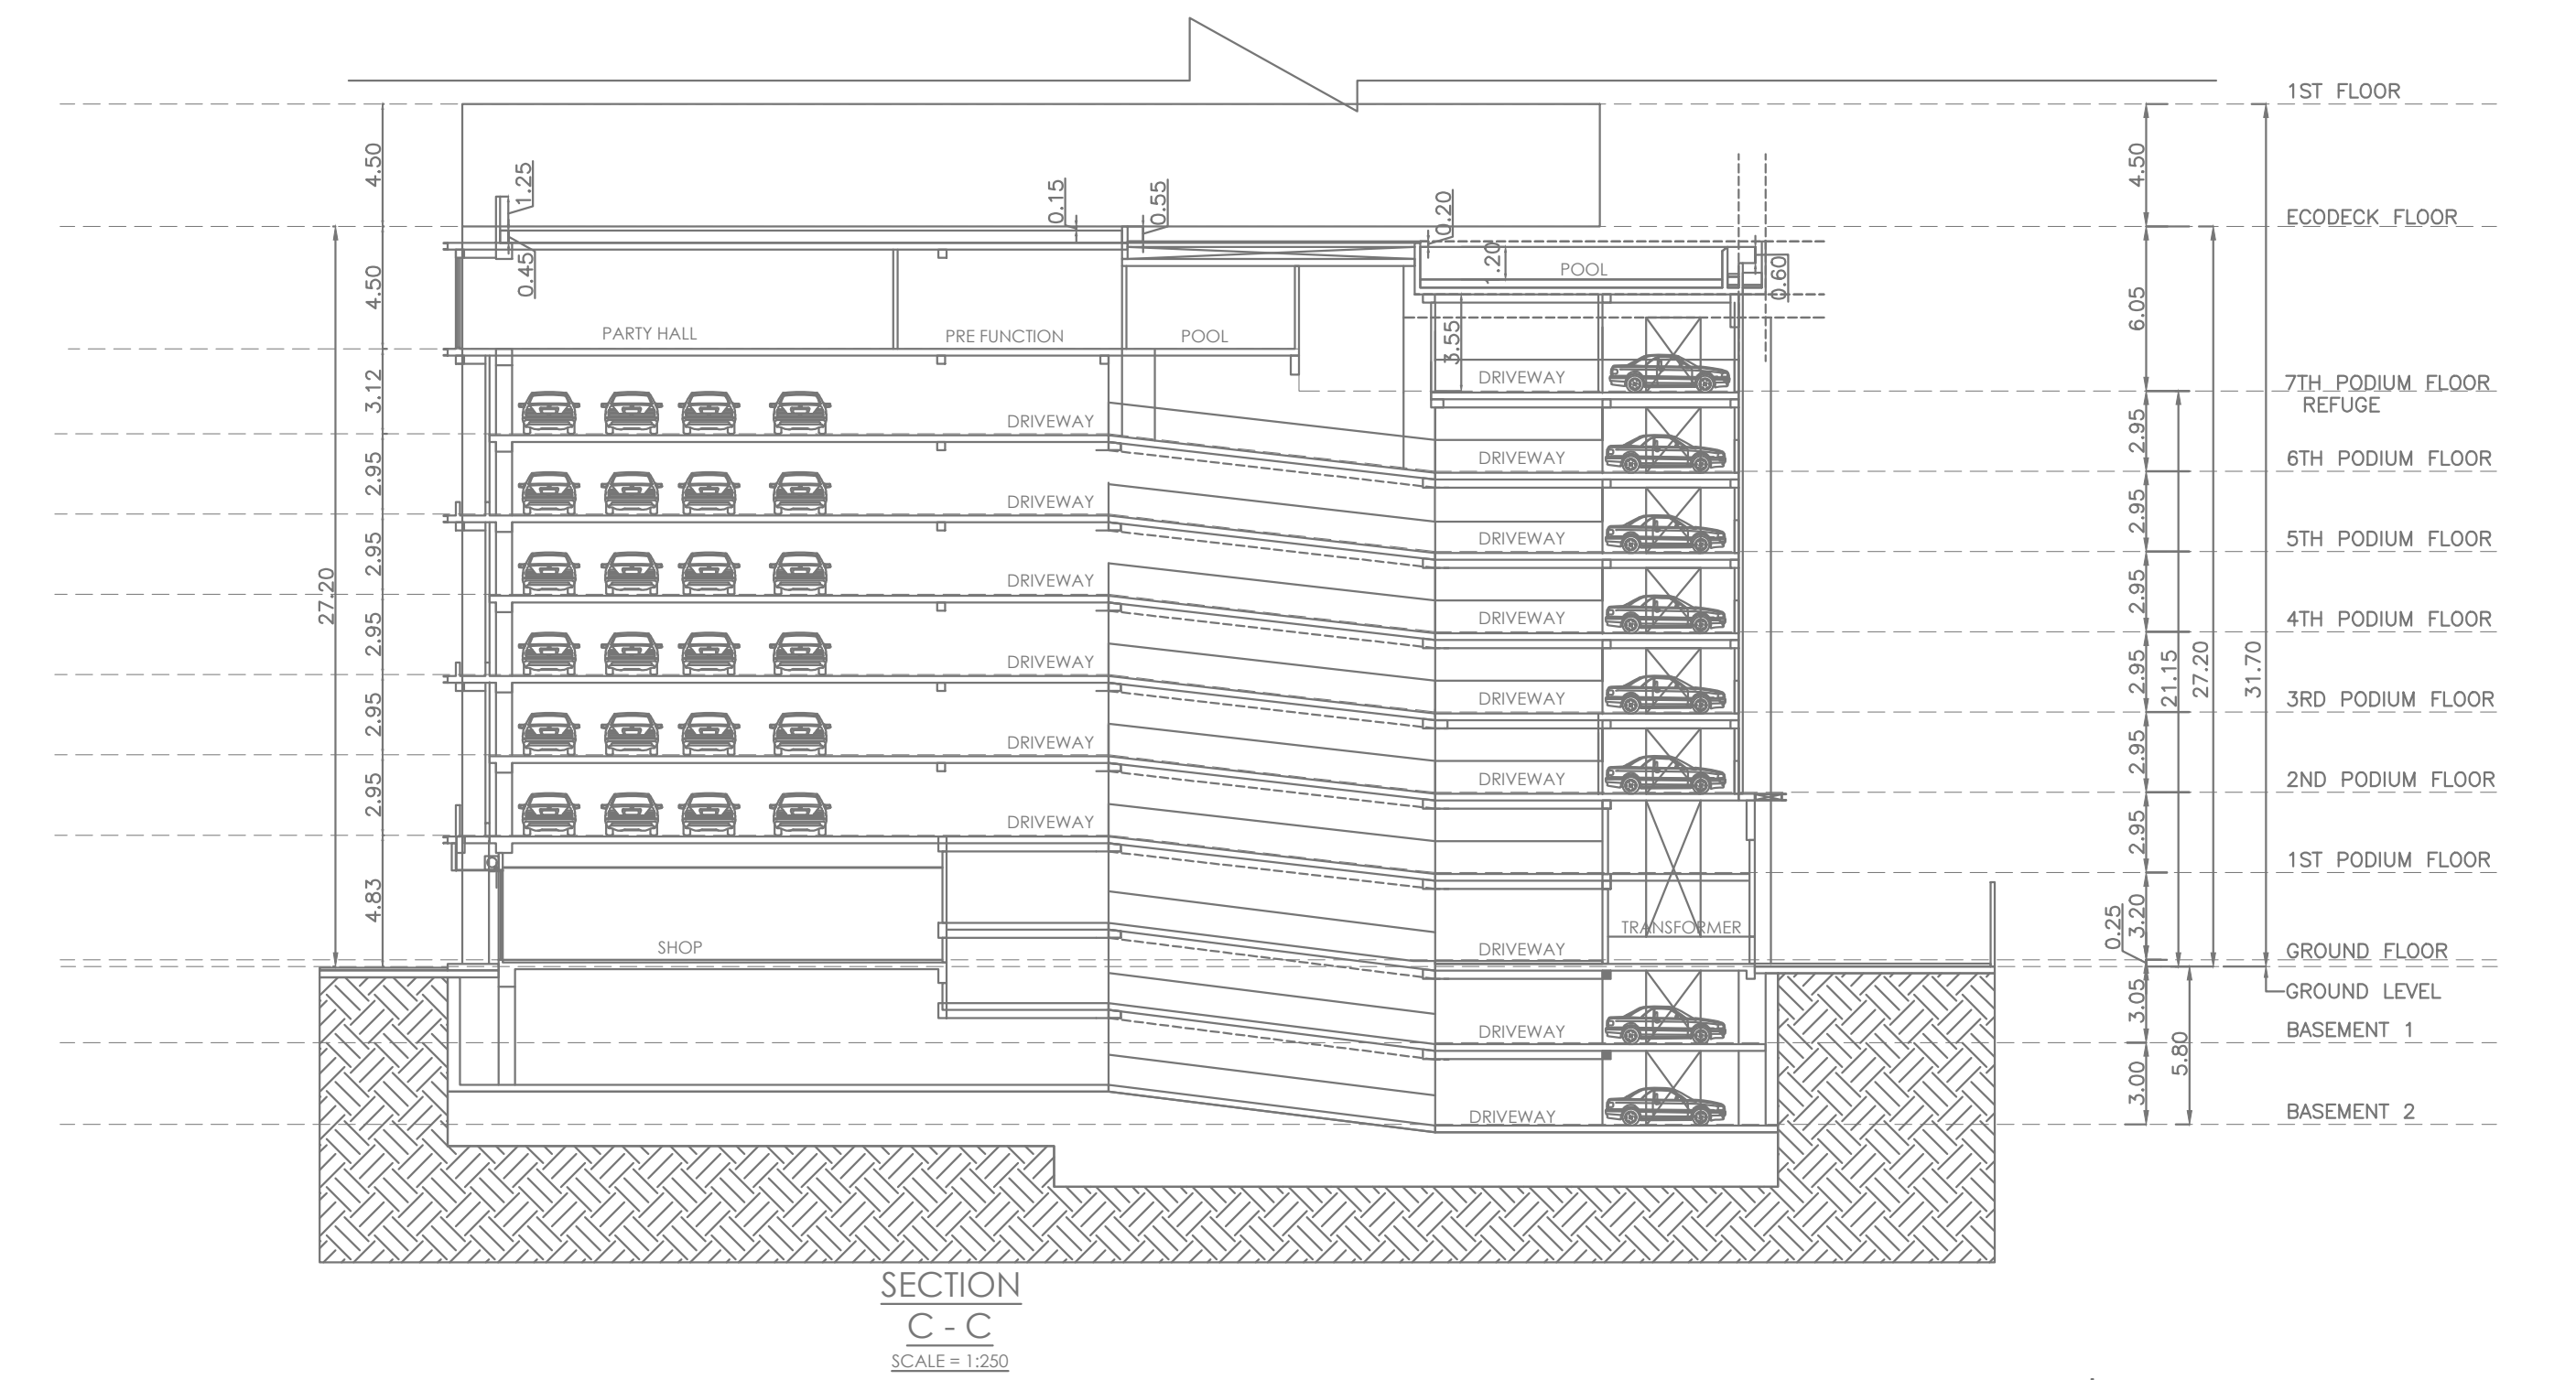

SECTION  
C - C  
SCALE = 1:250

[illegible]