


OFFICE OF THE KALYAN DOMBIVLI
MUNICIPAL CORPORATION, KALYAN.

Building Permit No. :
KDMC/TPD/BP/KD/2022-23/40


Date : 04/08/2022

SANCTIONED

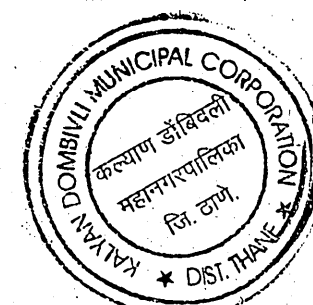

Sundar
ASSISTANT DIRECTOR OF
TOWN PLANNING
Kalyan Dombivli Municipal Corporation

PROPOSED PARKING STATEMENT - GROUND FLOOR					
PARKING	PODIUM PARKING	TOWER - 1 (A,B,C)	TOWER - 2 (A,B)	TOWER - 3	TOTAL
CAR	102 + 16(OPEN)	20	23	13	174
SCOOTER	114	00	71	02	187

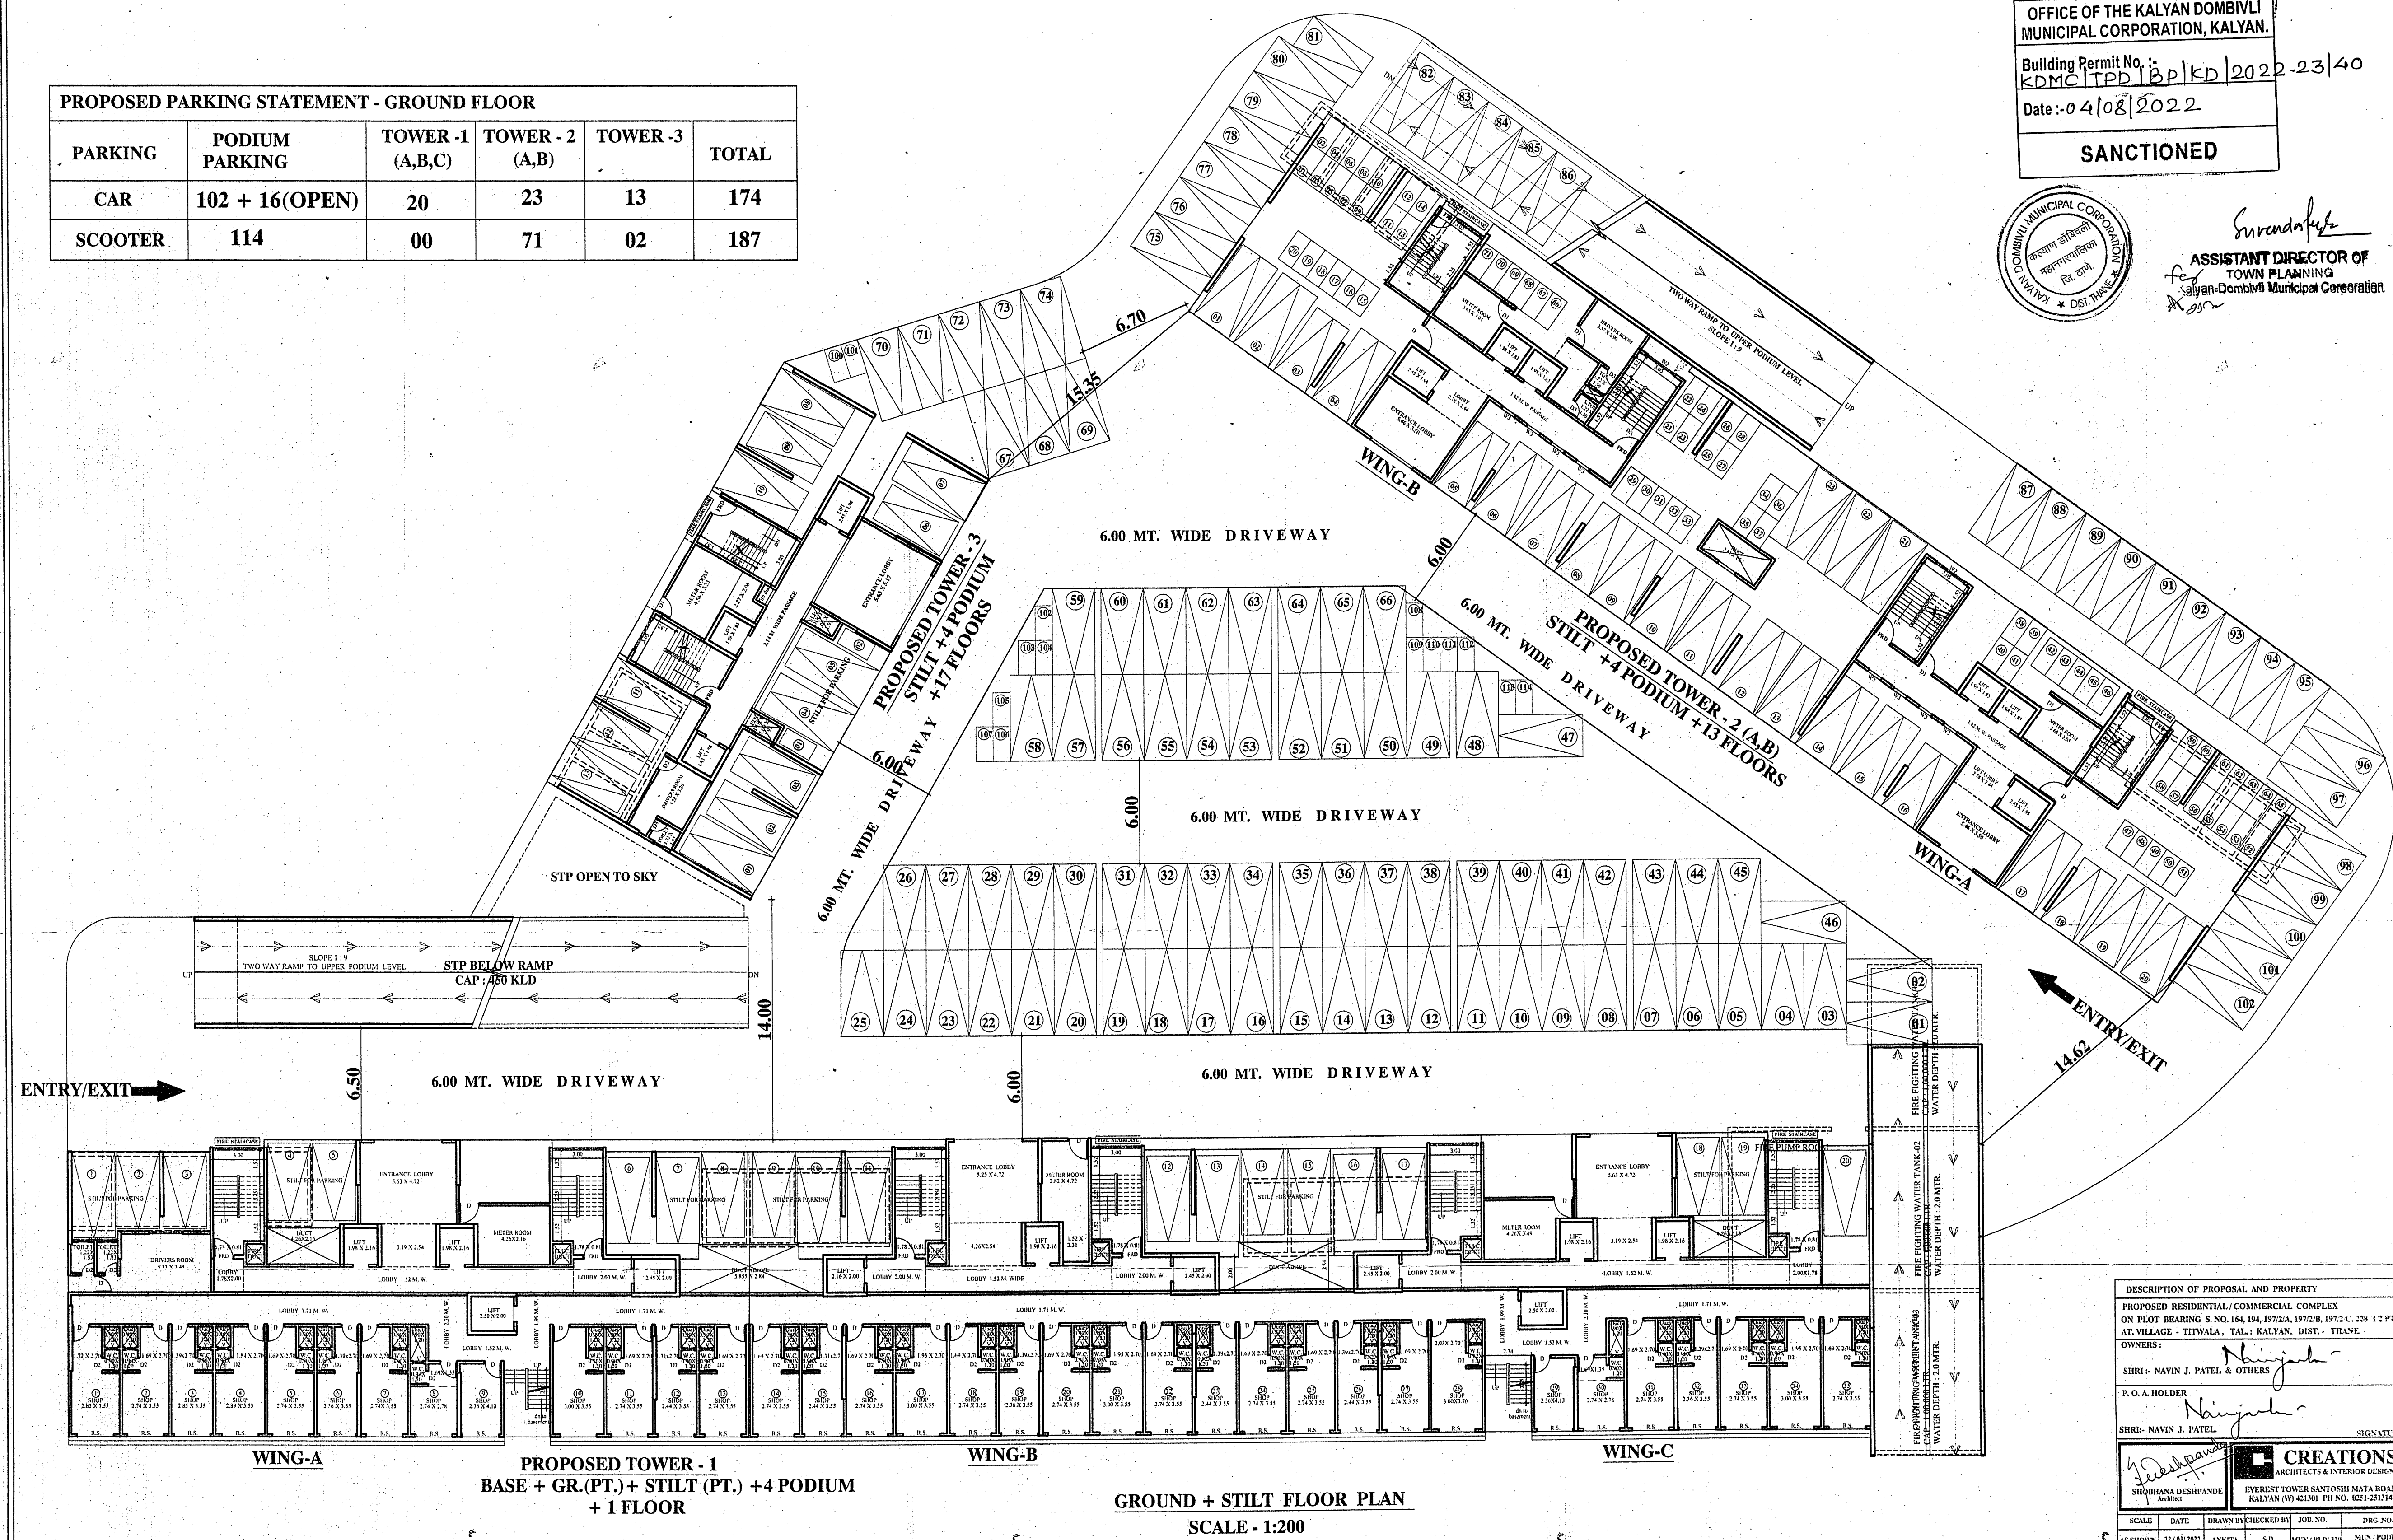

DESCRIPTION OF PROPOSAL AND PROPERTY

PROPOSED RESIDENTIAL / COMMERCIAL COMPLEX
ON PLOT BEARING S. NO. 164, 164, 197/2A, 197/2B, 197/2 C, 228 1/2 PT.
AT VILLAGE - TITWALA, TAL.: KALYAN, DIST. - THANE.

OWNERS:

SHRI. NAVIN J. PATEL & OTHERS

P.O.A. HOLDER

SHRI. NAVIN J. PATEL

SIGNATURE

SHRI. NAVIN J. PATEL

CREATIONS

ARCHITECTS & INTERIOR DESIGNERS

EVEREST TOWER SANTOSH MATA ROAD,
KALYAN (W) 421301 PH NO. 022-2513140

SCALE DATE DRAWN BY CHECKED BY JOB NO. DRG. NO.

AS SHOWN 22/05/2022 ANKITA S.D. MUN./BLD. 328 MUN. /PODIUM