


OFFICE OF THE KALYAN DOMBIVLI
MUNICIPAL CORPORATION, KALYAN.

Building Permit No. :-
KDMC/TPDIBP/KD/2022-23/40


Date :- 04/08/2022

SANCTIONED

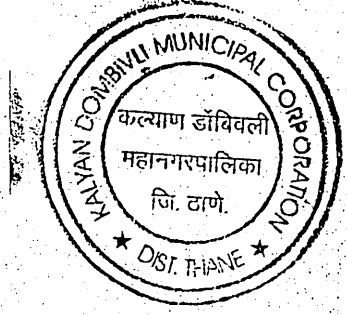

Suram Patel
ASSISTANT DIRECTOR OF
TOWN PLANNING
Kalyan-Dombivli Municipal Corporation

PROPOSED PARKING STATEMENT - SECOND FLOOR					
PARKING	PODIUM PARKING	TOWER - 1 (A,B,C)	TOWER - 2 (A,B)	TOWER - 3	TOTAL
CAR	69	30	21	08	128
SCOOTER	00	00	65	02	67

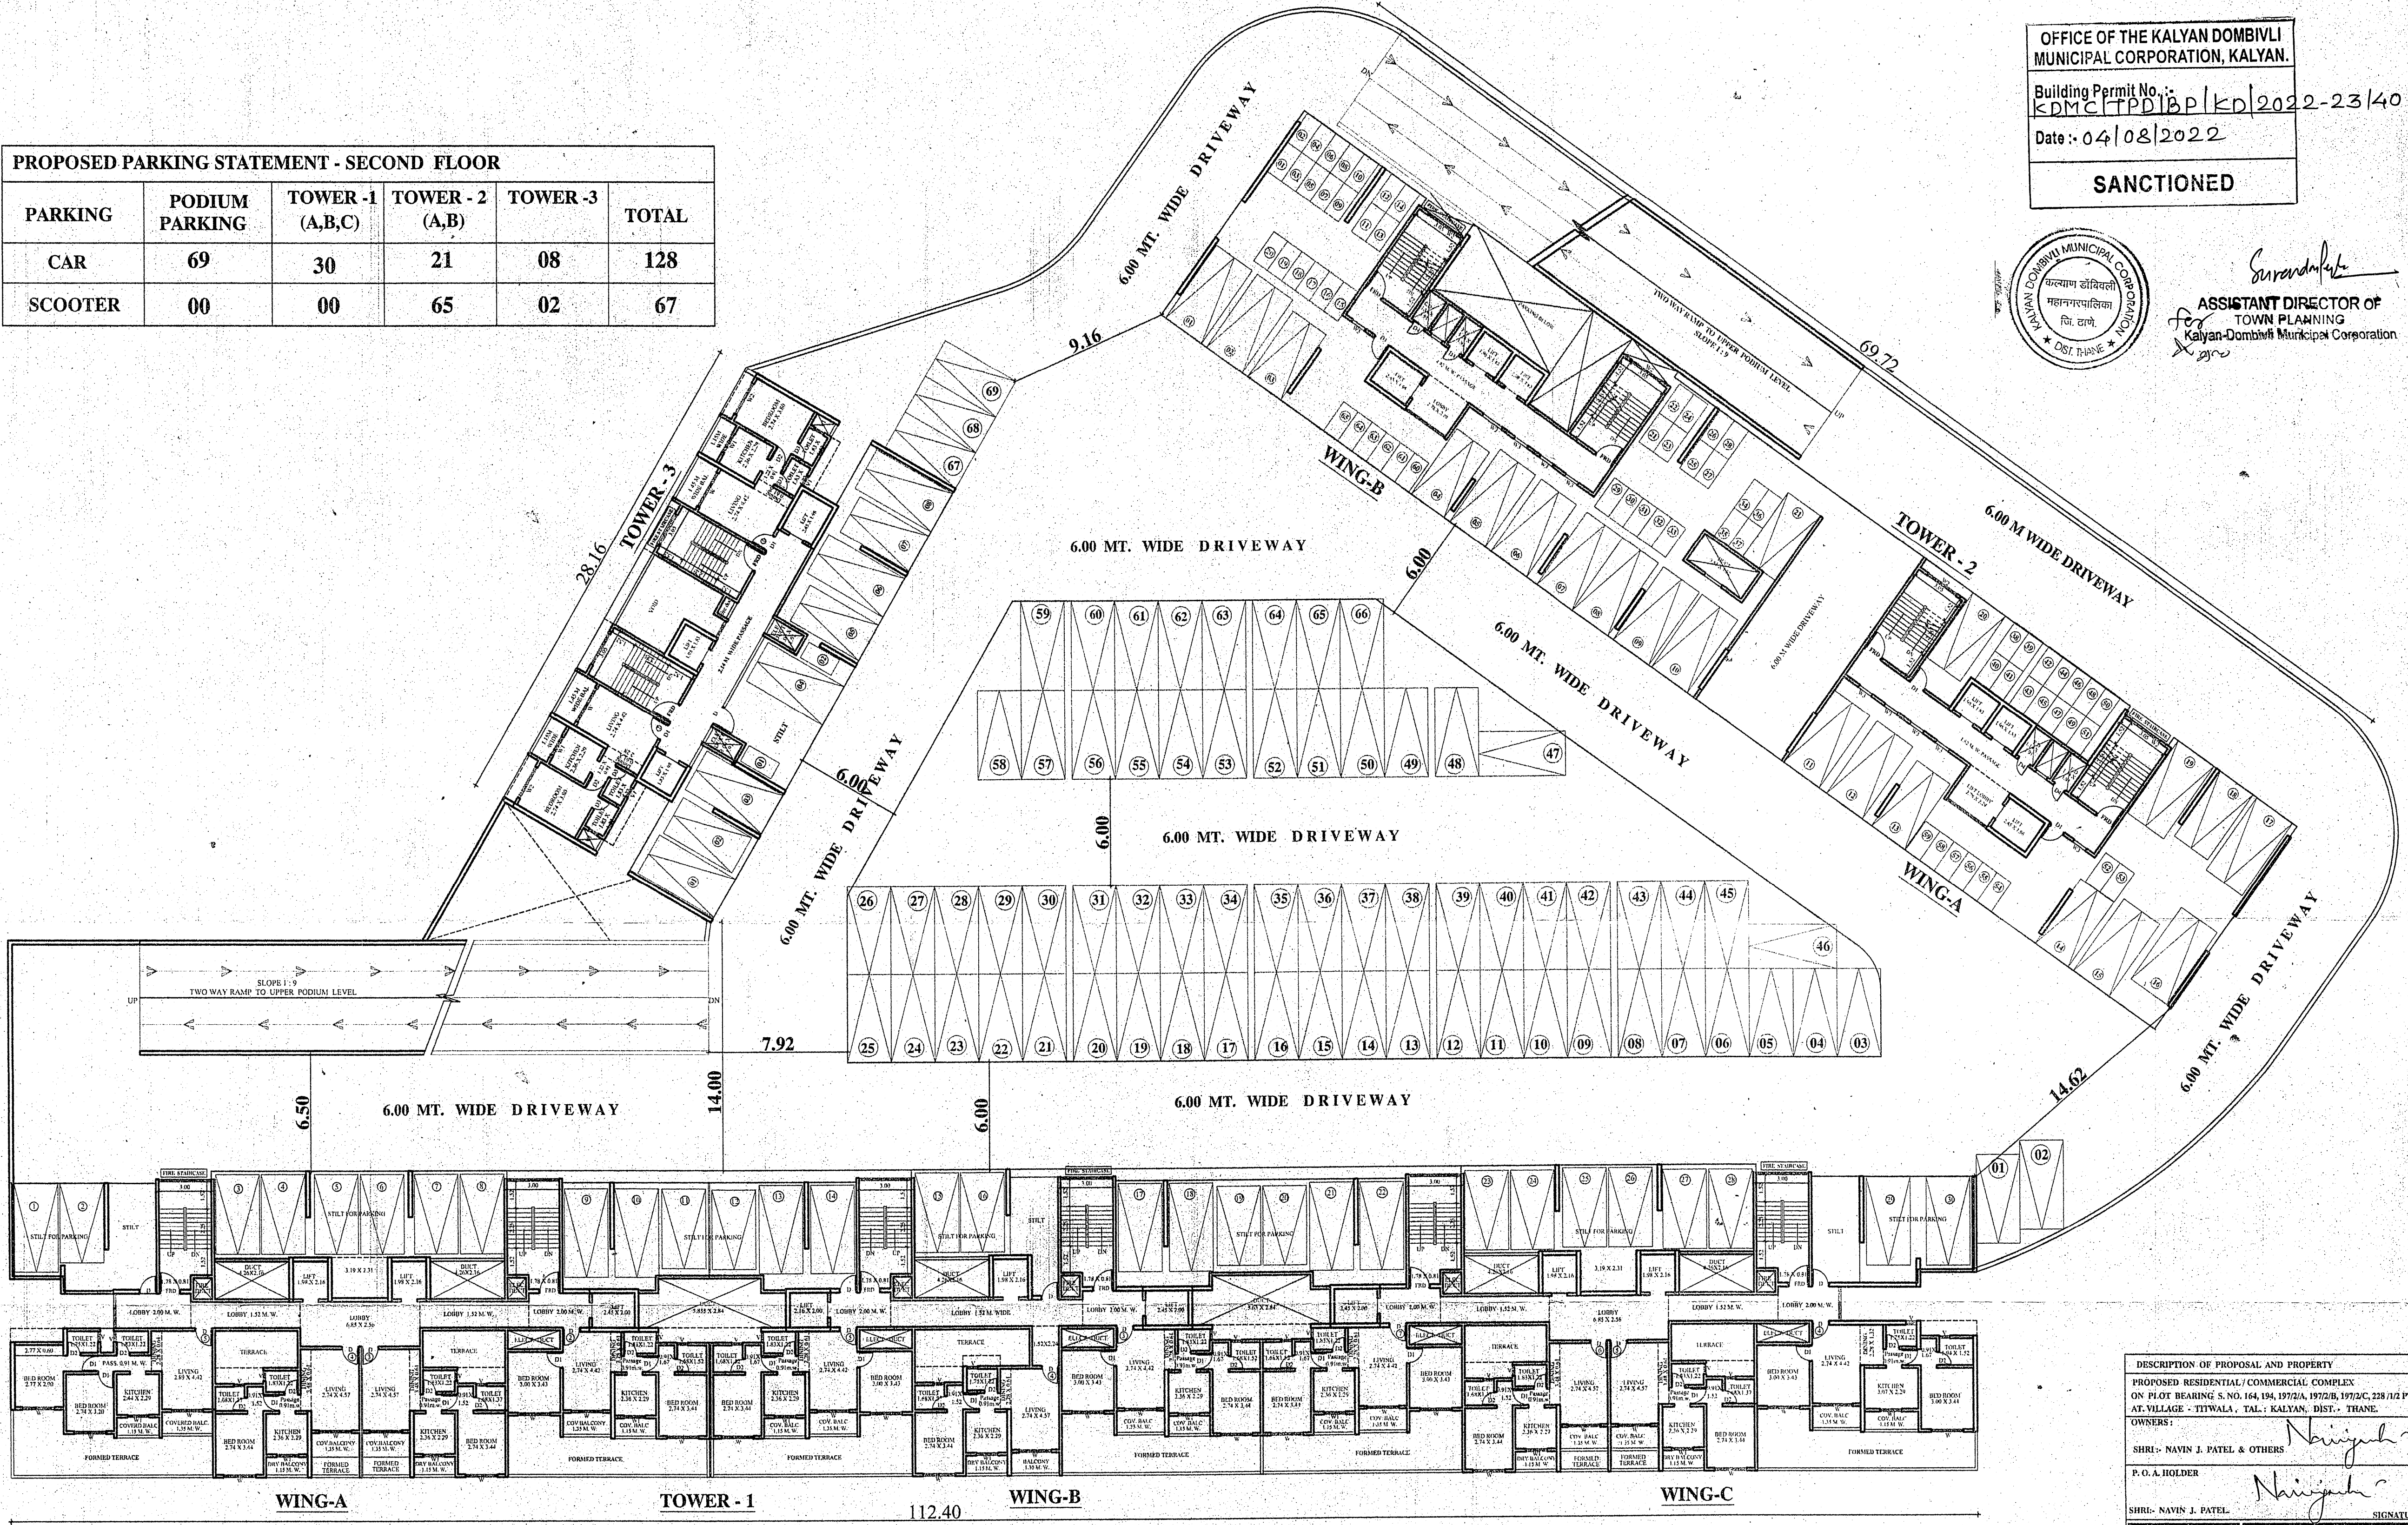

DESCRIPTION OF PROPOSAL AND PROPERTY
PROPOSED RESIDENTIAL / COMMERCIAL COMPLEX
ON PLOT BEARING S.NO. 164, 194, 197/2A, 197/2B, 197/2C, 228/1/2 PT.
AT VILLAGE - TITWALA, TAL. : KALYAN, DIST. - THANE.

OWNERS:
SHRI - NAVIN J. PATEL & OTHERS

P.O.A. HOLDER
SHRI - NAVIN J. PATEL

ARCHITECTS & INTERIOR DESIGNERS
CREATIONS
SUSHIL K. DESHPANDE
INTEREST TOWER SANTOSH MATA ROAD,
KALYAN (W) 411001 PH NO. 0251-2313440

SCALE	DATE	DESIGNED BY	DRAWN BY	CHECKED BY	JOB NO.	DRG. NO.
AS SHOWN	22/07/2022	ANVITA	S.D.	SUNIL/BLN/202	MUN/PODIUM	