


LEGENDS:

PLOT BOUNDARY SHOWN WHITE
PROPOSED WORK SHOWN RED
DRAINAGE LINE SHOWN YELLOW
WATER LINE SHOWN BLUE DOTTED
ENCLOSED BAL SHOWN BROWN
TERRACE SHOWN DARK YELLOW
OPEN BAL SHOWN BROWN
EXISTING SHOWN BLUE HATCHED

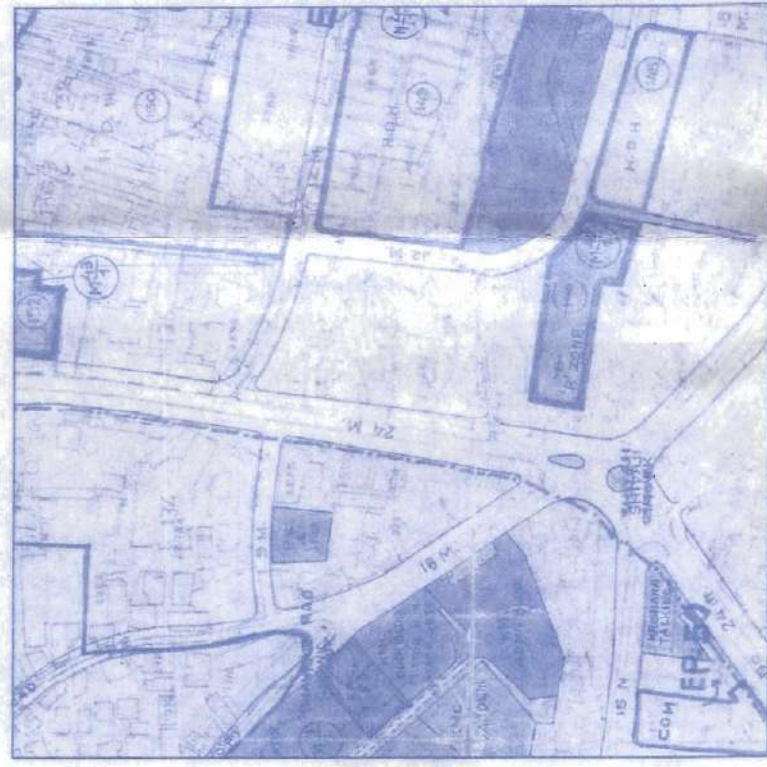

Project Details

Building Type - Redevelopment for Dangerous Building
Zone Type - Residential Zone with Shop line. (R-2)

Location - Non-Congested
Ward No - C
Plot No. - 0
Cts No./Survey No. -
Sheet No. - 1
Zone Number: sector-1
Ward Name : kalyan(P)
Prorata Value :

Form 1 - Area Statement	Area of plot (Minimum area of a, b, c to be included) of support with sanctioned layout and subject No.	1151.41
As per ownership document (7/12, CTS extract) as per TILR or City Survey measurement sheet		1151.41
As per Demarcated drawing area		1279.76
SS		0.00
Area not in possession Entire area (1-2)		1151.41
Proportions for Phases D & D P Road widening Area (Service Road & Highway widening)		57.00

AREA STATEMENT		
1. AREA OF PLOT		1151.41
2. BALANCE AREA (A) (PLOT 1-2)		1094.21

Member (s) name and signature	Registration No.	Drawing No.	Scale	Drawn by	Checked by	Registration No. of Architect/Engineer or Surveyor
-------------------------------	------------------	-------------	-------	----------	------------	--

Owner details			
Owner name	Postal Address	Constant Number	

RAKHESH MUTHA
HOLDERS - FOR RISHI JASWANTRAI KARIA
NEW GURJAI CO-OP H.S LTD KYNL & OTHERS

Address: 401, MUTHA HOUSE, SHEVAJI CHOWK, Kalyan
Kalyan, Thane-421 301, Maharashtra, Kalyan

DESCRIPTION OF PROJECT:
if Proposal: Residential

ADDRESS : NO 2658/B/2, C.T.S. NO 2863/A/2, C.T.S NO 2863/B AT VILLAGE :
TAN, DIST: THANE

ADDRESS OF OFFICE -
Ordinate Design,
Shop No. 01 Ground Floor, Krushni Apt,
Dhule Road, Near Anna's Academy,
Dhule - 431 001, Dist. Dhule, Maharashtra

RS SIGN -	TECHNICAL PERSON SIGN
------------------	------------------------------

SCALE - 1:100	Date: 30/11/22
JOB NO - KOMCC-22-62752	
CHECK BY -	



SUBMISSION DRAWING

1



Building Name	USE	REG. SAUTO		NO. OF		PMP. SAUTO	
		car	Boatler	transferee	car	Boatler	
AMNET HEIGHTS	Residential	1	5	18	5.00		4.00
AMNET HEIGHTS	Residential	1	3	5	2.00		15.00
Total		-	-	-	14.00		60.00
Average		-	-	-	0.70		3.00
Total		-	-	-	14.70		63.00

Building Name	Parking Check As Per Multiplying Factor: 0.40				Status
	Required		Proposed		
	Car/Mini Bus	ScOOTer	Car/Mini Bus	ScOOTer	
Total	12	50	54	63	OK

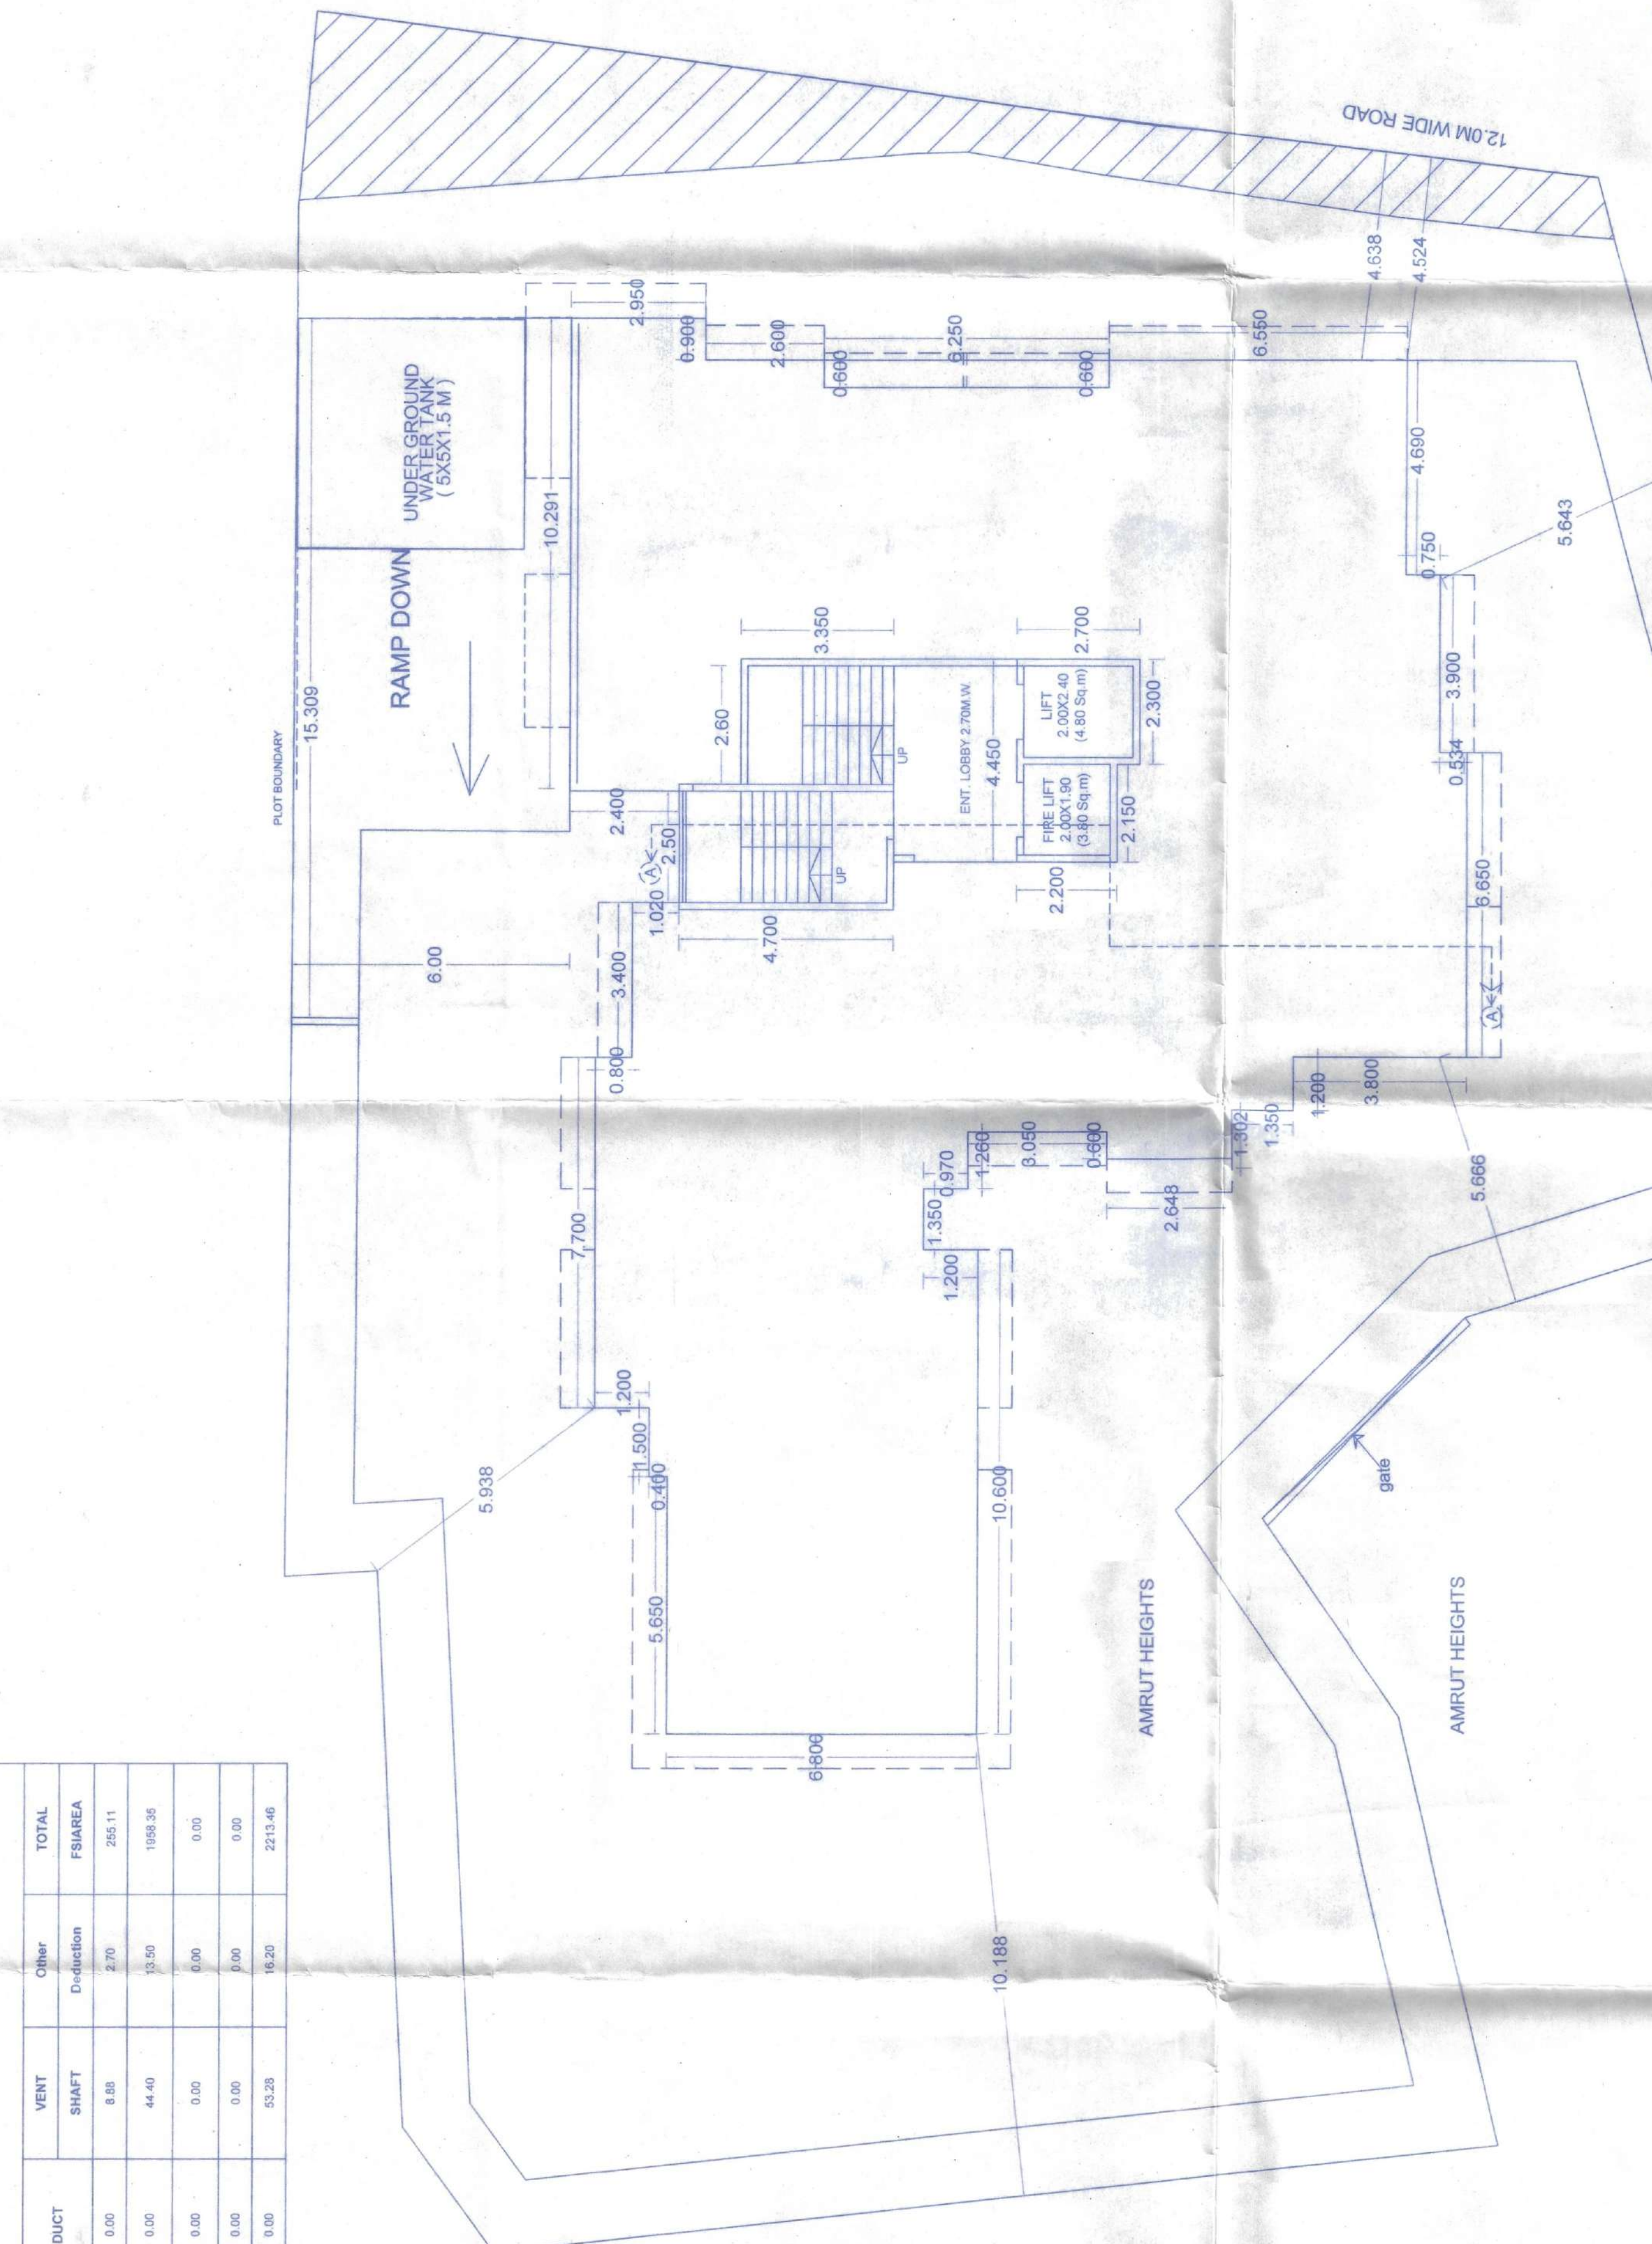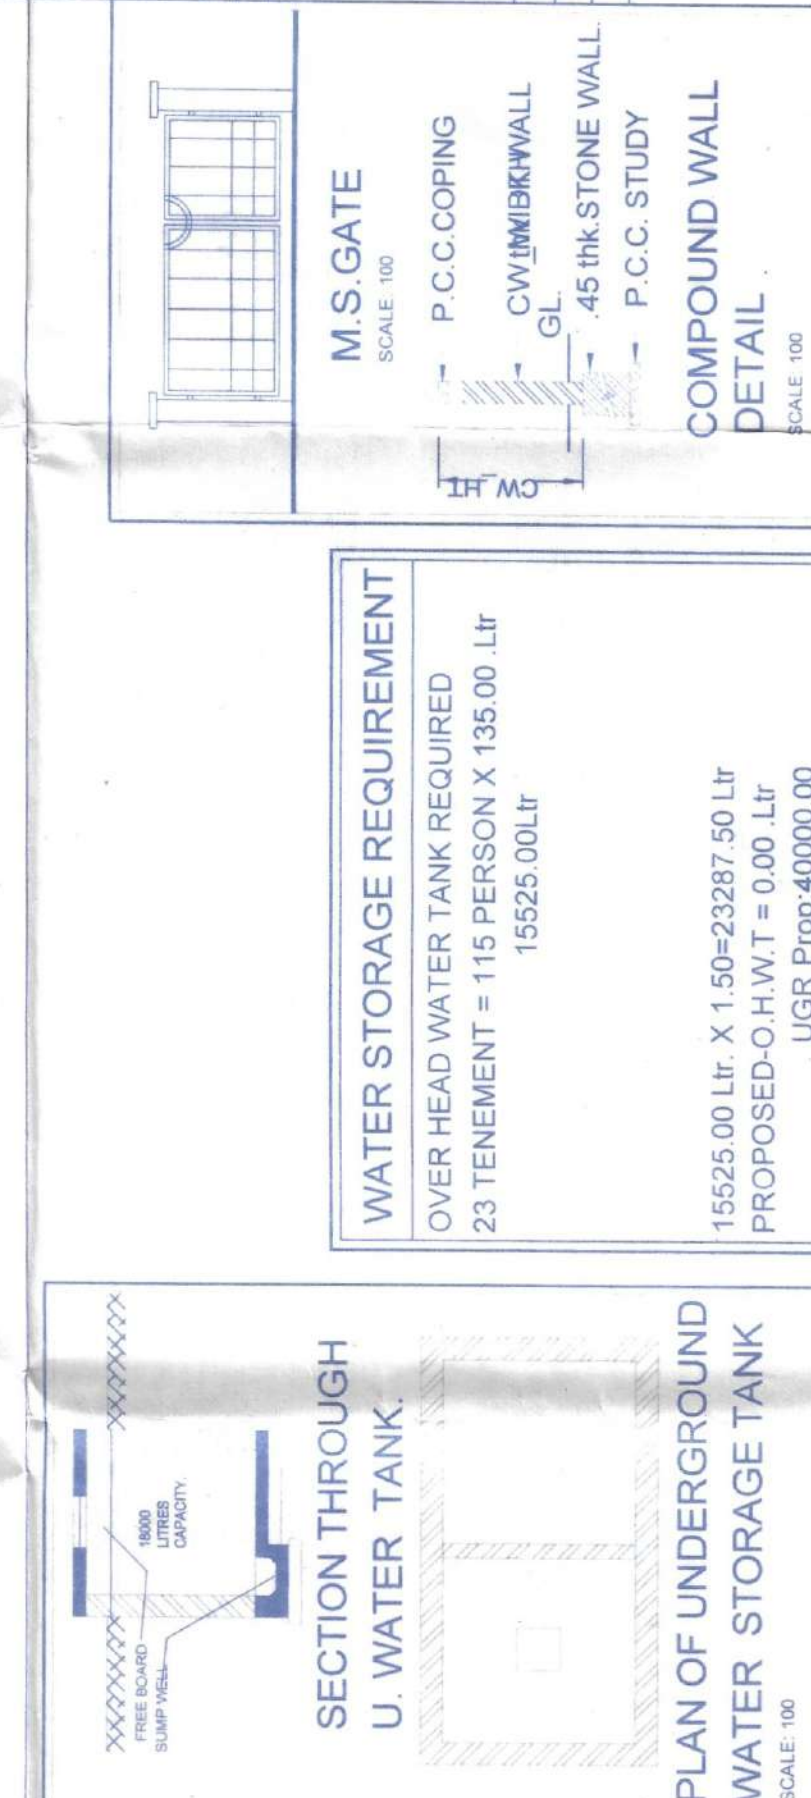
[illegible]




TOTAL built up AREA / STATEMENT.		TOTAL B.U. AREA	
FLOOR NO.			
Still Floor	- -		
1st. Floor	331.67		
2nd. Floor	331.67		
3rd. Floor	331.67		
4th. Floor	331.67		
5th. Floor	331.67		
6th. Floor	255.11		
TOTAL	2213.46		2213.46

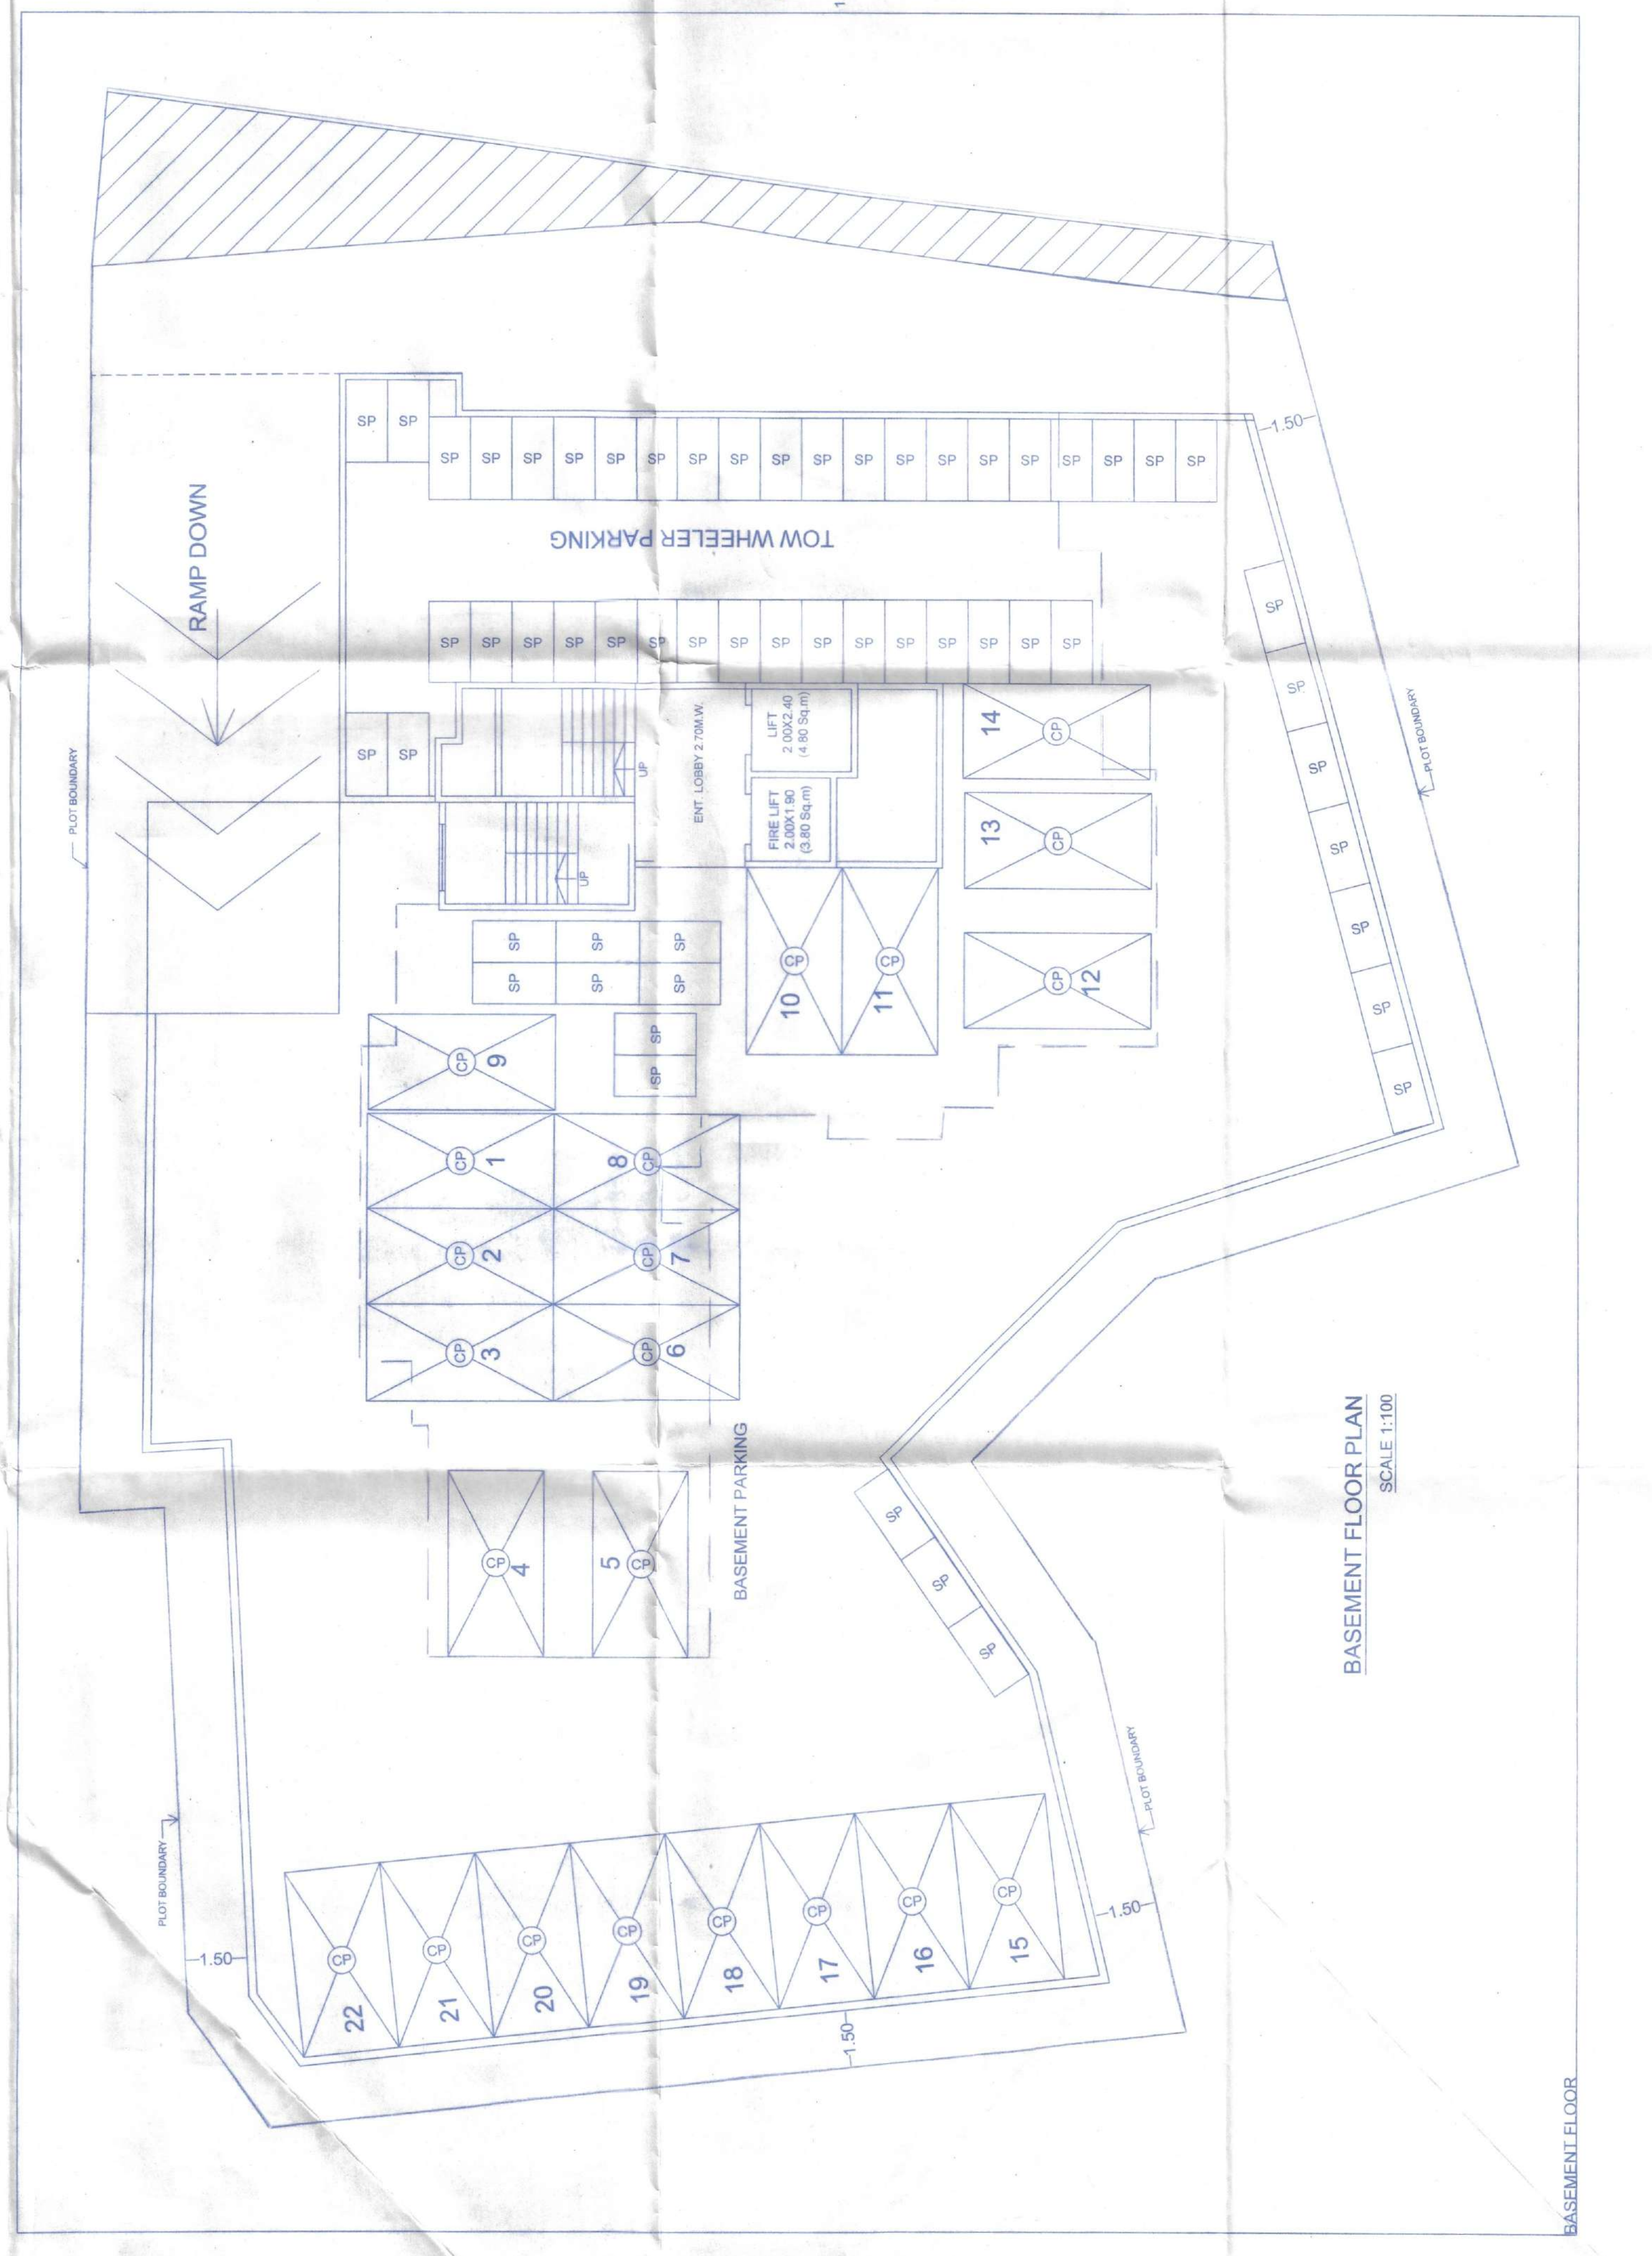



BUILT UP AREA CALCULATION FOR SLOPED ROOF AREA/HEIGHTS			
AREA NAME	LENGTH	WIDTH	AREA/MSL
ROOFS	10.32	5.00	45.00
UNIMAT			3.00
BLOCK AREA TOTAL 44.00 SQ.M			
TOTAL UNIMAT 4.00			
TOTAL UNIMAT 4.00			

BUILT-UP AREA CALCULATION GROUND FLOOR AMRUT HEIGHTS

Building Name	Required		Proposed		Status
	Car/Mini Bus	Scooter	Car/Mini Bus	Scooter	
Total	12	50	54	63	OK



WATER STORAGE REQUIREMENT

OVER HEAD WATER TANK REQUIRED

23 TONNEMENT = 115 PERSON X 135.00 Ltr

15525.00Ltr

15525.00 Ltr X 1.50 = 23287.50 Ltr

PROPOSED C.H.W.T = 0.00 Ltr


M.S. GATE

P.C.C. COPING
CW/MB/KR WALL
GL
45 INK. STONE WALL
P.C.C. STUDY

**COMPOUND WALL
DETAIL**

[illegible]

SUBMISSION DRAWING