


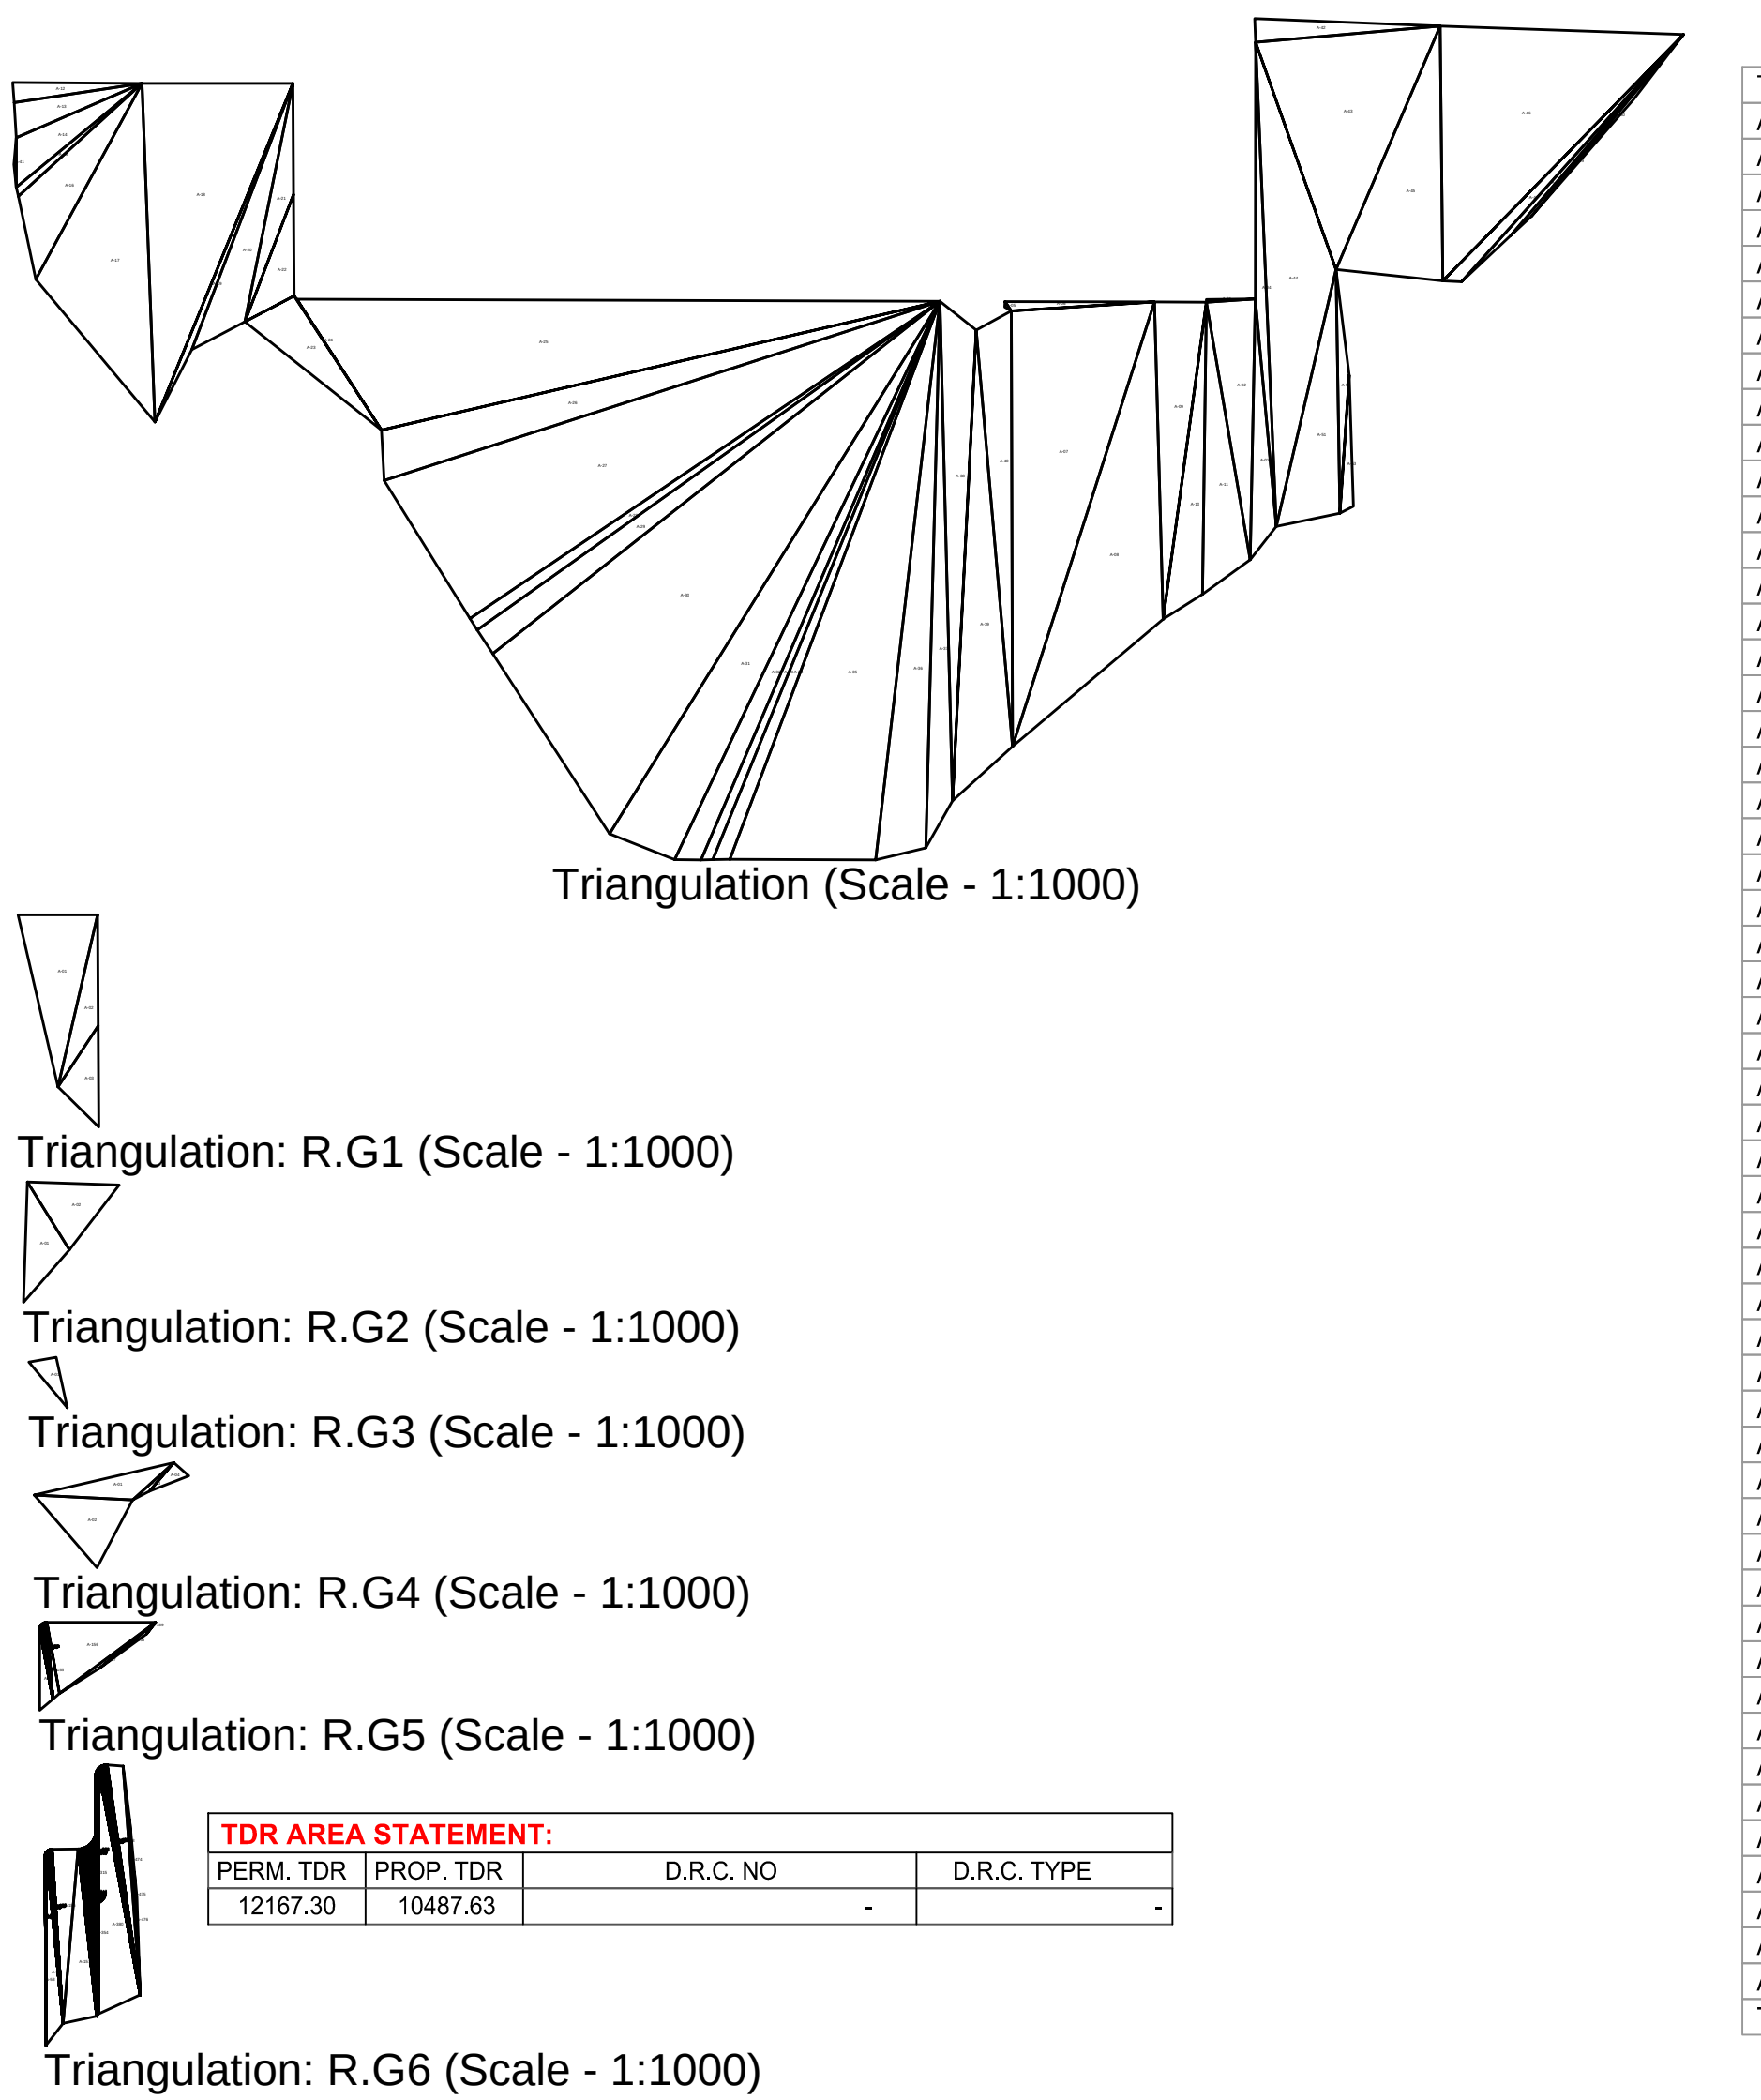

TANK CALCULATION DETAILS						
TANK	REQUIREMENT	OCCUPANT LOAD (NOS.)	CONSUMPTION PER DAY (LIT)	REQUIRED CAPACITY (LIT)	PROPOSED CAPACITY (LIT)	
CHWT & LGWT	Residential cum Commercial Building (TENEMENT)	600.00	1.00	600.00	6000.00	
FIRE	Residential cum Commercial Building (COMMERCIAL)	788.94	120.00	1564.00	7980.00	
TOTAL				90.00	43780.00	137185.73

BUILDING WISE FSI STATEMENT						
BUILDING	FSI AREA	BALC	PASS	STAIR	LIFT	TENE
21 (BLDG)	4220.56	0.00	0.00	395.82	344.96	212.42
31 (BLDG)	4220.56	0.00	0.00	395.82	344.96	212.42
A-1 (BUILDING)	33990.75	0.00	246.53	33997.73	1159.92	1556.44
Total	38211.30	788.94	246.53	4293.55	1567.88	1823.86

Triangle	Area
A-01	133.70
A-02	52.04
A-03	40.23
Total (R.G.1)	217.70







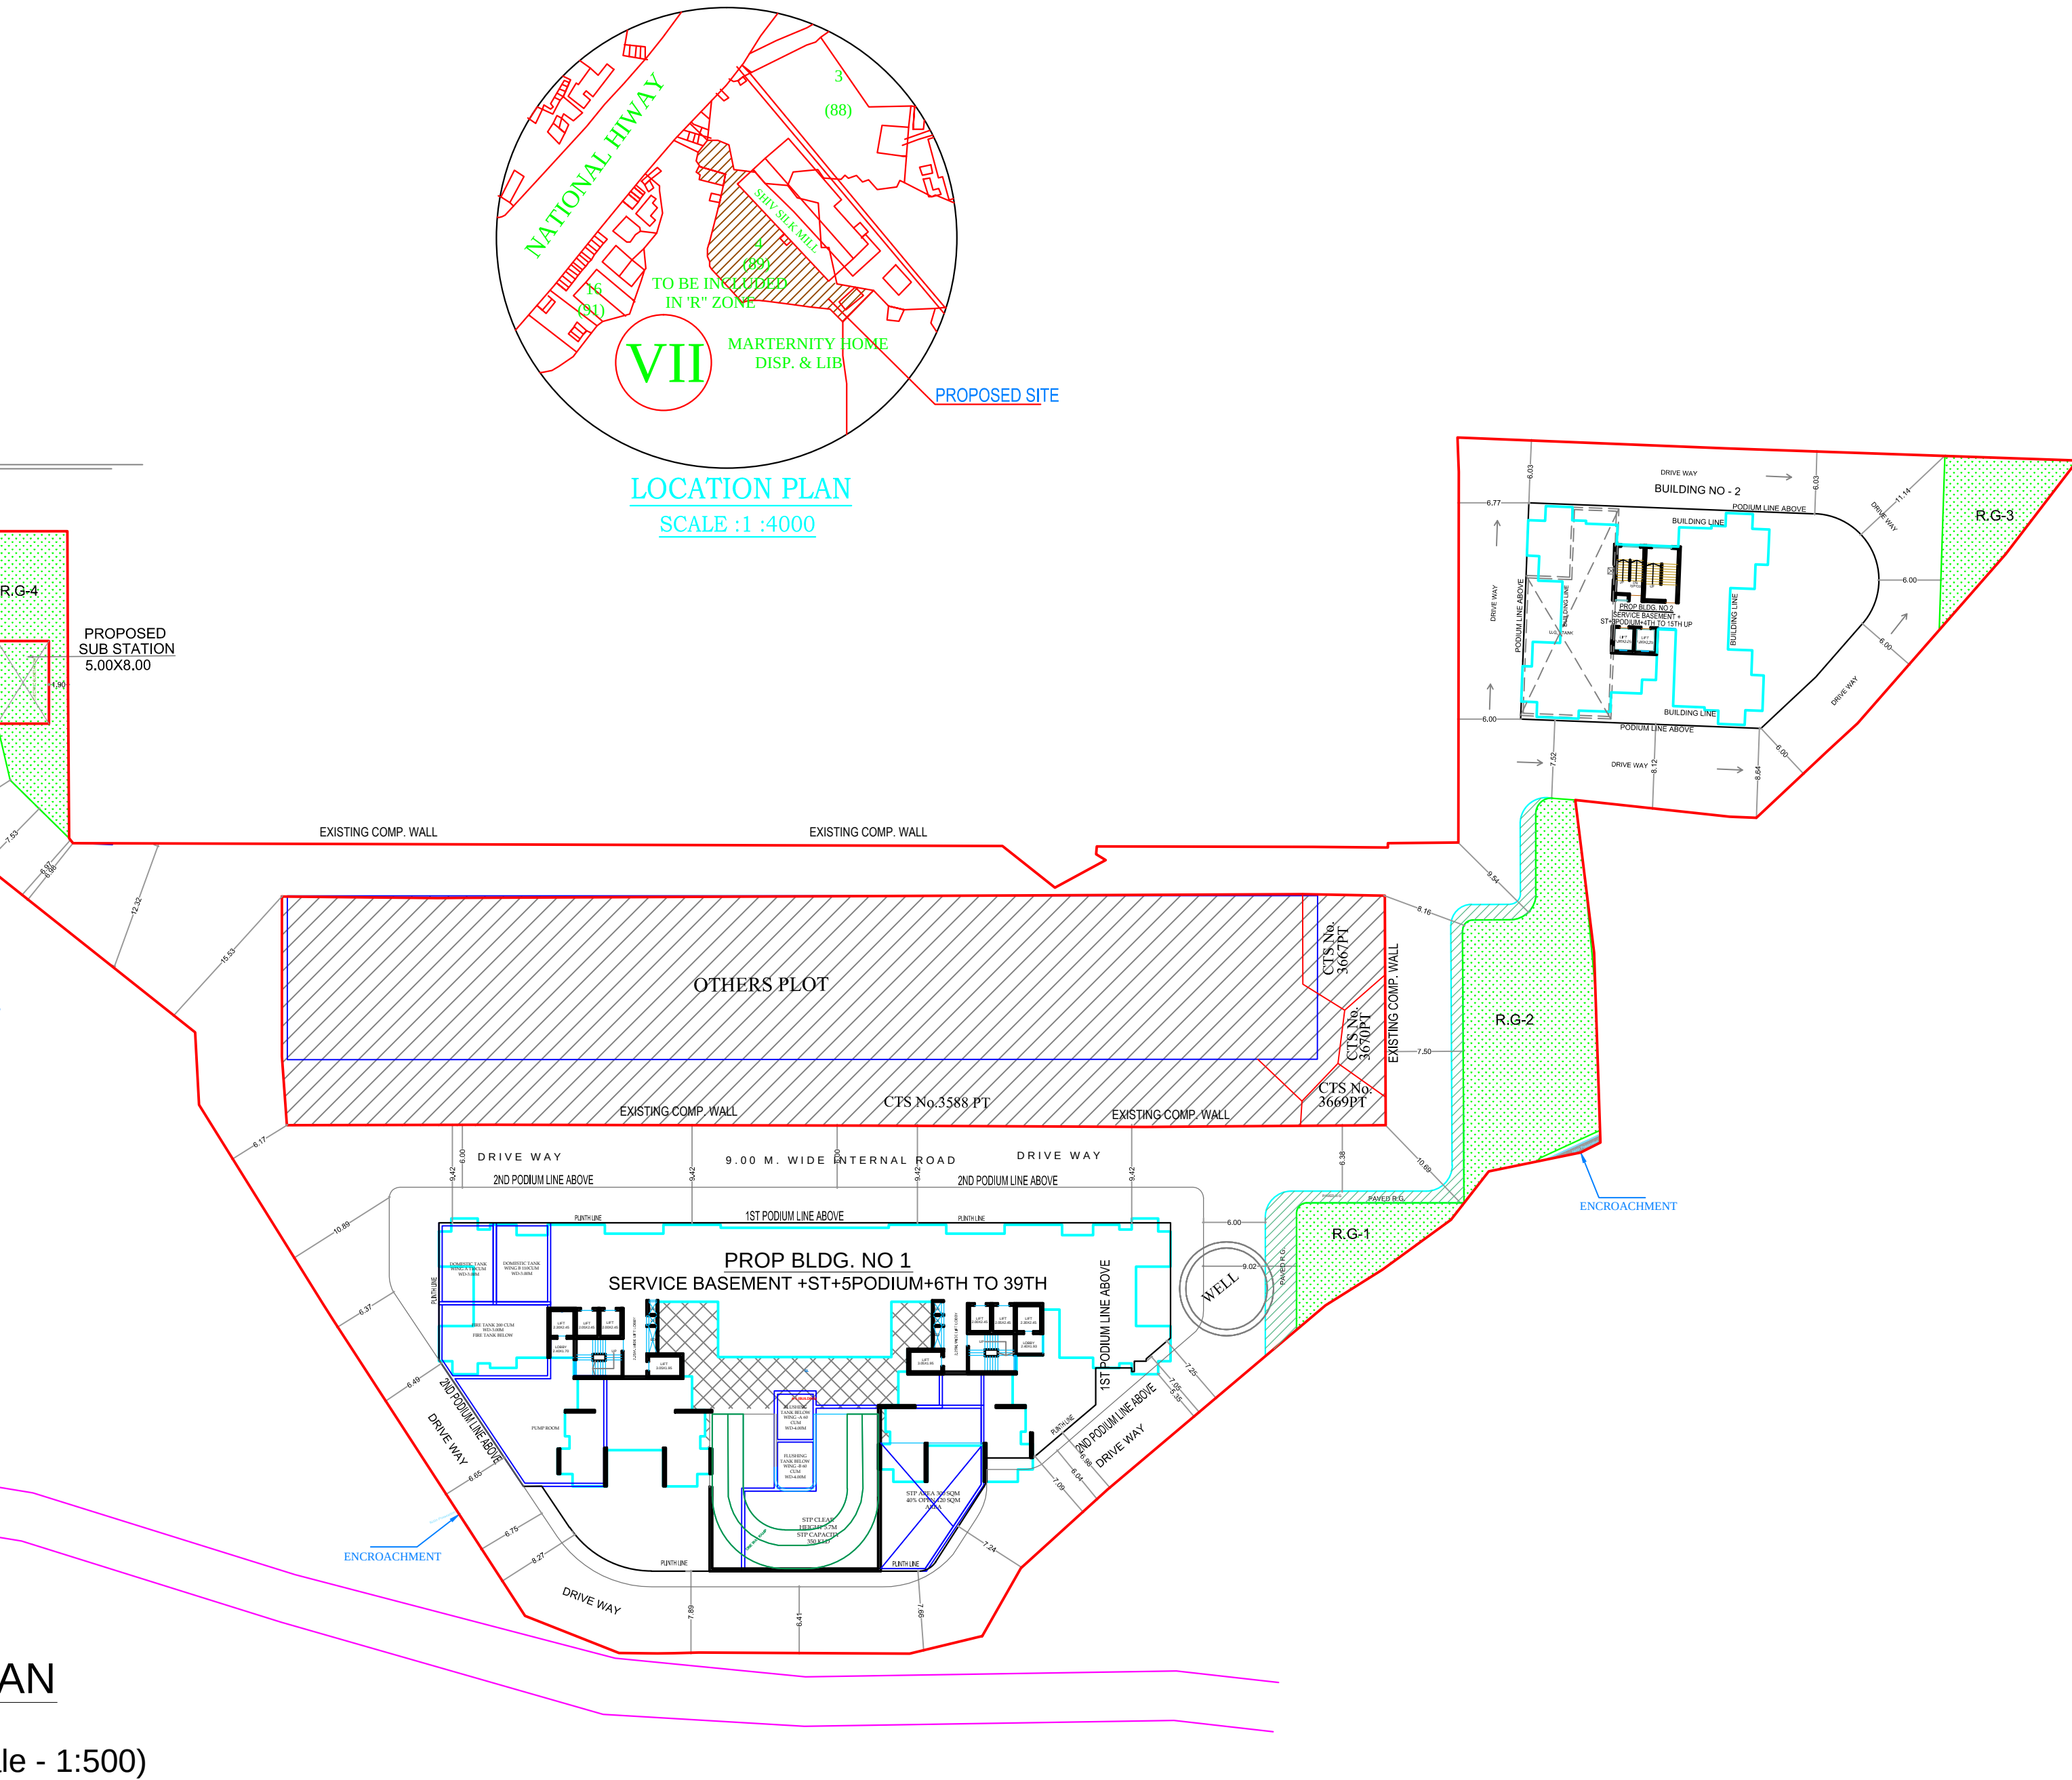

FSI DETAILS									
2 - INDEX	BASIC FSI	PREMIUM FSI/ADDITIONAL FSI	TOTAL IN SITUATION	INCENTIVE FSI	RESIDENTIAL ANCL- LARY AREA	NON RESIDENTIAL ANCL- LARY AREA	TOTAL	INCLUSIVE HOUSING (20%) IF APPLICABLE	DRAWING VALUE
2.1 - PERMISSIBLE INDEX	1.10	0.50	1.40	0.00	0.00	0.00	3.00	0.00	0.00
2.2 - EXISTING CONSUMED	0.00	0.00	0.00	0.00	0.00	0.00	0.00	0.00	0.00
2.3 - BALANCE INDEX TO BE CONSUME	1.10	0.50	1.40	0.00	0.00	0.00	3.00	0.00	0.00
2.4 - TOTAL PERMISSIBLE PLINE AREA	9560.02	4345.47	12167.30	0.00	15170.31	631.15	41874.25	1912.00	0.00
2.5 - PROPOSED PLINE AREA (SHOULD NOT EXCEED 2.4)	9560.02	4345.47	10487.63	0.00	14372.89	350.64	39116.65	0.00	39019.07
2.6 - INDEX CONSUMED	1.10	0.50	1.21	0.00	0.00	0.00	0.00	0.00	0.00

R.G CALCULATIONS:	
NAME	AREA
R.G.1	217.70
R.G.2	111.69

REFUGE AREA DETAILS			
FLOOR NAME	REFUGE AREA NAME	REQUIRED	PROPOSED
EIGHTH FLOOR	-	15.46	0.00
NINETEENTH FLOOR	-	47.90	0.00
SEVENTEENTH FLOOR	Refuge Area	0.00	96.27
SEVENTH FLOOR	Refuge Area	0.00	96.27
THIRTYEIGHTH FLOOR	-	45.55	0.00
THIRTYFIRST FLOOR	-	45.55	0.00
THIRTYSECOND FLOOR	Refuge Area	0.00	96.27
THIRTYSEVENTH FLOOR	Refuge Area	50.51	102.20
TWELFTH FLOOR	Refuge Area	0.00	96.27
TWENTYFIFTH FLOOR	-	47.90	0.00
TWENTYSECOND FLOOR	Refuge Area	0.00	96.27
TWENTYSEVENTH FLOOR	Refuge Area	0.00	96.27

ANCILLARY AREA DETAILS TABLE:			
PERM. RESIDENTIAL ANCL- LARY	PROP. RESIDENTIAL ANCL- LARY	PERM. NON-RESIDENTIAL ANCL- LARY	PROP. NON-RESIDENTIAL ANCL- LARY
15170.31	14372.89	631.15	350.64

GROSS BUILT UP AREA STATEMENT

BLDG. NO. 1, 2 & 3			
BLDG.	F.S.I.	NON F.S.I.	TOTAL
BLDG. NO 1	34009.57 SQ. MT.	12803.79 SQ. MT.	46813.36 SQ. MT.
BLDG. NO 2	4220.56 SQ. MT.	2157.80 SQ. MT.	6378.36 SQ. MT.
BLDG. NO 3	788.94 SQ. MT.	---	788.96 SQ. MT.
TOTAL	39019.07 SQ. MT.	14961.59 SQ. MT.	53980.68 SQ. MT.

PARKING CALCULATION					
TYPE	VEHICLE NAME	CARPET AREA FSU (SQ. MT.)	TENEMENT (NOS)	VEHICLE REQD. UNIT	REQD.
Residential	Car	0 - 29.99	2	0	0
Residential	Car	30.00 - 39.99	2	272	1
Residential	Car	40.00 - 79.99	2	306	1
Residential	Car	80.00 - 149.99	1	0	1
Residential	Car	150.00 - ...	1	0	2
Residential	Scooter	0 - 29.99	2	0	2
Residential	Scooter	30.00 - 39.99	2	272	2
Residential	Scooter	40.00 - 79.99	2	306	2
Residential	Scooter	80.00 - 149.99	1	0	1
Residential	Scooter	150.00 - ...	1	0	1
Commercial	Car	634.05 (Shops)	100	6	2
Commercial	Scooter	634.05 (Shops)	100	6	6

PARKING SIZE/AREA					
NAME	REQUIRED NOS	AREA	PROPOSED NOS	AREA	ADJUSTED PARKING NOS
Car	241	2754.50	315	3649.40	74
Car-L	121	1512.50	181	2262.50	0
Car-S	120	1242.00	134	1386.90	0
Scooter	607	1214.00	231	462.00	444
Cycle	0	0.00	0	0.00	0
Visitors Car	9	112.50	10	125.00	0
Visitors Scooter	29	58.00	32	64.00	0
Loading/Unloading	0	0.00	0	0.00	0
Mini Bus	0	0.00	0	0.00	0

MULTIPLYING FACTOR = 0.80

Triangle	Area
