



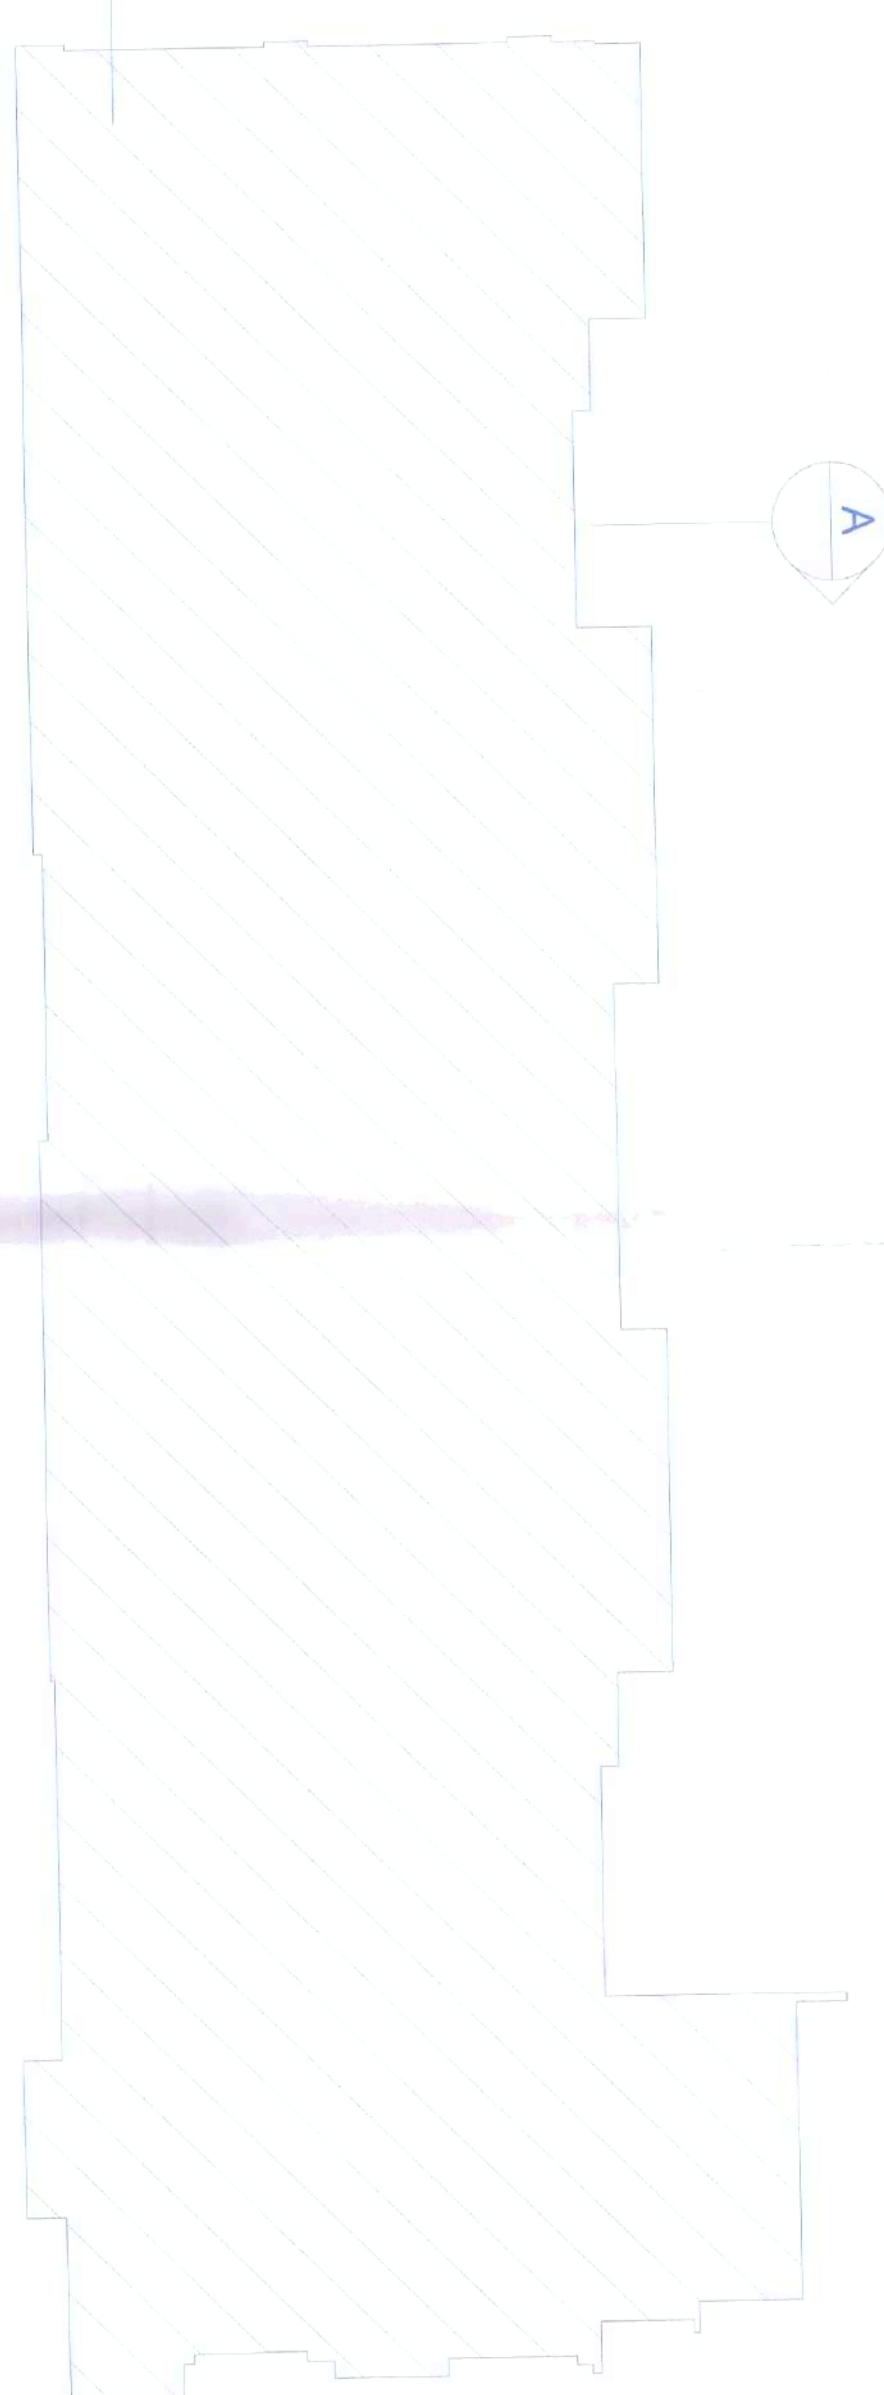

BUILDING BLOCK PLAN FOR SECTIONS
SCALE: NTS

DESCRIPTION OF PROPOSAL
LA TSEAWOODS RESIDENCES
PROPOSED AMENDMENT TO COMMERCIAL CUM RESIDENTIAL DEVELOPMENT SEAWOODS PROJECT ON PLOT NO. R-1, SECTOR - 40, SEAWOODS, NERUL, NAVI MUMBAI


NAME & SIGNATURE OF OWNER
M/s. LA TSEAWOODS LTD.

NAME & SIGNATURE OF ARCHITECT
AJITEN SETHI ARCHITECTS & ASSOCIATES


ARCHITECT'S PLANNERS / PROJECT MANAGEMENT
M/s. Hiten Sethi Architects & Associates
Nand. New Mumbai, Maharashtra, India - 401708



SECTION A-A
Scale: 1 : 100

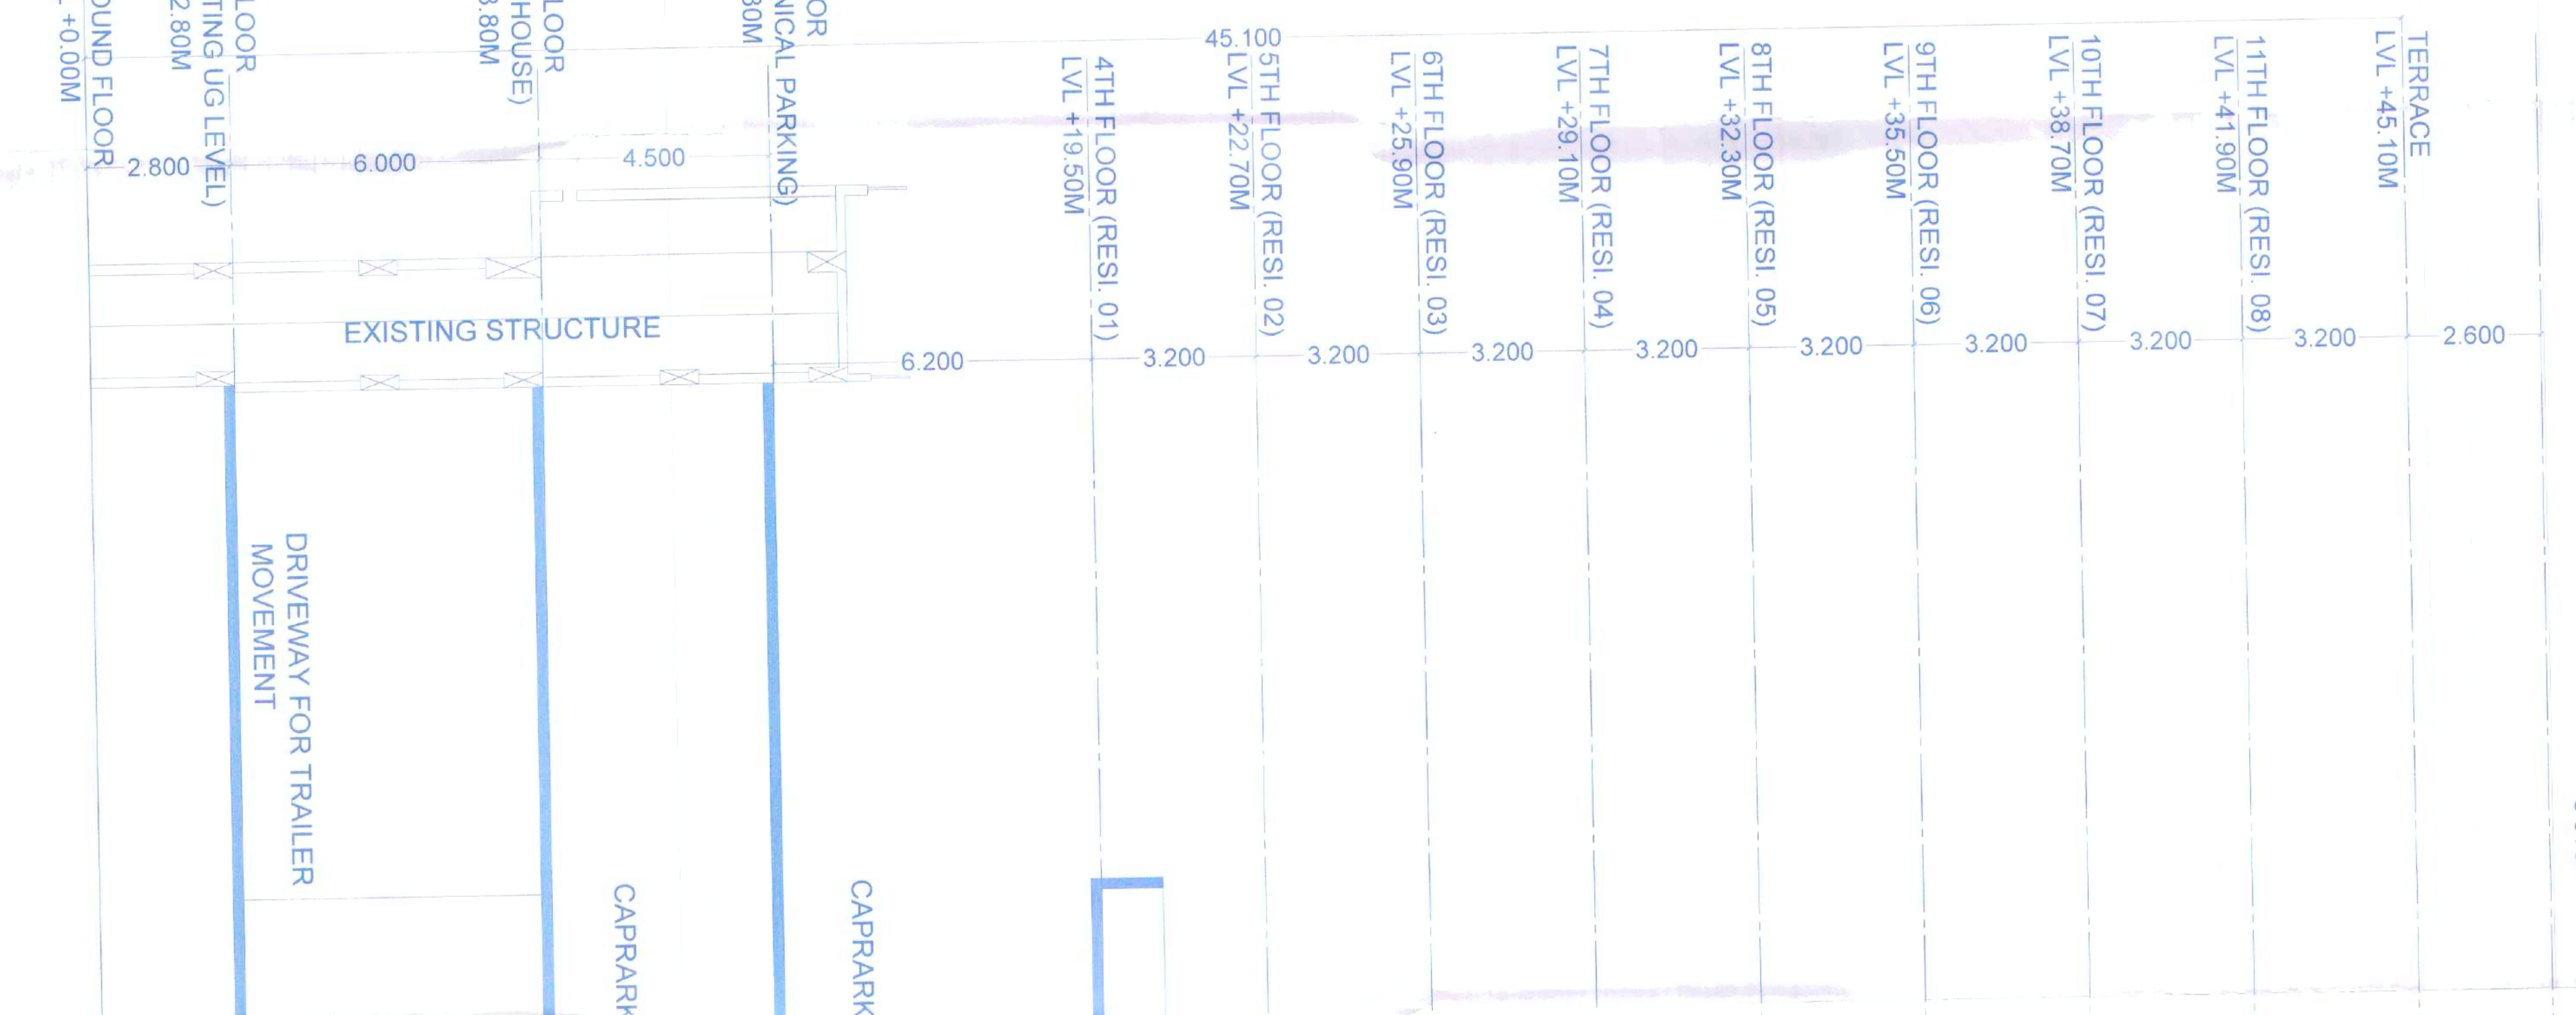

SECTION B-B
Scale: 1 : 100

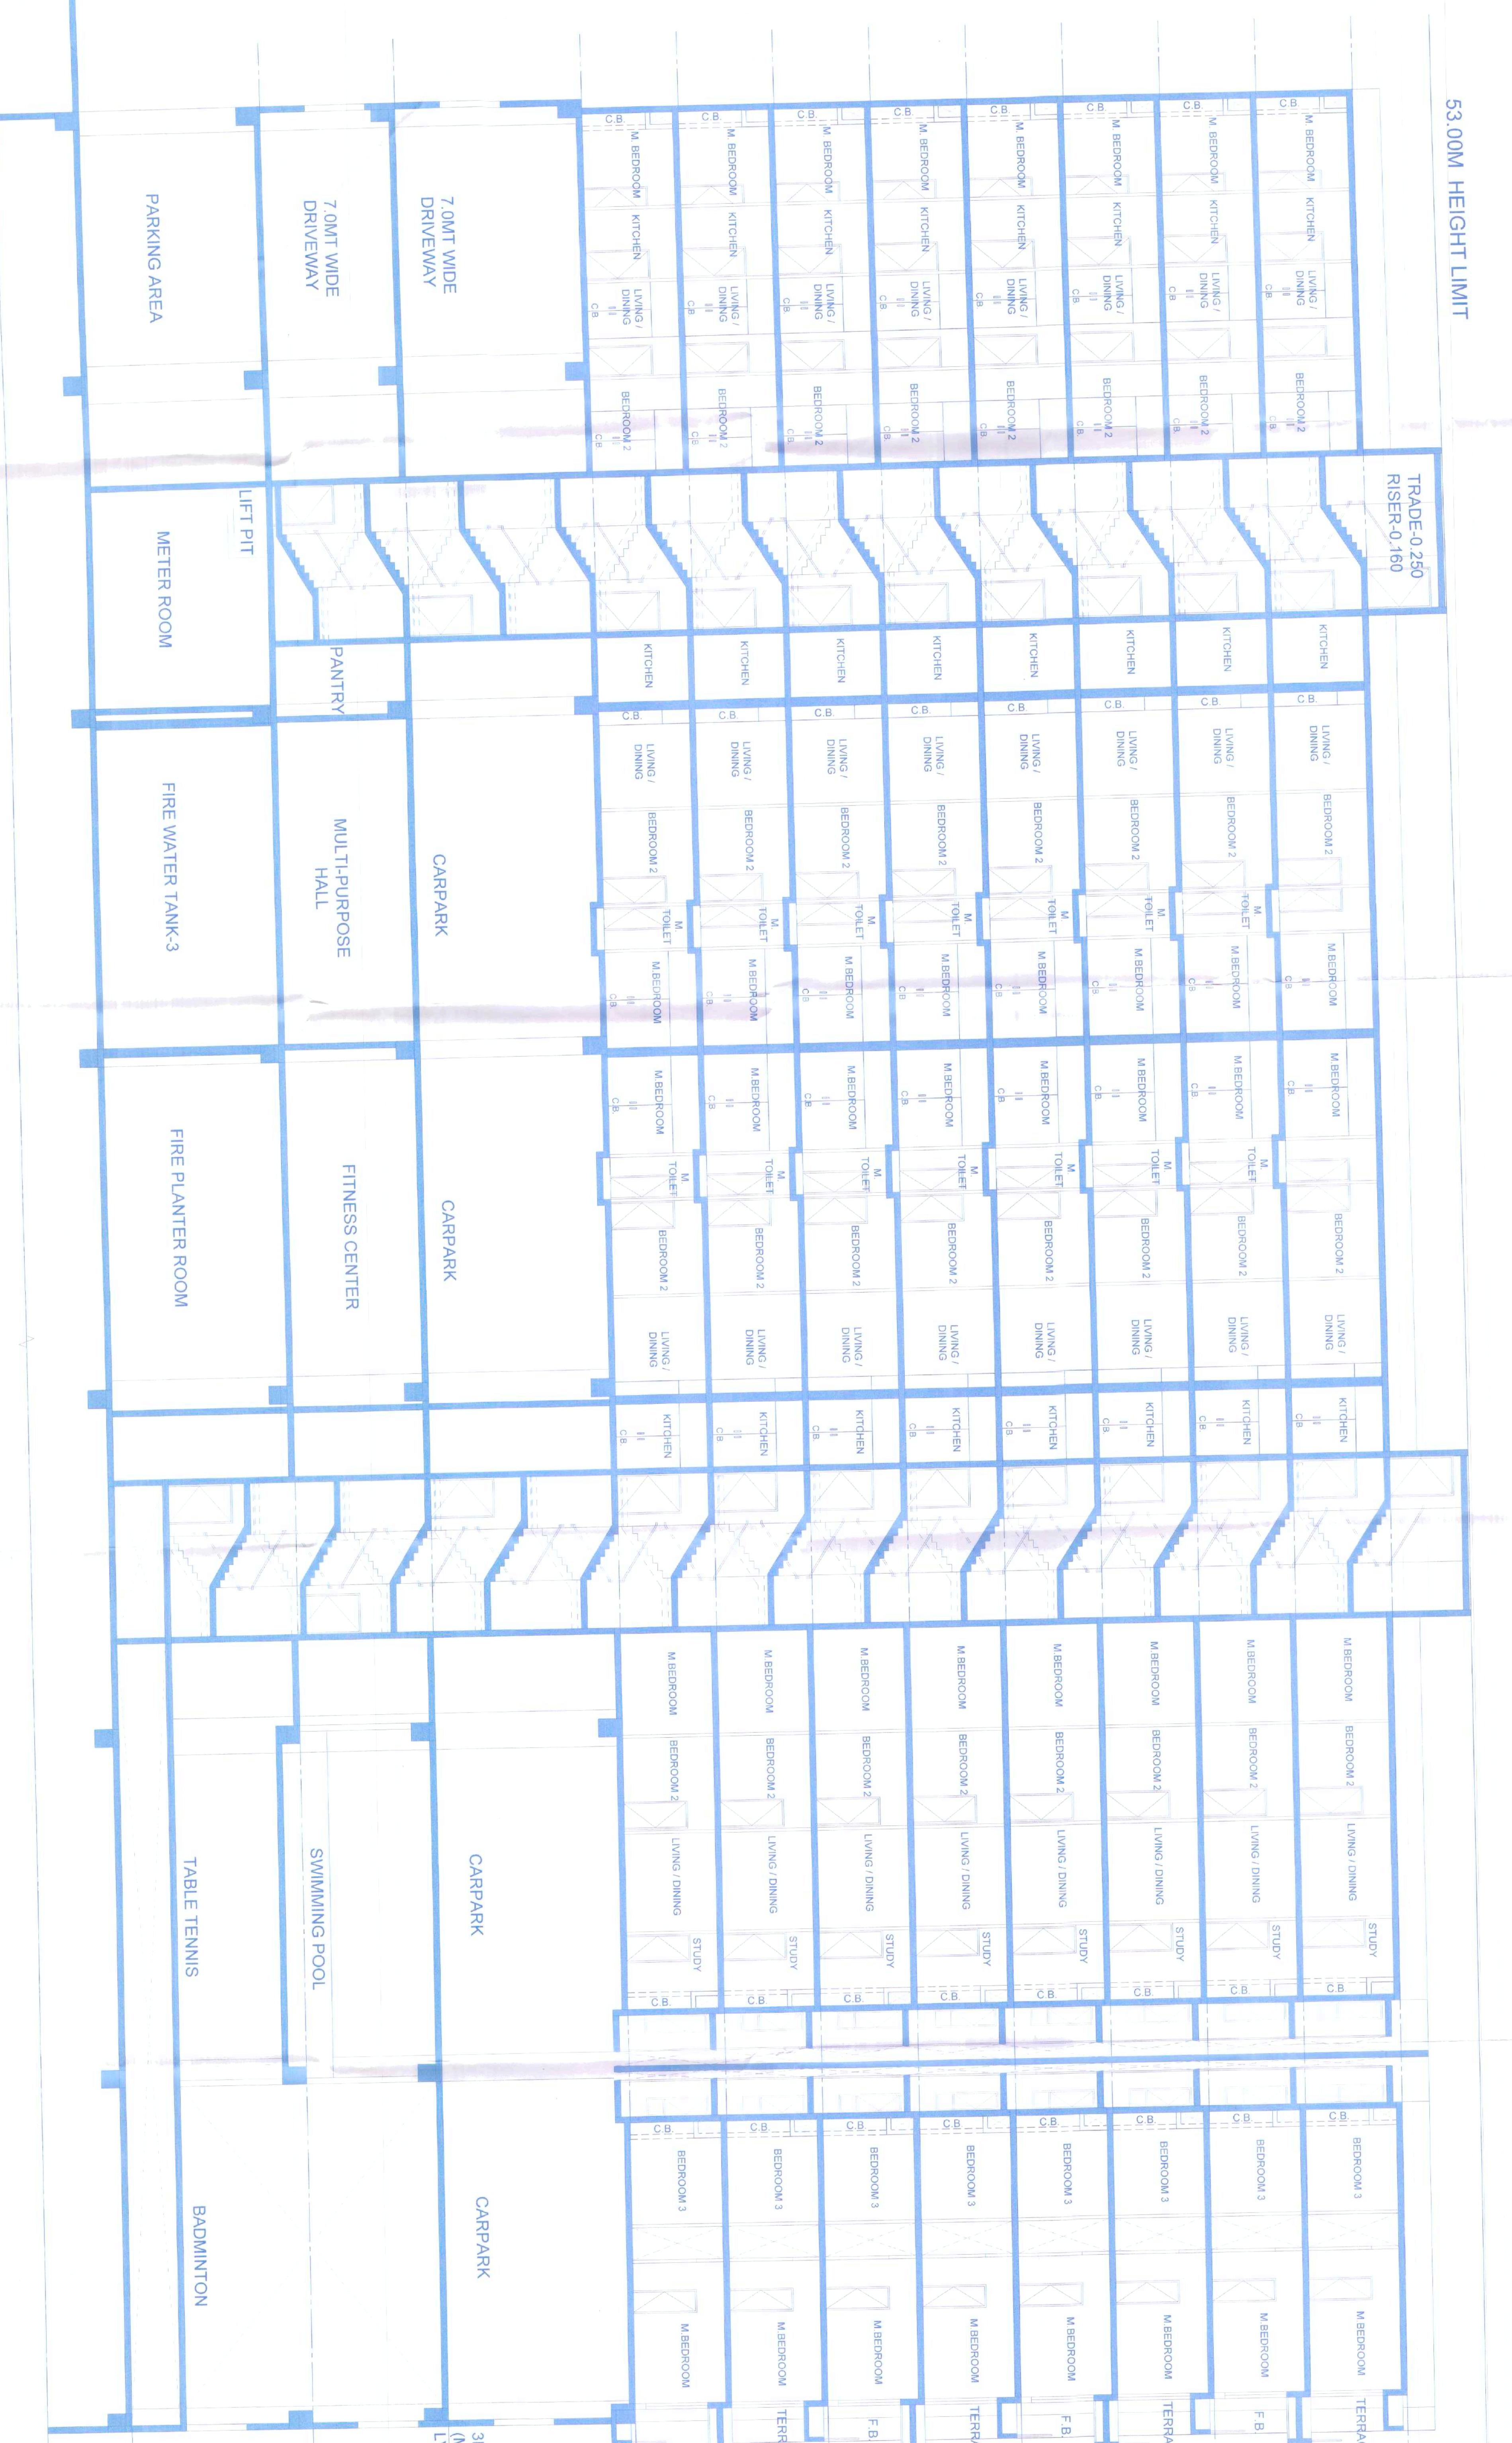

53.00M HEIGHT LIMIT

53.00M HEIGHT LIMIT

NOTE :- AS PER A.C.C GRANTED VIDE LETTER NO. 2020/CNMM/C19484/2040/2020 DATED - 22/08/2020