

Owner Details		
Owner Name	Postal Address	Contact Number
SAB VENTURES	,,Mumbai,Mumbai,Maharashtra-400011	9820044707
johar hasan zojwalla	kalyan	

Signature valid

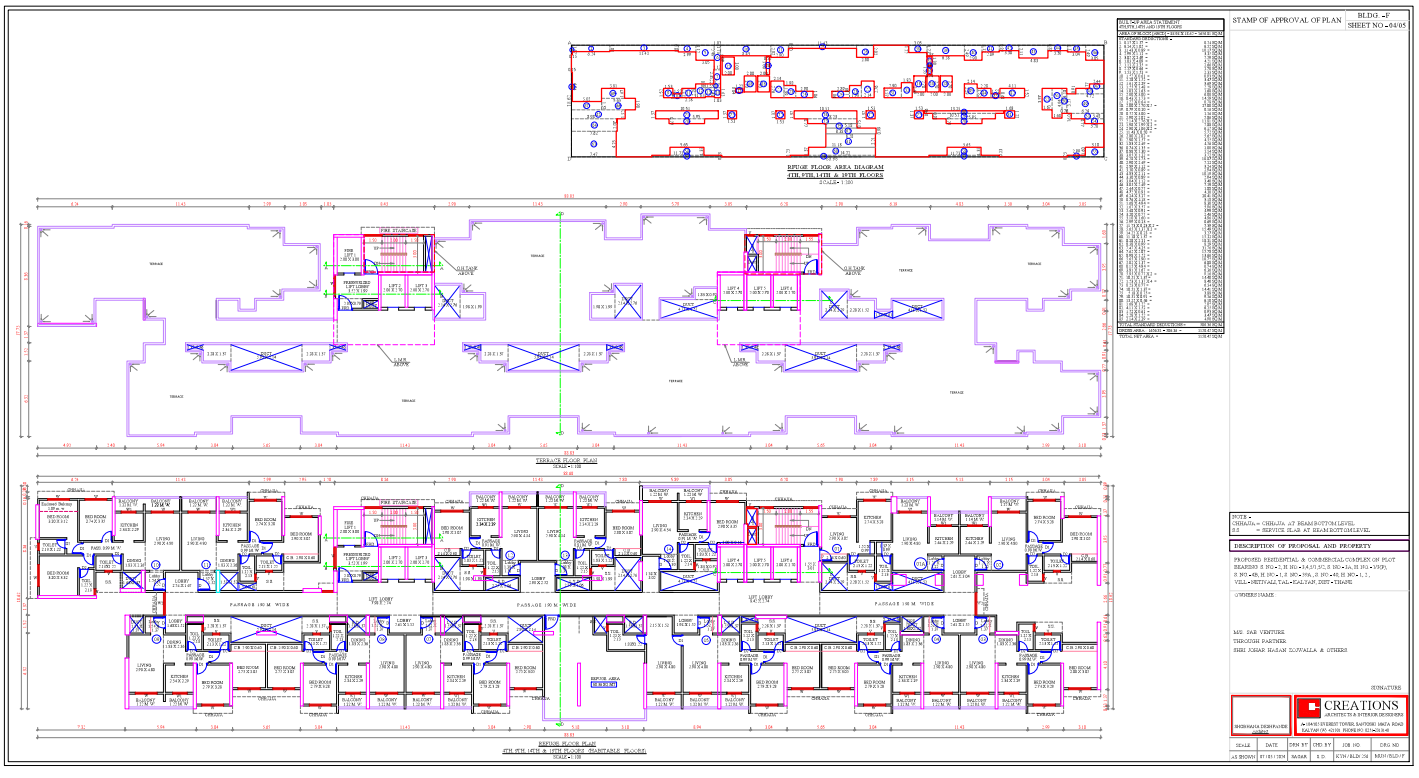

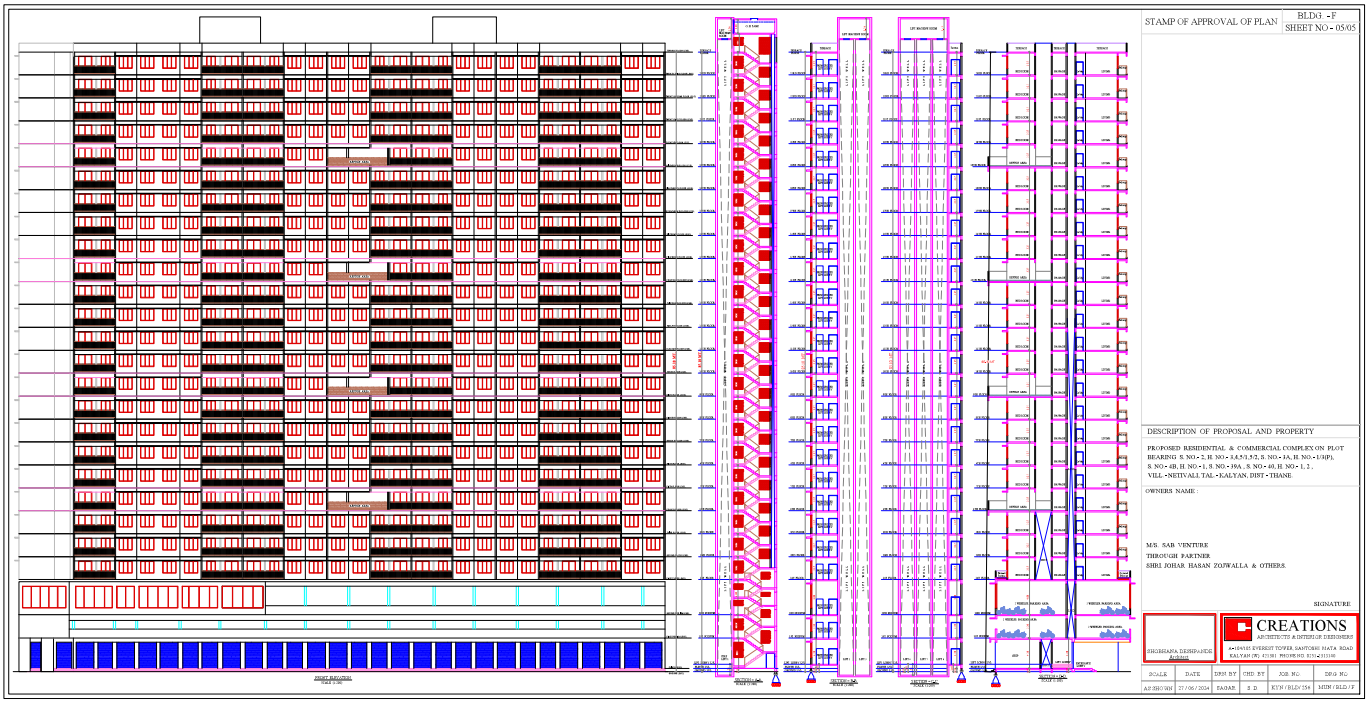

STAMP OF APPROVAL OF PLAN

BLDG. - F
SHEET NO - 05/05

DESCRIPTION OF PROPOSAL AND PROPERTY

PROPOSED RESIDENTIAL & COMMERCIAL COMPLEX ON PLOT BEARING S. NO - 2, H. NO - 3,4,5/1,5/2, S. NO - 3A, H. NO - 1/3(P), S. NO - 4B, H. NO - 1, S. NO - 39A , S. NO - 40, H. NO - 1, 2, , VILL - SHIVALI TAL - KALYAN, DIST - THANE.

OWNERS NAME :

M/S. SAB VENTURE
THROUGH PARTNER
SHRI. JOHAR HASAN ZOJWALLA & OTHERS.

SIGNATURE

Architects

CREATIONS
ARCHITECTS & INTERIOR DESIGNERS
G-1,DAVIS EVEREST TOWER, SANTOSHI MATA ROAD
KALYAN (W), 421301. PHONE NO. 2311100.

SCALE	DATE	DRN BY	CHD. BY	JOB NO.	DRG NO.

Signature valid

Digitally signed by Deputy Director Town Planning
Date: 2024.07.29 16:34:54 IST
Reason: Approved
Designation: Architect
Location: Office of the Deputy Director Town Planning
Issuer Name: CCA2021
Serial Number: 1c2d2e
Certificate Number: 1C2D2E1709133941LR00072








