


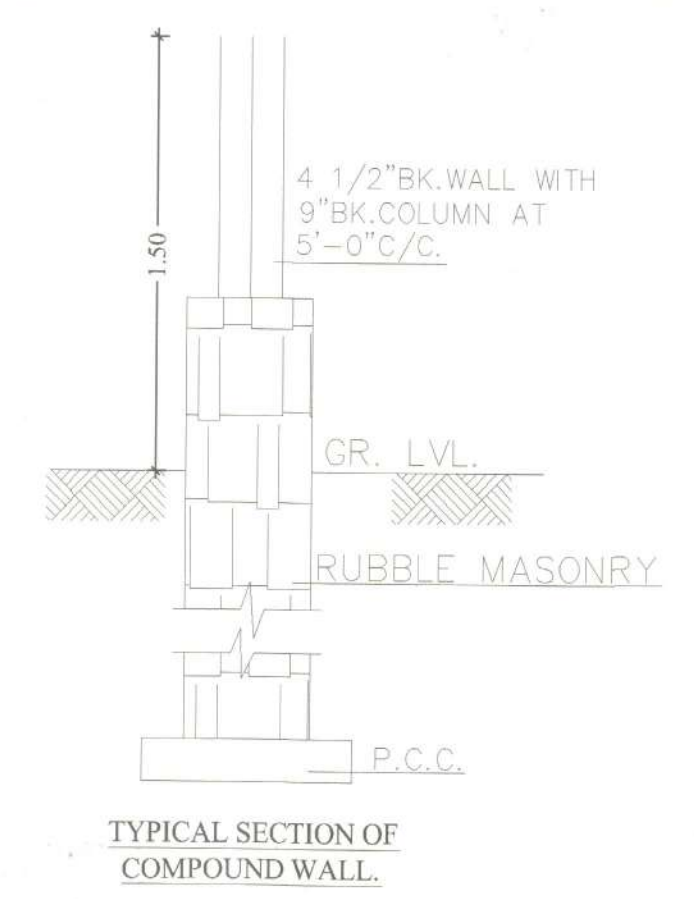

.....रंगाने दुकली
दाखविल्या प्रमाणे व बांधकाम प्रमाणे प्रमाणपत्र
क्र. कुननप/नवि/बांध/०३६८-१२५
दि. ३०/०३/२०२४
प्रमाणे बांधकाम परवाना देण्यात येत आहे

नगर रचनाकार
कुननप-बदलापूर नगरपरिषद,
कुननप.

मुख्याधिकारी व नियोजन अधिकारी
कुननप-बदलापूर नगरपरिषद,
कुननप.



DESCRIPTION OF PROPOSAL AND PROPERTY

REVISED COMPOSITE BUILDING AS PER ACCOMMODATION
RESERVATION PRINCIPLE ON PROPERTY BEARING S. NO.13/4/B, PLOT
NO. 4 SITUATED AT VILLAGE - SHIRGAON, TAL.- AMBERNATH,
DIST: THANE.

SIGNATURE OF OWNER / DEVELOPER

For SAI AANGAN RESIDENCY
[Signature] [Signature] Partner

OWNERS:- 1) MR. SAMBAHAI DNYANOBA SHINDE 2) MR. PRASHANT
SUBHASH TELI, 3) MR. MANOHAR ANANT THOKE, 4) MRS. URMILA
SAMBHAI SHINDE, 5) MRS. KALPANA VISHWASH TAMBOLI,
6) MR. BHOJANATH PARASNATH VISHWAKARMA
7) MR. SANDEEP DIGAMBAR SALUNKE AND 8) MR. SOPAN
RUPESINGH PATIL, THROUGH THEIR POWER OF ATTORNEY
HOLDERS M/S. SAI AANGAN RESIDENCY,
REPRESENTED BY ITS PARTNERS
MR. DHIREN JAYANTILAL PARMAR AND
MR. ABIR AMBADAS BHAGWAT.


NAME & SIGNATURE OF ARCHITECT

ACOTECH CONSULTANTS PVT. LTD.
302, HEM-MIT APARTMENT, NEAR
SHIVNERI GARDEN, BEHIND CHITALE
ICE-CREAM PARLOUR, KULGAON,
BADLAPUR (EAST) DIST. :- THANE,
421 503
WEB SITE :- www.acotechengineers.com


DRN BY	CHKD BY	DATE	SCALE	NORTH
SACHIN	NINAD	14.01.2026	1:100	★



PLAN OF U/G TANK

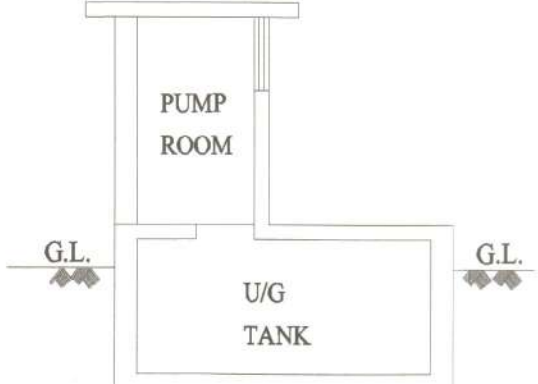

SECTION OF U/G TANK

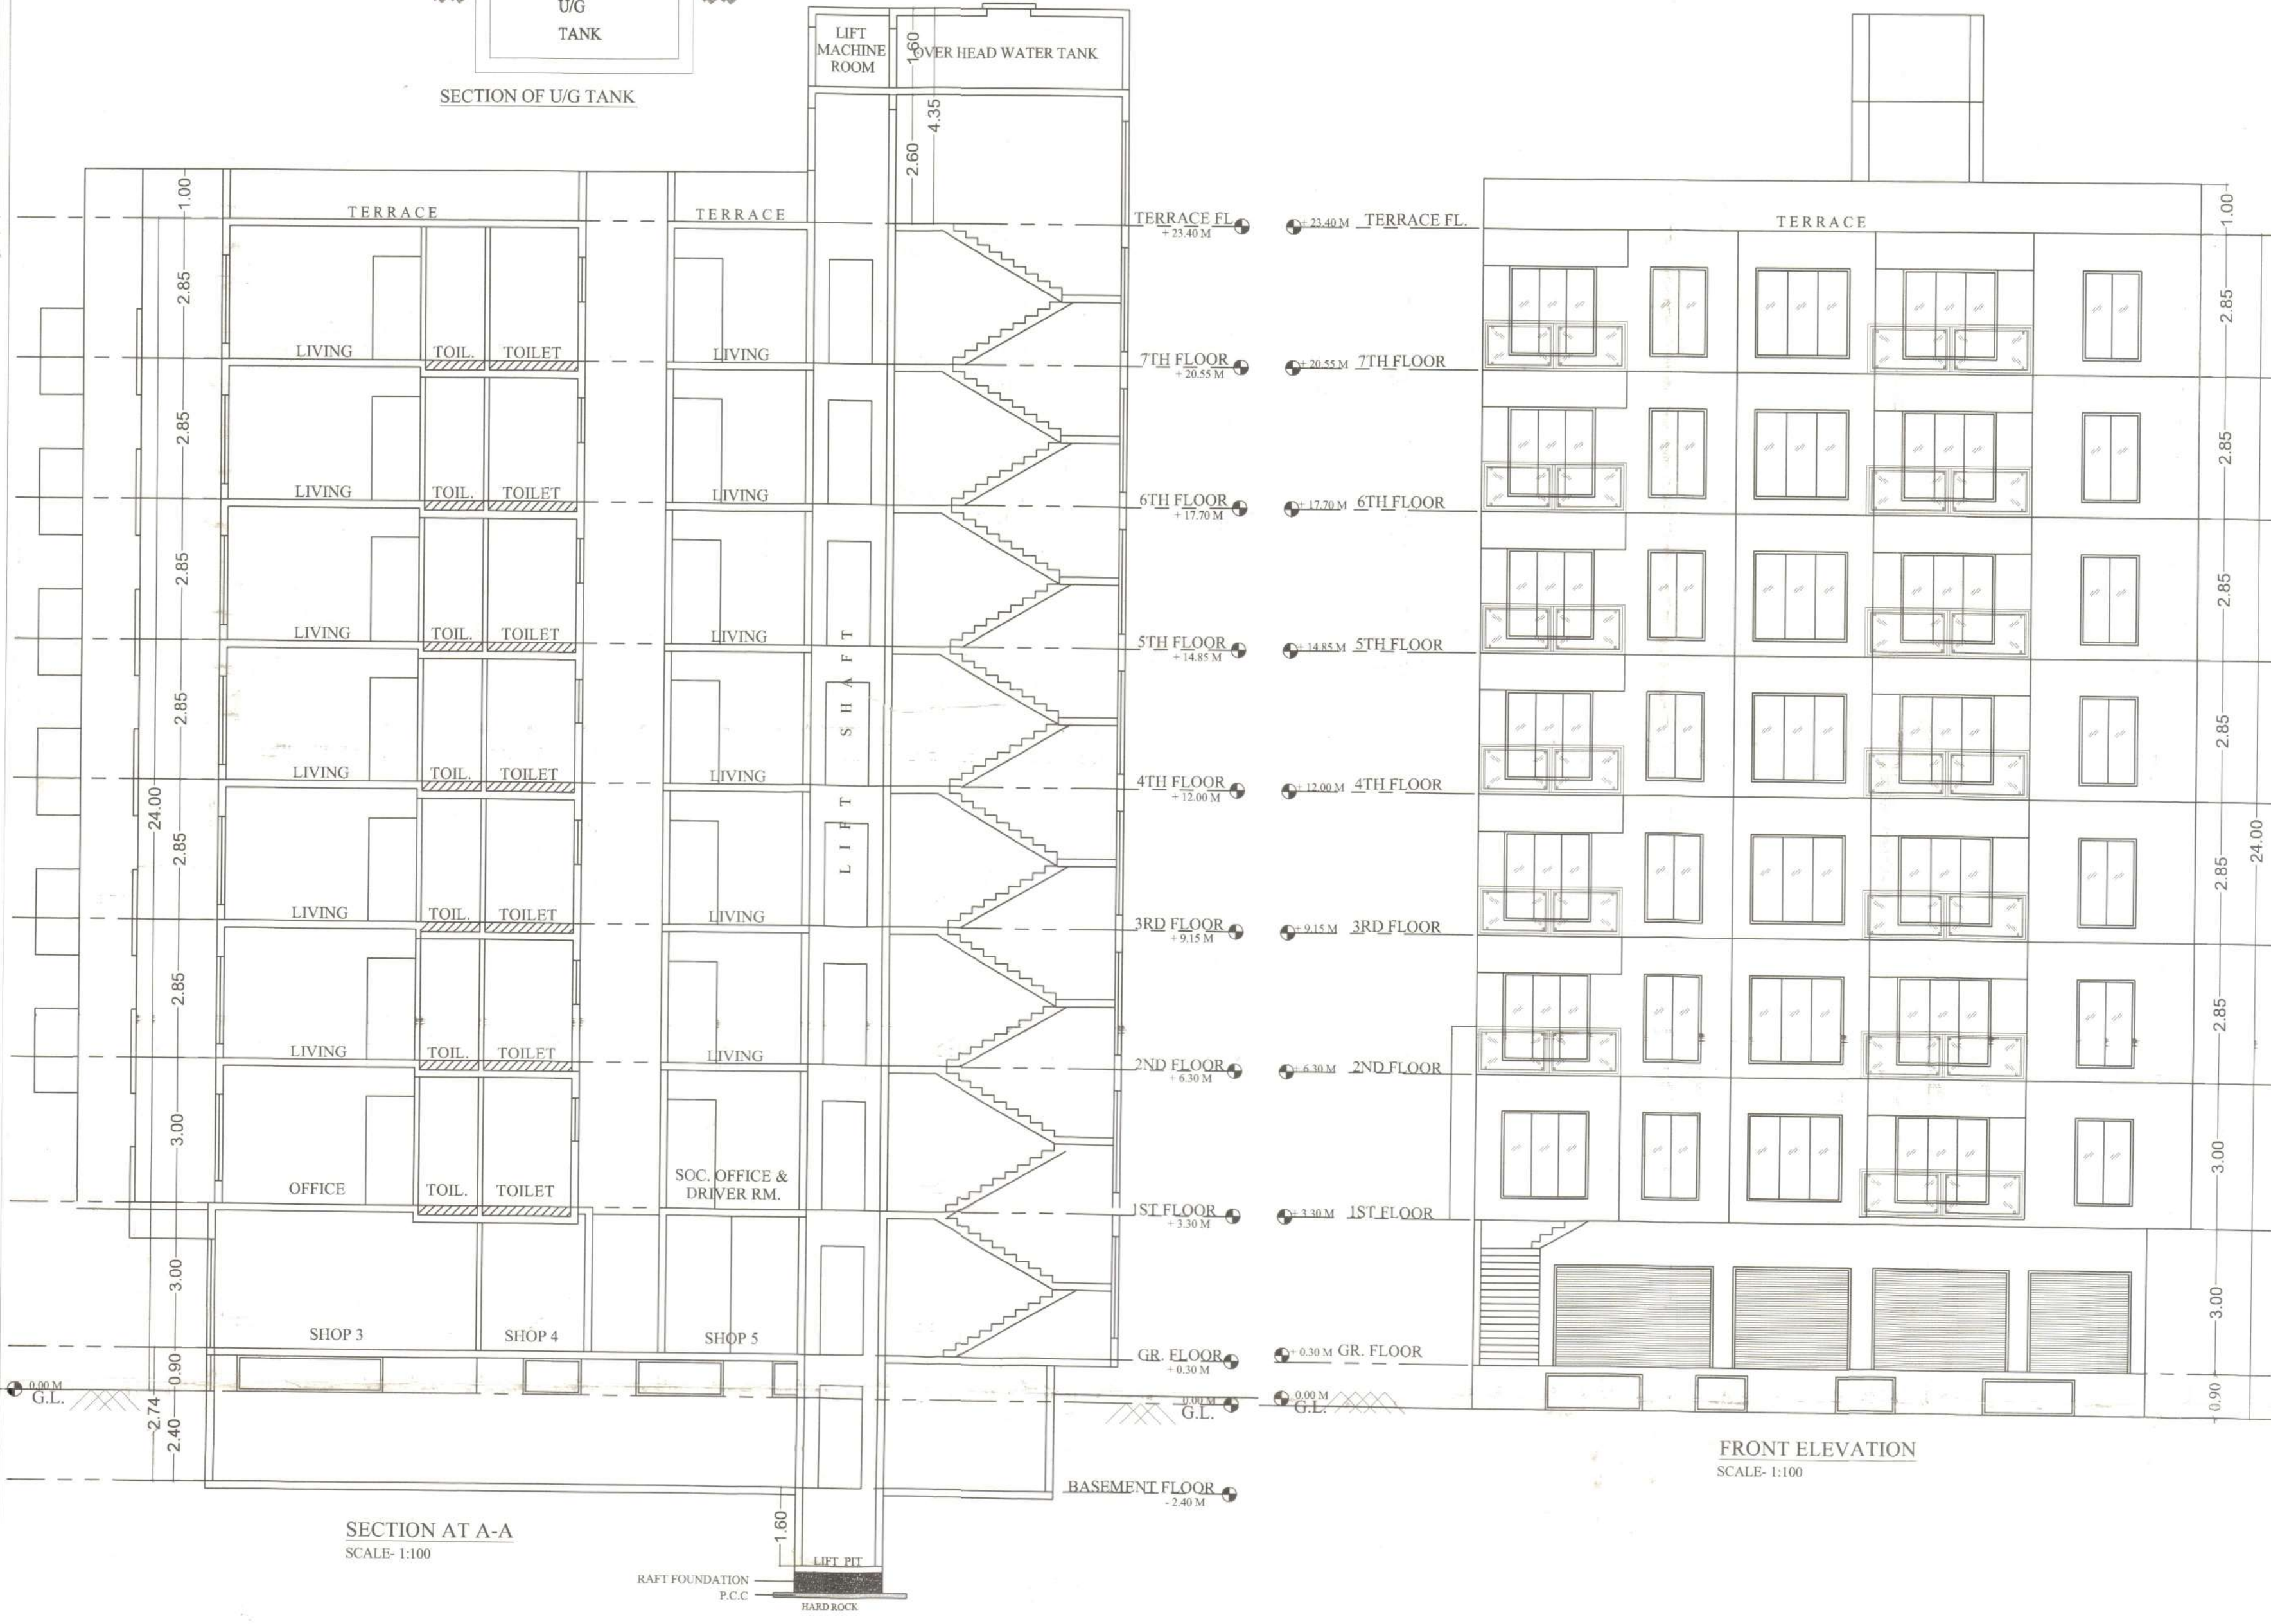

SECTION AT A-A
SCALE- 1:100

FRONT ELEVATION
SCALE- 1:100