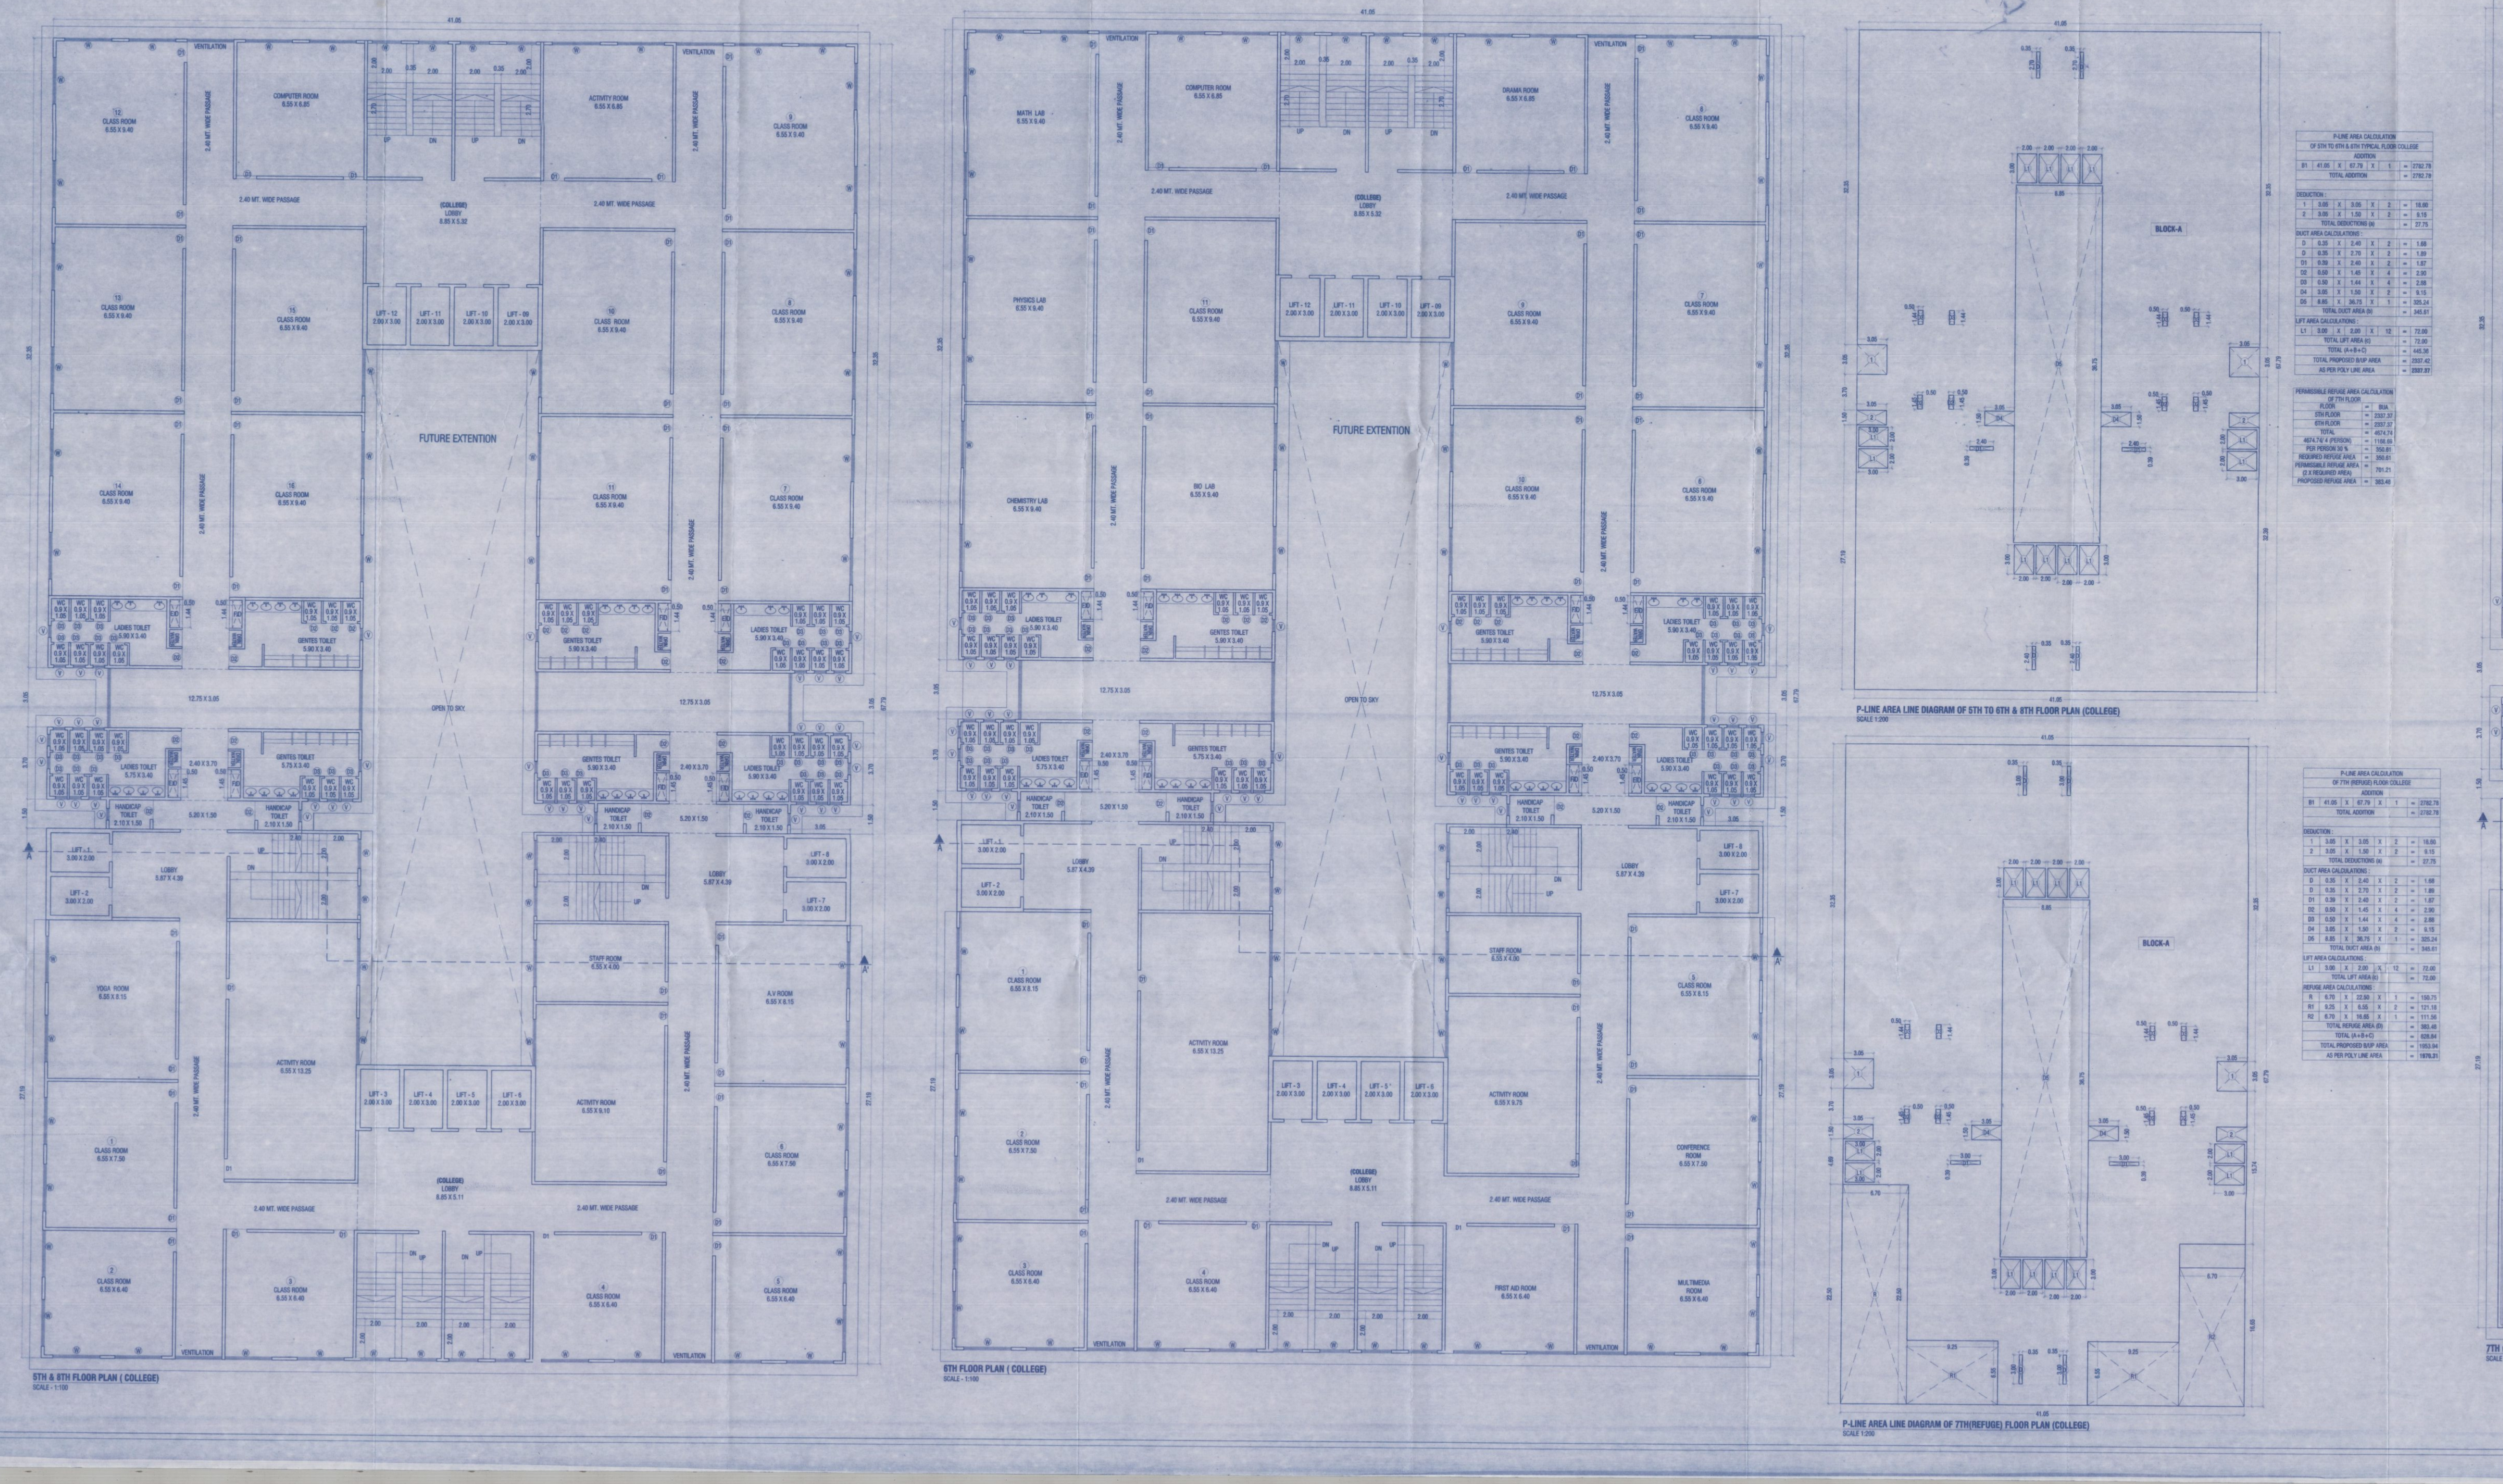

FOR BUILDING PERMISSION
SCHOOL & COLLEGE

DRAWING SHEET NO 04 / 05

CONTENTS OF SHEET

5TH & 8TH FLOOR PLAN,6TH FLOOR PLAN & 7TH (REFUGE) FLOOR PLAN WITH AREA LINE DIAGRAM & CALCULATION.

STAMP OF APPROVAL OF PLAN

Plans are approved Subject to conditions prescribed in permit No. V.P. 509/0131/23 TMC/TDD/0017/2023 A.Dx Dated:- 03/11/2023

Deputy Engineer (TDD) Town Development & Planning Officer (T.D.D) Thane Municipal Corporation of The City of Thane

MUNICIPAL CORPORATION OF THE CITY OF THANE

सावधान
"मंजुर नकाशानुसार बांधकाम न करणे तसेच विकास नियंत्रण नियमावलीनुसार आवश्यक त्या परवानग्या न घेता बांधकाम वापर करणे, महाराष्ट्र प्रादेशिक व नगर रचना अधिनियमाचे कलम ५२ अनुसार दखलपात्र गुन्हा आहे. त्यासाठी जास्तीत जास्त ३ वर्षे कैद व रु. ५०००/- दंड होऊ शकतो"

SCHEDULE OF DOOR & WINDOW

S.NO.	TYPE DOOR & WINDOW	OPENING SIZE	DESCRIPTION
1	D	1.20 x 2.25	T.W FRAMED WITH PANNELED DOOR
2	D1	1.05 x 2.25	T.W FRAMED WITH PANNELED DOOR
3	D2	0.75 x 1.80	T.W FRAMED WITH PANNELED DOOR
4	W	1.50 x 1.50	T.W GLAZED WINDOW
6	V	0.60 x 0.90	LOUVERED VENTILATOR

DESCRIPTION OF PROPOSAL

DETAILS OF PLOT AREA STATEMENT UNDER ACCOMMODATION RESERVATION OF SECONDARY SCHOOL RESERVATION & COLLEGE RESERVATION,ON PLOT BEARING S.NO- 47, 48, 49, 51A/1, 118/A1, 120/A1, 121, 122, AT VILLAGE MUMBRA, THANE

NAME AND ADDRESS OF OWNER / P.O.A.H.

YES REALTY
S.NO-55,CENTRAL EMPIRE, OPP CENTRAL HEIGHTS, NEXT TO KAUSA TMC STADIUM,KAUSA MUMBRA, DISTRICT THANE-400612

NAROTTAM NAGAR CO. OPERATIVE HOUSING SOCIETY
AMRUT NAGAR,OLD PUNE ROAD,MUMBRA, TAL -THANE DIST THANE

SIGNATURE OF OWNER/ P.O.A.H.

Narottam Nagar Co-operative Housing Society Ltd.
Chairman Secretary Treasurer

SIGNATURE OF ARCHITECT

ARCHITECTS

saakaar ARCHITECTS

2ND FLOOR, NAKSHATRA, A WING,
NEAR TMC, ALMEIDA ROAD,
PANCHPAKHADI, THANE (W). 400 602
PHONE - 2537 8701,TELEFAX - 2536 4700
E MAIL - saakaararchitects@yahoo.co.in

DRG.NO.	SCALE	DATE	DRN.BY	CHKD.BY
C-720/2022/M/02	1 : 100	04/04/2023	SACHIN/SAGAR	