
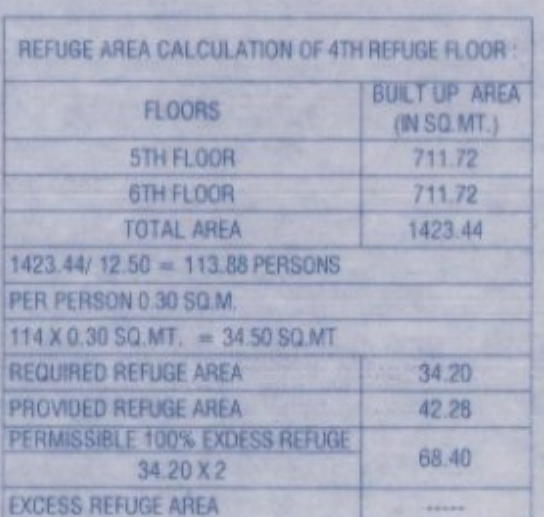


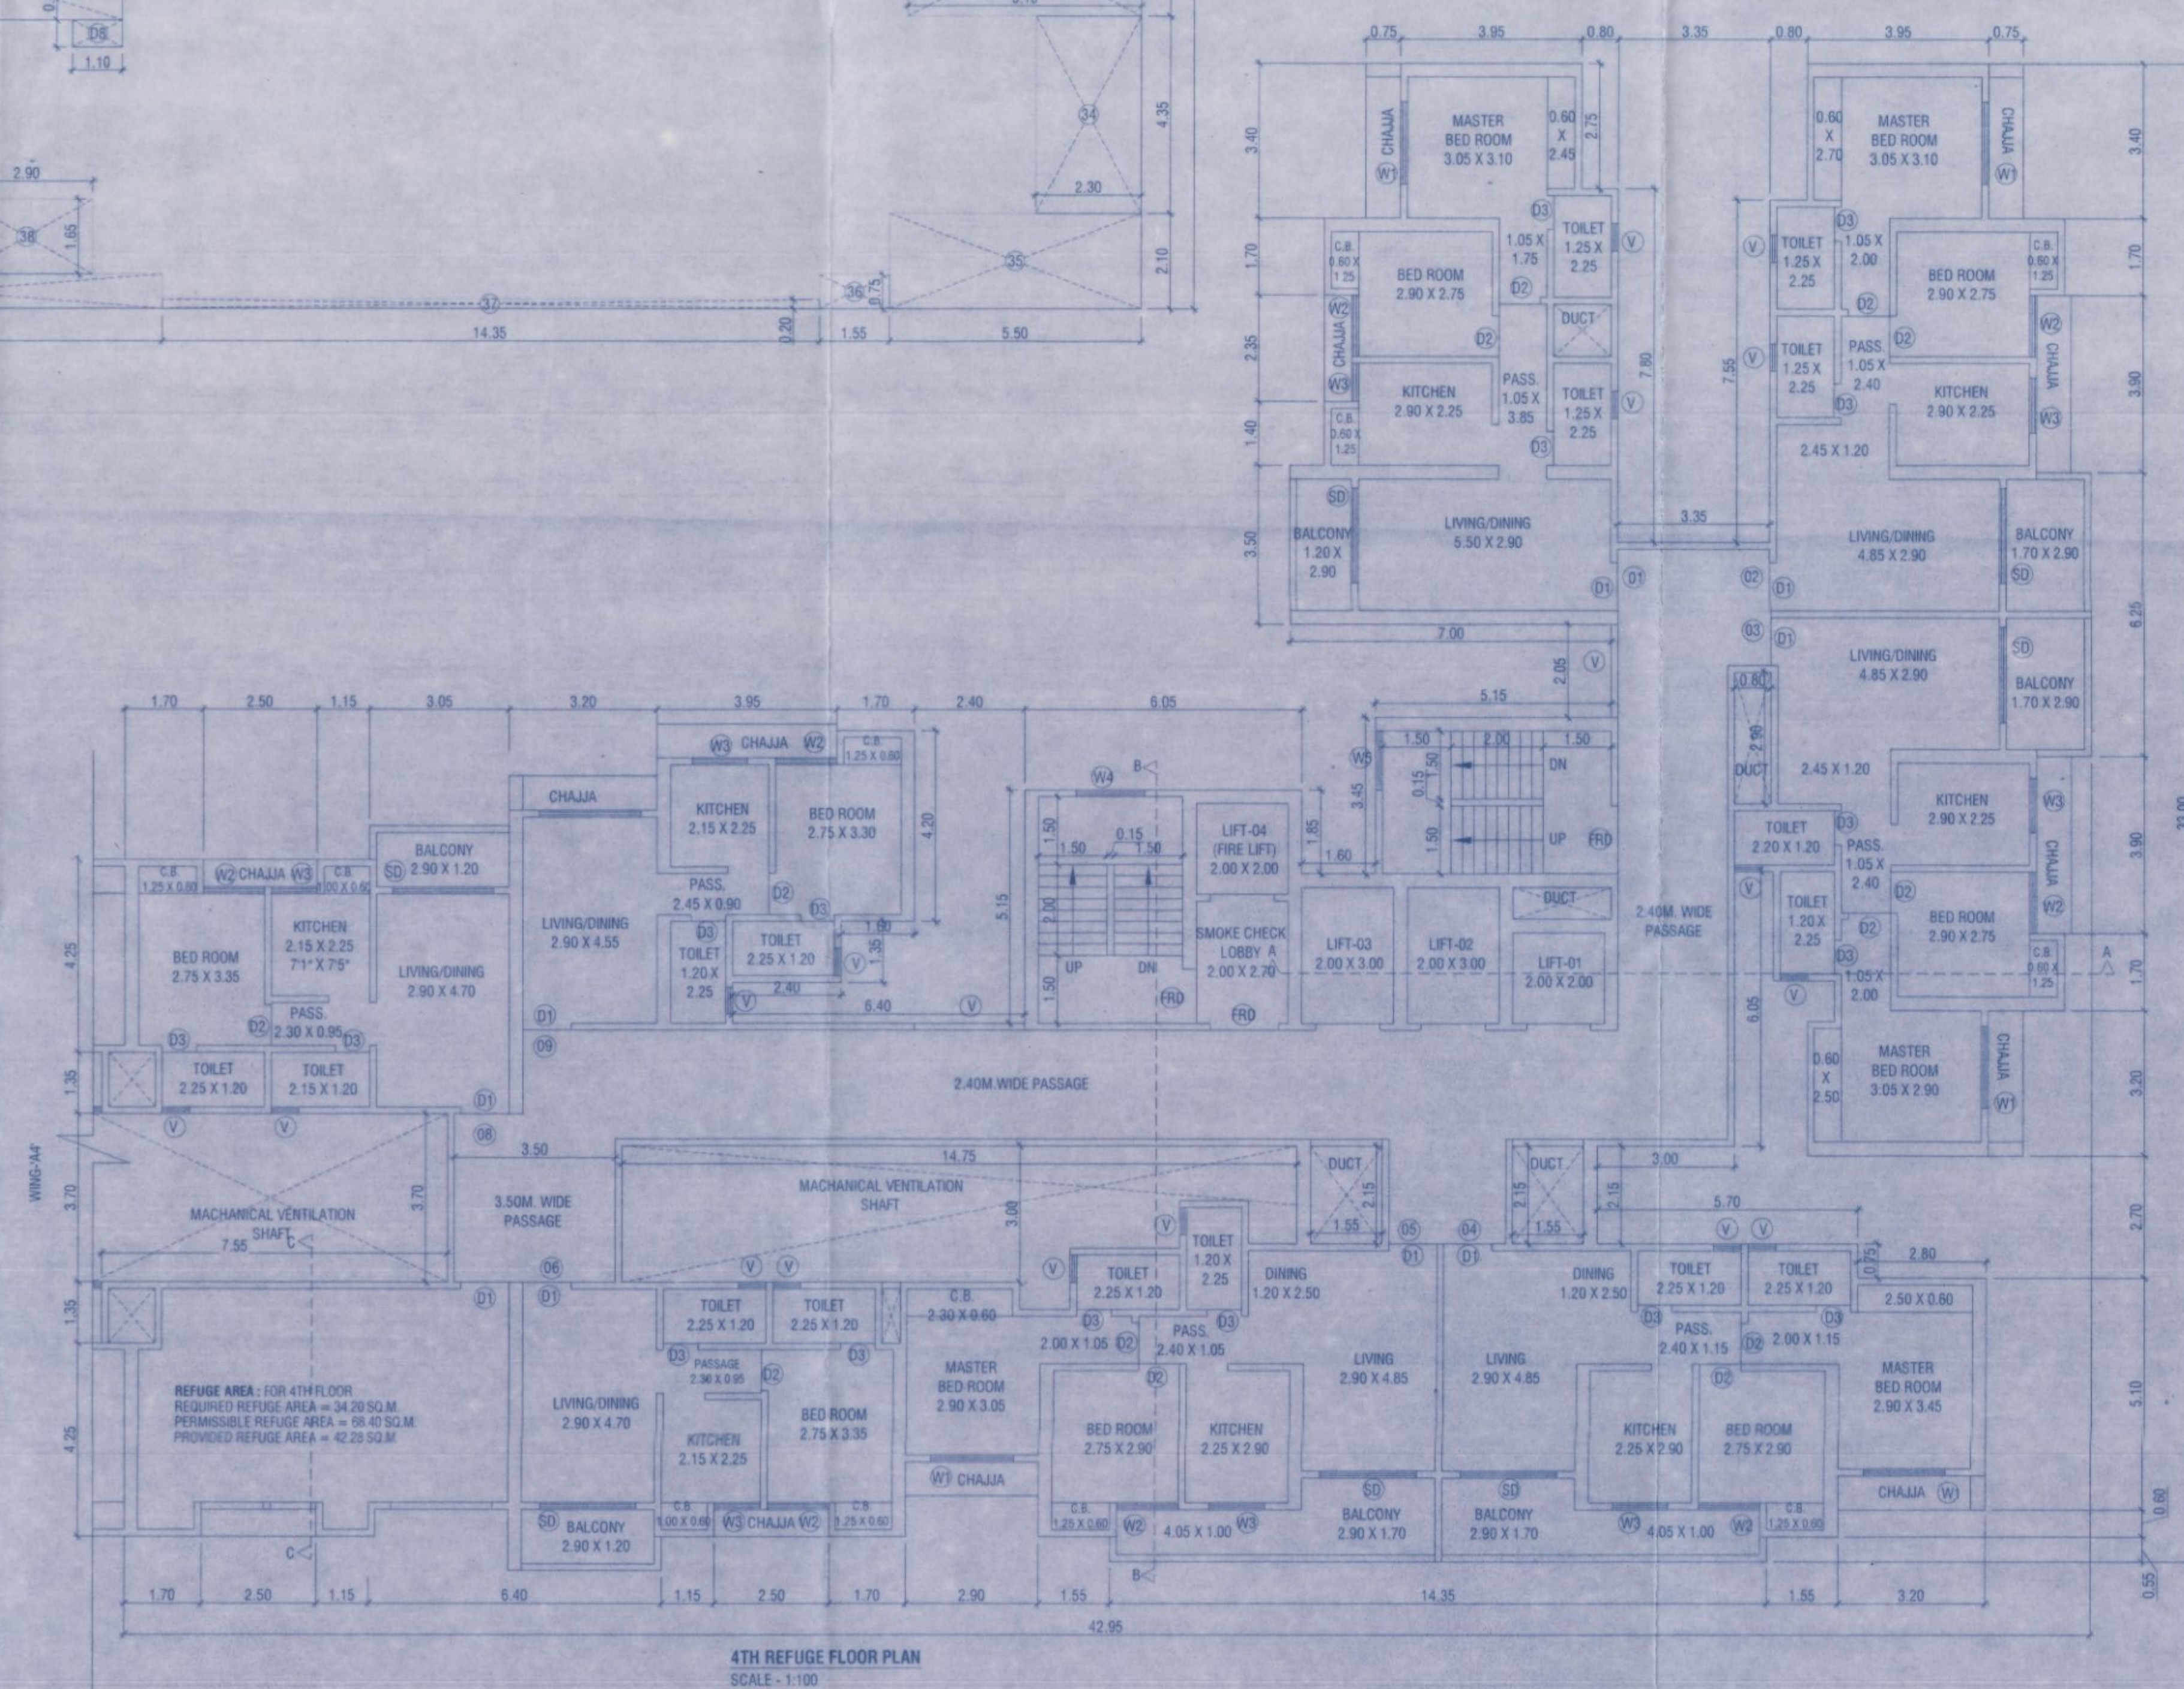

DOOR WINDOW SCHEDULE		
TYPE	SIZE	DISCRIPTION
D	1.05 X 2.10	T.W. FRAMED WITH PANNELED DOOR
D1	0.90 X 2.10	T.W. FRAMED WITH PANNELED DOOR
D2	1.75 X 2.00	T.W. FRAMED WITH PANNELED DOOR
R5	AS PER SITE X 2.40	ROLLING SHUTTER
W	2.20 X 1.20	T.W. FRAMED WITH GLAZE WINDOW
W1	1.50 X 1.20	T.W. FRAMED WITH GLAZE WINDOW
W2	1.20 X 1.20	T.W. FRAMED WITH GLAZE WINDOW
W3	1.00 X 1.20	T.W. FRAMED WITH GLAZE WINDOW
W4	2.20 X 1.20	T.W. FRAMED WITH GLAZE WINDOW
V	0.50 X 0.90	T.W. FRAMED WITH LOUVERS

DESCRIPTION OF PROPOSAL

PROPOSED DEVELOPMENT UNDER ACCOMMODATION RESERVATION
POLICY ON PLO/BEARING 50-90, 47, 48, 49, 50, 1, 51 AT 670, 1130,
116, 117A, 118, 119, 120A, 121, 122 AT VILLAGE
MUMUCH THAM

NAME AND ADDRESS OF OWNER/ P.O.A.H.

YES REALTY
S.NO-55,CENTRAL EMPIRE, OPP CENTRAL HEIGHTS, NEXT TO KAUSA TMC
STADIUM,KAUSA MUMBRA, DISTRICT THANE-400612

NAROTTAM NAGAR CO. OPERATIVE HOUSING SOCIETY
Narottam Nagar Co-operative Housing Society Ltd
AMBOLI NAGAR, OLD PUNE ROAD, AMBOLI TAL - THANE DIST THANE

Chairman Treasurer

SIGNATURE OF OWNER / P.O.A.H. SIGNATURE OF ARCHITECT

ARCHITECTS



Sukar
ARCHITECTS

2ND FLOOR, NAKSHATRA, A WING,
NEAR TMC, ALMEIDA ROAD,
PANCHPAKHADI, THANE (W). 400 602
PHONE - 2537 8701, TELEFAX - 2536 4700
E MAIL - saakaararchitects@yahoo.co.in

DRG NO	SCALE	DATE	DRN BY	CHKD BY
C-325/2022/MUN/15	1 : 100	13/09/2022	PRAFULLA	

askar12cad Drawing/AROTTAM NAGAR - ACCOMMODATION RESERVATIONS, MUNICIPAL DWG2 FOR BASIC FB
SUBMITTED WITHOUT AN COLLARY BLCG-A-09NS-A3.png view