

CONTENTS OF SHEET

SECTIONS A-A & B-B, C-C ETC.

STAMP OF APPROVAL OF PLAN

Plans are approved Subject to conditions prescribed in permit No. V.P. 58.7/1913/23 TMC/DD/08.17/2023 Dated: 03/11/2023

Deputy Engineer (TDO) Town Development & Planning Officer (T.D.O.) Thane Municipal Corporation of The City of Thane



सावधान
"संयुक्त नगरपालिका" वा "नगरपालिका" न बनेको स्थितिमा
निकास विवरण विवरणको आधारमा आधारित नभएको
विवरणको आधारमा आधारित नभएको आधारित नभएको
प्रतिवेदनको आधारमा आधारित नभएको आधारित नभएको
अनुसार विवरणको आधारमा आधारित नभएको आधारित नभएको
नभएको आधारमा आधारित नभएको आधारित नभएको

DOOR WINDOW SCHEDULE

TYPE	SIZE	DISCUPTION
D	1.05 X 2.10	T.W. FRAMED WITH PANNELED DOOR
D1	0.90 X 2.10	T.W. FRAMED WITH PANNELED DOOR
D2	0.75 X 2.00	T.W. FRAMED WITH PANNELED DOOR
RS	AS PER SITE X 2.40	ROLLING SHUTTER
W	2.20 X 1.20	T.W. FRAMED WITH GLAZE WINDOW
W1	1.50 X 1.20	T.W. FRAMED WITH GLAZE WINDOW
W2	1.20 X 1.20	T.W. FRAMED WITH GLAZE WINDOW
W3	1.00 X 1.20	T.W. FRAMED WITH GLAZE WINDOW
W4	2.20 X 1.20	T.W. FRAMED WITH GLAZE WINDOW
V	0.60 X 0.90	T.W. FRAMED WITH LOUVERS

DESCRIPTION OF PROPOSAL

PROPOSED DEVELOPMENT UNDER ACCOMMODATION RESERVATION POLICY ON PLOT BEARING S.NO- 46, 47, 48, 49, 50/1, 51A/1, 67/1, 115/1, 116, 117A/1, 118A/1, 119A, 120A, 121, 122 AT VILLAGE MUMBRA, THANE

NAME AND ADDRESS OF OWNER/ P.O.A.H.

YES REALTY
S.NO-55, CENTRAL EMPIRE, OPP CENTRAL HEIGHTS, NEXT TO KAUSA TMC STADIUM, KAUSA MUMBRA, DISTRICT THANE-400612

NAROTTAM NAGAR CO. OPERATIVE HOUSING SOCIETY
NAROTTAM NAGAR CO. OPERATIVE HOUSING SOCIETY, TAL -THANE DIST THANE

Chairman Secretary Treasurer
SIGNATURE OF OWNER / P.O.A.H. SIGNATURE OF ARCHITECT


ARCHITECTS



2ND FLOOR, NAKSHATRA, A WING,
NEAR TMC, ALMEIDA ROAD,
PANCHPAKHADI, THANE (W). 400 602
PHONE - 2537 8701, TELEFAX - 2536 4700
E MAIL - saakaarchitects@yahoo.co.in

DRG. NO.	SCALE	DATE	DRN. BY	CHKD. BY
C-325/2022/MUN/21	1:100	03/06/2022	PRAFULLA	

saaka13cad Drawing of NAROTTAM NAGAR - ACCOMMODATION RESERVATION. MUNICIPAL DWG FOR B.A.S. FOR SUBMITTING WITHOUT ANY LAYERS. A WING A4. Day 10/06/2022

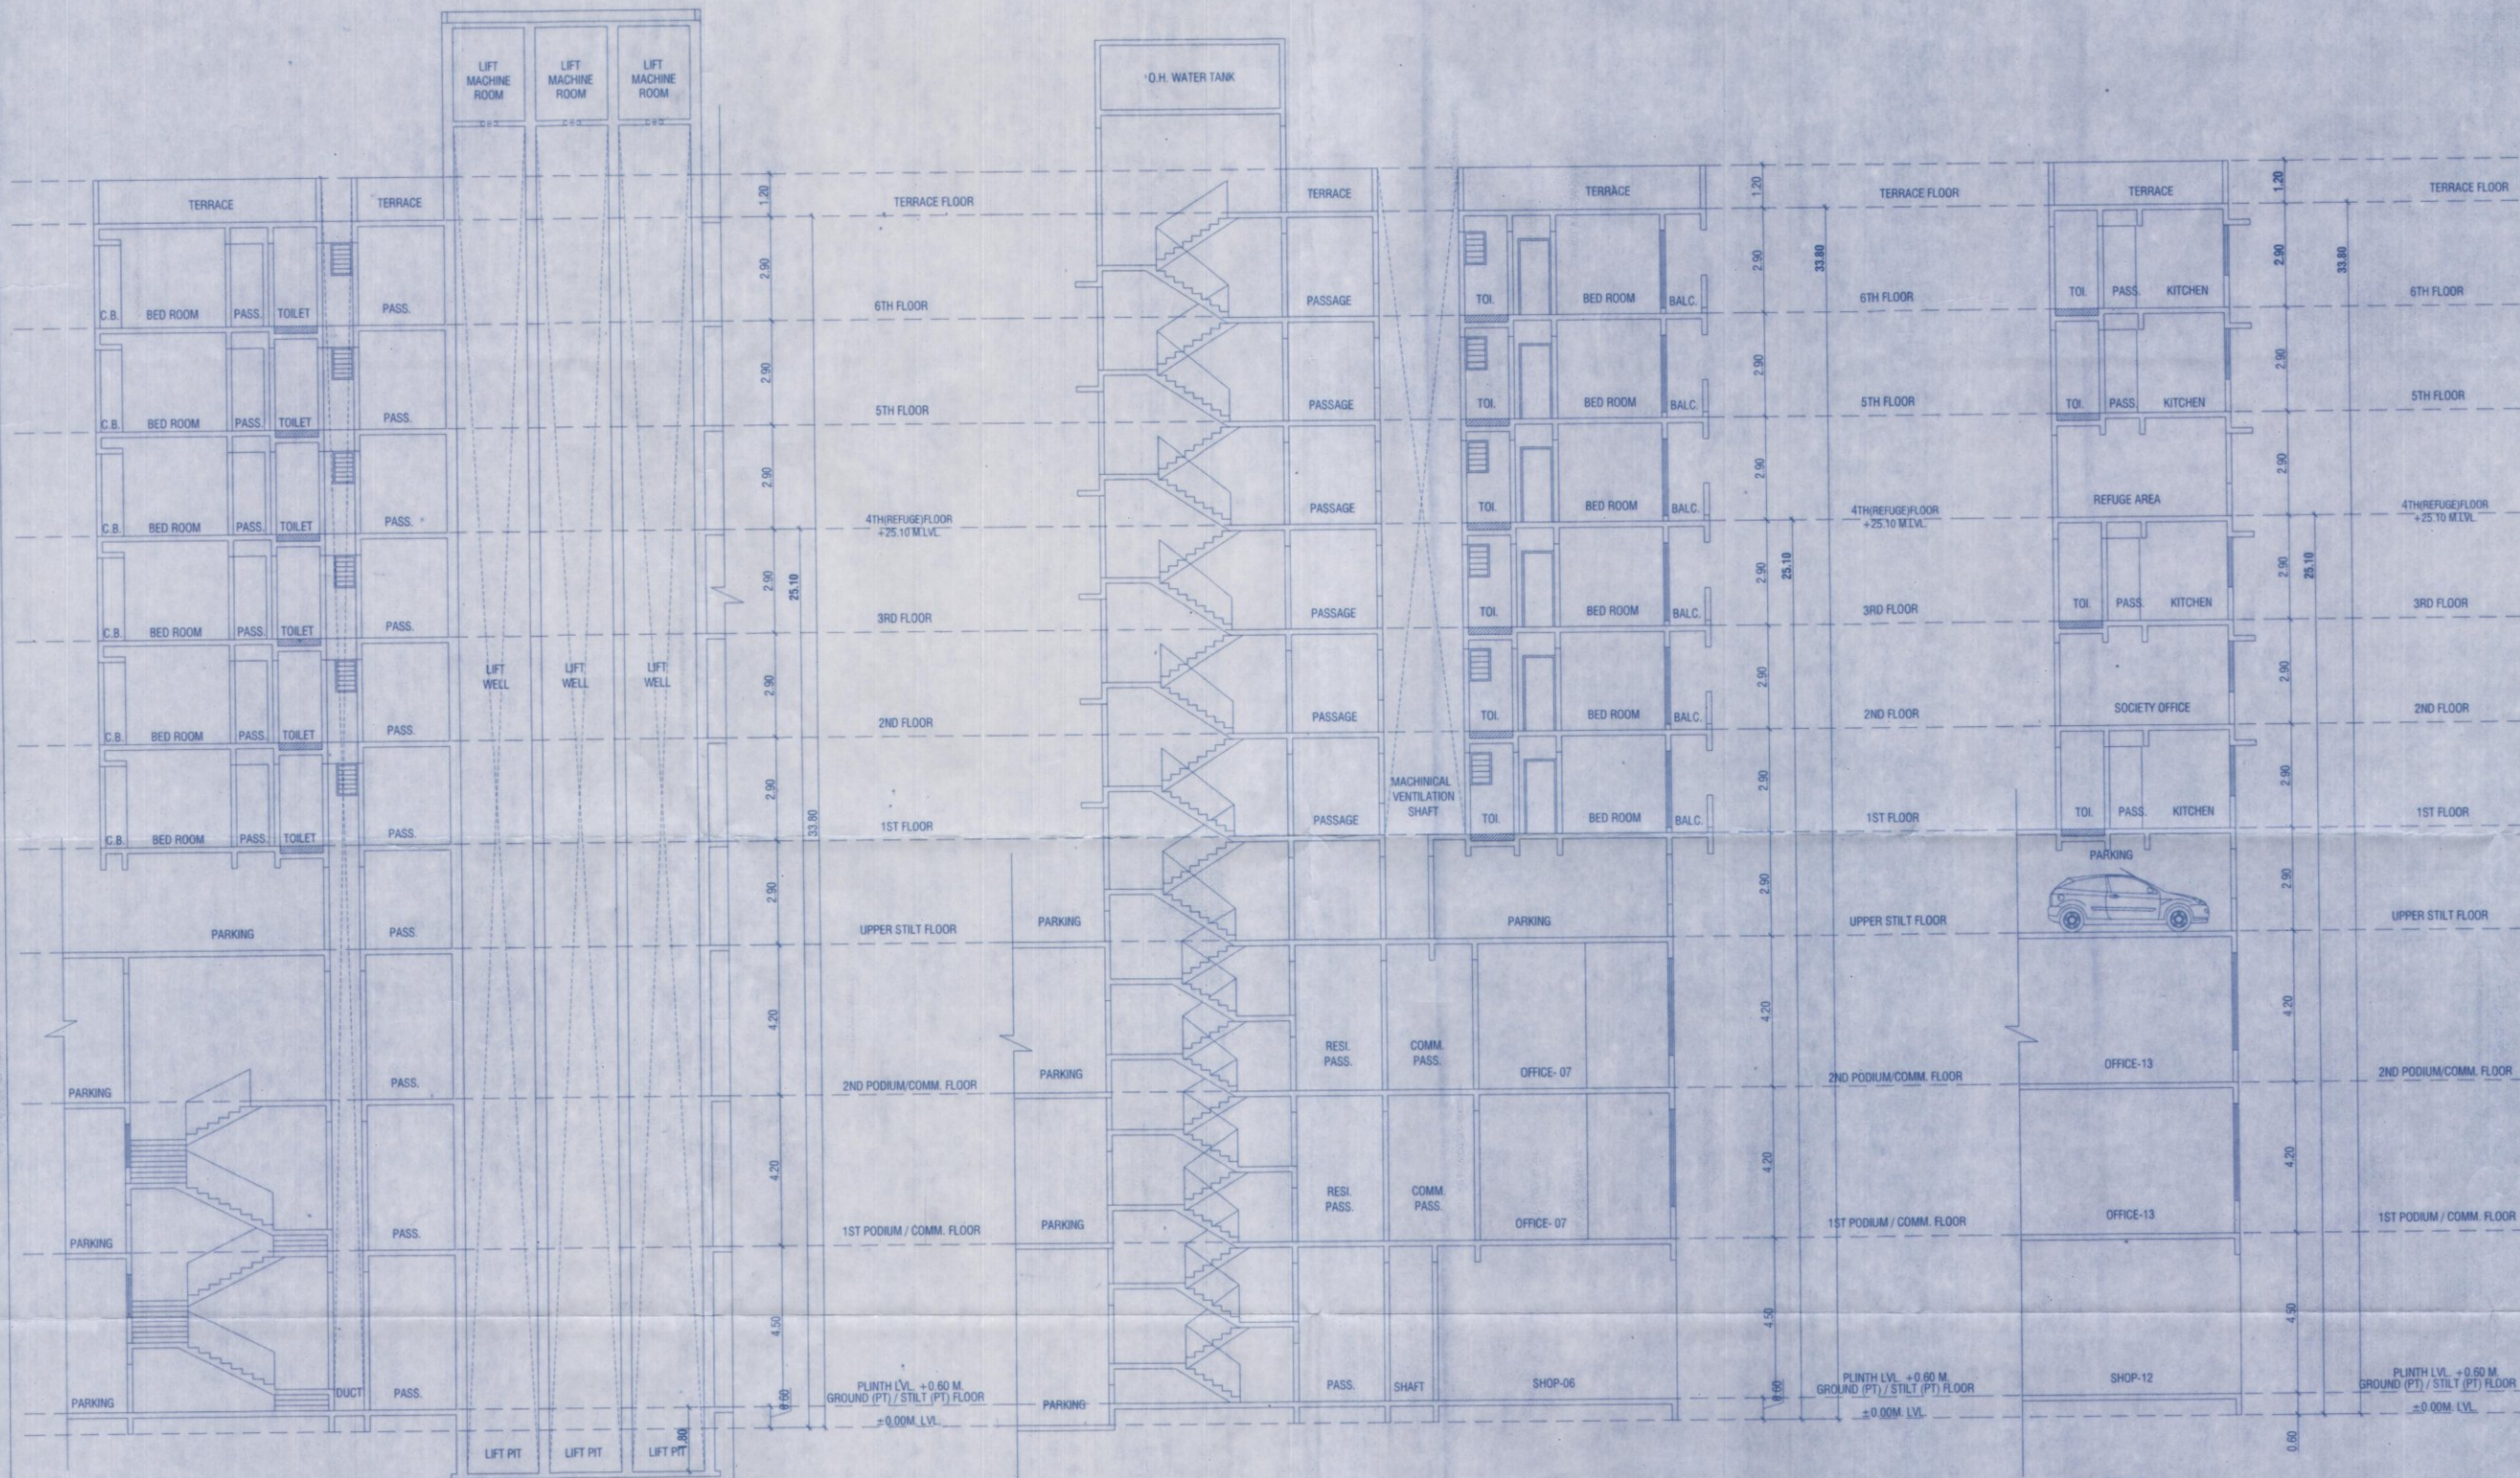

SECTION A-A
SCALE - 1:100

SECTION B-B
SCALE - 1:100

SECTION C-C
SCALE - 1:100