
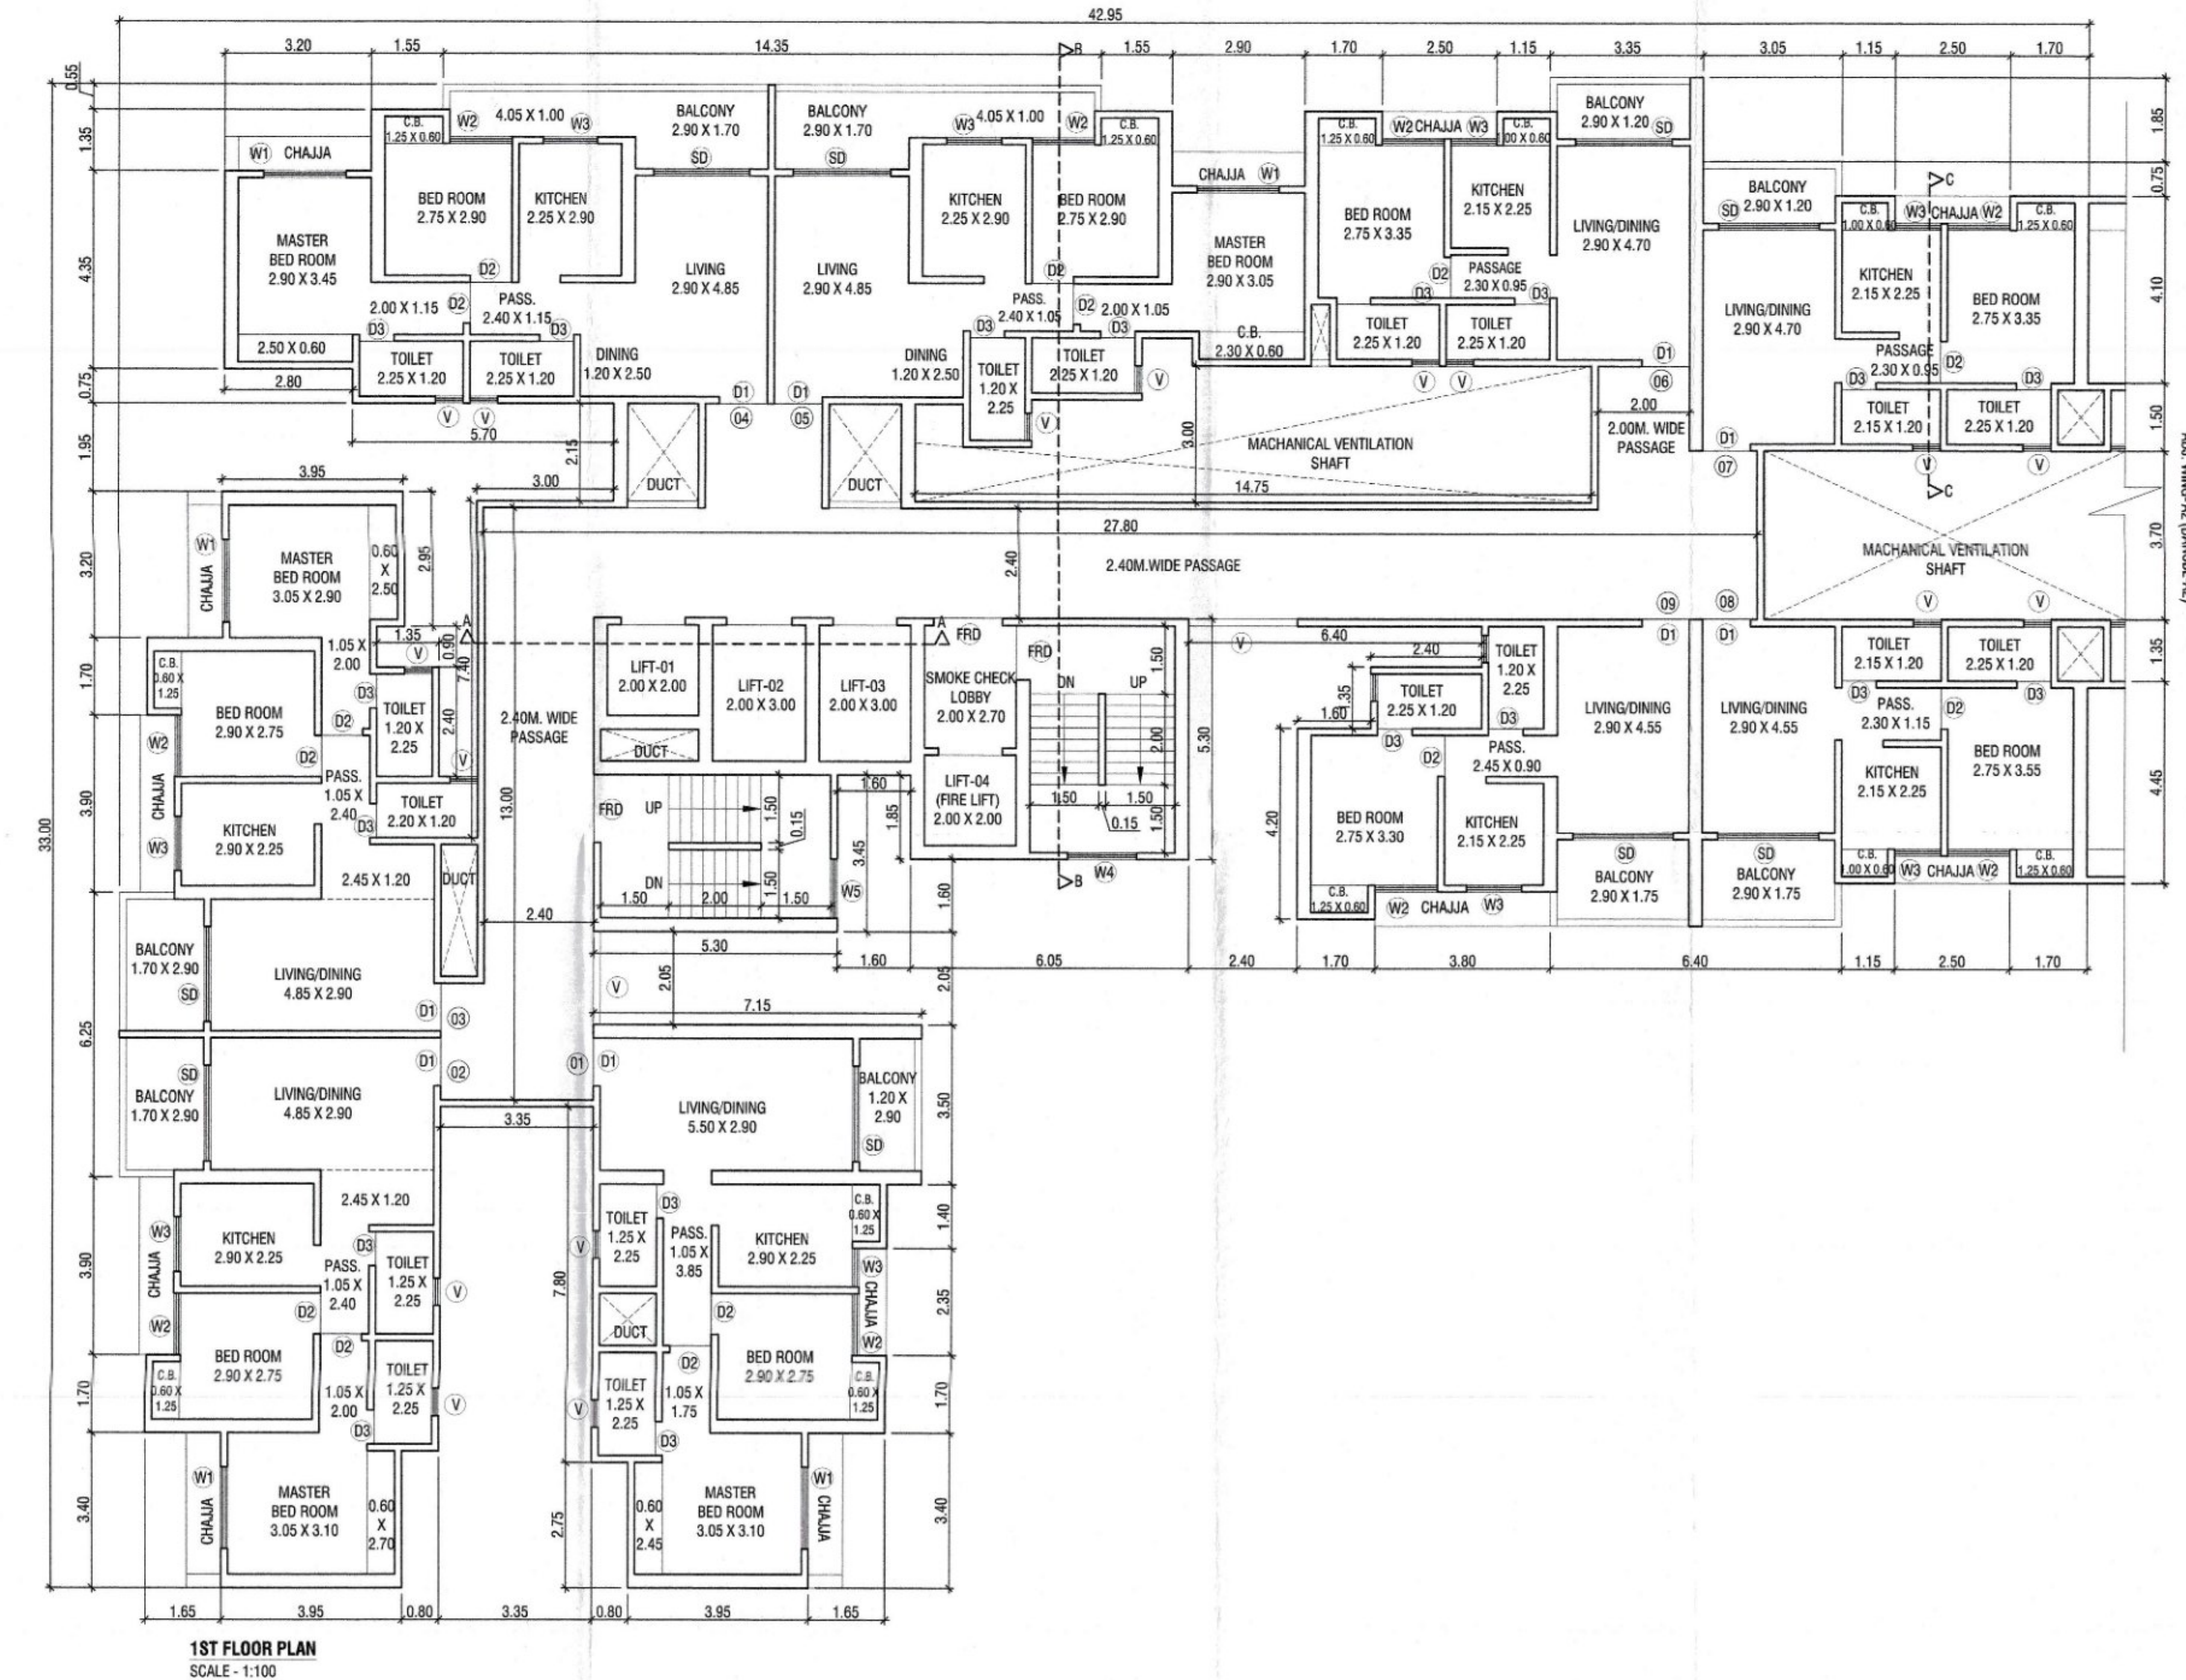
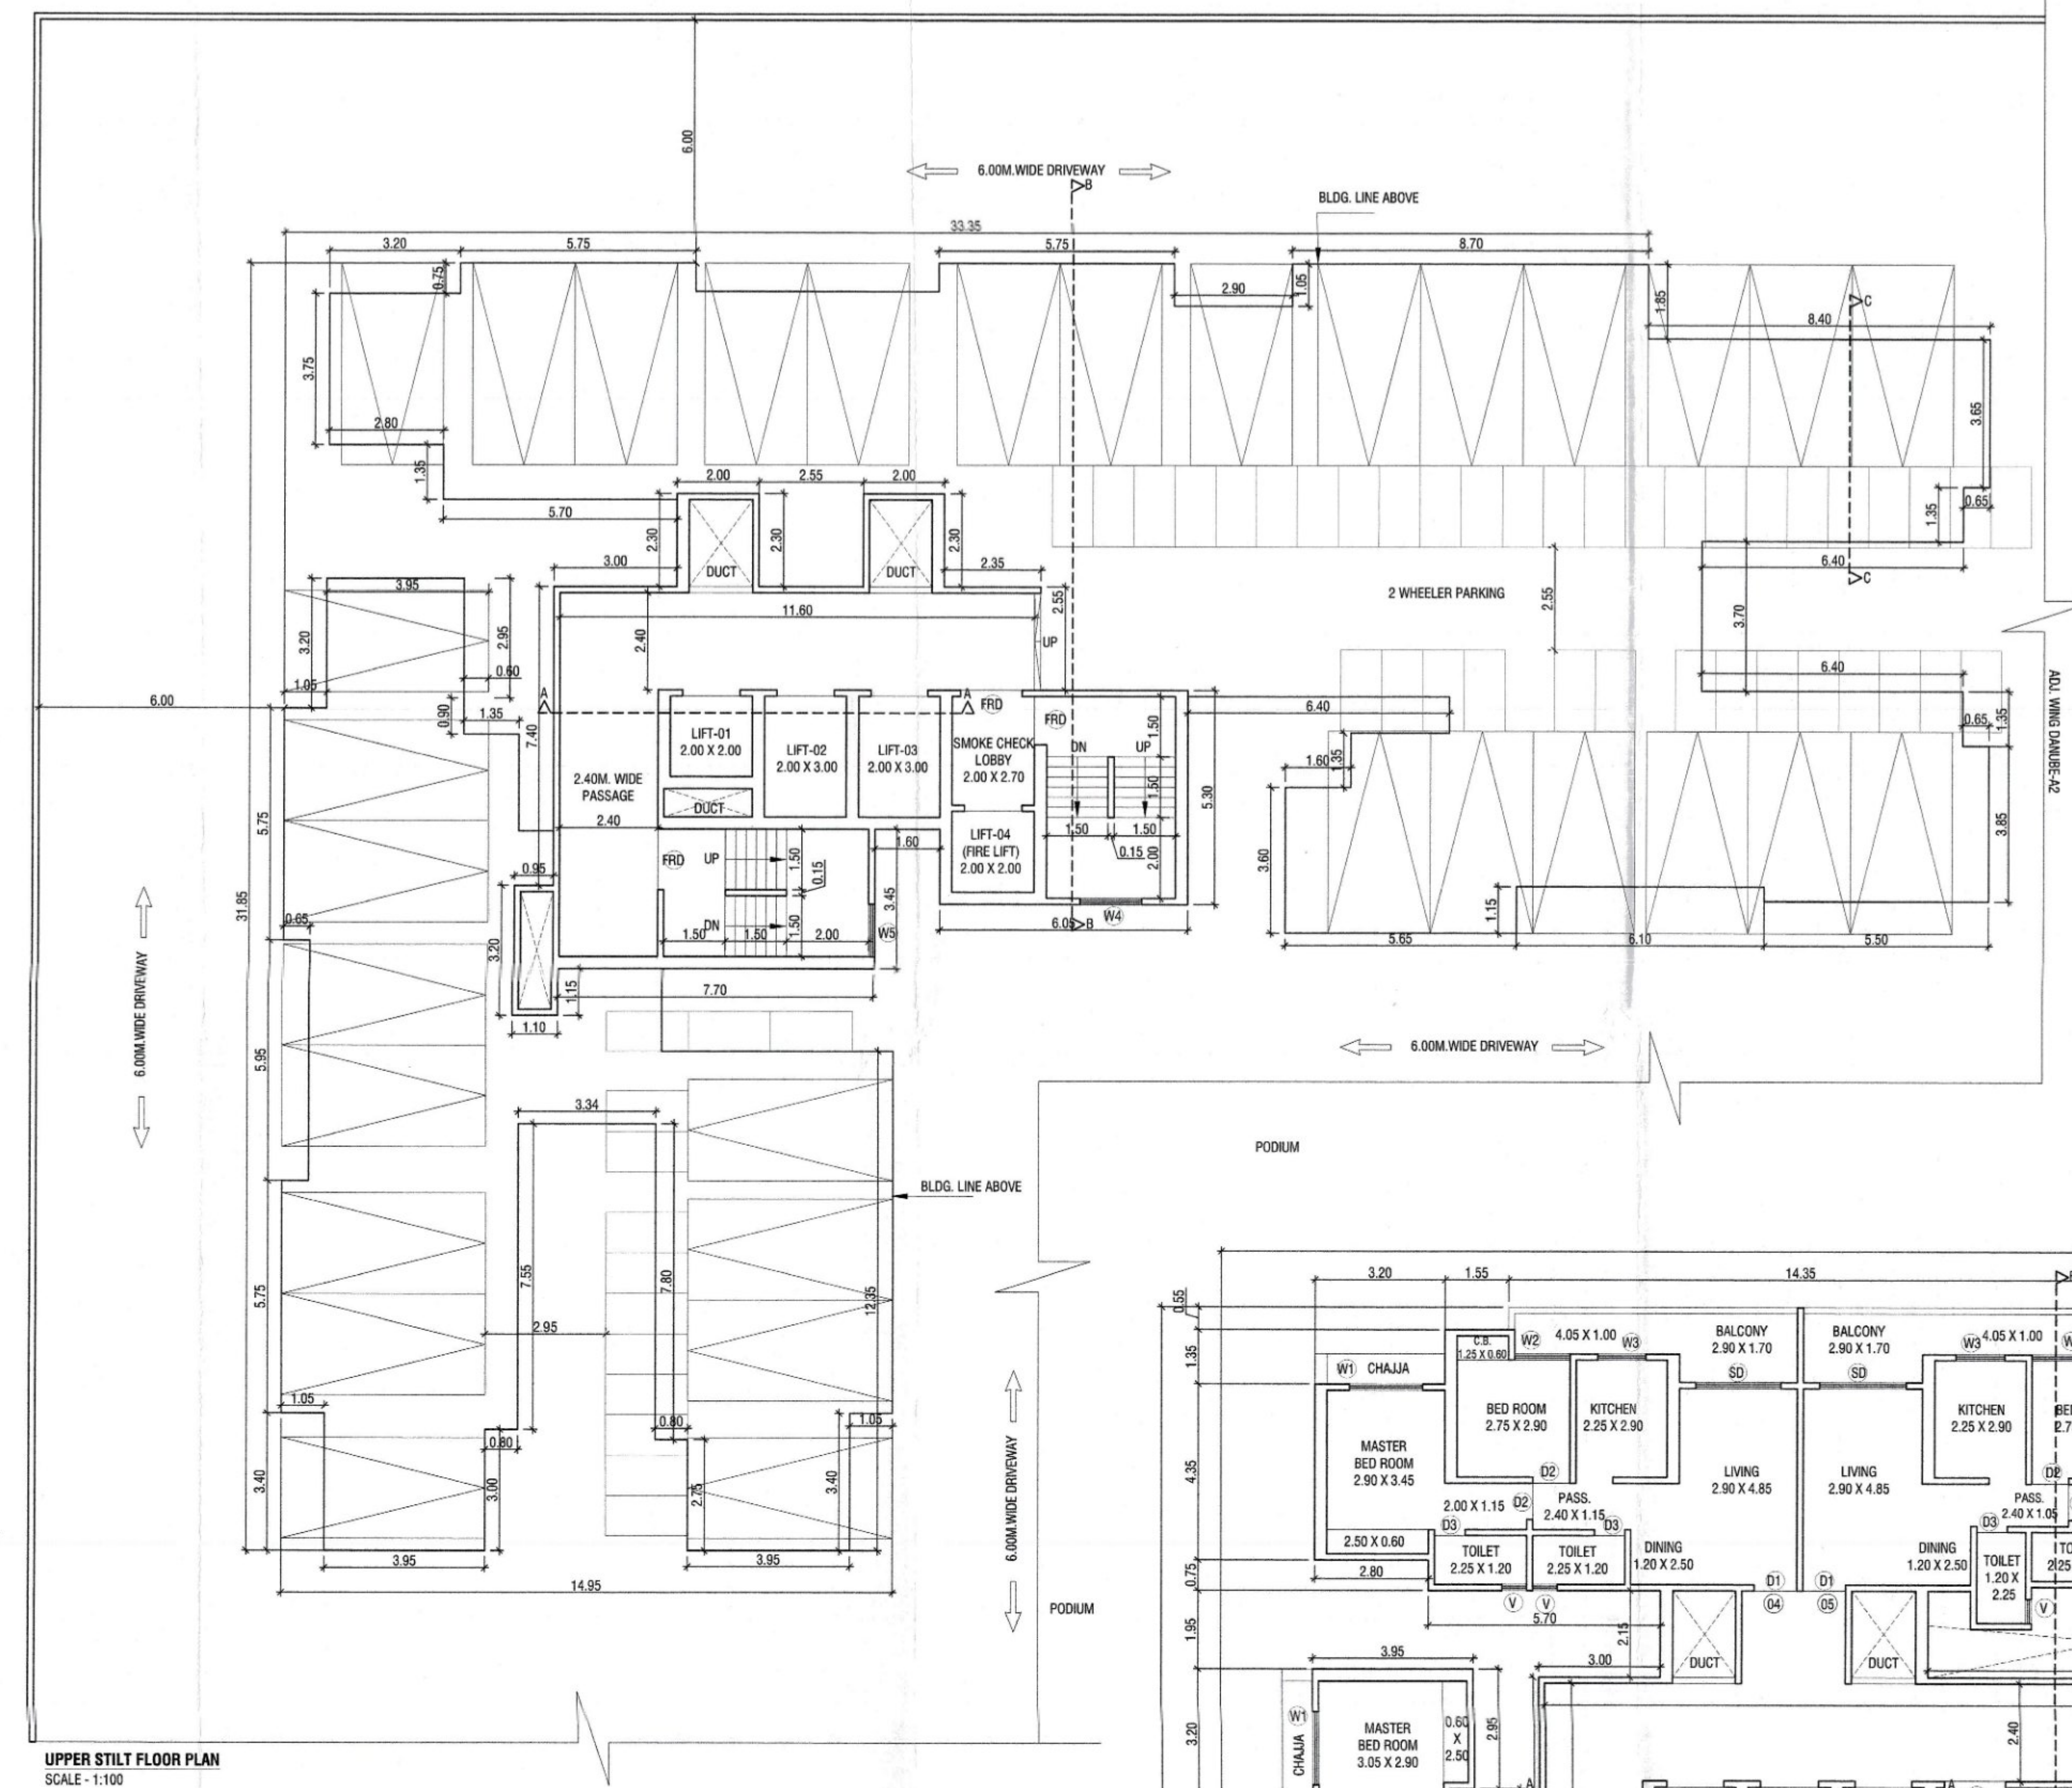
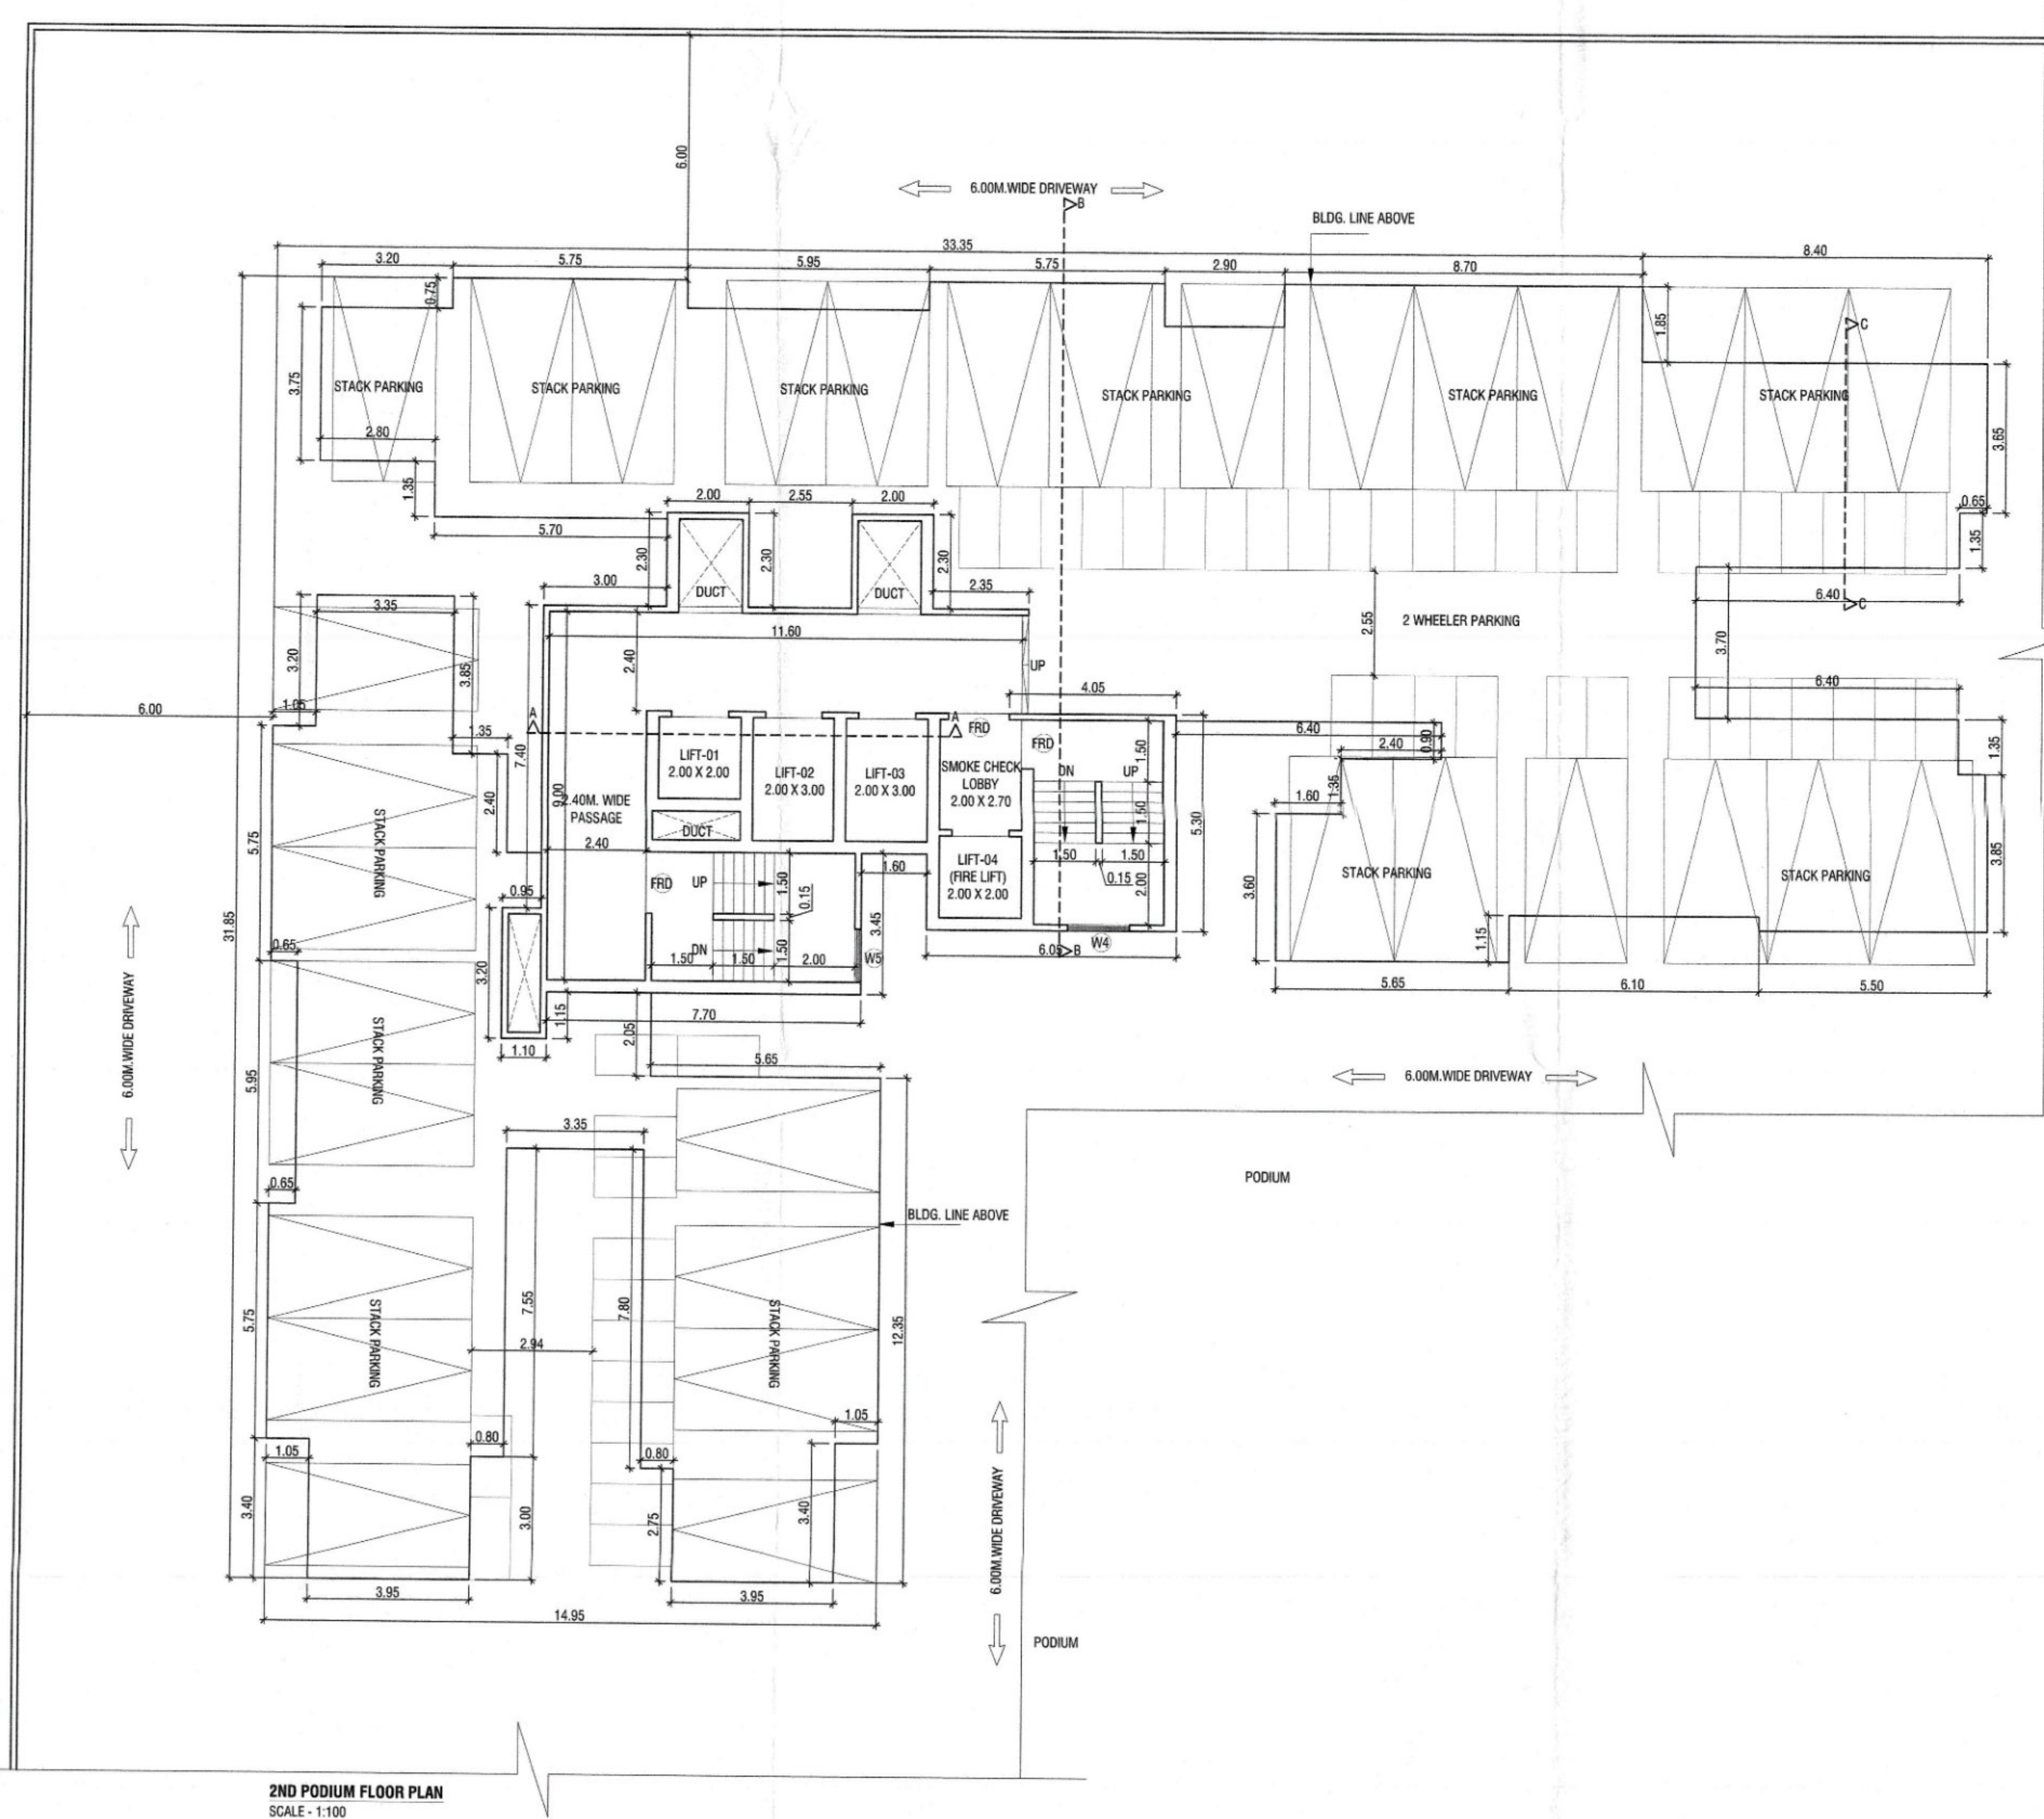
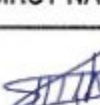


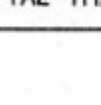

FOR LOI		03
BUILDING - DANUBE WING DANUBE-A1		48
CONTENTS OF SHEET		
2ND PODIUM FLOOR PLAN UPPER STILT FLOOR PLAN & 1ST FLOOR PLAN ETC.		
D STAMP OF APPROVAL OF PLAN 15/01/2019		
DISCLAIMER TO WHOMSOEVER IT MAY CONCERN This is to inform that this letter of intent (LOI) is issued for the sole purpose of obtaining Environmental clearance from the State Environmental Impact Assessment Authority (SEIAA) on the request of M/s. Yash Realty (Developers) & Narsinhdeo Nagar Co-op Hsg. Soc. Ltd. This letter of intent is issued for the purpose of obtaining Environmental clearance from the State Environmental Impact Assessment Authority (SEIAA) on the request of M/s. Yash Realty (Developers) & Narsinhdeo Nagar Co-op Hsg. Soc. Ltd. This letter of intent does not constitute a guarantee or warranty of any kind and the developer/contractor shall be responsible for the development of the project in accordance with the terms and conditions of the agreement. This letter of intent is valid for a period of one year from the date of issue.		
For the extent UDOPR in tune with the SEIAC obtained before any development for the project activity can be started. This letter of intent shall not form a basis for any claim or compensation, grant of rights or otherwise. This letter of intent is issued on the basis of the information provided and is subject to any changes arising subsequently changes in UDOPR. This letter of intent is valid for one year from date of issue.		
 Asst. Director of Town Planning Thane Municipal Corporation THANE		
DOOR WINDOW SCHEDULE		
TYPE	SIZE	DESCRIPTION
D1	1.05 X 2.10	T.W. FRAMED WITH PANNELED DOOR
D2	0.90 X 2.10	T.W. FRAMED WITH PANNELED DOOR
D3	0.75 X 2.00	T.W. FRAMED WITH PANNELED DOOR
RS	AS PER STX 2 X 40	ROLLING SHUTTER
W	2.20 X 1 X 2	T.W. FRAMED WITH GLAZE WINDOW
W1	1.50 X 1 X 2	T.W. FRAMED WITH GLAZE WINDOW
W2	1.20 X 1 X 2	T.W. FRAMED WITH GLAZE WINDOW
W3	1.00 X 1 X 2	T.W. FRAMED WITH GLAZE WINDOW
W4	2.20 X 1 X 2	T.W. FRAMED WITH GLAZE WINDOW
V	0.60 X 0.90	T.W. FRAMED WITH LOUVERS
DESCRIPTION OF PROPOSAL		
PROPOSED DEVELOPMENT UNDER ACCOMMODATION RESERVATION ON PLOT BEARING S.NO-46, 47, 48, 49, 501, 51A/1, 67/1, 115/1, 116, 117A/1, 118A/1, 119A, 120A, 121, 122 AT VILLAGE MUMBARA, THANE		
NAME AND ADDRESS OF OWNER/ P.O.A.H.		
YES REALTY S.NO-55,CENTRAL EMPIRE, OPP CENTRAL HEIGHTS, NEAR TO KAUSA TMC STADIUM,KAUSA MUMBARA, DISTRICT THANE-400612		
ANAROTT NAGAR CO. OPERATIVE HOUSING SOCIETY ANAROTT NAGAR,OLD PUNE ROAD,MUMBARA, TAL.-THANE, DIST THANE		
 SIGNATURE OF OWNER/ P.O.A.H.		
 SIGNATURE OF ARCHITECT		
ARCHITECTS		
 Saakhar ARCHITECTS		
2ND FLOOR, NAKSHATRA, A WING, NEAR TMC, ALMEIDA ROAD, PANCH-PACHADI, THANE (W). 400 602 PHONE - 2537 8701, TELEFAX - 2536 4700 E MAIL - saakhararchitects@yahoo.co.in		
DRG.NO.	SCALE	DATE
C-325/2012/LO/03	1 : 100	18/06/2013
DRN BY	CHKD BY	
PRARULLA		
(USER:Saakhar P204 Drawings)ANAROTT NAGAR - ACCOMMODATION RESERVATIONS. MUNICIPALITY, DRUGS & CONTROL SUBMITTED/REVISED/LO SUBMITTED/RECEIVED/LO WING-A1		