


FORM OF STATEMENT - 3 (SR. NO. 9 (g))					
AREA DETAILS FOR BLDG TAPI					
USER	FLOOR	APARTMENT NO.	CARPET AREA OF APARTMENT	AREA OF BAL. ATTACHED TO APARTMENT	AREA OF DOUBLE HT. TERRACE ATTACHED TO FLAT
RESIDENTIAL	3RD FLOOR	01	64.65 SQ.M.	10.94	---
		02	64.23 SQ.M.	11.61	---
		03	64.03 SQ.M.	10.49	---
		04	64.03 SQ.M.	10.49	---
		05	63.83 SQ.M.	11.61	---
		06	64.65 SQ.M.	---	---
		07	FITNESS CENTER/CRECHE	---	---
		08	SOCIETY OFFICE	---	---
		09	92.30 SQ.MT.	20.74	---
		10	64.22 SQ.M.	10.94	---
RESIDENTIAL	4TH FLOOR	01	64.22 SQ.M.	10.94	---
		02	63.56 SQ.M.	11.61	---
		03	64.03 SQ.M.	10.49	---
		04	64.03 SQ.M.	10.49	---
		05	63.20 SQ.M.	11.61	---
		06	64.22 SQ.M.	10.94	---
		07	44.48 SQ.M.	---	---
		08	44.97 SQ.M.	---	---
		09	92.30 SQ.MT.	20.74	---
		10	64.22 SQ.M.	10.94	---
RESIDENTIAL	5TH, 7TH TO 10TH, 12TH TO 15TH, 17TH TO 20TH, 22ND TO 25TH, 27TH TO 30TH TYPICAL FLOOR	01	64.22 SQ.M.	10.94	---
		02	63.56 SQ.M.	11.61	---
		03	64.03 SQ.M.	10.49	---
		04	64.03 SQ.M.	10.49	---
		05	63.20 SQ.M.	11.61	---
		06	64.22 SQ.M.	10.94	---
		07	44.48 SQ.M.	10.26	---
		08	44.97 SQ.M.	10.26	---
		09	92.30 SQ.MT.	20.74	---
		10	64.22 SQ.M.	10.94	---
RESIDENTIAL	6TH, 11TH, 16TH, 21ST, 26TH TYPICAL REFUGE FLOOR	01	64.22 SQ.M.	10.94	---
		02	63.56 SQ.M.	11.61	---
		03	REFUGE AREA	---	---
		04	64.03 SQ.M.	10.49	---
		05	63.20 SQ.M.	11.61	---
		06	64.22 SQ.M.	10.94	---
		07	44.48 SQ.M.	10.26	---
		08	44.97 SQ.M.	10.26	---
		09	92.30 SQ.MT.	20.74	---
		10	64.22 SQ.M.	10.94	---

COMMERCIAL RERA CARPET AREA		
FLOOR	SHOP NOS	RERA CARPET AREA
GROUND FLOOR	1	39.33
	2	42.48
	3	44.34
	4	86.54
	5	82.75
	6	19.76
	7	19.76
	8	23.09
	9	23.09
	10	19.76
	11	19.76
	12	86.87
	13	89.37
	TOTAL	595.90

COMMERCIAL RERA CARPET AREA		
FLOOR	OFFICE NOS	RERA CARPET AREA
1ST FLOOR	1	77.27
	2	178.54
	3	136.75
	4	172.17
	5	205.16
	TOTAL	769.89


COMMERCIAL RERA CARPET AREA		
FLOOR	OFFICE NOS	RERA CARPET AREA
2ND FLOOR	1	77.27
	2	178.54
	3	136.75
	4	172.17
	5	205.16
	TOTAL	769.89

PROPOSED AMENITY BUILDING - C (TAPI)		
SR. NO.	TYPE OF AMENITY	PROPOSED

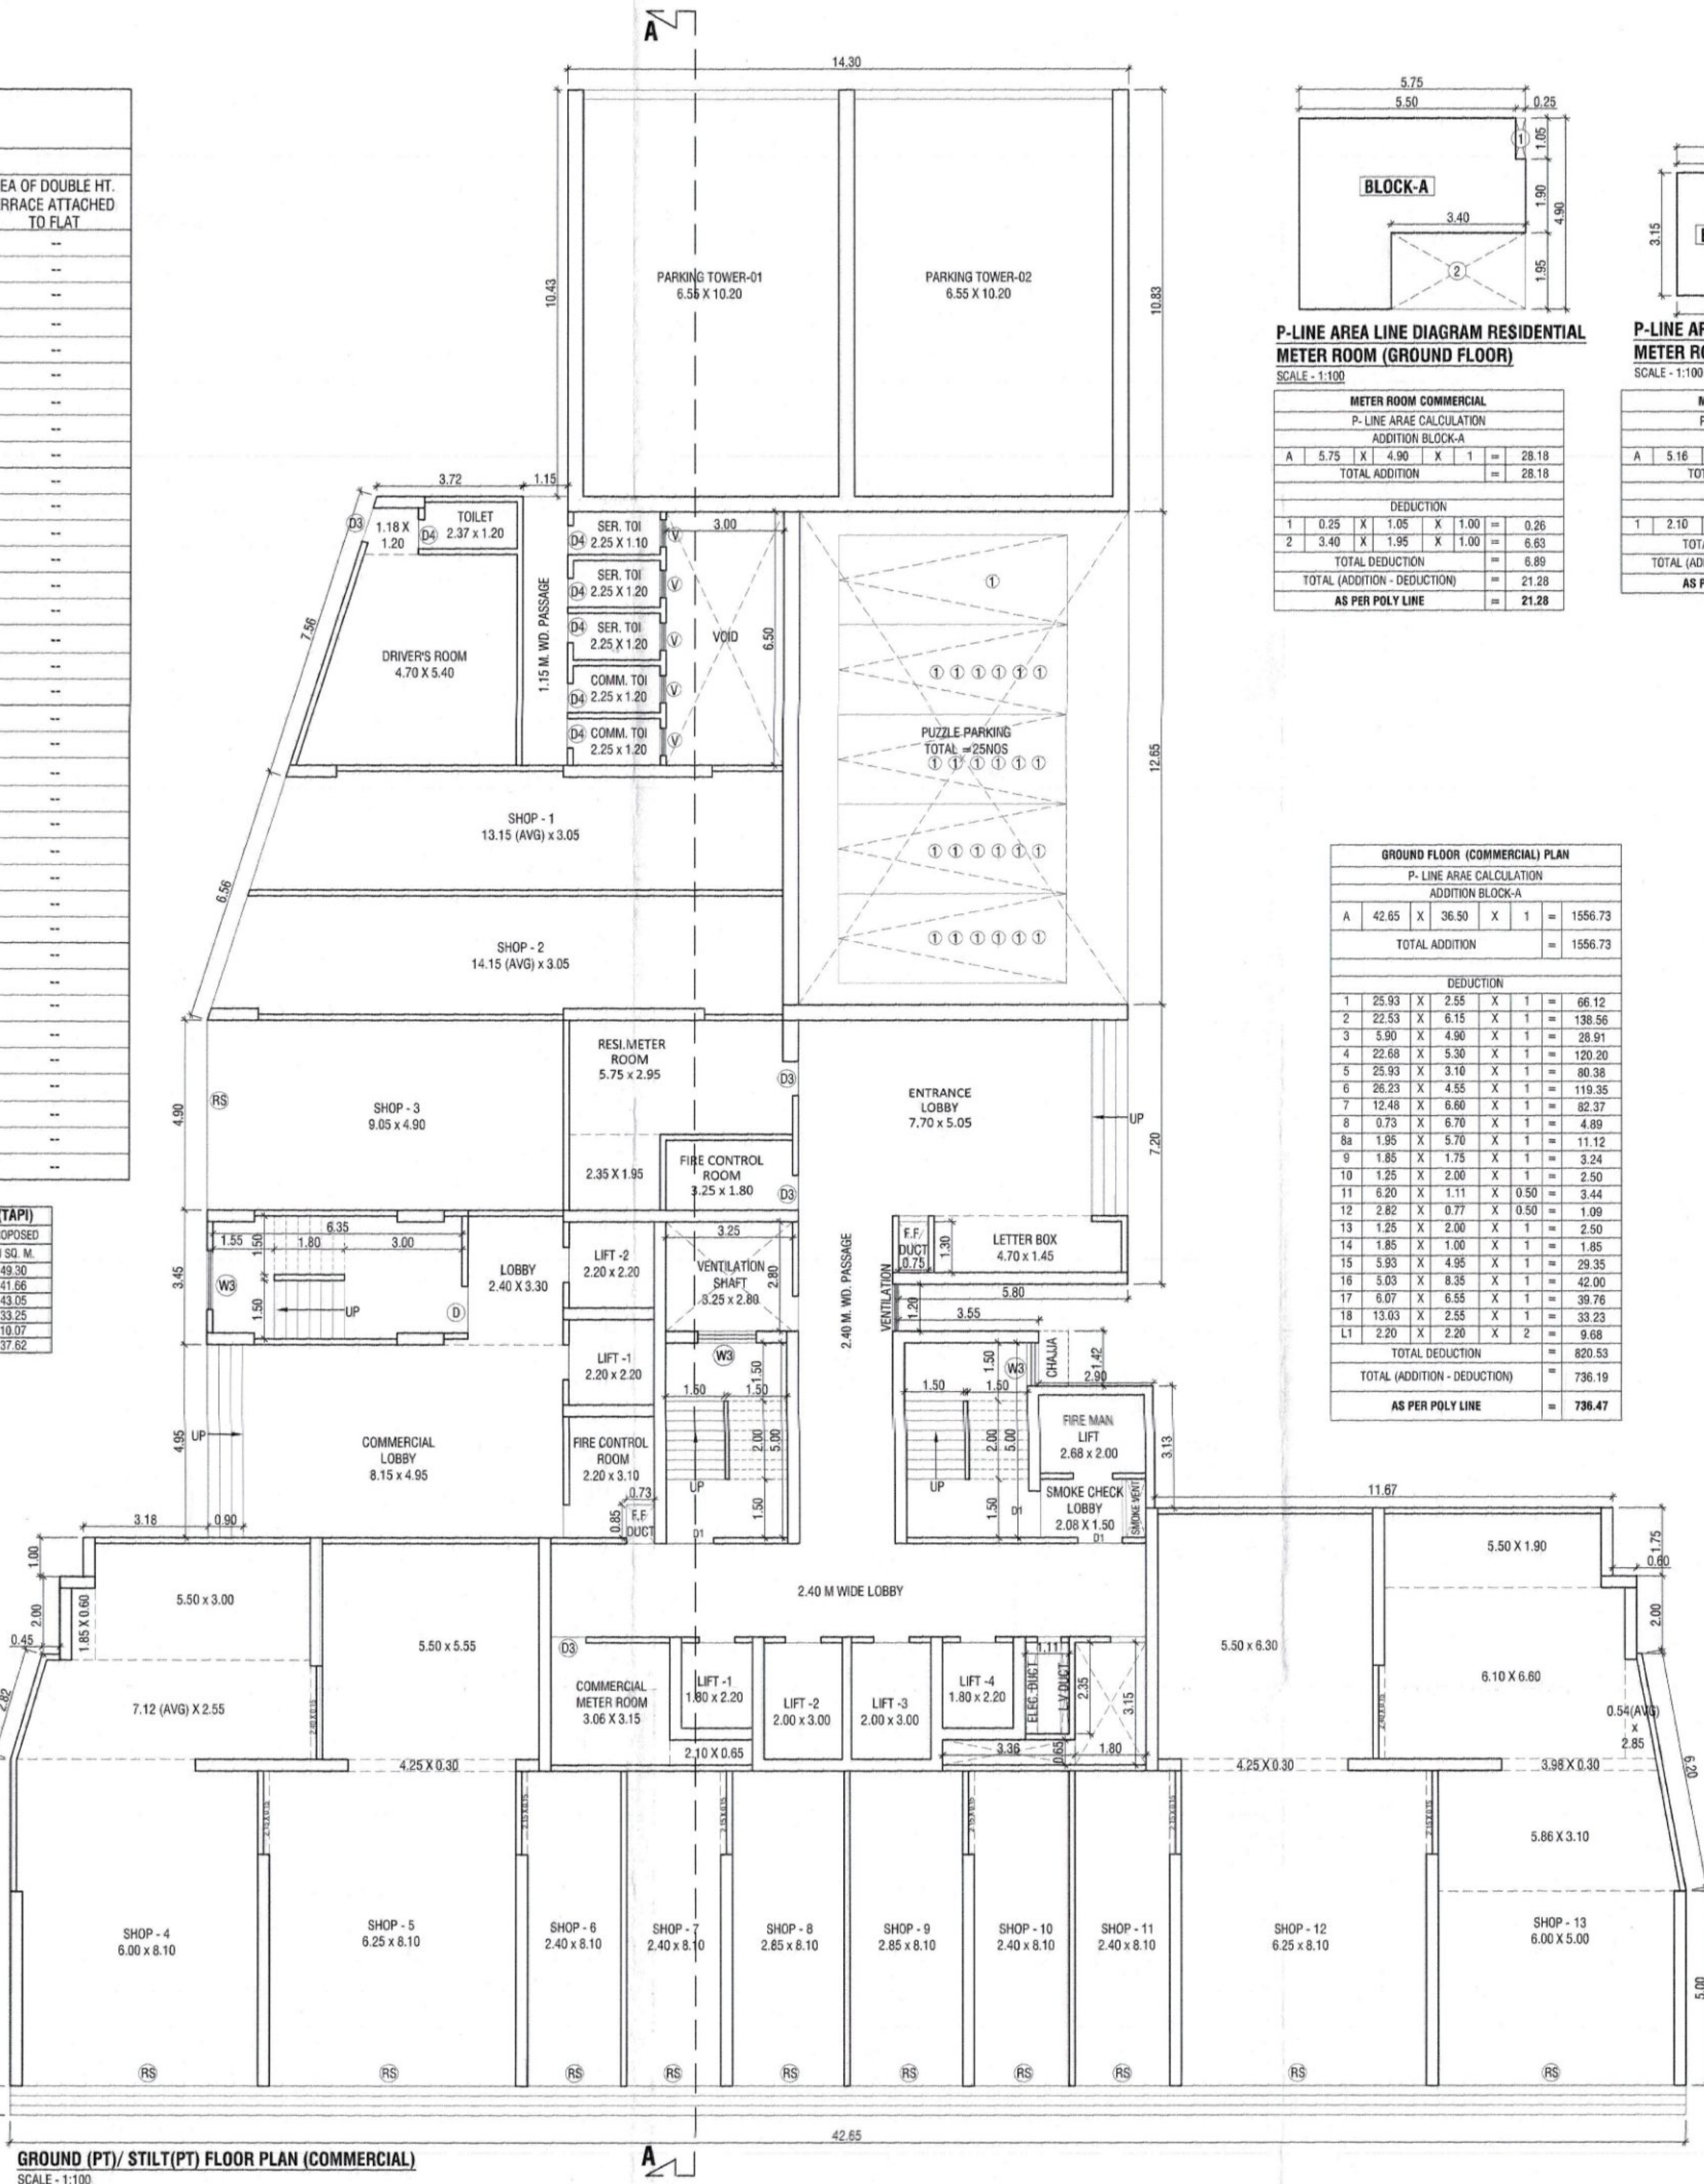


GROUND (PT/STILT) FLOOR PLAN (COMMERCIAL)
SCALE - 1:100

GROUND FLOOR (COMMERCIAL) PLAN		
P-LINE AREA CALCULATION		
ADDITION	DEDUCTION	TOTAL
TOTAL ADDITION - DEDUCTION		736.19
AS PER POLY LINE		736.47

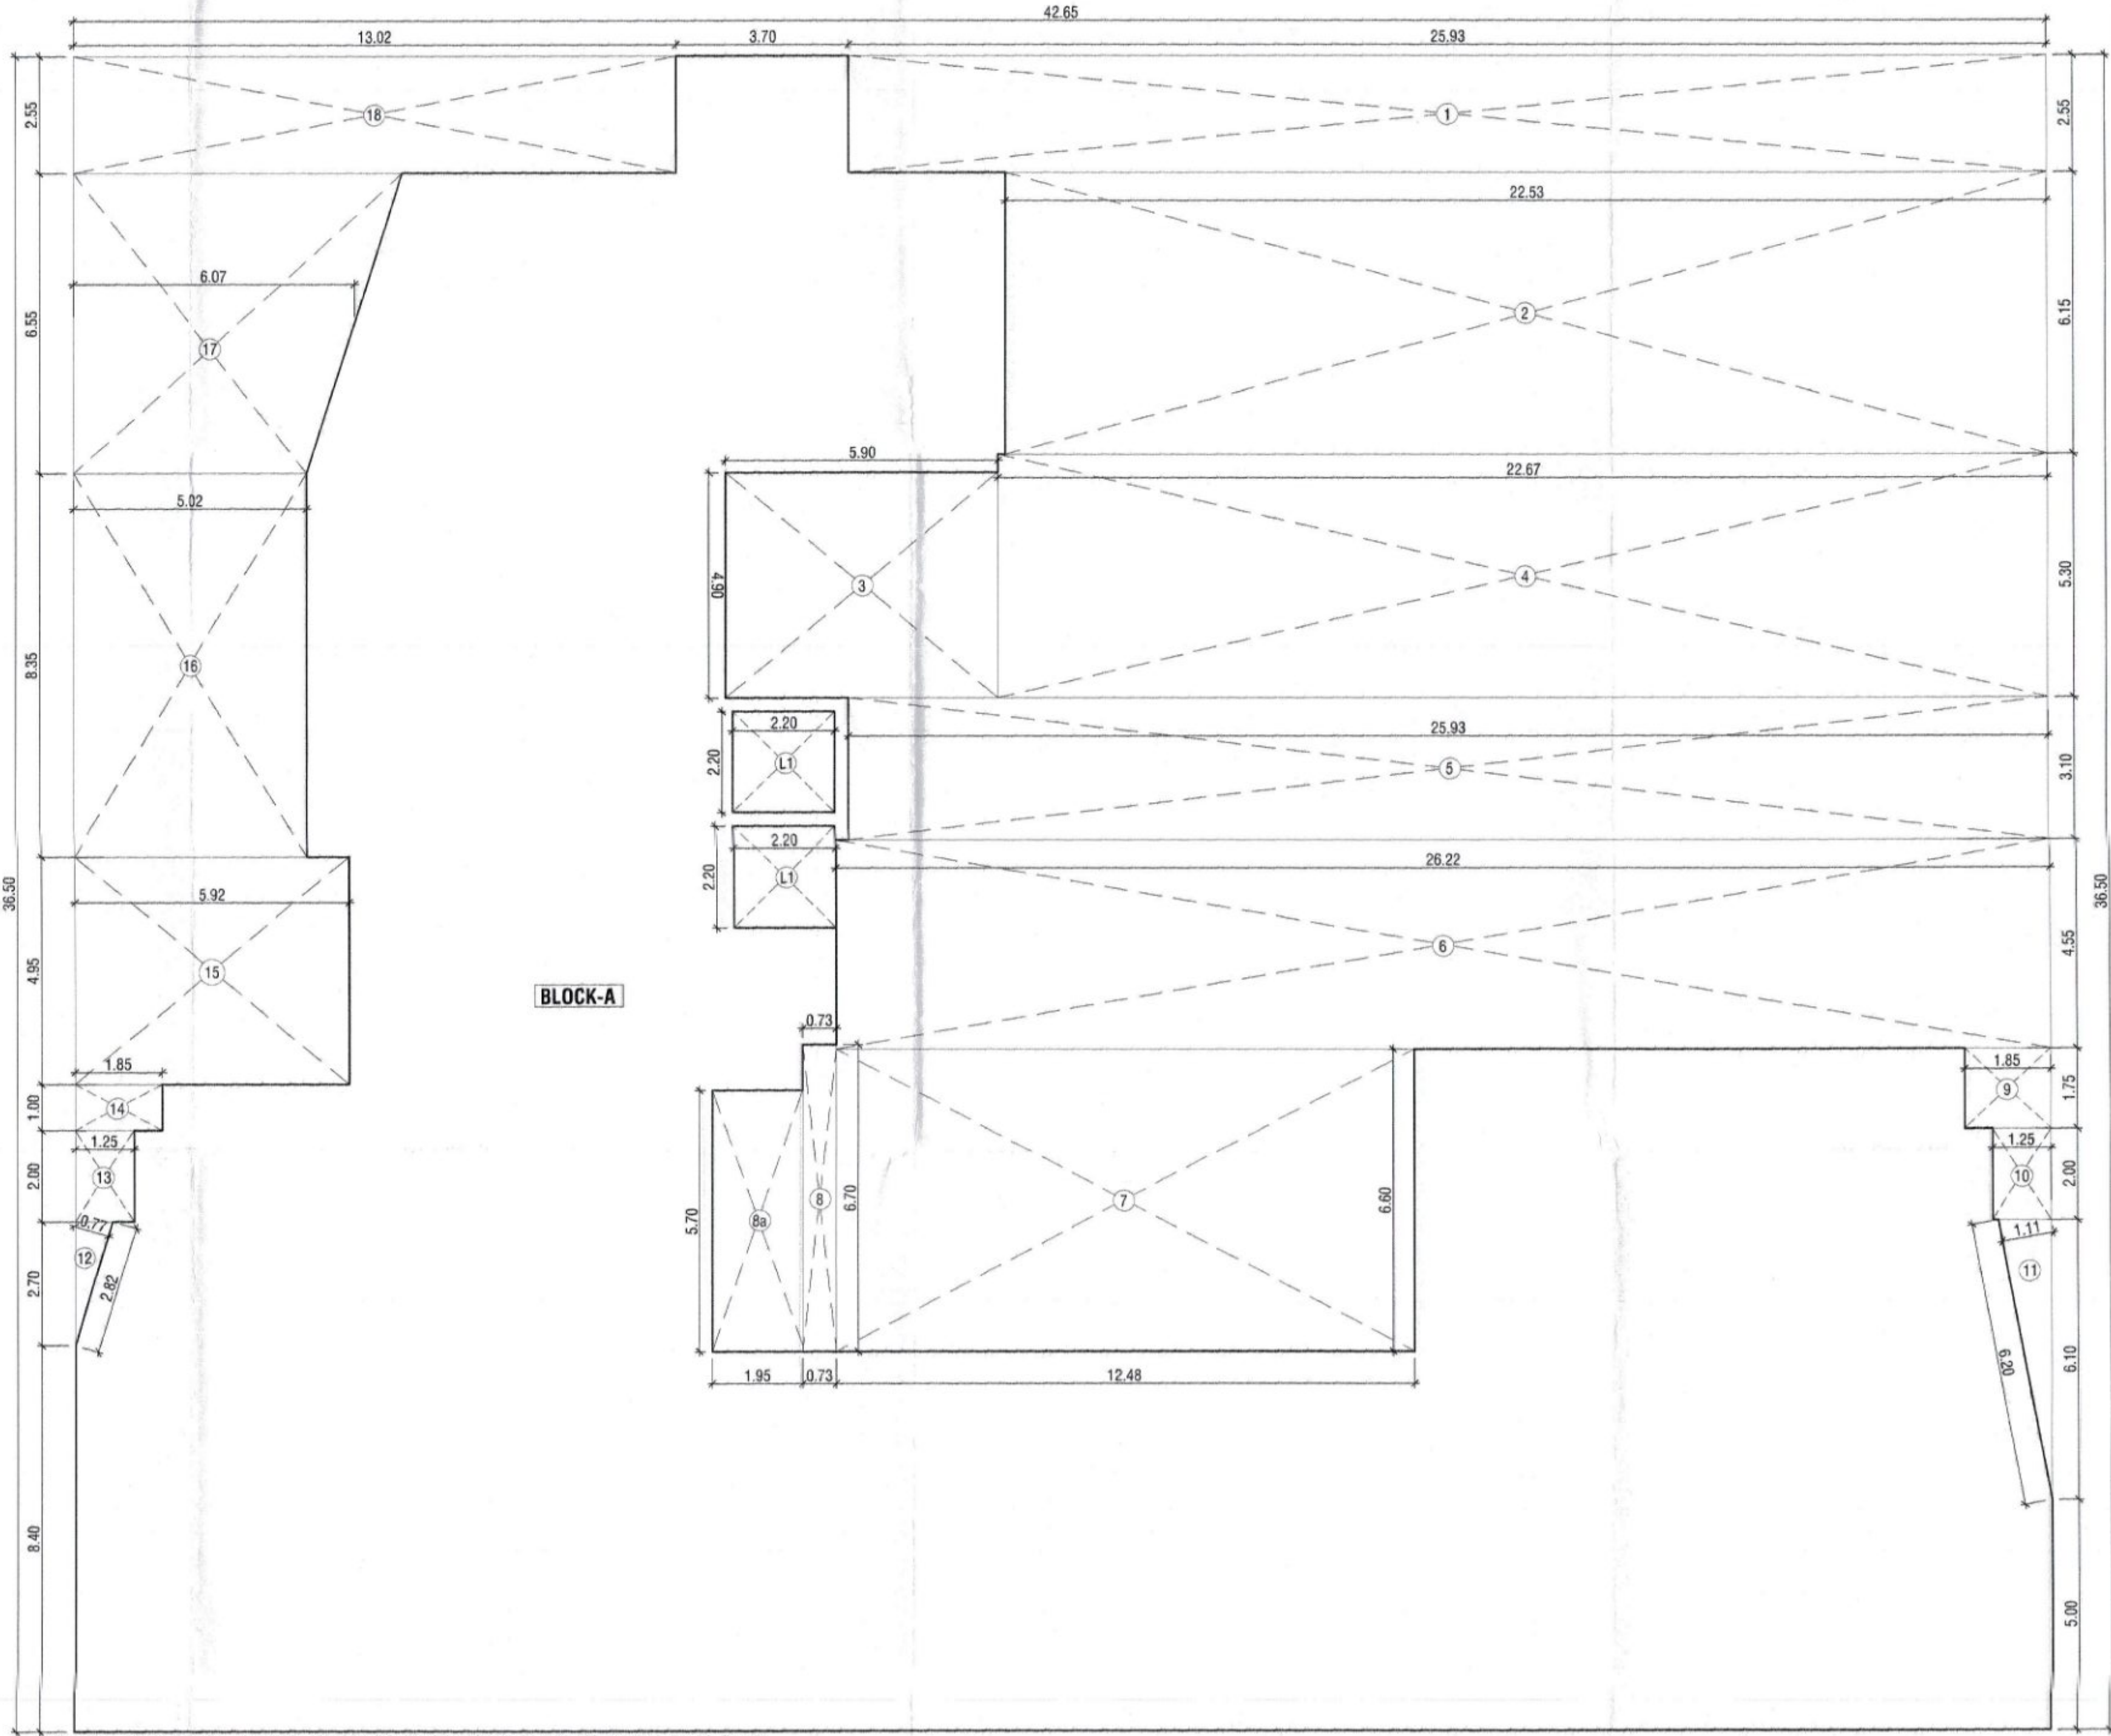


P-LINE AREA LINE DIAGRAM GROUND(PT/STILT) FLOOR (COMMERCIAL) PLAN
SCALE - 1:100

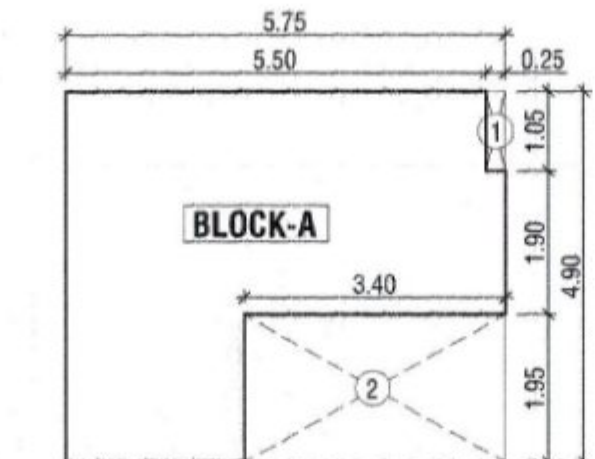


P-LINE AREA LINE DIAGRAM RESIDENTIAL
METER ROOM (GROUND FLOOR)
SCALE - 1:100

METER ROOM COMMERCIAL		
P-LINE AREA CALCULATION		
ADDITION	DEDUCTION	TOTAL

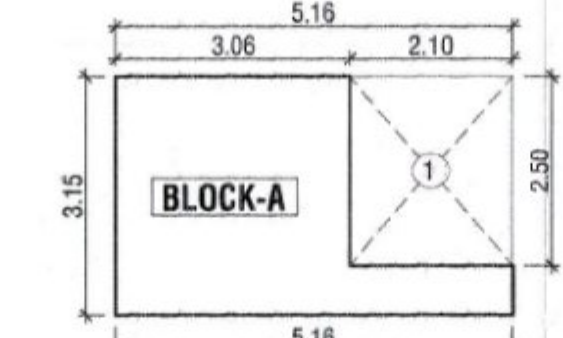


P-LINE AREA LINE DIAGRAM COMMERCIAL
METER ROOM (GROUND FLOOR)
SCALE - 1:100

METER ROOM COMMERCIAL		
P-LINE AREA CALCULATION		
ADDITION	DEDUCTION	TOTAL
1 5.16 X 3.15 X 1 = 16.25	1 2.10 X 2.50 X 1 = 5.25	
TOTAL ADDITION - DEDUCTION		11.00
AS PER POLY LINE		11.00

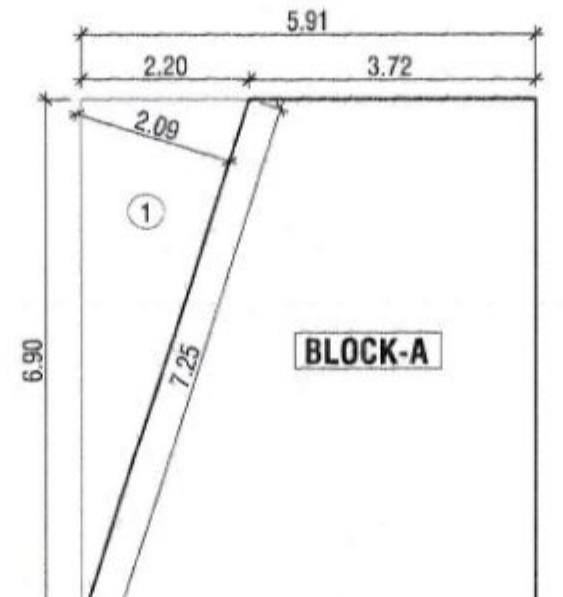

P-LINE AREA LINE DIAGRAM DRIVER ROOM
(GROUND FLOOR)
SCALE - 1:100

DRIVER ROOM		
P-LINE AREA CALCULATION		
ADDITION	DEDUCTION	TOTAL
1 5.91 X 3.72 X 1 = 21.98	1 2.20 X 2.00 X 1 = 4.40	
TOTAL ADDITION - DEDUCTION		17.58
AS PER POLY LINE		17.58

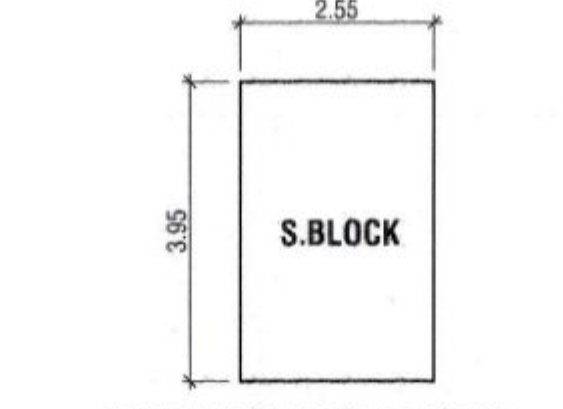

P-LINE AREA LINE DIAGRAM
SANITARY BLOCK (GROUND FLOOR)
SCALE - 1:100

SANITARY BLOCK		
P-LINE AREA CALCULATION		
ADDITION	DEDUCTION	TOTAL
1 2.55 X 3.95 X 1 = 10.07		
TOTAL ADDITION - DEDUCTION		10.07
AS PER POLY LINE		10.07

PROPOSED TENEMENT STATEMENT									
BLOCK	TENEMENTS LESS THAN 30 SQ.M.	TENEMENTS 30 TO 45 SQ.M.	TENEMENTS 45 TO 75 SQ.M.	TENEMENTS 75 TO 150 SQ.M.	TENEMENTS 150 SQ.M. AND ABOVE	TOTAL	CARPET		
CTAPI	---	217	28	---	---	245	---	---	---

COVERED BUILT UP AREA SUMMARY BUILDING - C (TAPI)	
TOTAL BUILT UP AREA	27969.05
METER ROOM AREA (RESI+ COMM.)	35.92
REFUGUE AREA	389.90
1ST & 2ND FLOOR RESI STAIRCASE AREA	86.46
GROUND FLOOR PARKING AREA	114.19
SERVICE FLOOR AREA	1097.05
TOTAL COVERED BUILT UP AREA	29086.56