

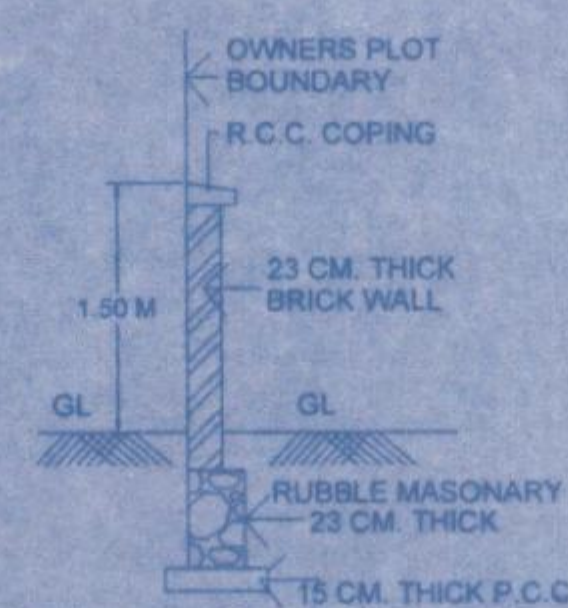


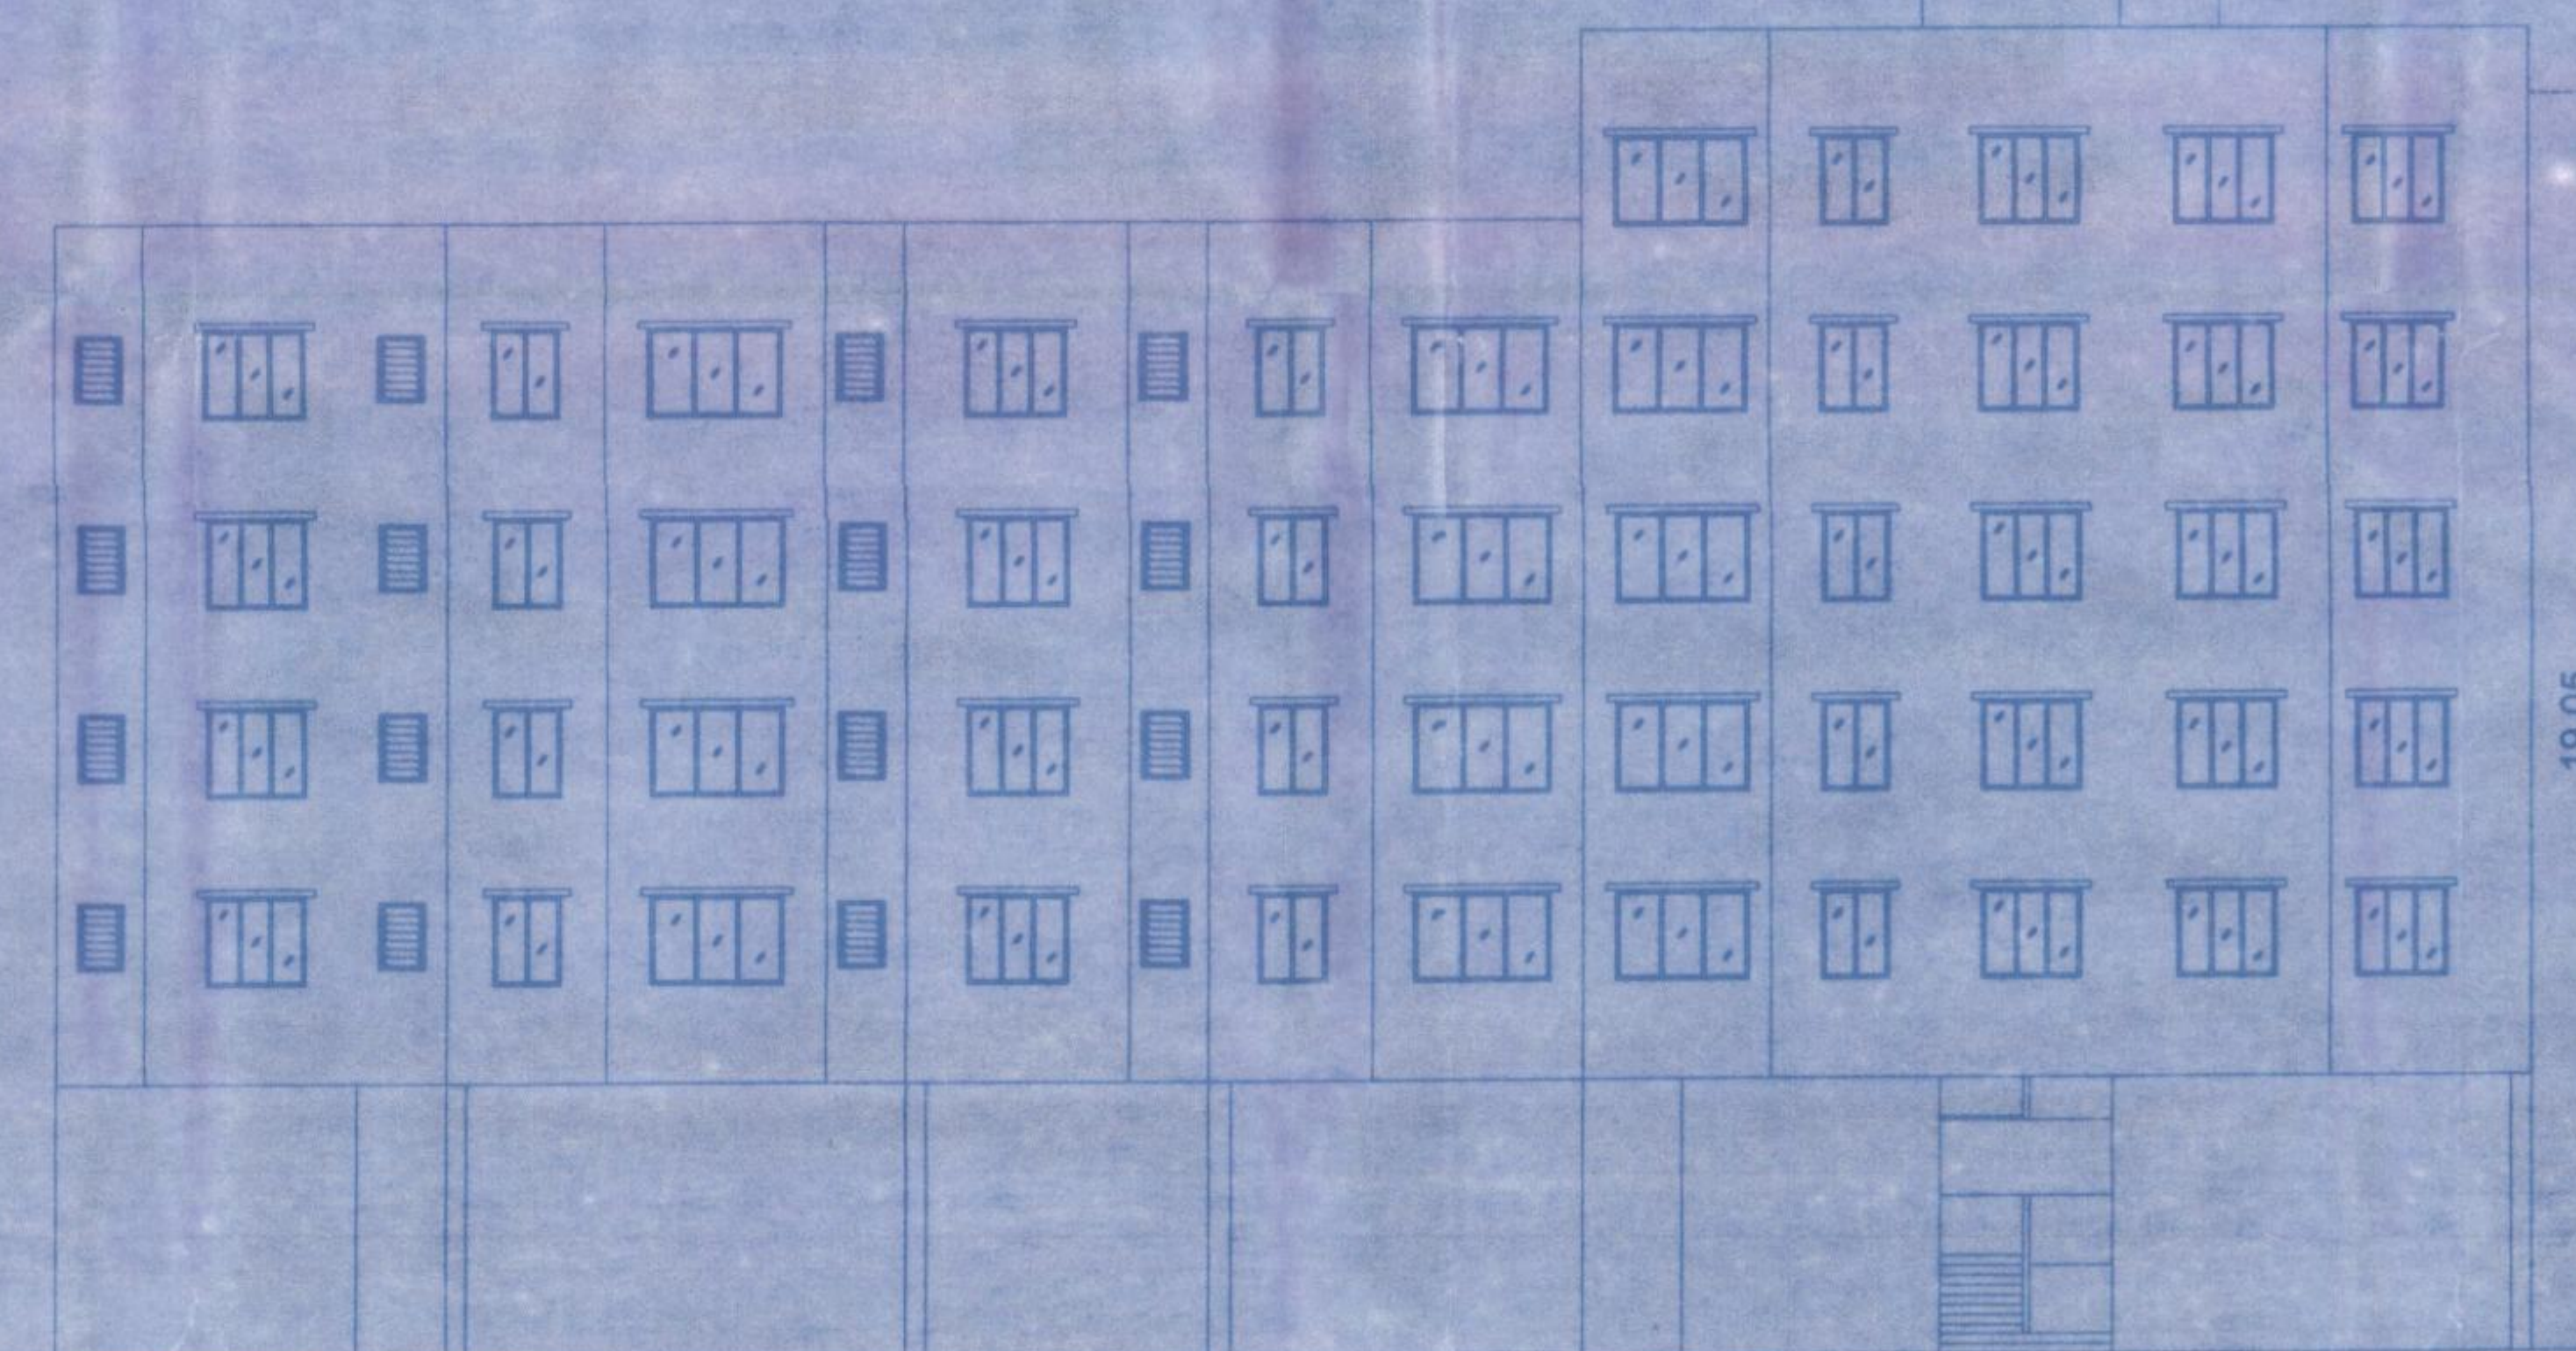

PLOT AREA TRIANGULATION						
1	52	X	55.94	X	11.84	X 1 NO = 212.76 SQ.MT.
2	52	X	56.94	X	18.36	X 1 NO = 329.83 SQ.MT.
3	52	X	18.42	X	10.03	X 1 NO = 92.38 SQ.MT.
4	52	X	18.24	X	5.53	X 1 NO = 50.43 SQ.MT.
					TOTAL ADDITION	= 685.50 SQ.MT.

CARPET AREA STATEMENT FOR RESIDENTIAL									
FLOOR NO.	1ST TO 4TH FLR (IN SQ.MTS)						5TH FLR (IN SQ.MTS)		
ROOM NO.	RM 01	RM 02	RM 03	RM 04	J.MRS	RM 05	RM 06	RM 07	RM 08
RERA CARPET AREA(IN SQ.MT)	40.21	58.72	31.25	27.65	7.19	41.73	45.21	23.17	23.17
AREA OF A/P (IN SQ.MT)	02.58	00.00	00.00	00.00	03.15	00.00	02.58	00.00	00.00
AREA OF ENCLOSED BALCONY (IN SQ.MT)	10.05	05.40	00.05	05.75	00.79	00.59	10.05	05.40	00.00
AREA OF BALCONY (IN SQ.MT)	7.51	00.00	02.25	00.00	3.05	00.00	7.51	00.00	00.00
AREA OF DRY BALCONY (IN SQ.MT)	00.00	00.00	02.16	01.58	00.00	00.00	00.00	00.00	00.00

SCHEDULE OF DOORS & WINDOWS -		
TYPE	SIZE	DESCRIPTION
D	1.80 x 2.10	TEAK WOOD PANELLED DOOR
D1	0.90 x 2.59	TEAK WOOD PANELLED DOOR
D2	0.78 x 2.10	TEAK WOOD PANELLED & PARTLY GLAZED
W	2.00 x 1.50	TEAK WOOD GLAZED WINDOW
W1	1.50 x 2.10	TEAK WOOD GLAZED WINDOW
W2	1.88 x 1.50	TEAK WOOD GLAZED WINDOW
W3	1.00 x 1.50	TEAK WOOD GLAZED WINDOW
W4	1.00 x 1.40	TEAK WOOD GLAZED WINDOW
W5	2.00 x 2.10	TEAK WOOD GLAZED WINDOW
V	0.95 x 0.90	TEAK WOOD GLAZED WITH LEADERS

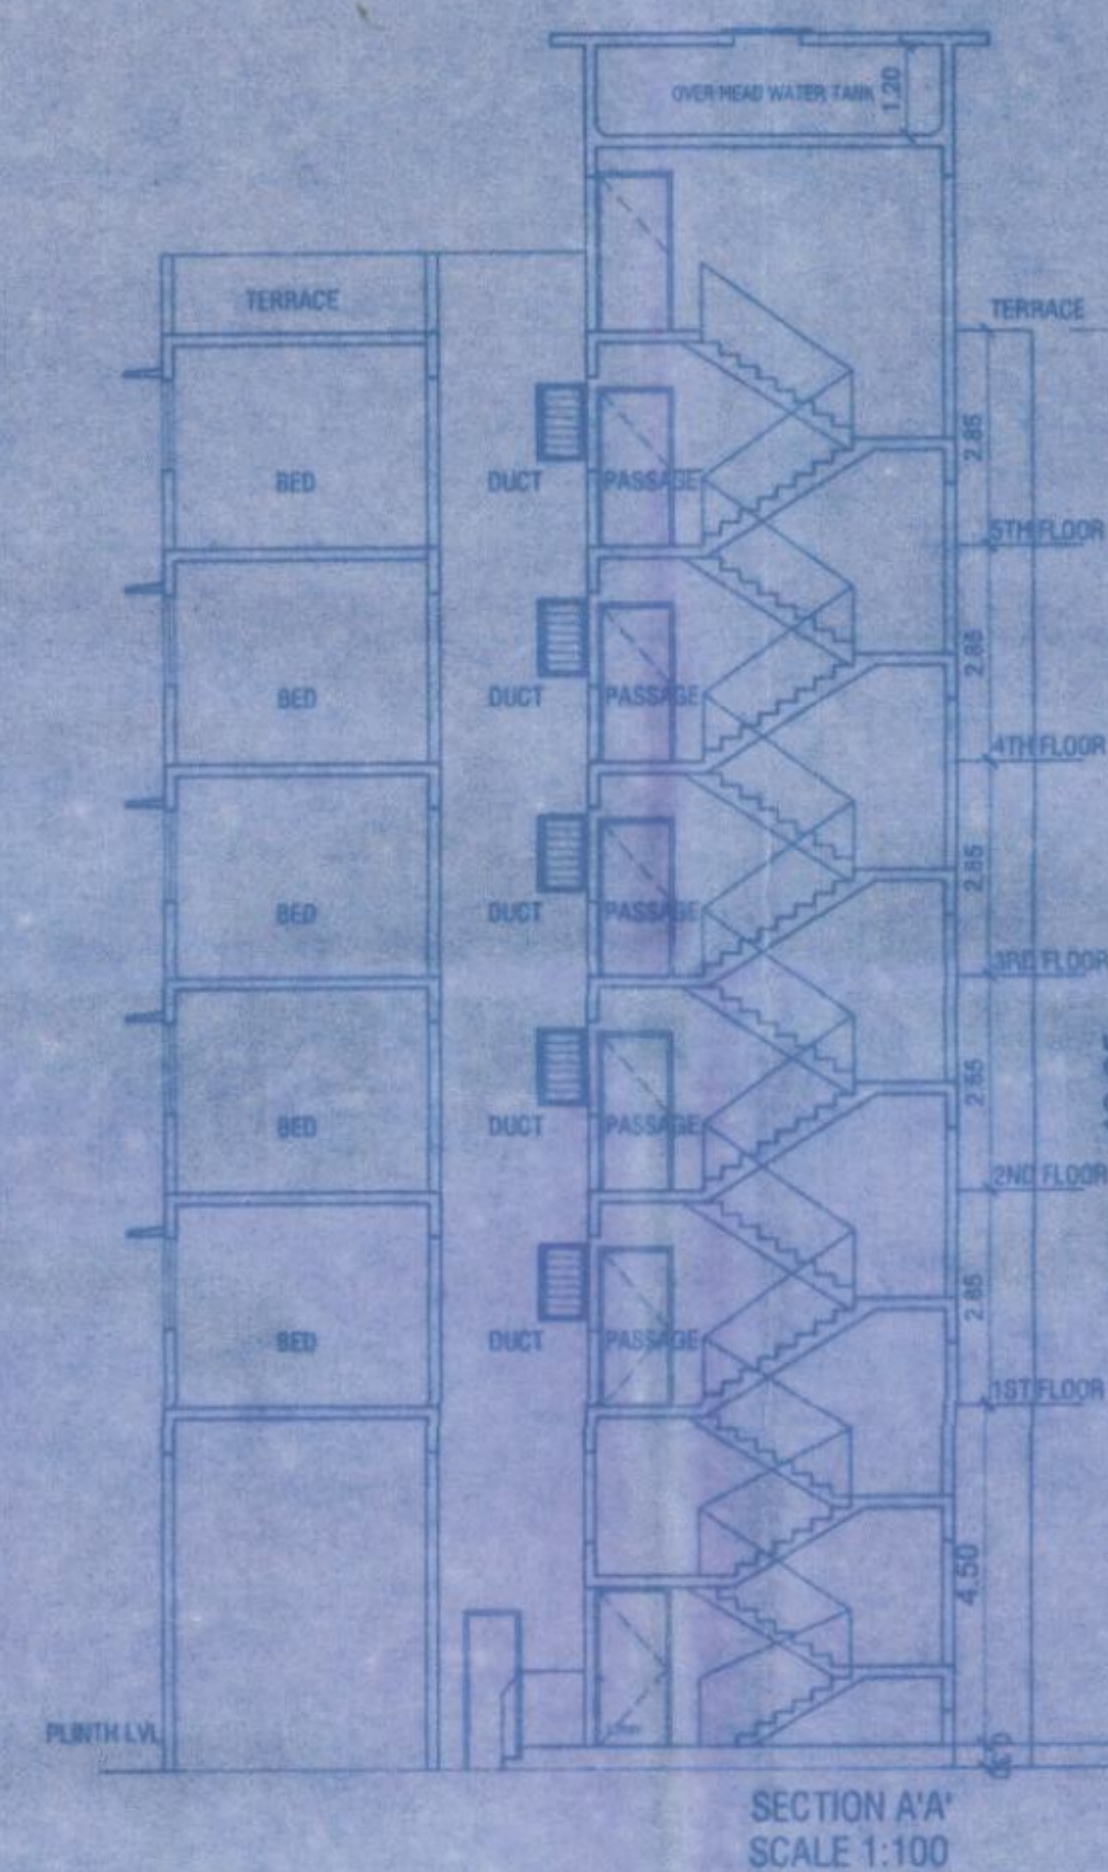

PARKING RULES AS PER RULES OF FOUR WHEELERS, TWO WHEELERS					
CARTER AREA	PARKING SPACES PROVIDED IN/WITHIN NON CONGESTED AREA		PARKING SPACES REQUIRED FOR NON CONGESTED AREA		PERCENT
	FLAT	PROPOSED	PROPOSED	PERCENT	
TOTAL PARKING	0	0	0.00	0.00	0.00

FORM OF STATEMENT 2 PROPOSED BUILDING		
BUILDING NO.	FLOOR NO.	TOTAL BLP AREA OF FLOOR AS PER OUTER CONSTRUCTION LINE
	GROUND FLOOR	68.05 SQ.MT.
	1ST FLOOR	331.15 SQ.MT.
	2ND FLOOR	331.15 SQ.MT.
	3RD FLOOR	331.15 SQ.MT.
	4TH FLOOR	331.15 SQ.MT.
	5TH FLOOR	126.86 SQ.MT.
	TOTAL	1520.31 SQ.MT.

DESCRIPTION OF PROPOSAL & PROPERTY	SHEET 1/2
REDEVELOPMENT OF RESIDENTIAL BUILDING ON PLOT BEARING S.NO.43, H.NO.4/A, CTS NO.10029, OF VILLAGE - G.B.PATHARLI, TAL- KALYAN, DIST- THANE, DOMBIVLI (EAST)	

OFFICE OF THE KALYAN DOMBIVLI
MUNICIPAL CORPORATION, KALYAN.

Building Permit No. :-
KDMC/TPD/BP/DOM/2023-24/66

Date :- 02/01/2024.

SANCTIONED



for ASSISTANT DIRECTOR OF
TOWN PLANNING
Kalyan-Dombivli Municipal Corporation

CERTIFICATE OF AREA

Certified that the plot under reference was surveyed by me on Aug 10th 2023 and the dim. of sides etc. of plot stated on plan are as measured on site and the area so worked out tallies with the area stated in document of ownership/T.P. scheme records/land record department/other survey records.

I/we undersigned hereby confirm that I/we would abide by authority/collaborator. I/we would execute the structure as per approved plans. Also I/we would execute the work under supervision of proper technical person so as to ensure the quality and safety at the work site.

ADARSH ASHOK SEN
P.O.A HOLDER NAME

ENGINEER NAME AND SIGNATURE _____

The plans prepared by me are in accordance with the norms specified by Indian Standard Institute & I will be held responsible for any harm caused in earthquake due to negligence of standards.

R. A. THAKARE
CONSULTING STRUCTURAL ENGINEER
(KDMC Reg. No. 355)

MR. RAJESH THAKAR

ARCHITECT NAME AND SIGNATURE _____


G. N. GANDHE
 G. D. Arch. A.I.A.
 ARCHITECT & INTERIOR DESIGNER
 Reg. No. CA/77/04234

G.N. GANDHE
 registered & legal architect

		CA/77/04234			
JOB NO.	DRAWING NO.	SCALE	DRAWN BY	CHECKED BY	DATE