

Signature valid



PLOT NOT IN POSSESSION


PLOT NOT IN POSSESSION

DRAFT D.P. LINE

SANCTIONED D.P. LINE


ROAD LINE

BHIWANDI - ANJURPHATA ROAD
24.00 METER WIDE ROAD

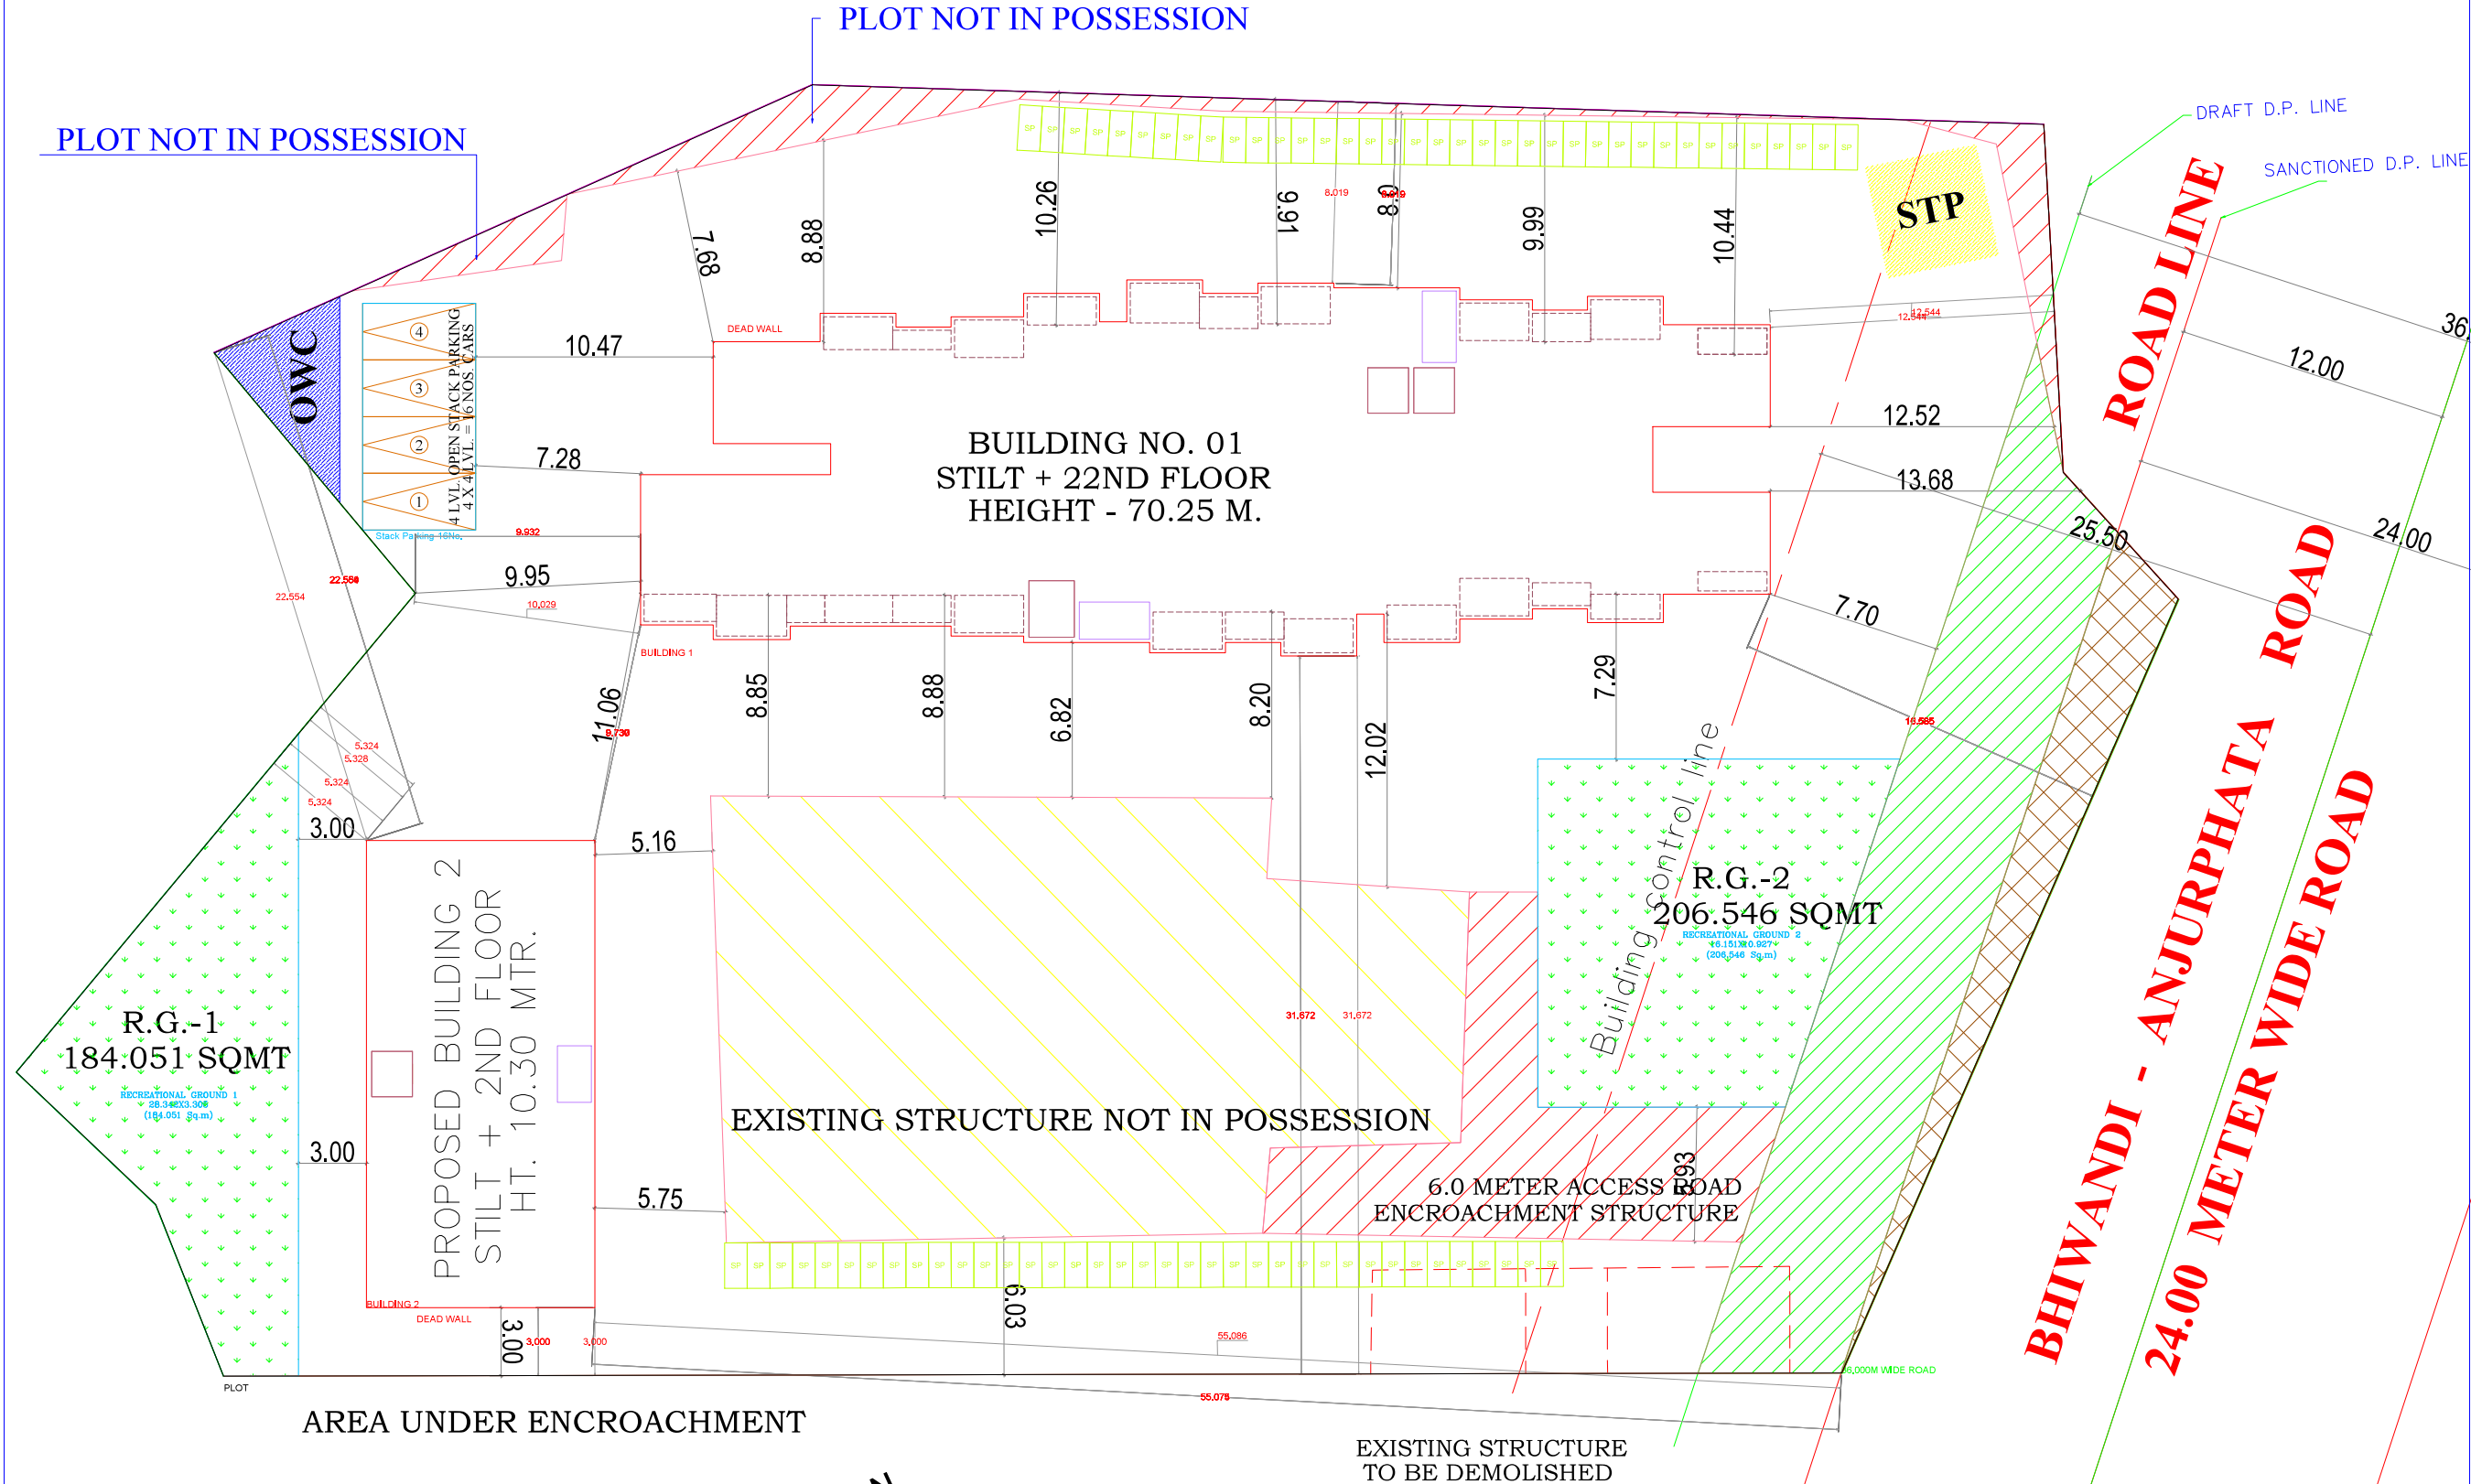

AREA UNDER ENCROACHMENT

LAYOUT PLAN
SCALE 1:500

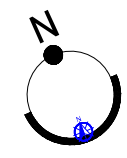

EXISTING STRUCTURE TO BE DEMOLISHED

Point Address - Mulund West, Mumbai, Sub Urban (Maharashtra-400080) SHREE SHETRUNJAY DHAM, OPP OSWAL WANDLAWAR PHATA, BHIWANDI, SHREE SHETRUNJAY DHAM, OPP	
Type of Project - Residential BUILDING ON CTS, NO SURVEY NO-144	
SITE ADDRESS - S/N, 104 H.NO.11 AT VILLAGE-KATANTHAR, TAL-BHIWANDI, DIST-THANE	
Area of Site/Plot - 4723.04 sq.m (approx)	
Owner's Name -	OFFICE - B Shree S.V. Scheme Road No.1, Mulund East, Mumbai-400081
Scale -	DATE - 13/03/24
JOB NO - BMWC-23-0178	CHECK BY -
SUBMISSION DRAWING	

Signature valid


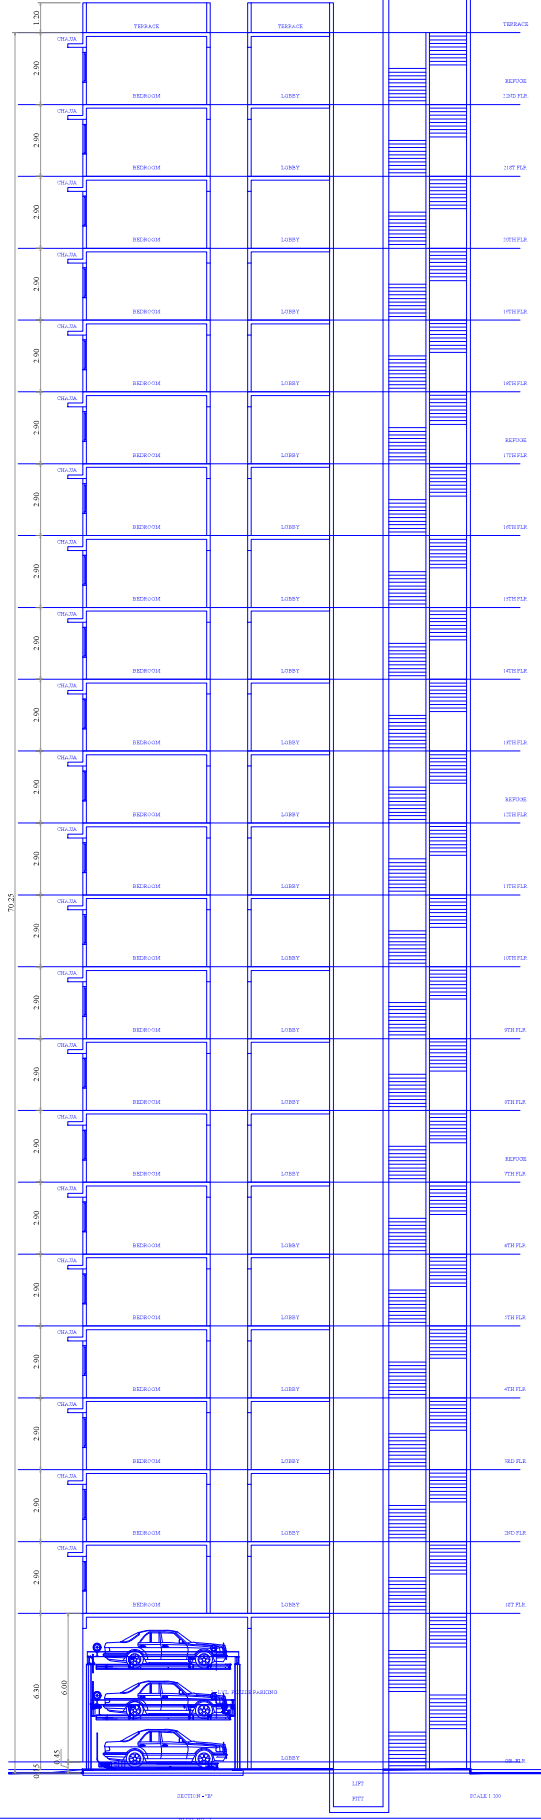



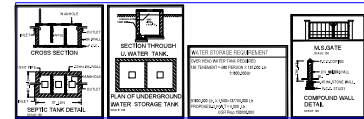


[illegible][illegible]

DESCRIPTION OF PROJECT :

SITE ADDRESS:

Name Of Architect : shraddha aniruddha paranje
--

6.Shreyas,G.V.scheme Road No1, Majand
East, Mumbai 400081

[illegible]

JOB NO - BNMC-23-60176 CHECK BY -	Verified by applicant 	Signature verified by 
--------------------------------------	--	--

Signature valid