
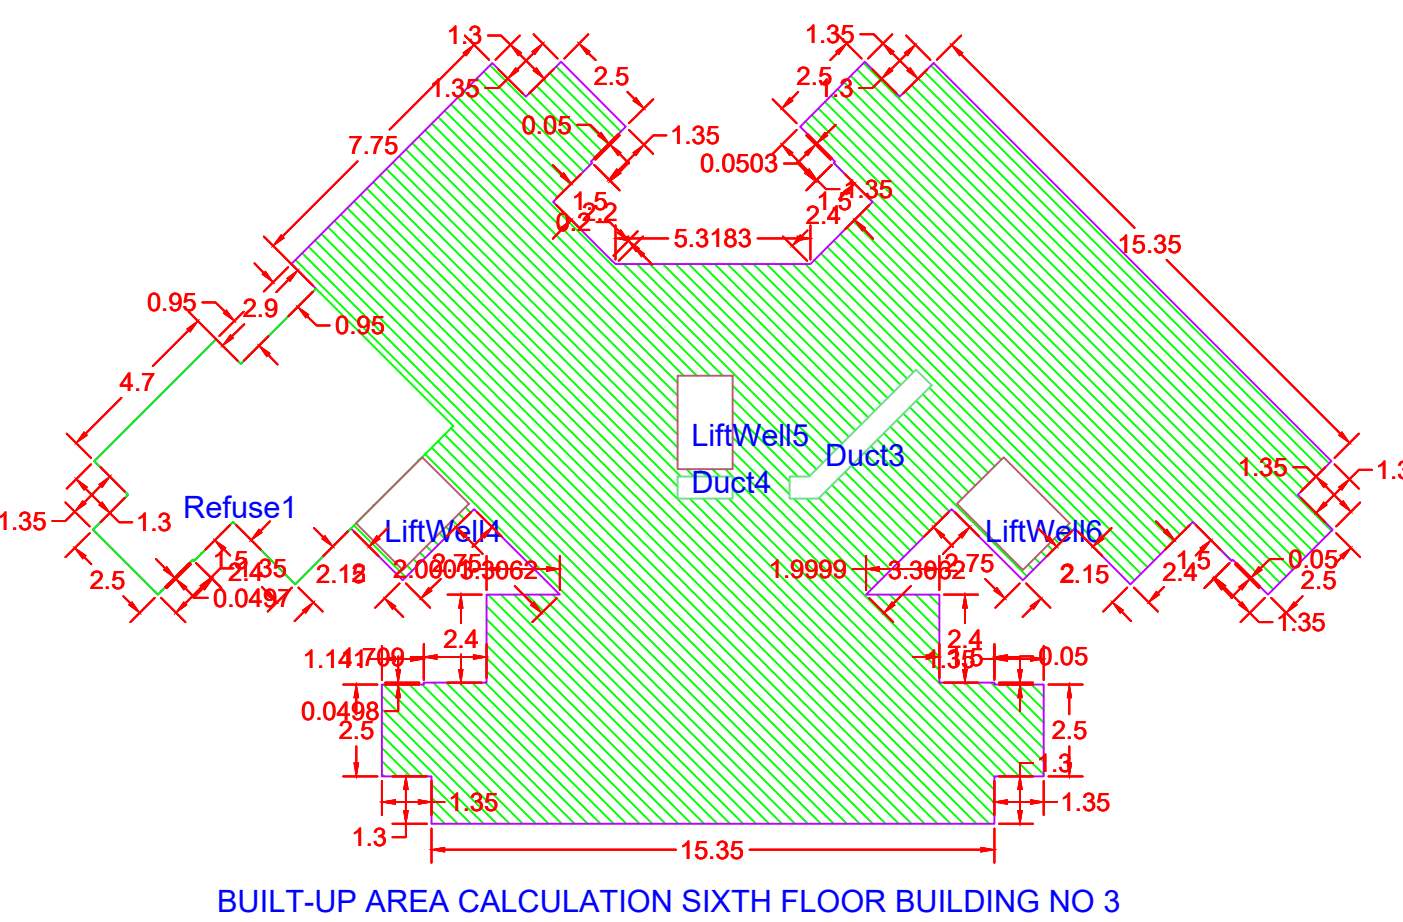
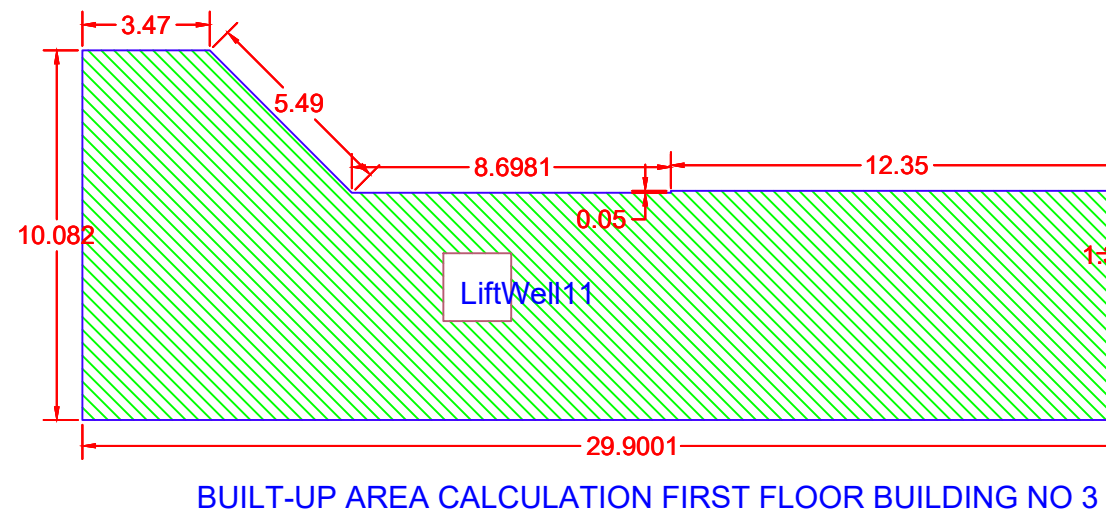
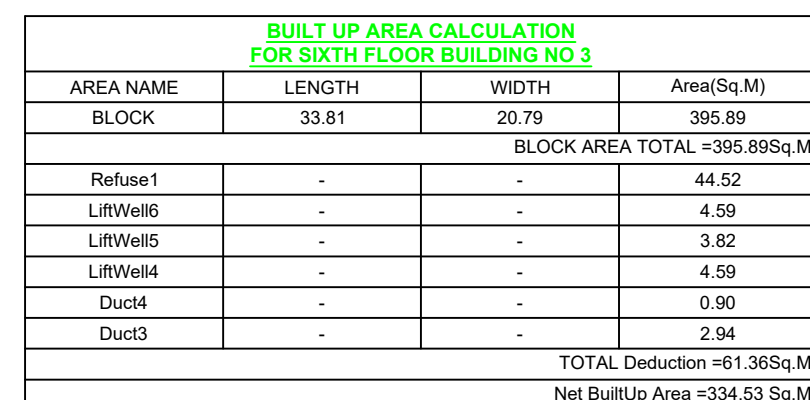
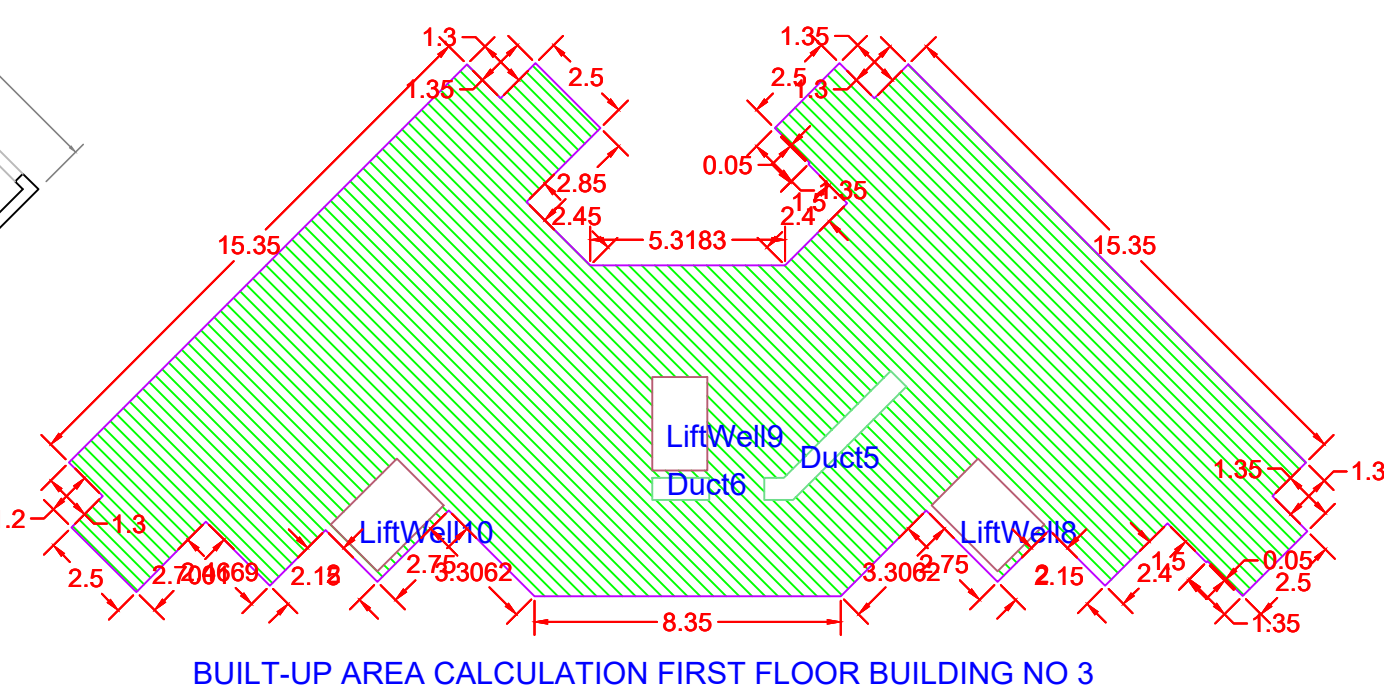
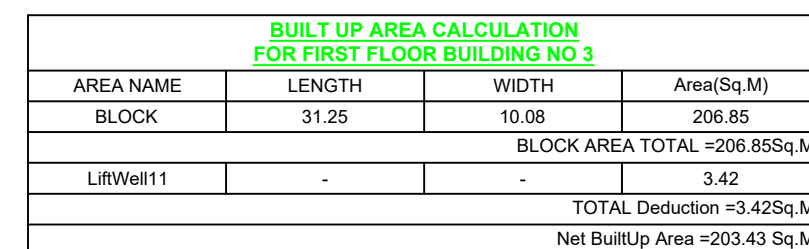
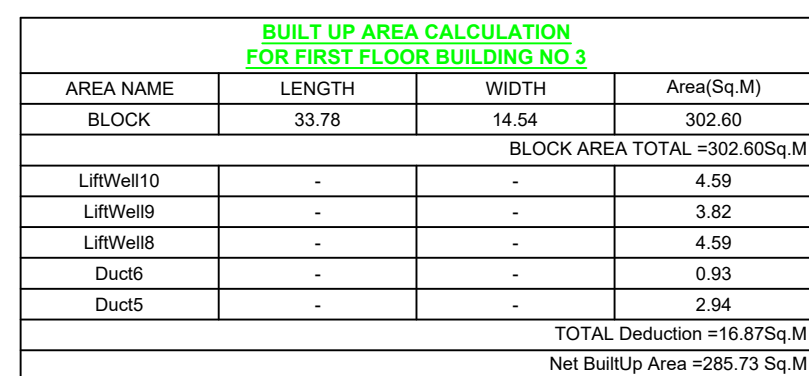


REFUGEE AREA STATEMENT BLDG-3		
REFUGEE AREA CALCULATION		
381.80	2	763.60 SQ.MT.
763.60 /12.50		61.09 SQ.MT.
61.09 x 30		18.33 SQ.MT.
REQUIRED REFUGEE AREA		18.33 SQ.MT.
PERMISSIBLE REFUGEE AREA		36.65 SQ.MT.
PROPOSED REFUGEE AREA		44.52SQ.MT.
Excess		7.864SQ.MT.

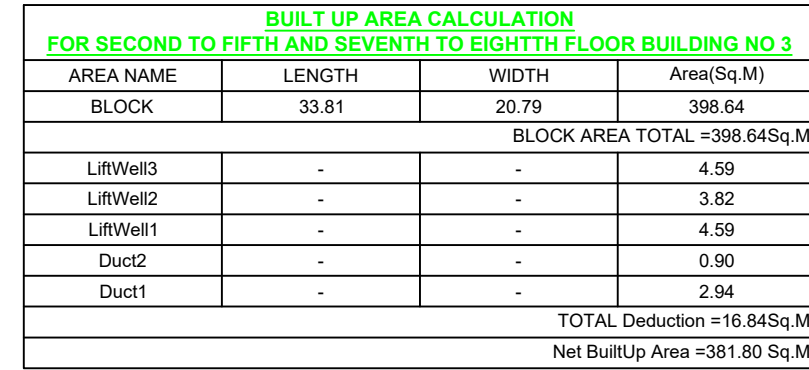