


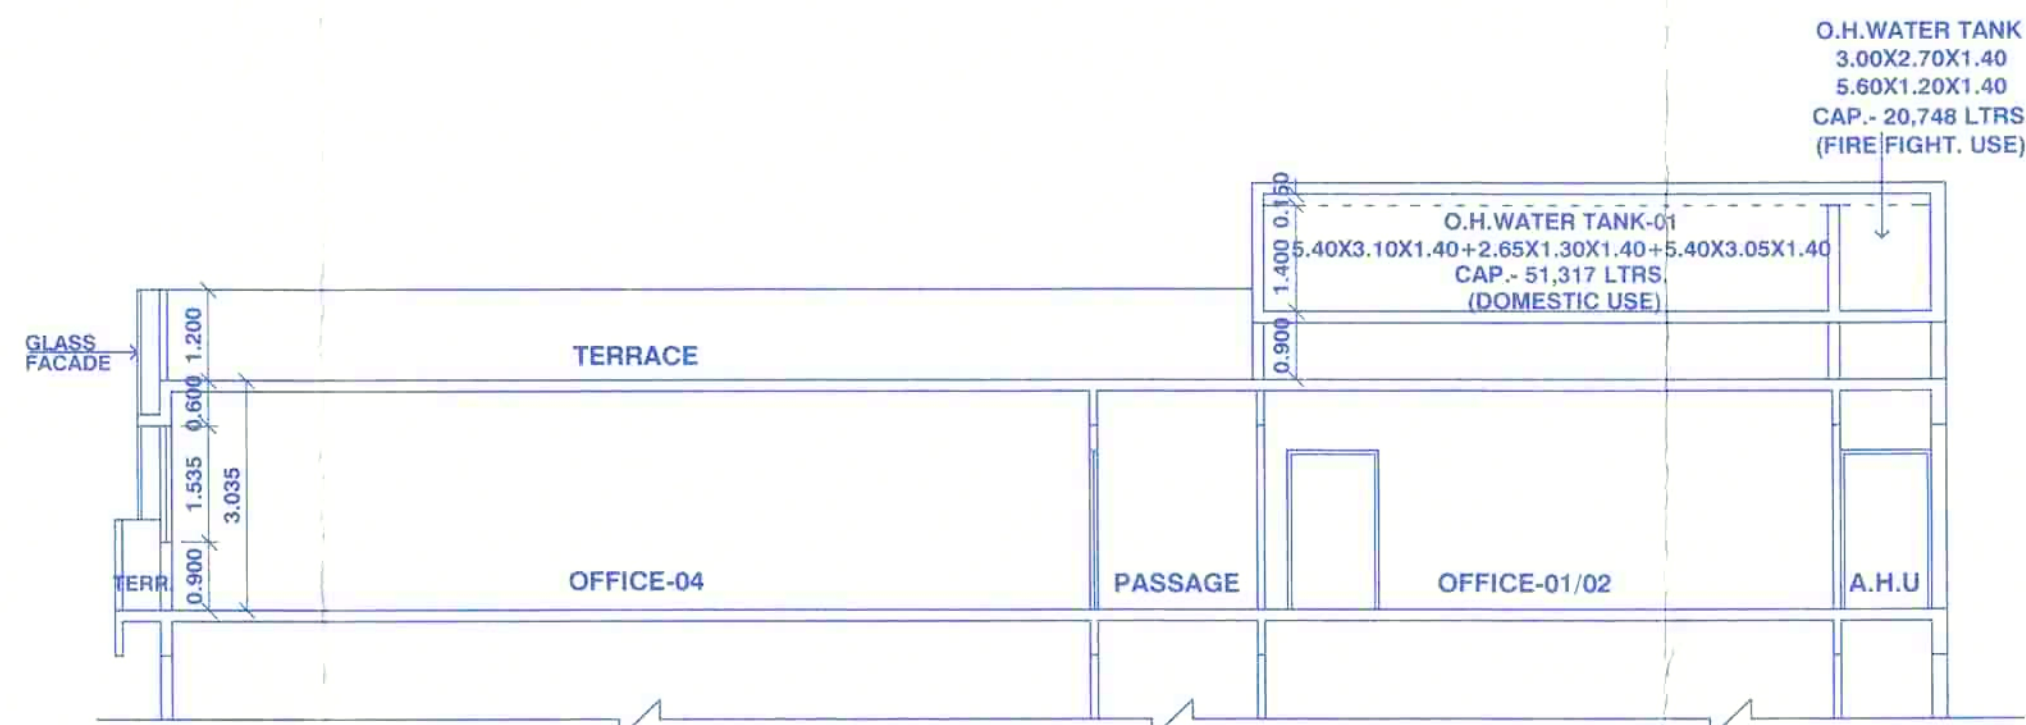

TYPICAL WATER TANK SECTION
SCALE = 1:100

Proforma - I : Area Statement
PROPOSED COMMERCIAL BUILDING
ON PLOT NO. 91A, SECTOR-15,
BELAPUR, NAVI MUMBAI.
Drawing Sheet
No.: 6/6

Stamps of Approval of Plans :





SECTION AT A-A
SCALE = 1:100

SECTION AT B-B
SCALE = 1:100

Owner's Declaration :-
I/We understand hereby confirm that I/we would submit the plans approved by Authority / Customer / We would ensure the structure as per approved plans. Also I/we would ensure the work under supervision of proper technical person or as to ensure the quality and safety at the work site.

M/S. AAKAR INFRA TECH

MR. DHARMENDRA DEVI PATEL
(PARTNER)

TRIARCH DESIGN STUDIO
ARCHITECTS AND INTERIOR DESIGNERS
REGISTRATION NO. 12/12/2023
(CA/92/14783)

Job No. Drawing No. Scale Drawn by NORTH Registration No.
2023/A-1812 2023/A-1812/01 1:100 TANZEEM 12/12/2023