


Plans are approved Subject to conditions
Prescribed in Permit No. V.P. TMCB-23-108145
TMC/ID-DPT/PS/.....Dated...22/04/2024
TMC/ID-DPT/PS/0125/CPIC/10224/Auto DCR
Deputy Engineer (TDD) M.V. 19/4
Executive Engineer (TDD)
Thane Municipal Corporation
The City of Thane

सावधान
"मातृ मण्डप" मधील बांधकामात वापरण्यात येणाऱ्या सर्व
विषयां विषयी, विशेषतः बांधकामात वापरण्यात येणाऱ्या
सर्वसाधारण व शेतकरी बांधकामात वापरण्यात येणाऱ्या
बांधकामात वापरण्यात येणाऱ्या बांधकामात वापरण्यात येणाऱ्या
बांधकामात वापरण्यात येणाऱ्या बांधकामात वापरण्यात येणाऱ्या
बांधकामात वापरण्यात येणाऱ्या बांधकामात वापरण्यात येणाऱ्या

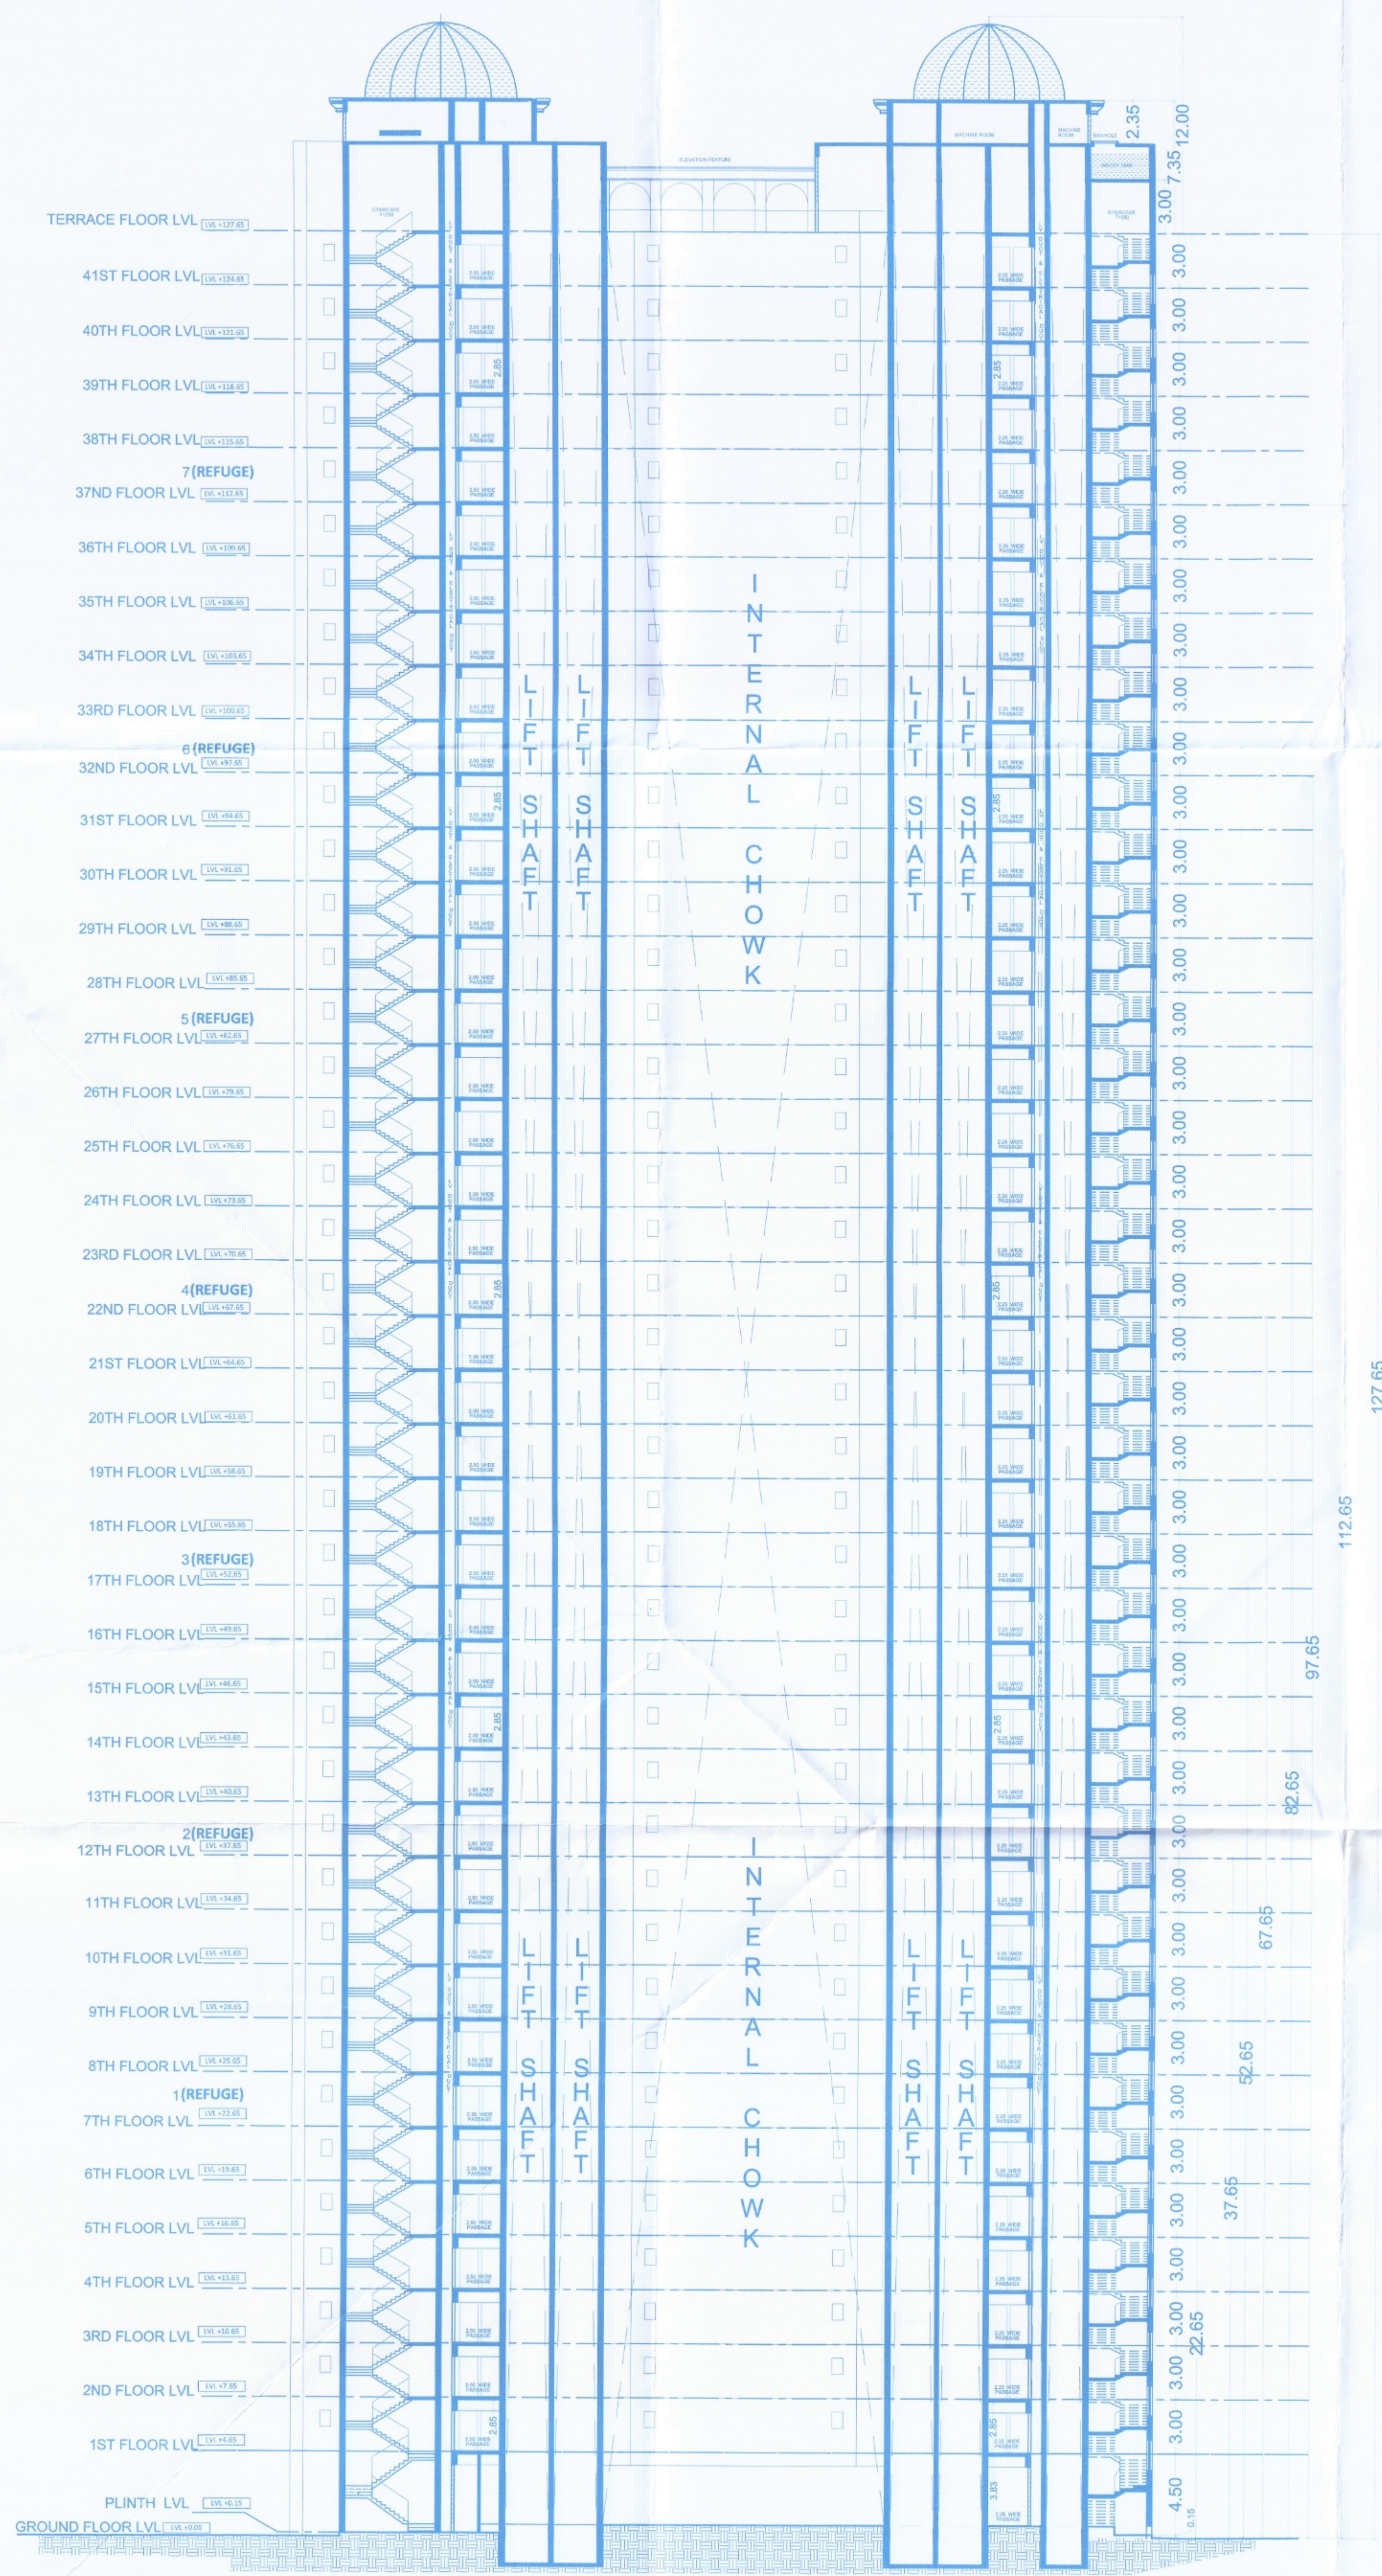

PROFORMA - I : AREA STATEMENT
PROPOSED DEVELOPMENT ON PLOT BEARING S. NO. 18/2 AT VILLAGE PADLE, S. NO. 109/1A/1, 109/1/B & 108/2 AT VILLAGE DAIGHER, THANE.
CONTENT OF SHEET :
SECTION AA' BLDG NO. 2

STAMP OF APPROVAL OF PLANS:

Certificate of Area:
Certified that the plot under reference was surveyed by me on... and the dimensions of sides etc. of plot stated on plan are as measured on site and the area so worked out tallies with the area stated in document of Ownership/ T.P. Scheme Records/ Land Records Department/City Survey records.

Signature
(Name of Architect/ Licensed Engineer/ Supervisor.)

Owner's Declaration -
I/We undersigned hereby confirm that I/We would abide by plans approved by Authority / Collector. I/We would execute the structure as per approved plans. Also I/We would execute the work under supervision of proper technical person so as to ensure the quality and safety at the work site.



ARHANT AURA, B-WING 25TH FLOOR PLOT NO. 13/1, TTC INDUSTRIAL AREA, THANE BELAPUR ROAD, TURBHE, NAVI MUMBAI-400705
Owner (s) name and signature

Architect/ Licensed Engineer/ Supervisor name and signature



ASHNIT CONSULTANTS
ARCHITECTURE & INTERIOR DESIGN

OFFICE ADDRESS:-
10/A, 1 ST FLOOR, FARRO ABODE,
NEAR MODEL CO-OP BANK DR. LAZARUS ROAD,
CHARAI, THANE (W)

Job No.	Dwg No.	Scale	Drawn by	Checked by	Date	Registration No. Of Architect/License no
AS SHOWN					28.12.2023	CA/2018/92479

SECTION BB' FROM - BELLA, DOLCE & FIONA (BUILDING NO.02, 04,06) (41ST FLOORS)
SCALE : 1.200