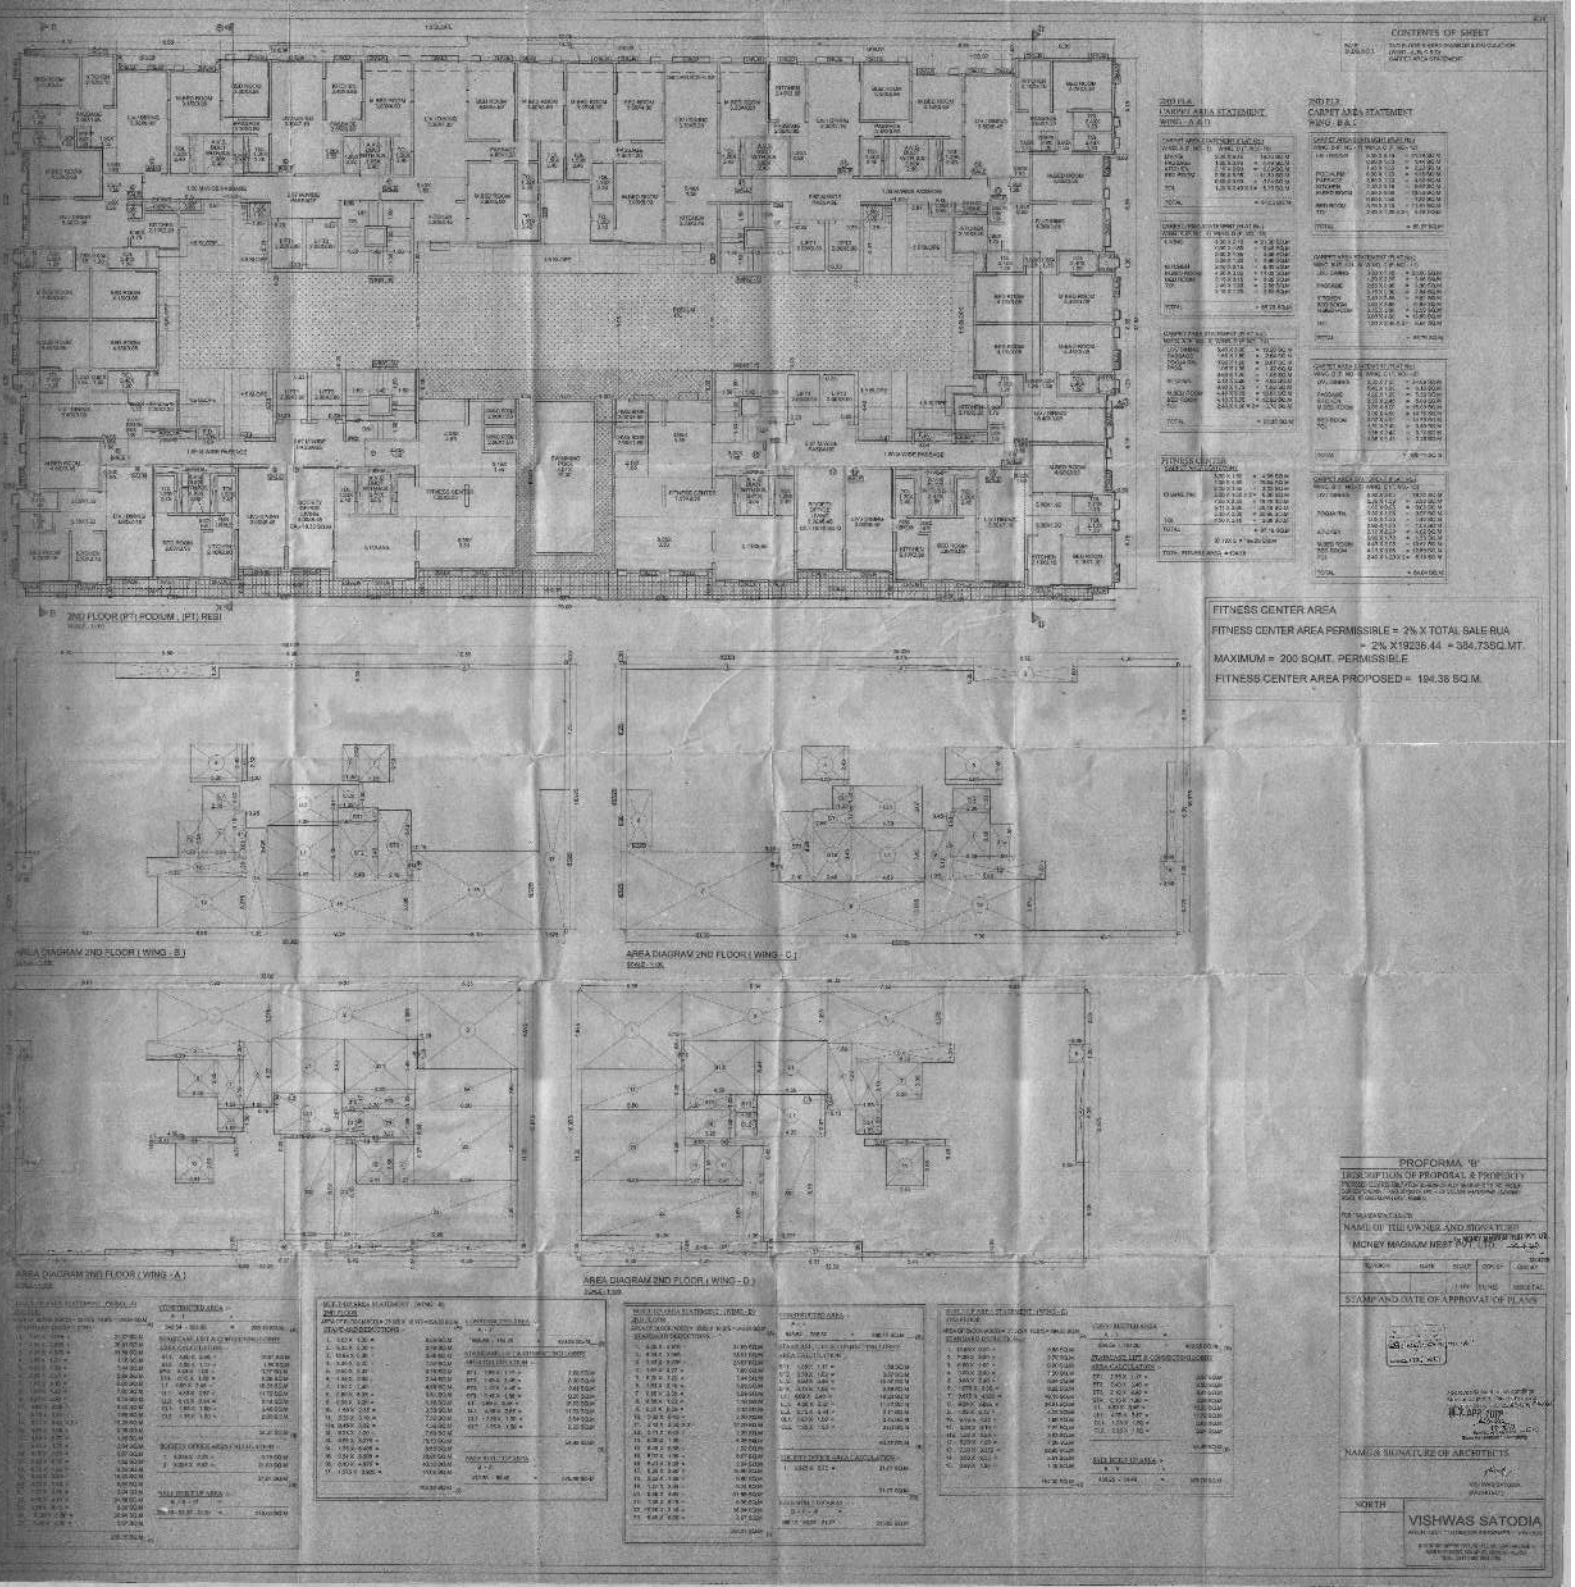


CONTENTS OF SHEET

2ND FLR CARPET AREA STATEMENT WING - B & C

2ND FLR CARPET AREA STATEMENT WING - A & D

2ND FLOOR (PT) PODIUM + (PT) RESI

FITNESS CENTER AREA

FITNESS CENTER AREA PERMISSIBLE = 2% X TOTAL SALE RUA
= 2% X19236.44 = 384.735Q.MT.

MAXIMUM = 200 SQMT. PERMISSIBLE

FITNESS CENTER AREA PROPOSED = 184.35 SQ.M.

AREA DIAGRAM 2ND FLOOR (WING - B)

AREA DIAGRAM 2ND FLOOR (WING - C)

AREA DIAGRAM 2ND FLOOR (WING - A)

AREA DIAGRAM 2ND FLOOR (WING - D)

PROFORMA 'B'

DESCRIPTION OF PROPOSAL & PROPERTY

NAME OF THE OWNER AND SIGNATURE

MONEY MAGNUM REST PVT. LTD.

STAMP AND DATE OF APPROVAL OF PLANS

NAME & SIGNATURE OF ARCHITECTS

NORTH

VISHWAS SATODIA