14/14

CONTENTS OF SHEET

SALE BLDG NO.3

SECTION - 'E' 'F'
SECTION - 'X' 'X' & 'B' - 'B' 'E-E'

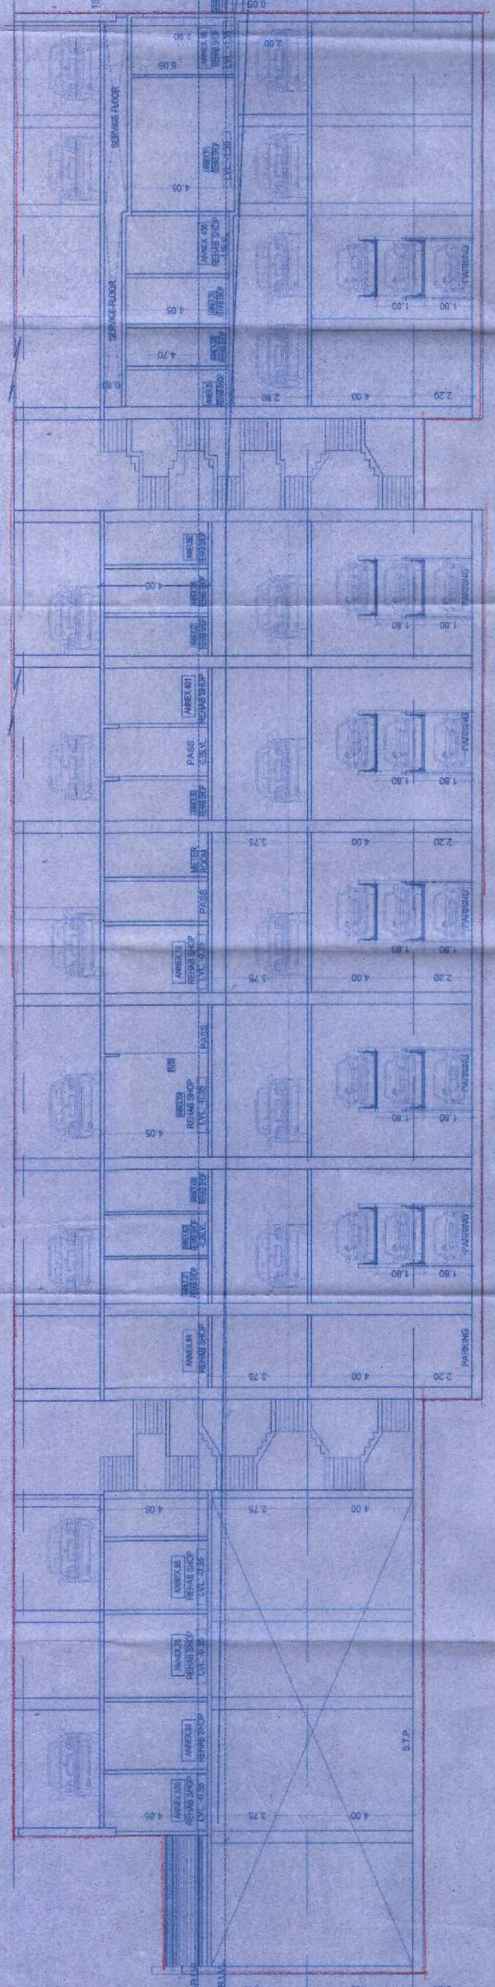

SECTION - F - F
SCALE - 1:100

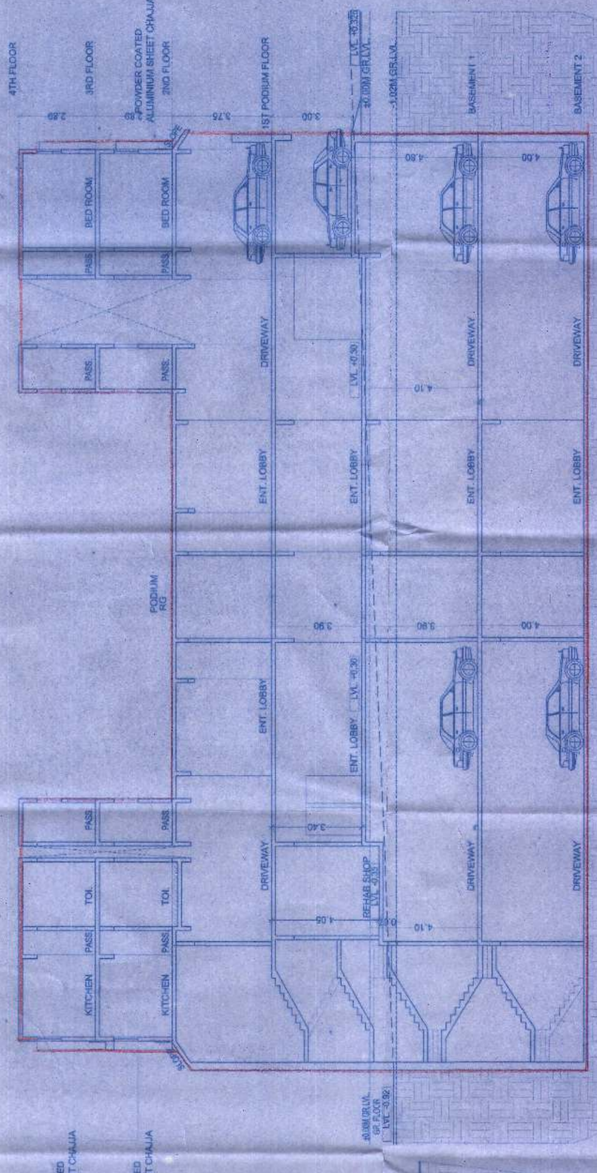

SECTION - B -B
SCALE - 1:100

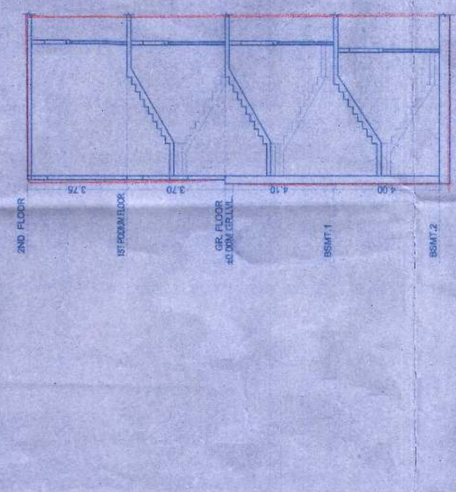

SECTION - X - X
SCALE - 1:100

PROFORMA 'B'

DESCRIPTION OF PROPOSAL & PROPERTY



NAME OF THE OWNER AND SIGNATURE

For MONEY MAGNUM NEST PVT. LTD.
Director

MONEY MAGNUM NEST PVT. LTD.

REVISION	DATE	SCALE	DRN BY	SHEET No.
		1:100	SUNIL	

STAMP AND DATE OF APPROVAL OF PLANS

This area is reserved for Approval Stamp & Approval note by Competent Authority

Dated 21/12/2016




NAME & SIGNATURE OF ARCHITECT

VISHWAS SATODIA
(ARCHITECT)

NORTH

VISHWAS SATODIA
ARCHITECT • INTERIOR DESIGNER • VALUER
TELE : 2841 2460, 2841 1705