
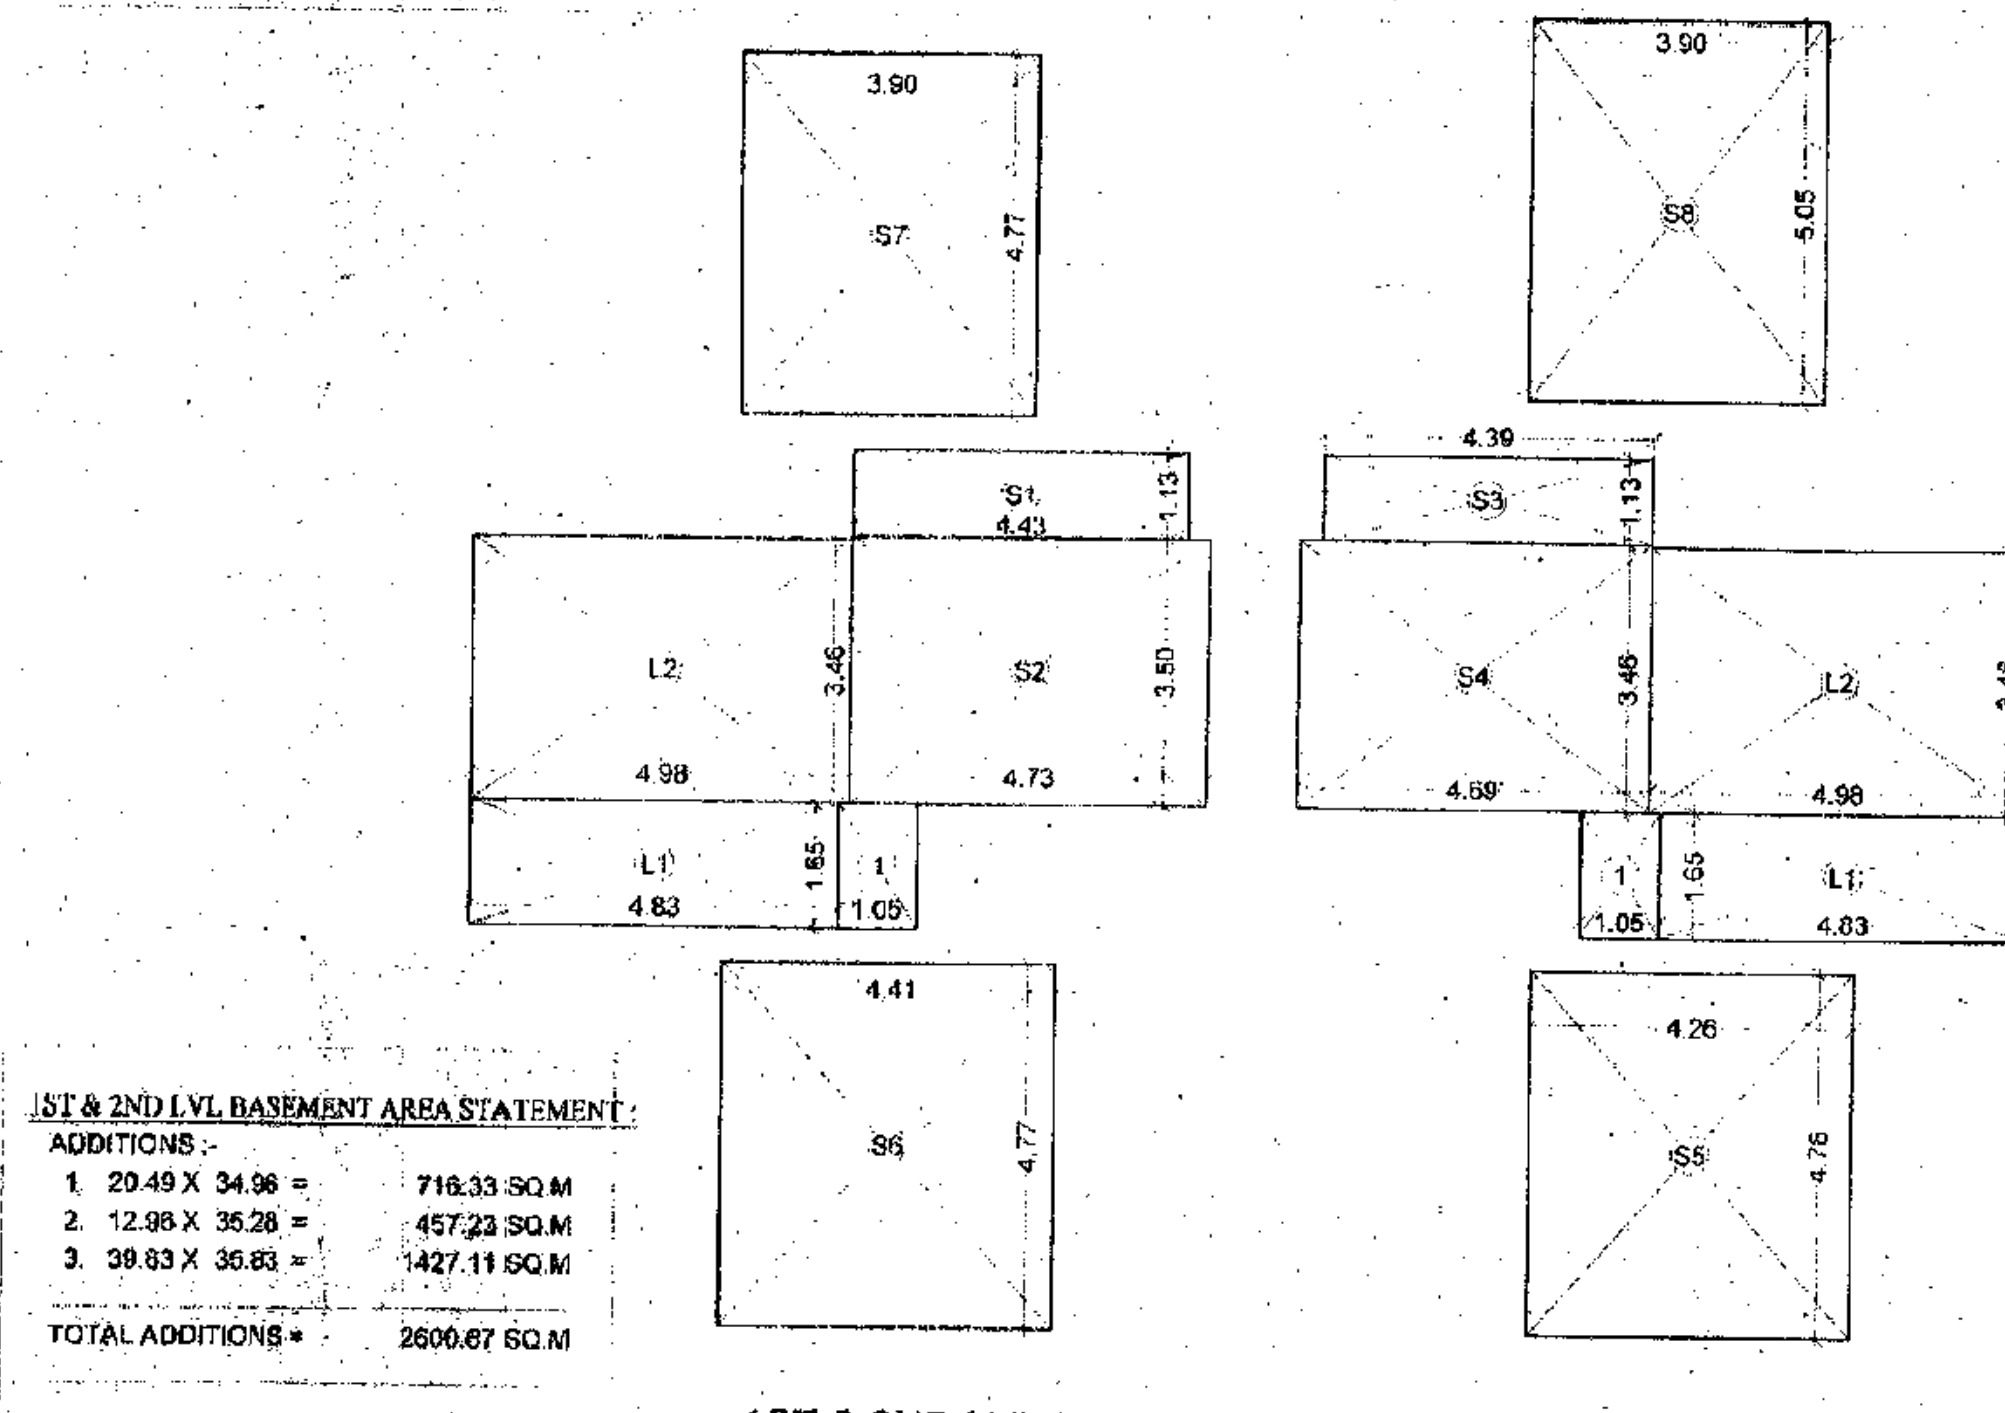
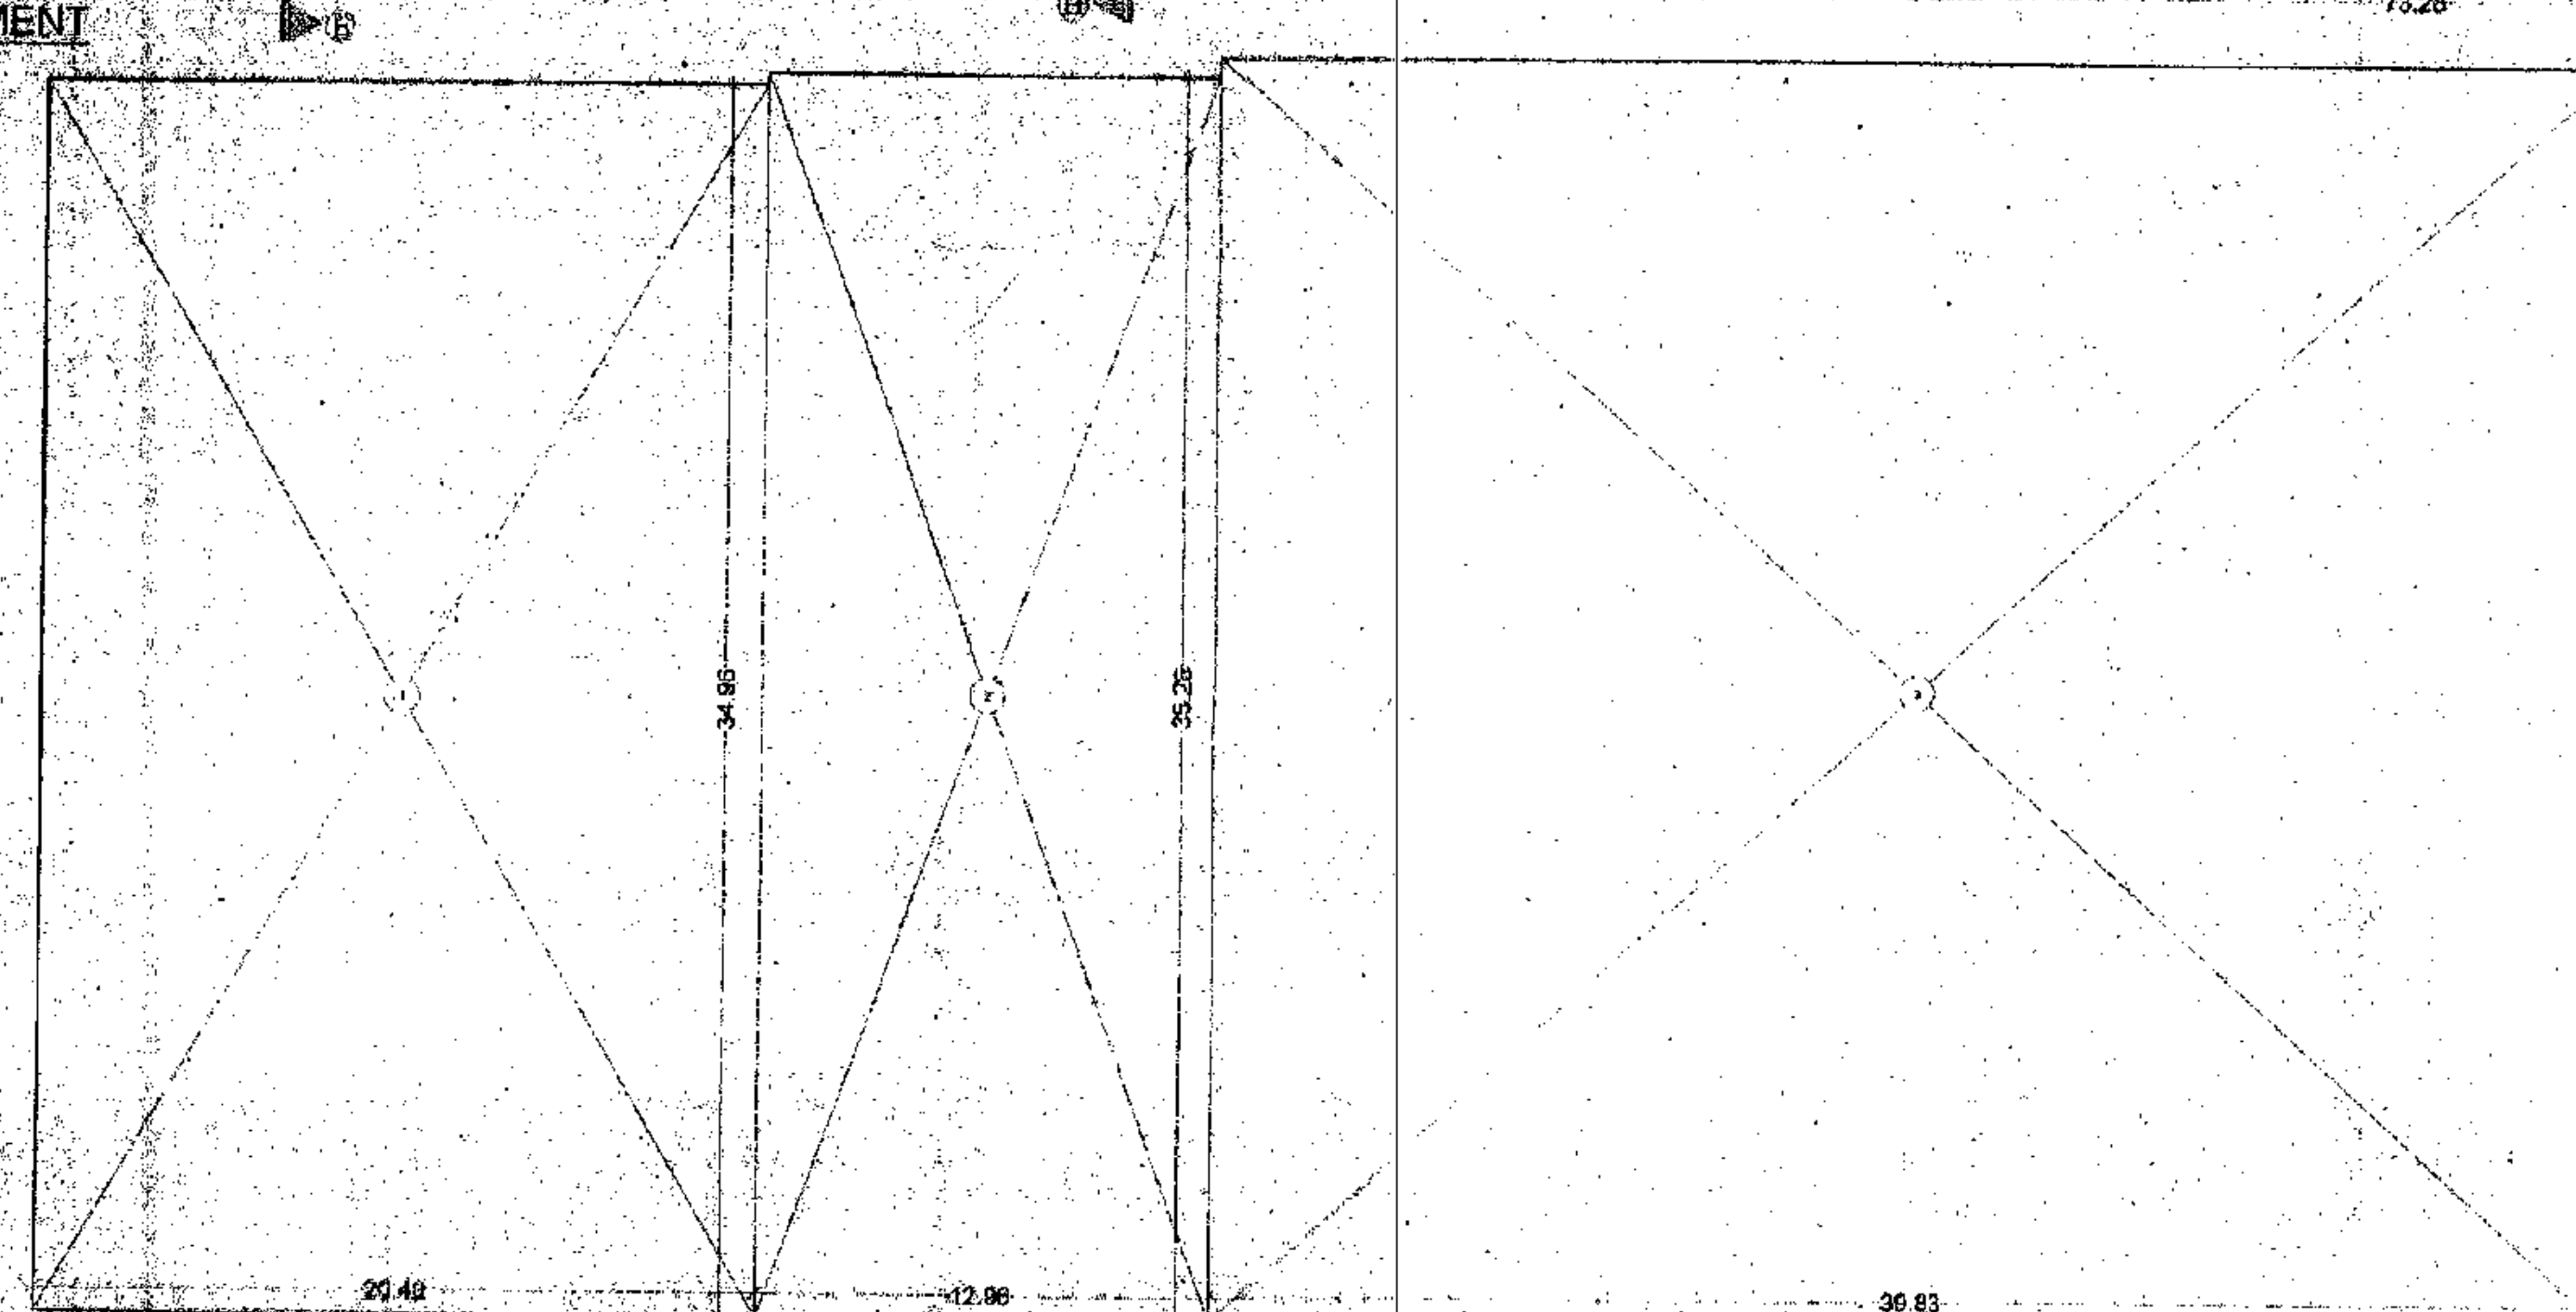
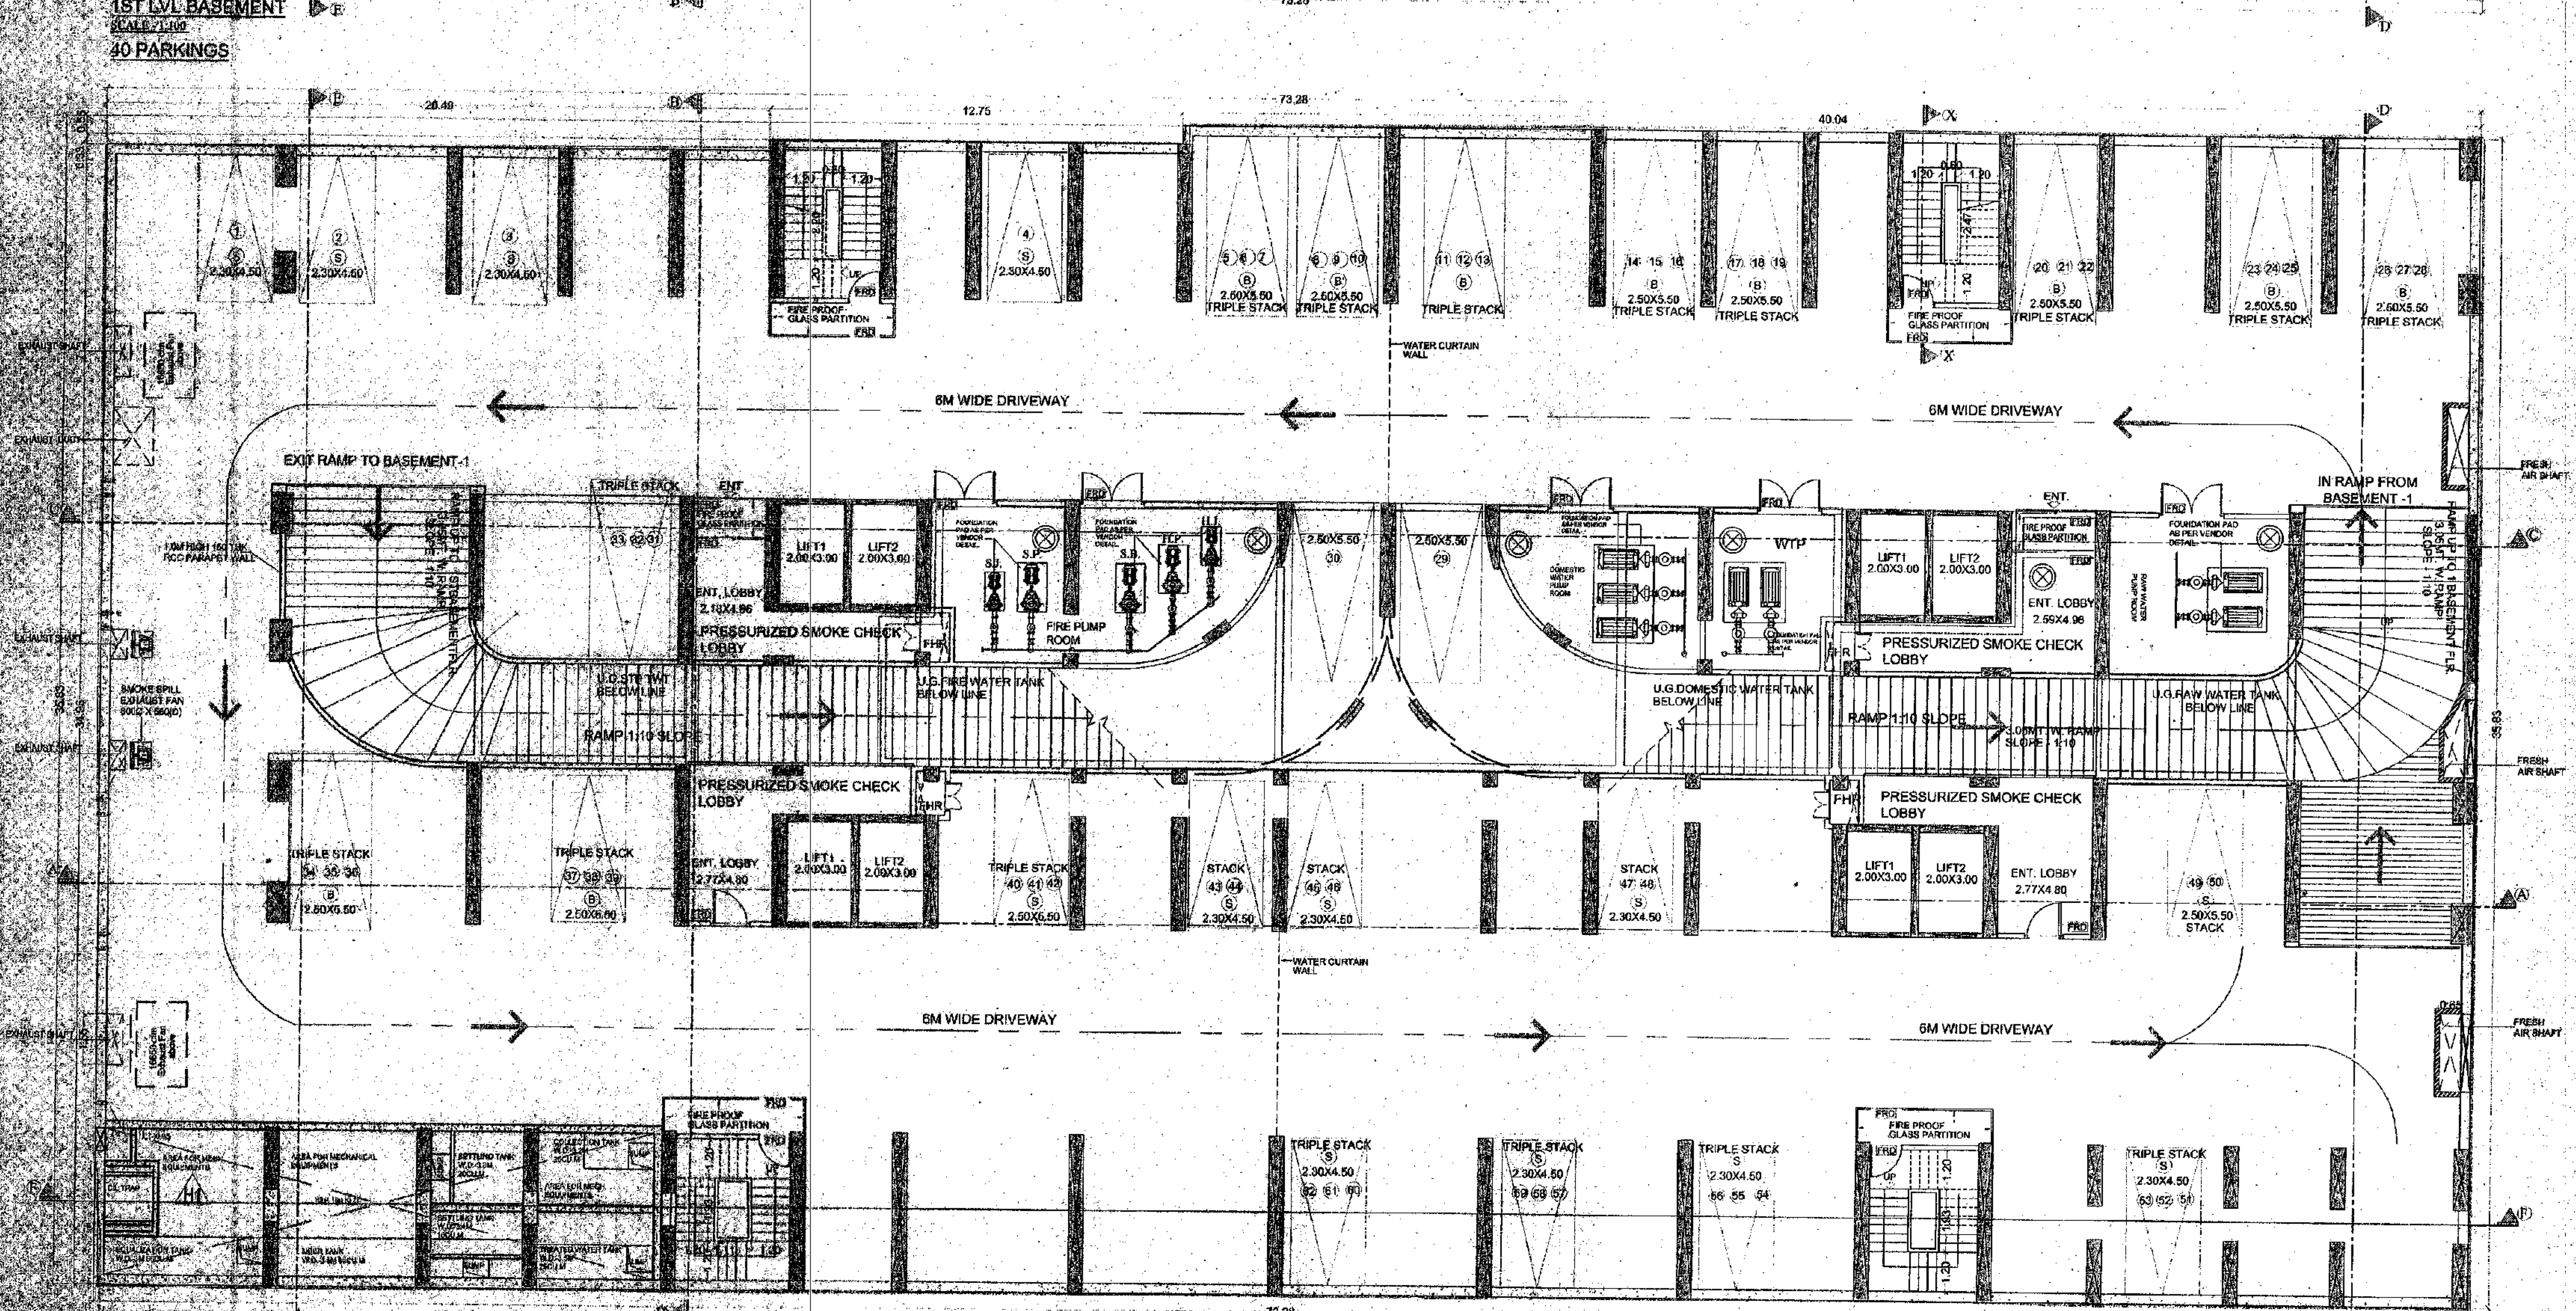


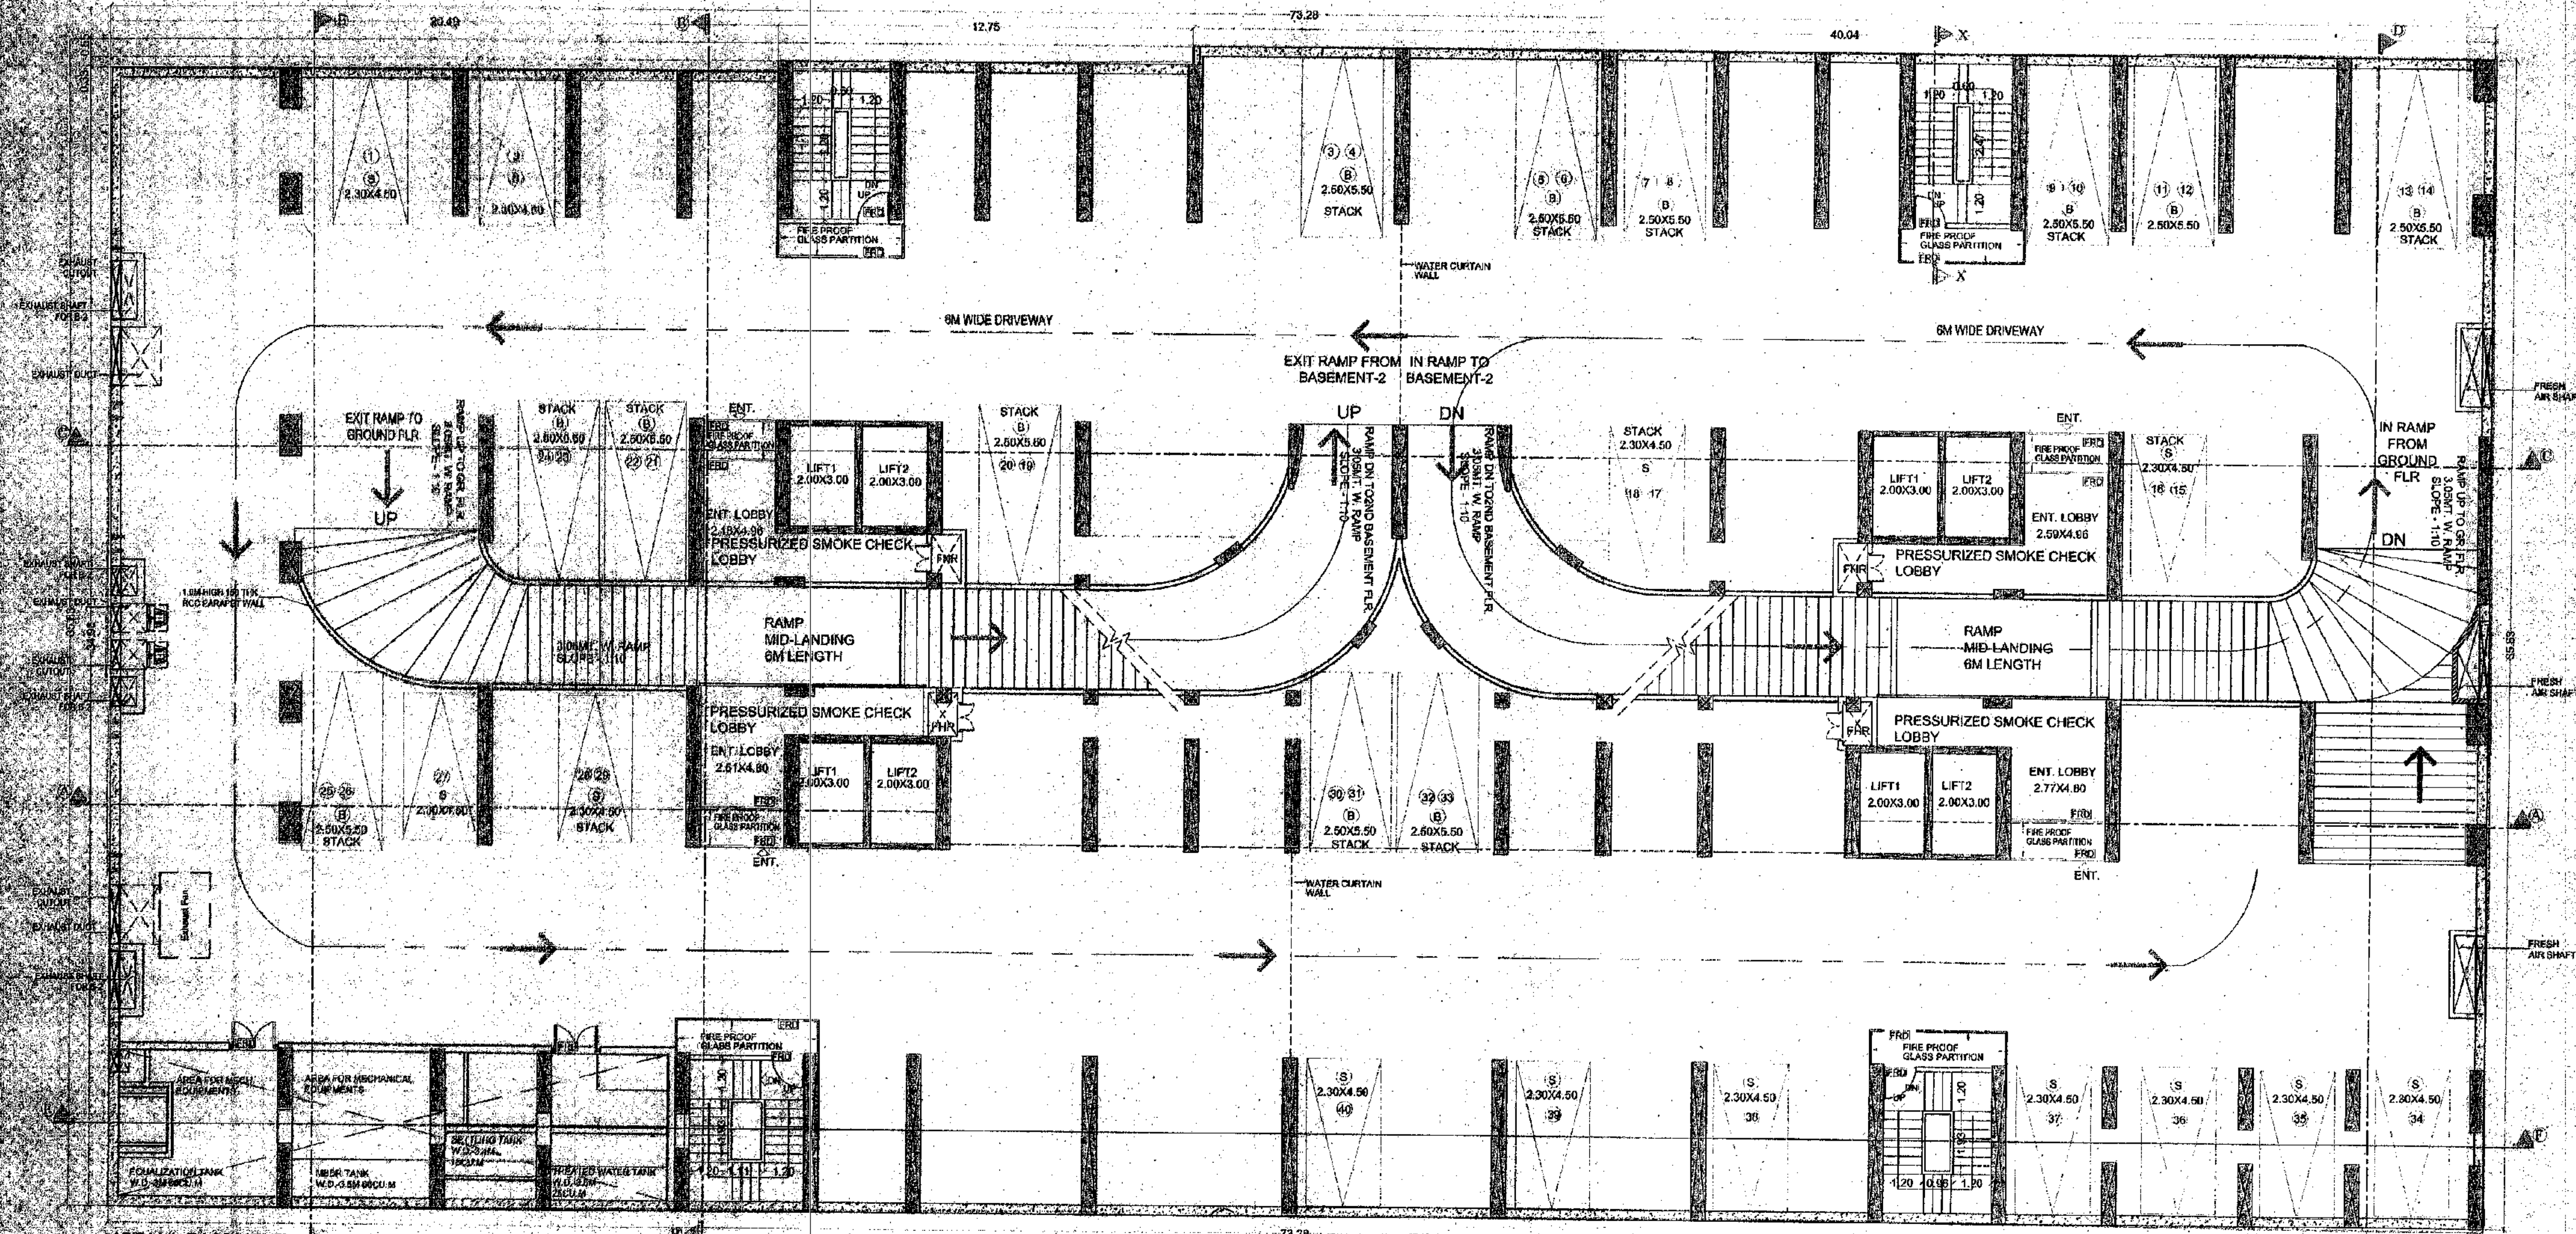

1ST & 2ND LVL BASEMENT AREA STATEMENT:

ADDITIONS		
1.	20.49 X 34.96	716.33 SQ.M
2.	12.98 X 30.28	457.23 SQ.M
3.	38.63 X 30.83	427.11 SQ.M
TOTAL ADDITIONS		2600.67 SQ.M

BUILT-UP AREA STATEMENT - BASEMENT-1 & 2 FLOOR

STAIRCASE: LIFT & LIFT LOBBY AREA	
S1: 4.43 X 1.13	5.01 SQ.M
S2: 4.73 X 3.50	16.66 SQ.M
S3: 4.30 X 1.13	4.86 SQ.M
S4: 4.05 X 3.50	14.18 SQ.M
S5: 4.26 X 4.76	20.36 SQ.M
S6: 4.41 X 4.77	21.04 SQ.M
S7: 3.90 X 4.77	18.60 SQ.M
S8: 3.90 X 4.05	15.80 SQ.M
L1: 4.83 X 1.59 X 2.2	15.94 SQ.M
L2: 4.98 X 3.46 X 2.2	34.46 SQ.M
	173.09 SQ.M
FIRE DUCT AREA:	(TAKEN IN FSI)
1. 1.05 X 1.65 X 2	3.48 SQ.M
	3.48 SQ.M
CONSTRUCTED AREA:	
1 + 2	176.57 SQ.M
173.09 + 3.48	176.57 SQ.M

PROFORMA 'B'

DESCRIPTION OF PROPOSAL & PROPERTY

PROPOSED BUILDING: 1ST & 2ND LVL BASEMENT

CONSTRUCTION: 1ST & 2ND LVL BASEMENT

NAME OF THE OWNER AND SIGNATURE

MONEY MAGNUM NEST PVT. LTD.

REV. NO. DATE SCALE DRN BY

1:100

STAMP AND DATE OF APPROVAL OF PLANS

26 FEB 2019

NAME & SIGNATURE OF ARCHITECTS

VISHWAS SATODIA

ARCHITECT

VISHWAS SATODIA

ARCHITECT