



10TH TO 13TH TYPICAL FLOOR (WING - A & B)
AREA DIAGRAM & CALC. 10TH TO 13TH TYPICAL FLR. (WING - B)
AREA DIAGRAM & CALC. 9TH TO 13TH TYPICAL FLR. (WING - A)
CARPET AREA STATEMENT

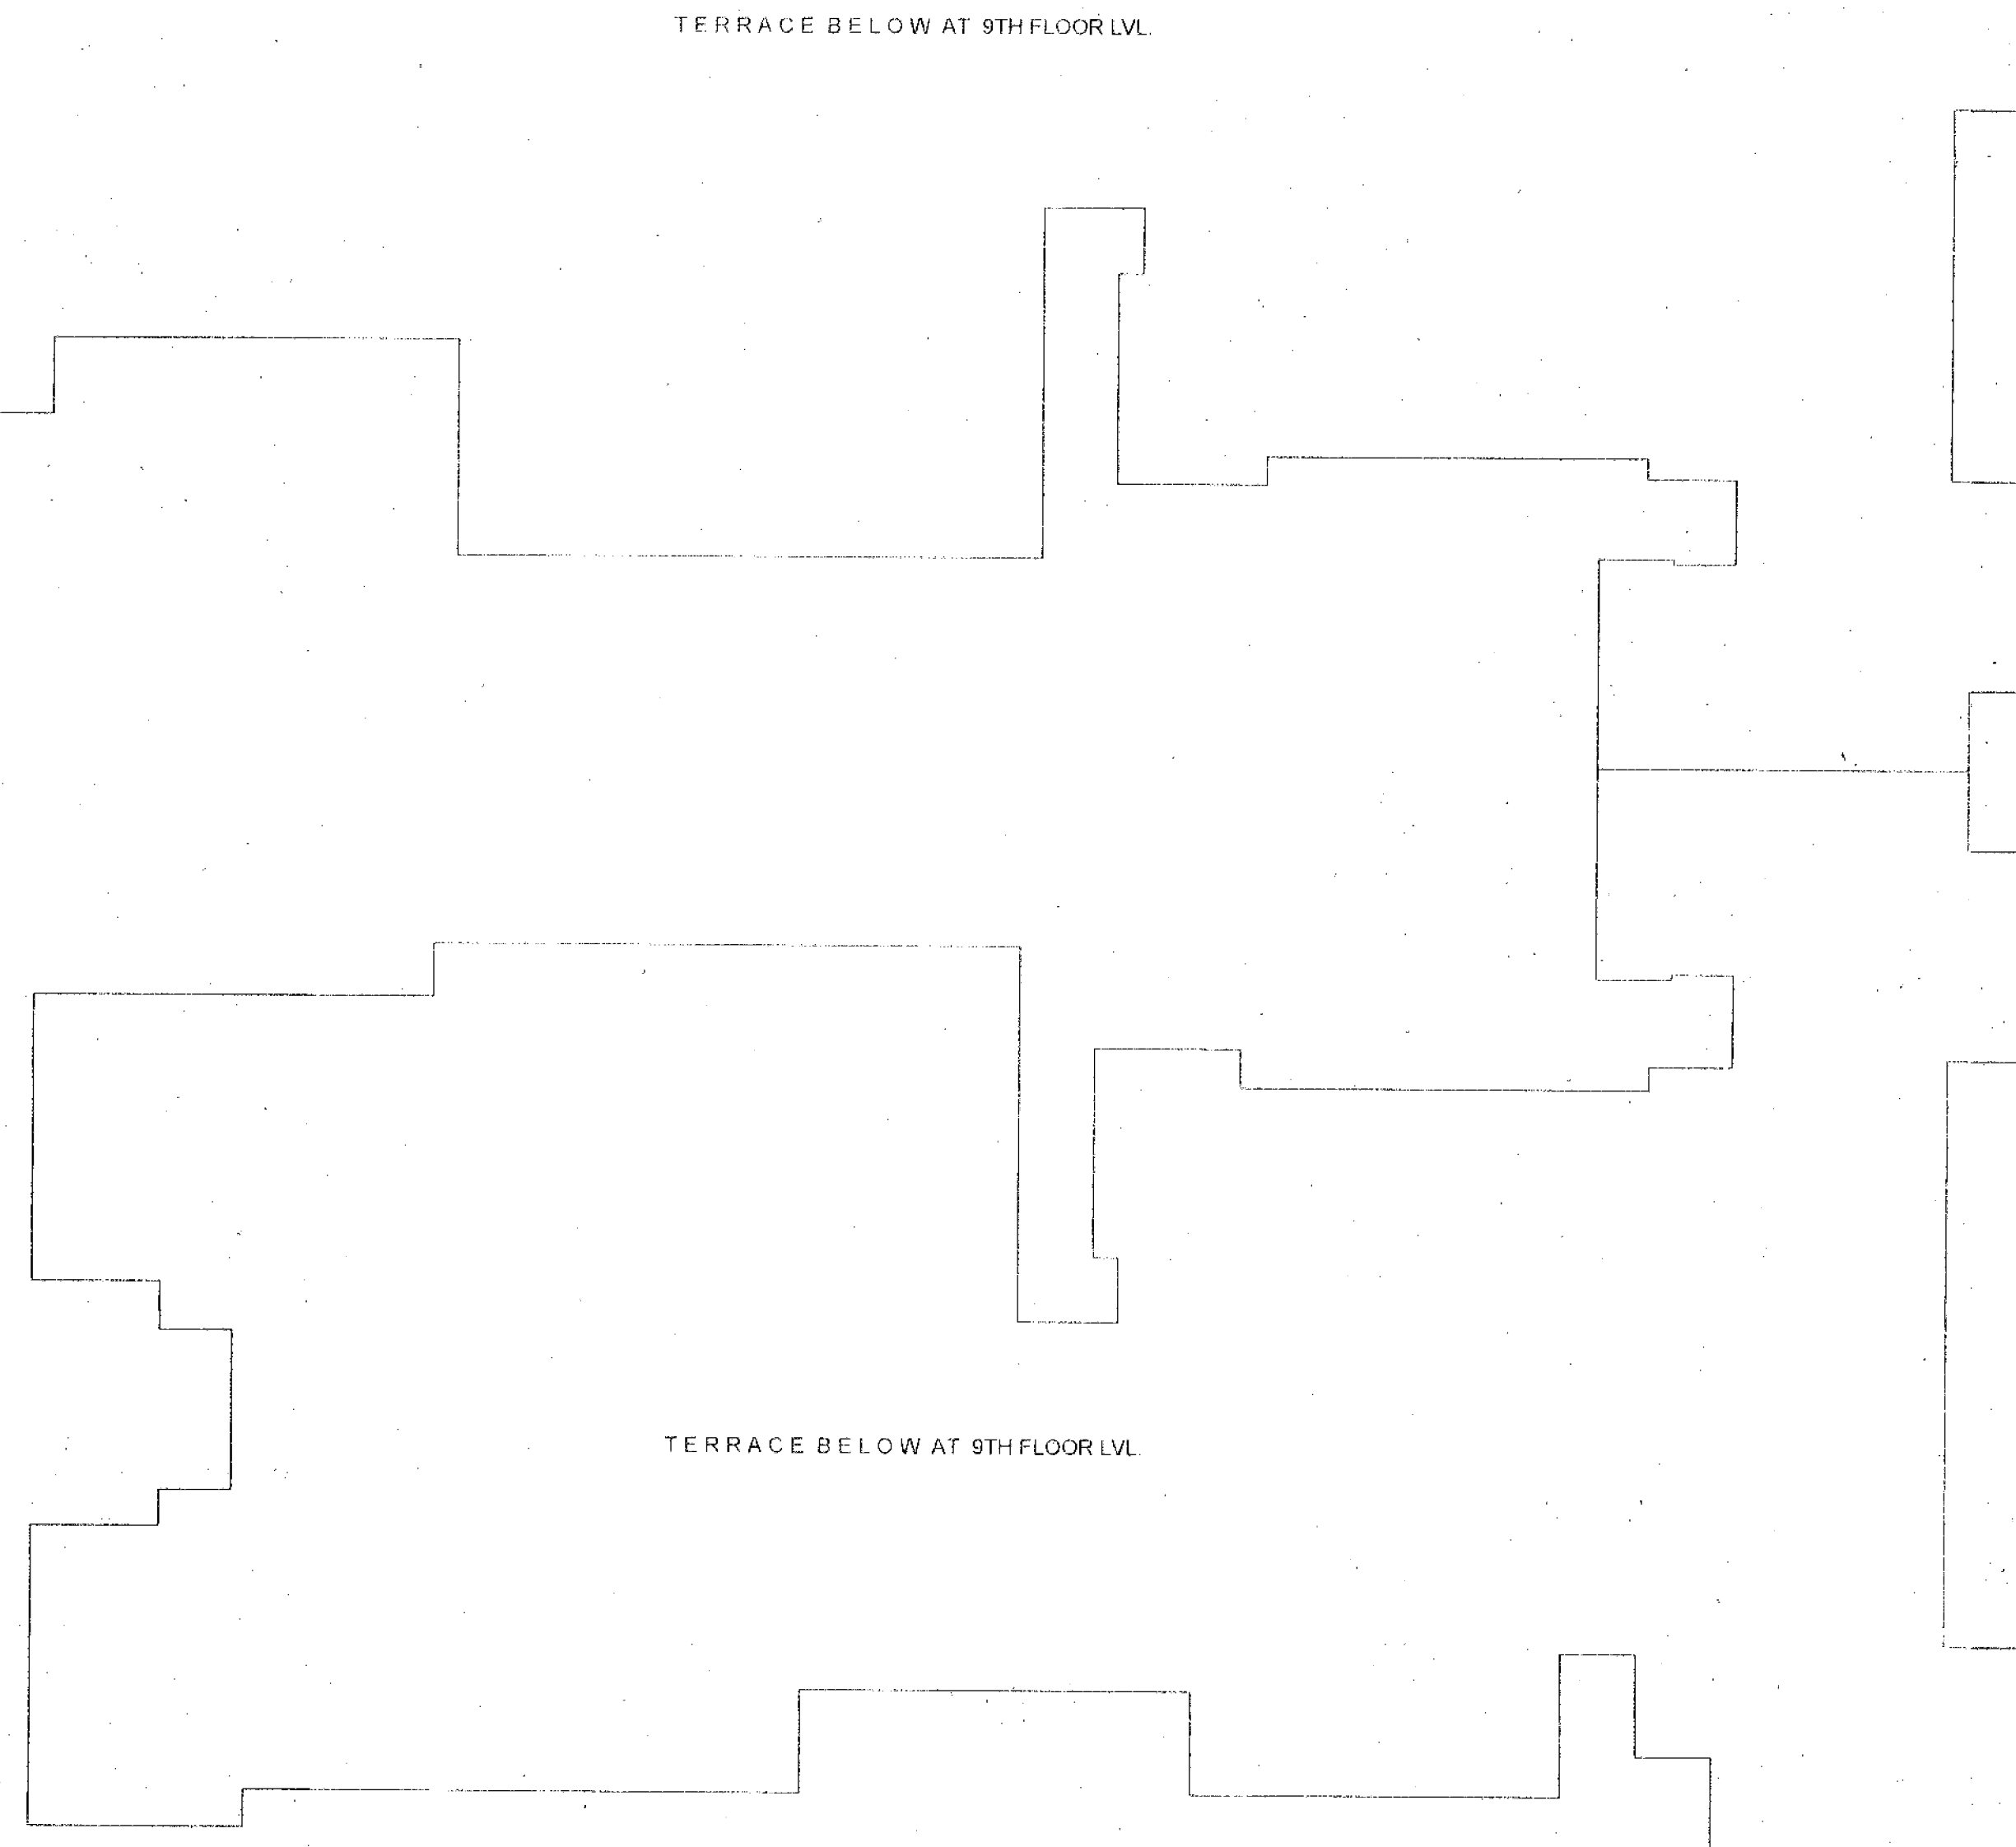

SCALE - 1:100




SCALE - 1:100

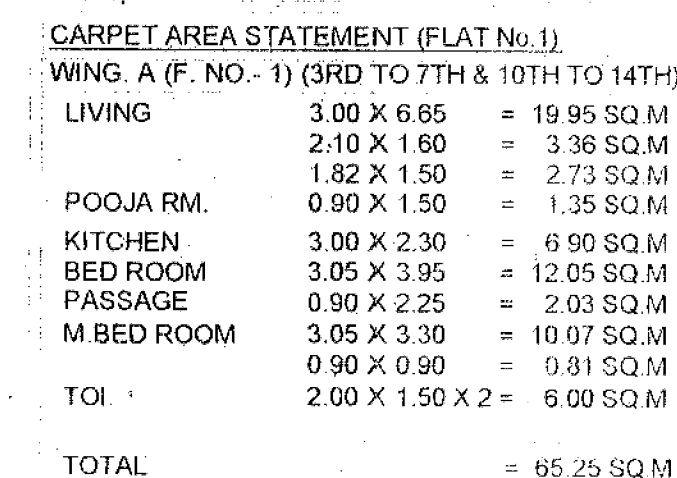

WING. A (F. NO. 2, 3)		
LIVING	3.00 X 6.45	= 19.35 SQ.M
PASSAGE	1.65 X 0.90	= 1.49 SQ.M
KITCHEN	2.10 X 2.90	= 6.09 SQ.M
BED ROOM	2.86 X 3.95	= 11.30 SQ.M
	0.60 X 0.90	= 0.54 SQ.M
TOI.	1.20 X 2.40 X 2 =	5.76 SQ.M
TOTAL		= 44.53 SQ.M

SCALE - 1:100

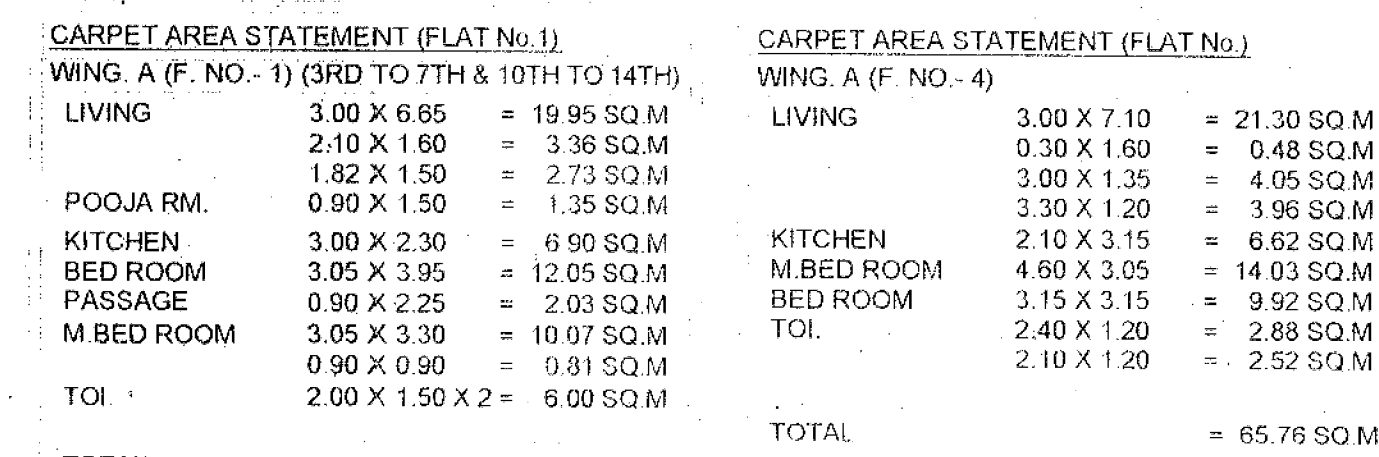

WING A (F. NO. 2)		WING B (F. NO. 2)	
LIVING	3.00 X 6.45 = 19.35 SQ.M	LIV. DINING	6.40 X 3.50 = 22.40 SQ.M
PASSAGE	1.85 X 0.90 = 1.67 SQ.M	KITCHEN	1.85 X 1.50 = 2.78 SQ.M
KITCHEN	2.10 X 2.50 = 5.25 SQ.M	P.OOJA R.	0.50 X 1.08 = 0.97 SQ.M
BED ROOM	2.88 X 3.95 = 11.40 SQ.M	KITCHEN	1.05 X 3.15 = 4.23 SQ.M
	0.80 X 0.90 = 0.72 SQ.M		0.50 X 1.00 = 0.50 SQ.M
TOI	1.00 X 2.40 X 2 = 4.80 SQ.M	KITCHEN	2.10 X 2.20 = 4.62 SQ.M
			0.50 X 1.72 = 0.86 SQ.M
		M.BED ROOM	4.43 X 3.30 = 14.62 SQ.M
		BED ROOM	4.13 X 3.05 = 12.60 SQ.M
		TOI	2.40 X 1.20 X 2 = 5.76 SQ.M
TOTAL	44.53 SQ.M	TOTAL	63.35 SQ.M

CARPET AREA STATEMENT
WING - B

WING B (F. NO. - 7)		
LIV./ DINING	3.30 X 6.45	= 21.29 SQ.M.
DINING	0.90 X 1.60	= 1.44 SQ.M.
	1.65 X 1.35	= 2.23 SQ.M.
POOJA RM.	0.90 X 1.20	= 1.08 SQ.M.
PASSAGE	3.60 X 1.20	= 4.32 SQ.M.
KITCHEN	2.10 X 3.15	= 6.62 SQ.M.
M.BED ROOM	4.50 X 3.00	= 13.50 SQ.M.
	0.90 X 1.35	= 1.22 SQ.M.
BED ROOM	3.75 X 3.15	= 11.81 SQ.M.
TOI	2.40 X 1.20 X 2	= 5.76 SQ.M.
TOTAL		= 69.27 SQ.M.

WING. B (F. NO. 8)		
LIV./ DINING	3.30 X 7.15	= 23.60 SQ.M
	1.20 X 2.55	= 3.06 SQ.M
PASSAGE	2.55 X 0.90	= 2.30 SQ.M
	3.15 X 0.90	= 2.84 SQ.M
KITCHEN	2.40 X 3.55	= 8.52 SQ.M
BED ROOM	3.00 X 3.55	= 10.65 SQ.M
M.BED ROOM	3.15 X 3.90	= 12.29 SQ.M
	3.00 X 3.90	= 11.70 SQ.M
TOT.	1.20 X 2.40 X 3	= 8.64 SQ.M
TOTAL		= 83.60 SQ.M

WING B (F. NO. - 6)		
LIV / DINING	6.30 X 3.05	= 19.22 SQM
	2.55 X 1.50	= 3.83 SQM
	1.65 X 0.05	= 0.08 SQM
POOJA RM	0.90 X 1.08	= 0.97 SQM
	1.05 X 1.35	= 1.42 SQM
	0.90 X 1.20	= 1.08 SQM
KITCHEN	2.10 X 2.20	= 4.62 SQM
	0.90 X 1.72	= 1.55 SQM
M.BED ROOM	4.43 X 3.05	= 13.51 SQM
BED ROOM	4.13 X 3.05	= 12.60 SQM
TOI	2.40 X 1.20 X 2	= 5.76 SQM
TOTAL		= 64.64 SQM

WING 8 (F NO.-9)		
LIV / DINING	3.30 X 6.60	= 21.78 SQ.M
PASSAGE	5.40 X 1.50	= 8.10 SQ.M
KITCHEN	4.65 X 1.20	= 5.58 SQ.M
M.BED ROOM	3.30 X 2.45	= 8.09 SQ.M
BED ROOM	3.00 X 5.00	= 15.00 SQ.M
TOI.	3.00 X 4.20 X 2	= 25.20 SQ.M
	1.50 X 2.40	= 3.60 SQ.M
	1.35 X 2.42	= 3.27 SQ.M
	1.35 X 2.43	= 3.28 SQ.M
TOTAL		= 93.90 SQ.M

DESCRIPTION OF PROPOSAL & PROPERTY

PROPOSED SLUM REHABILITATION SCHEME ON PLOT BEARING C.T.S. NO. 5808 (PI)
CORRESPONDING F.P. NO. 274 (PI) OF VILLAGE GHATKOPAR, JAWAHAR
ROAD, AT GHATKOPAR EAST, MUMBAI.

FOR 'NALANDA SRA. C.H.S. LTD.'

NAME OF THE OWNER AND SIGNATURE

For Money Magnum Nest Pvt. Ltd.
MONEY MAGNUM NEST PVT. LTD.

MONEY MAGNUM NEST PVT. LTD.

				Director	
REVISION	DATE	SCALE	DRN BY	CHK BY	
		1:100		SHEPHERD	

STAMP AND DATE OF APPROVAL OF PLANS

This certifies Approval
of the Persons Place
and Count under no.
50961EN 24634 NIMC AP
Issued: 19 11 2017

Approved Subject to the condition
start in the office permission
Letter to SHAVENG 2012/11/17/AF
D 12 6 APR 2019
260419
Shan Rumbungang
Shan Rumbungang

NAME & SIGNATURE OF ARCHITECTS _____


VISHWAS SATODIA
[ARCHITECT]

VISHWAS SATODIA
ARCHITECT * INTERIOR DESIGNER * VALUER

01/A-WING, UPPER GROUND FLOOR, SHAH ARCADE-II,
RANI SATI MARG, MALAD (E), MUMBAI - 400 097
TELE. 2881 2480, 2881 1705