
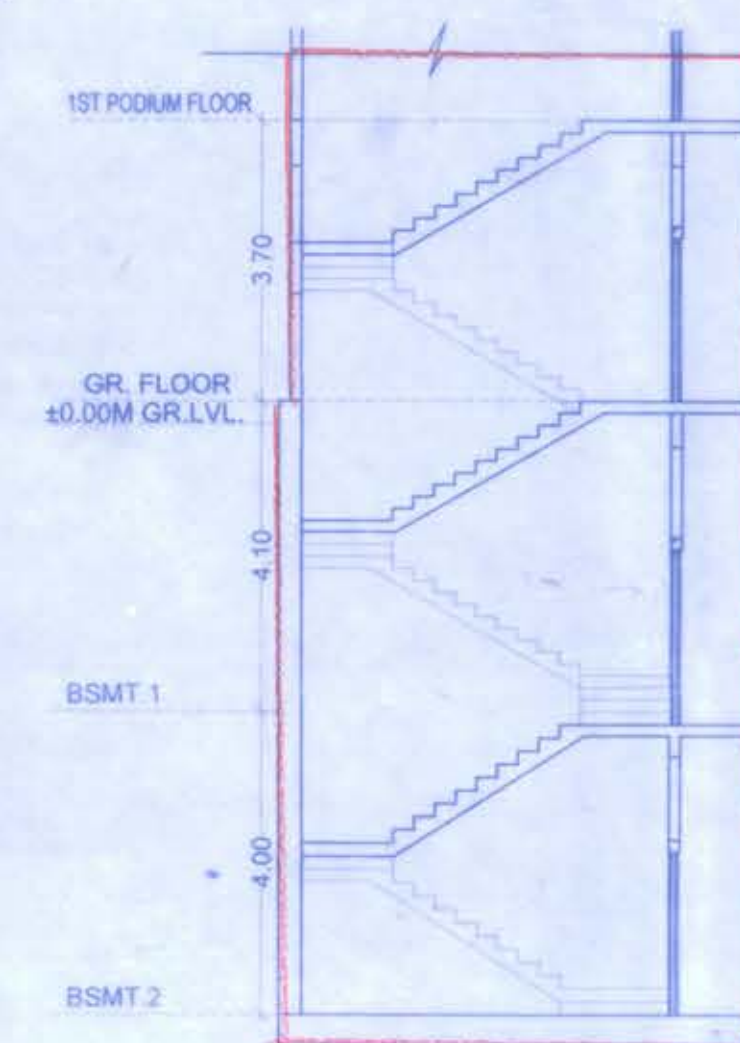
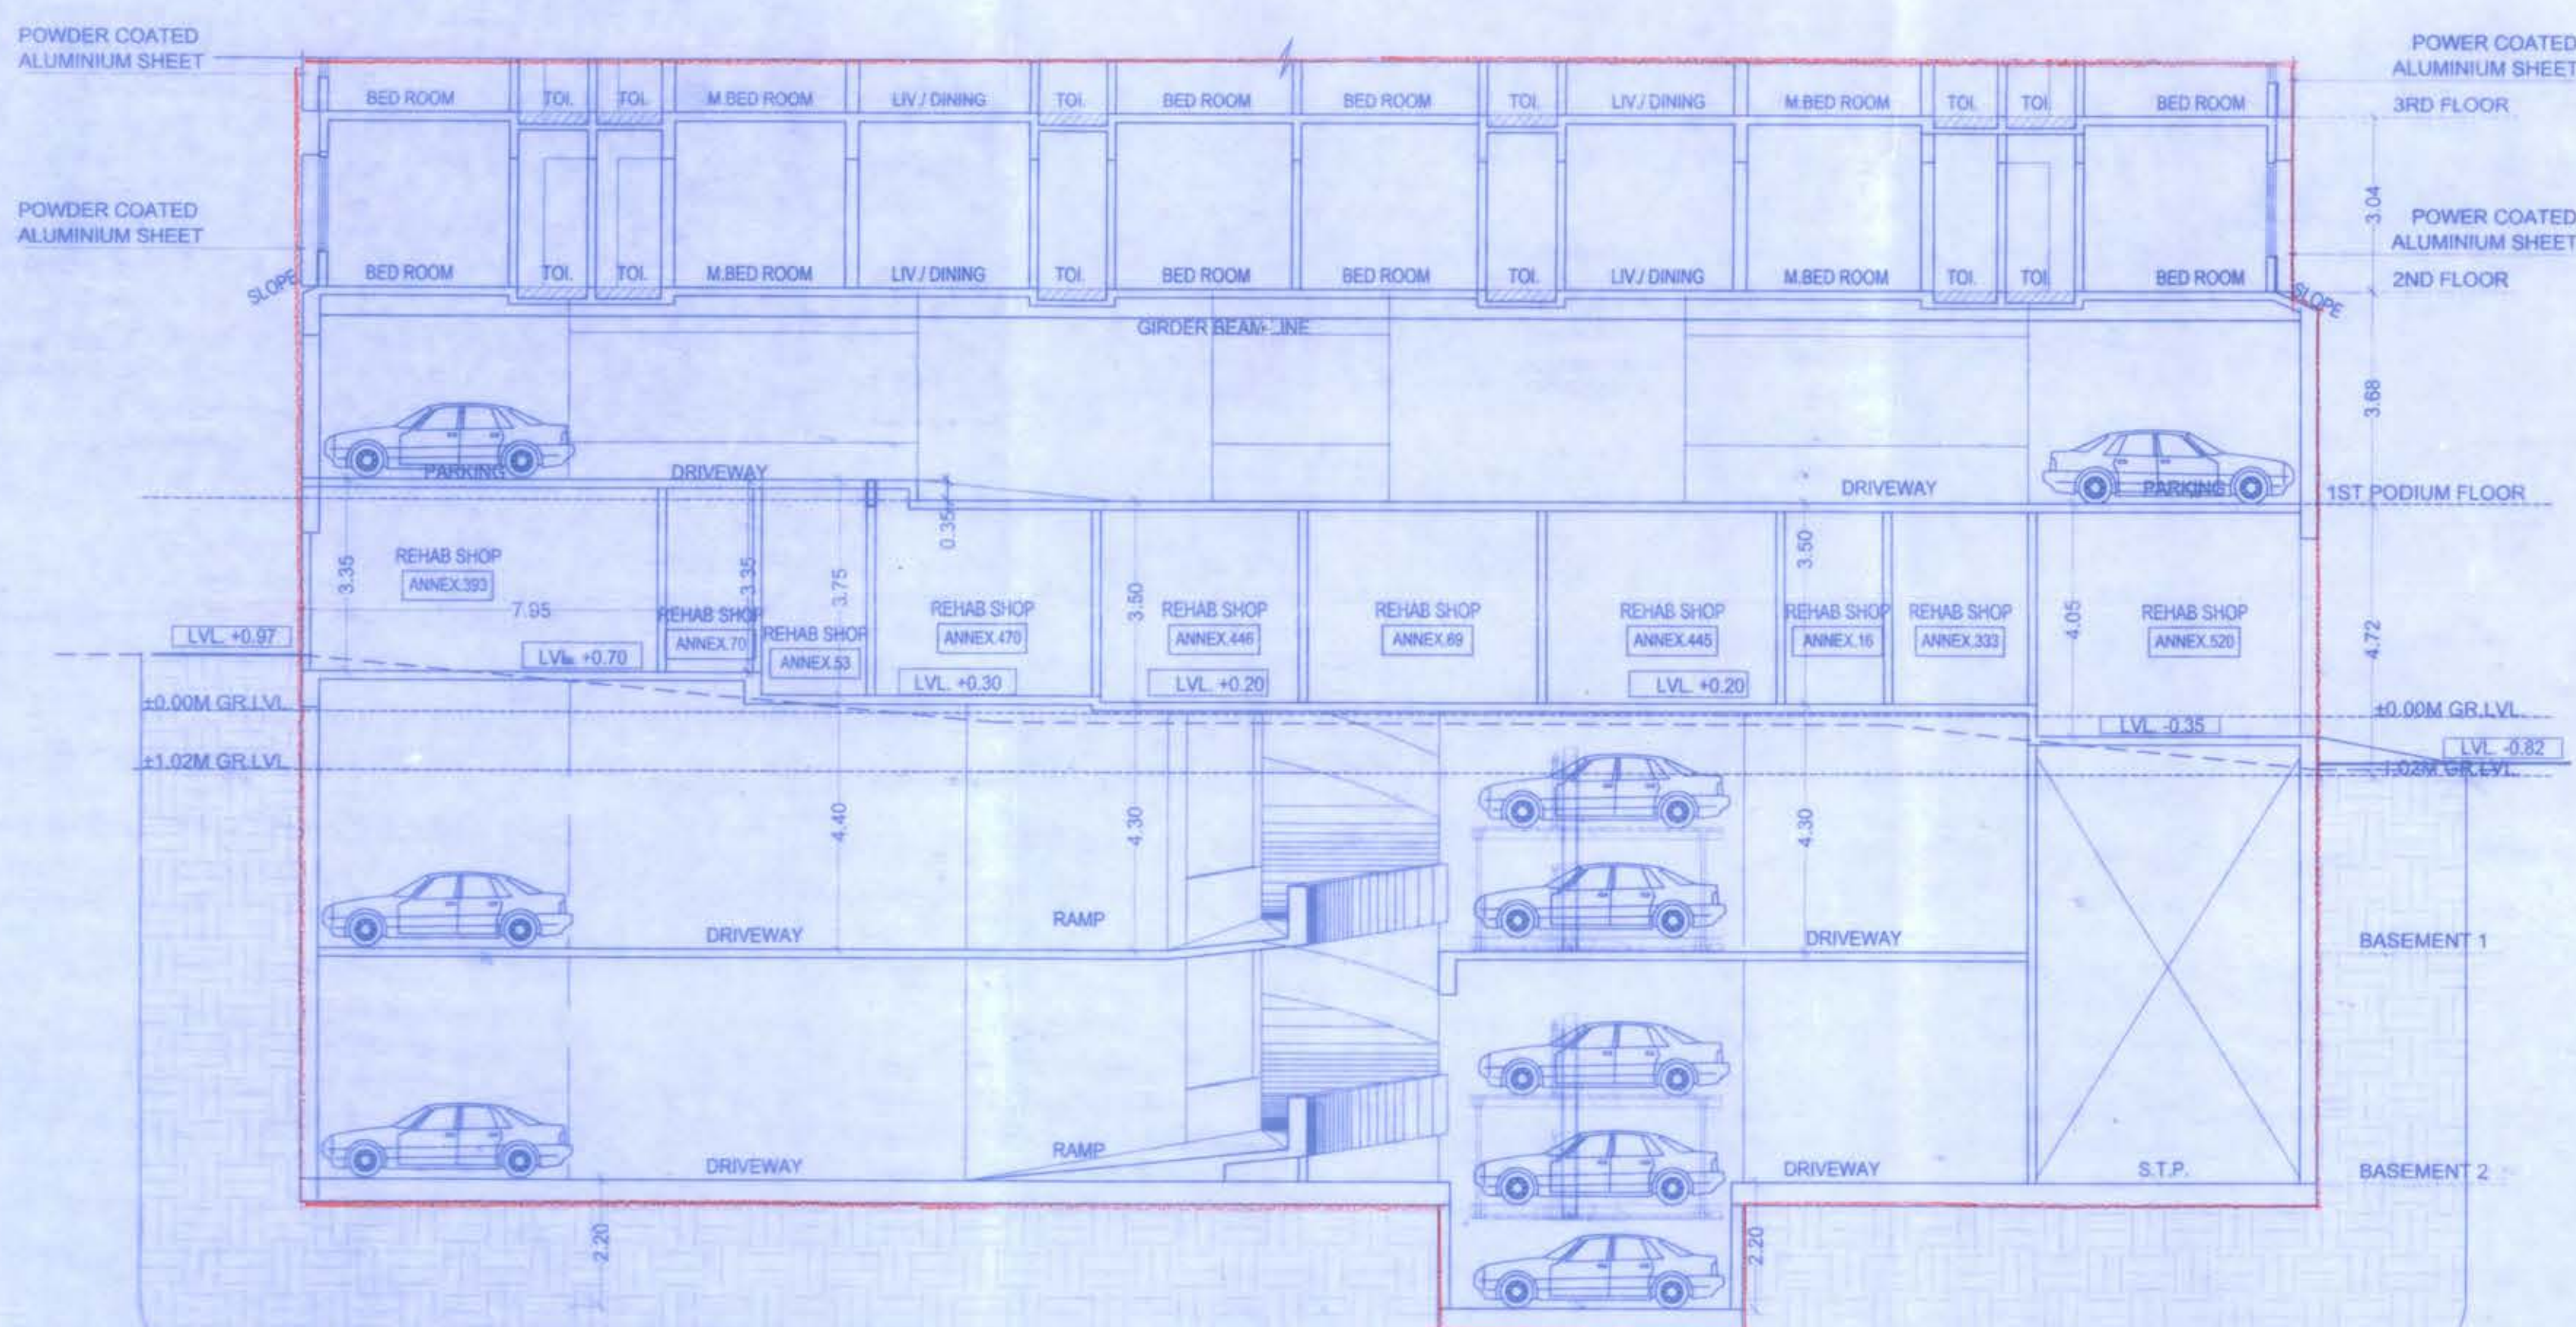
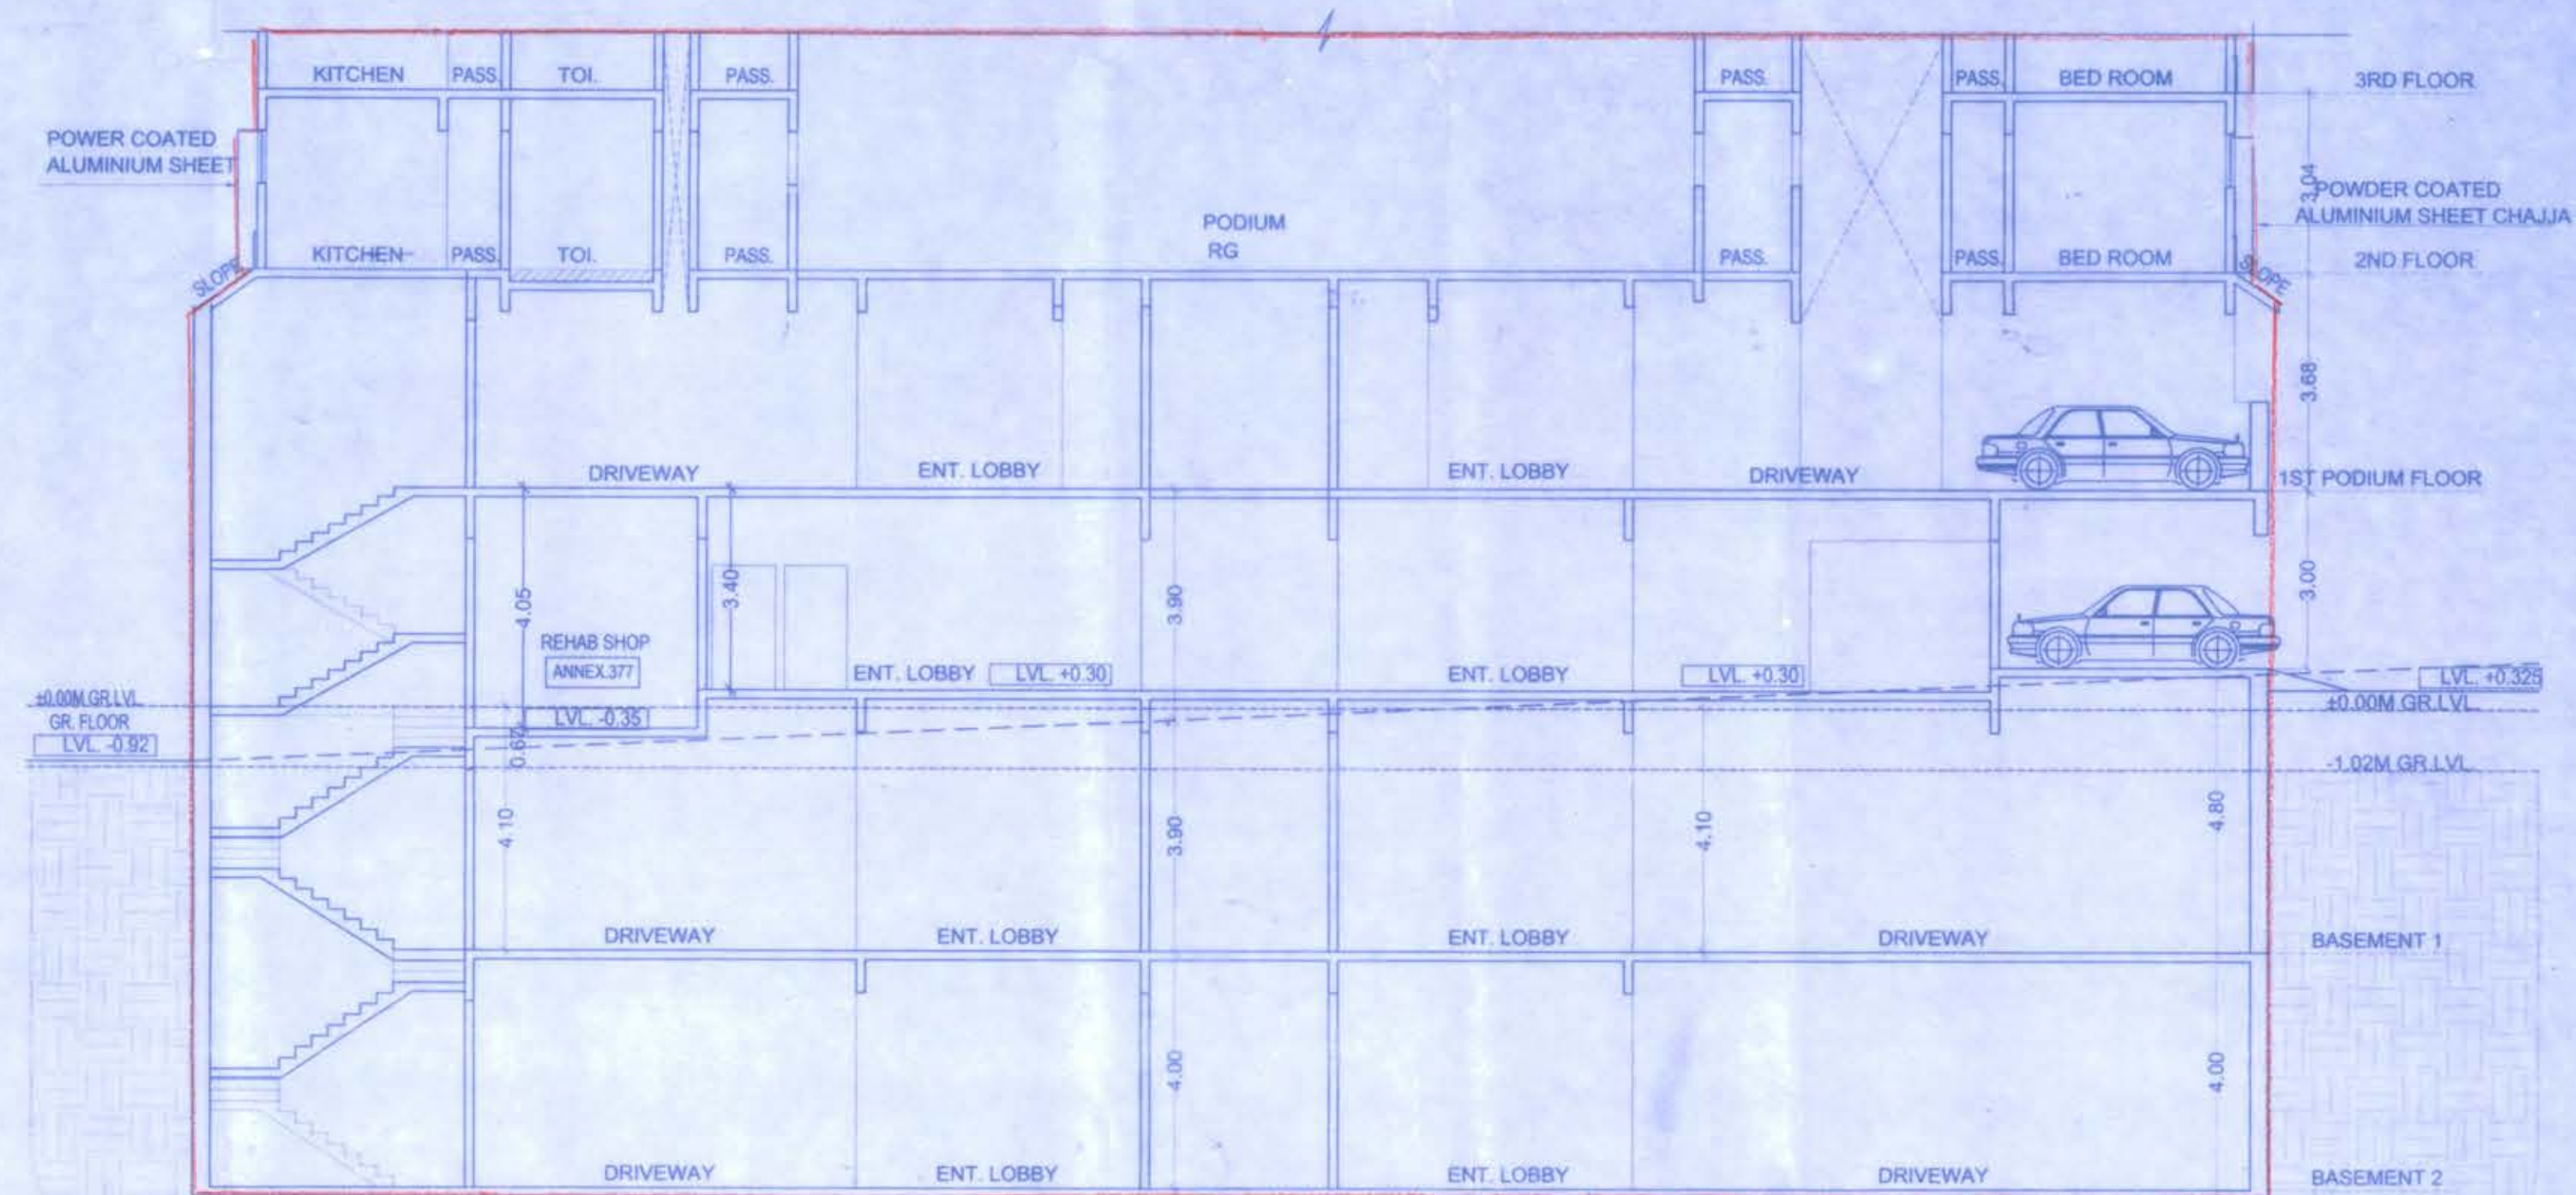
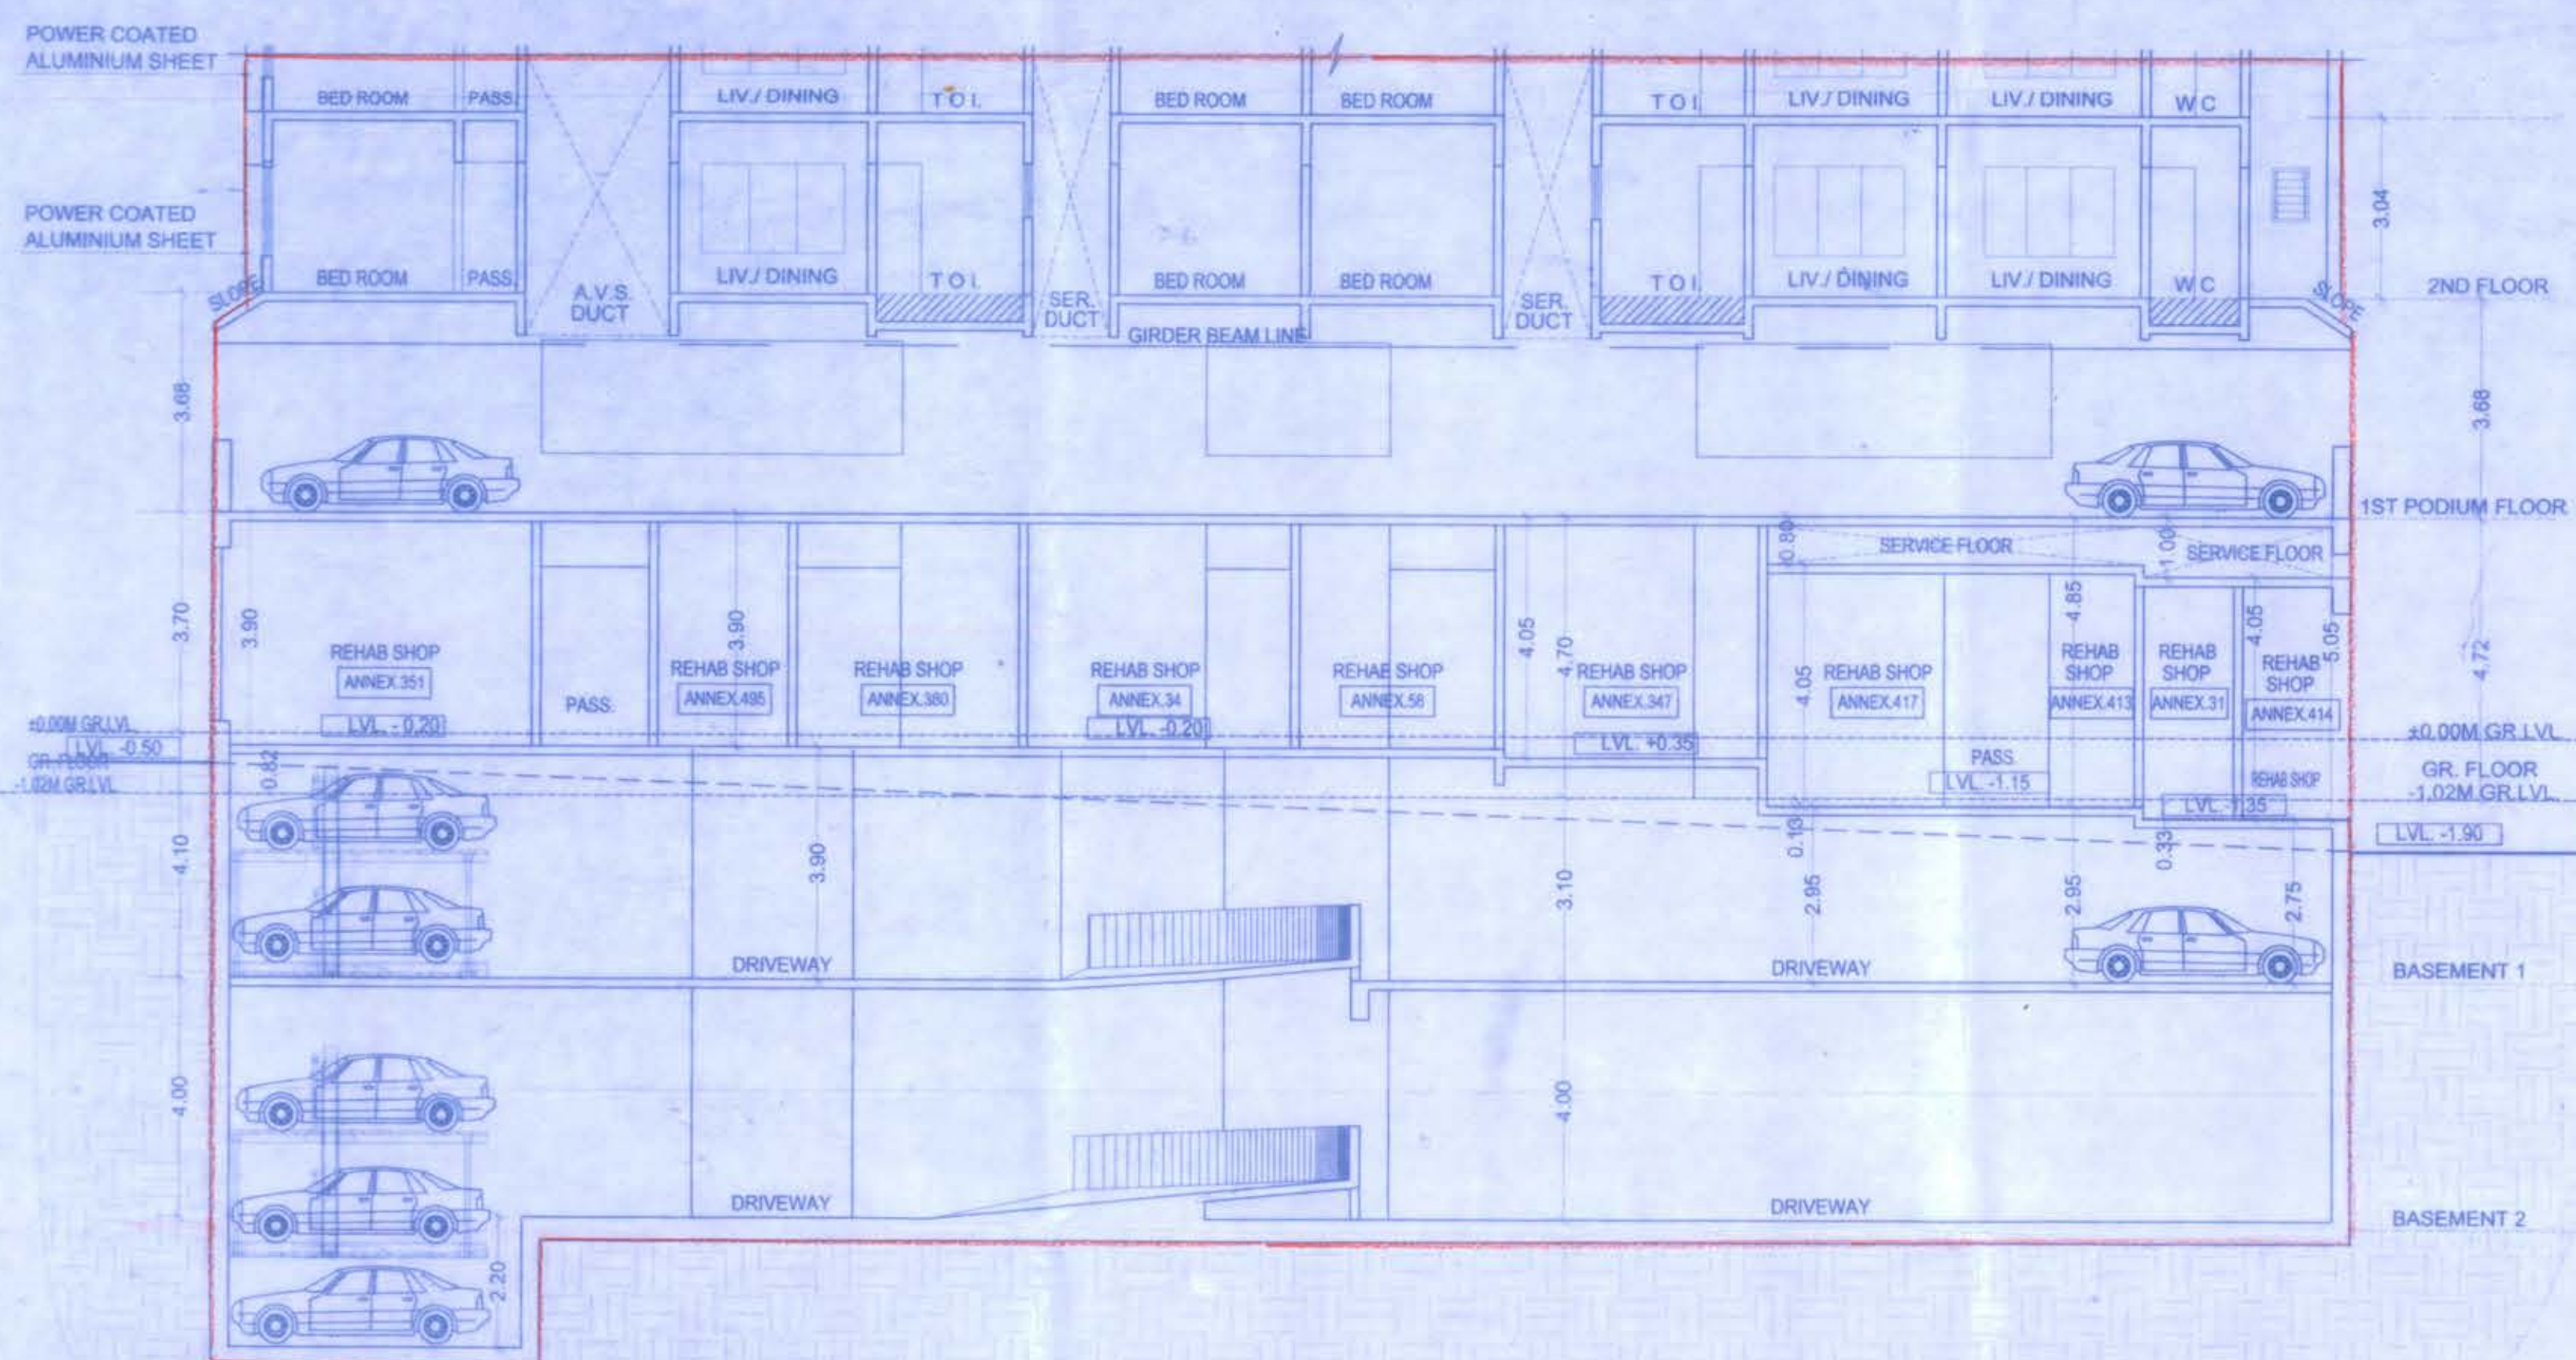


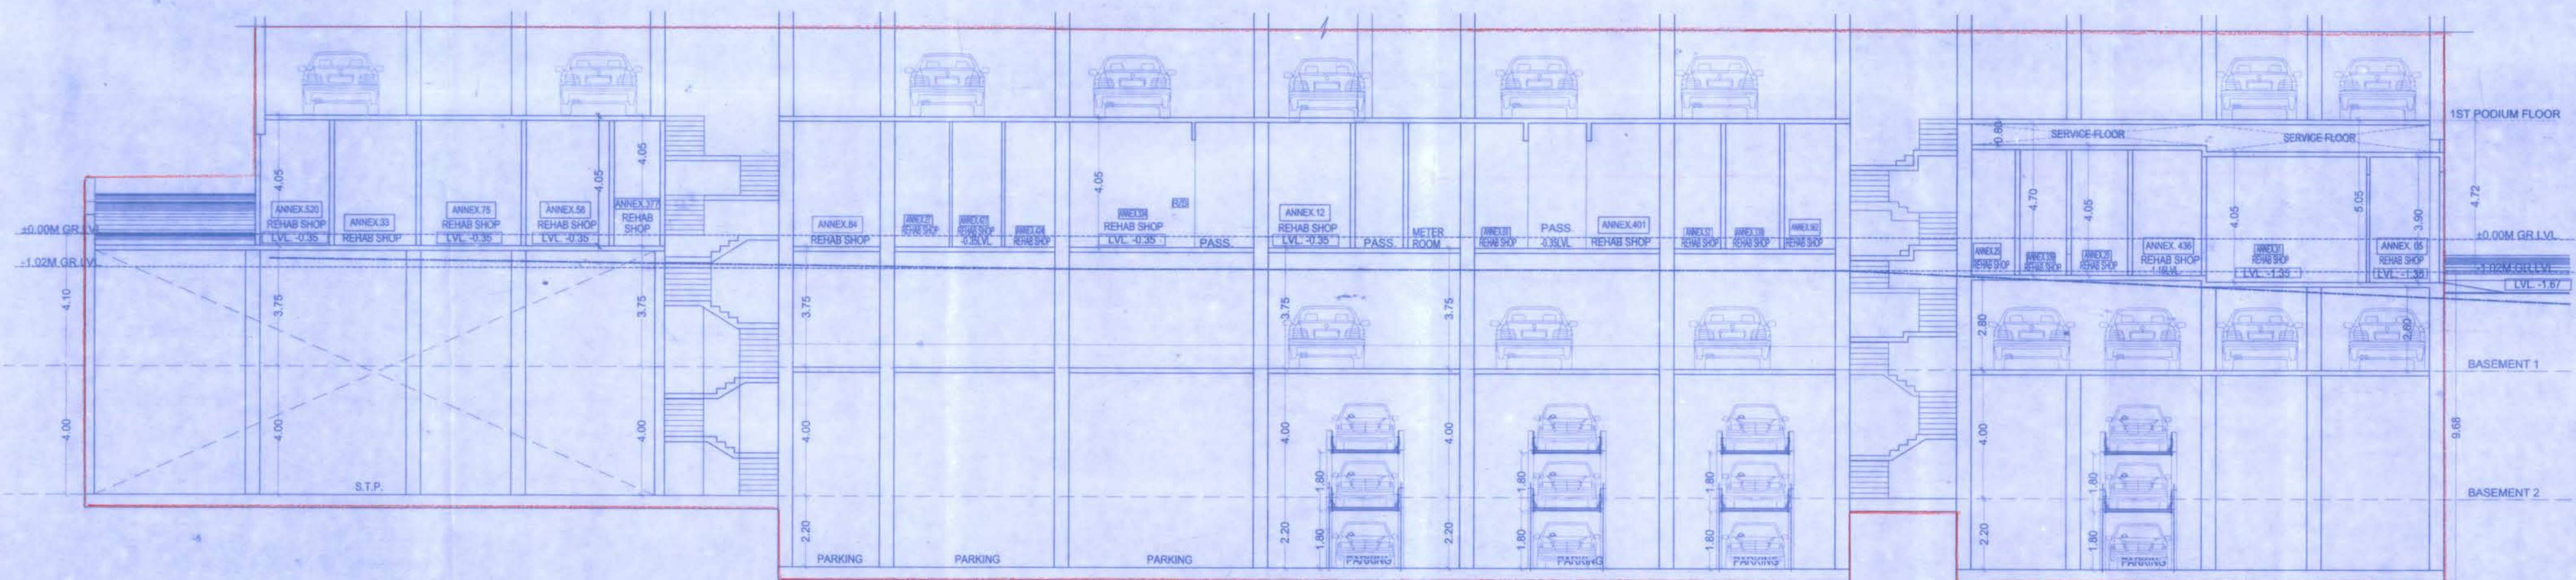

PROFORMA 'B'

DESCRIPTION OF PROPOSAL & PROPERTY

PROPOSED SLIM REHABILITATION SCHEME ON PLOT BEARING C.T.S. NO. 5080(4) CORRESPONDING F.F. NO. 274(4) OF T.P.S. - II OF VILLAGE GHATKOPAR, JAWAHAR ROAD, AT GHATKOPAR EAST, MUMBAI.

FOR 'MALANDA SPA CHS LTD.'

NAME OF THE OWNER AND SIGNATURE

MONEY MAGNUM NEST PVT. LTD. *[Signature]*

REVISION	DATE	SCALE	DRN BY	CHK BY
		1:100		

STAMP AND DATE OF APPROVAL OF PLANS

This cancels Approval to the Previous Plans Sanctioned under no. 5081/ET/216/2017/MLAP.
Dated: 26/1/2020

Approved Subject to the condition Mentioned in this office permission Letter no. SRA/ENG/216/2017/MLAP
22-01-20

[Signature]
Executive Engineer - III
Slum Rehabilitation Authority

NAME & SIGNATURE OF ARCHITECTS

[Signature]
VISHWAS SATODIA
[ARCHITECT]

NORTH

VISHWAS SATODIA
ARCHITECT * INTERIOR DESIGNER * VALUER

01/A-WING, UPPER GROUND FLOOR, SHAH ARCADE-II,
RANI SATI MARG, MALAD (E), MUMBAI - 400 067
TELE. : 2861 2480, 2861 1105