


SALE BLDG. NO. 3
15TH FLOOR (WING - A, B, C, D)
AREA DIAGRAM & CALC. (WING - A)
CARPET AREA STATEMENT (WING - A & B)
CARPET AREA STATEMENT (WING - C & D)

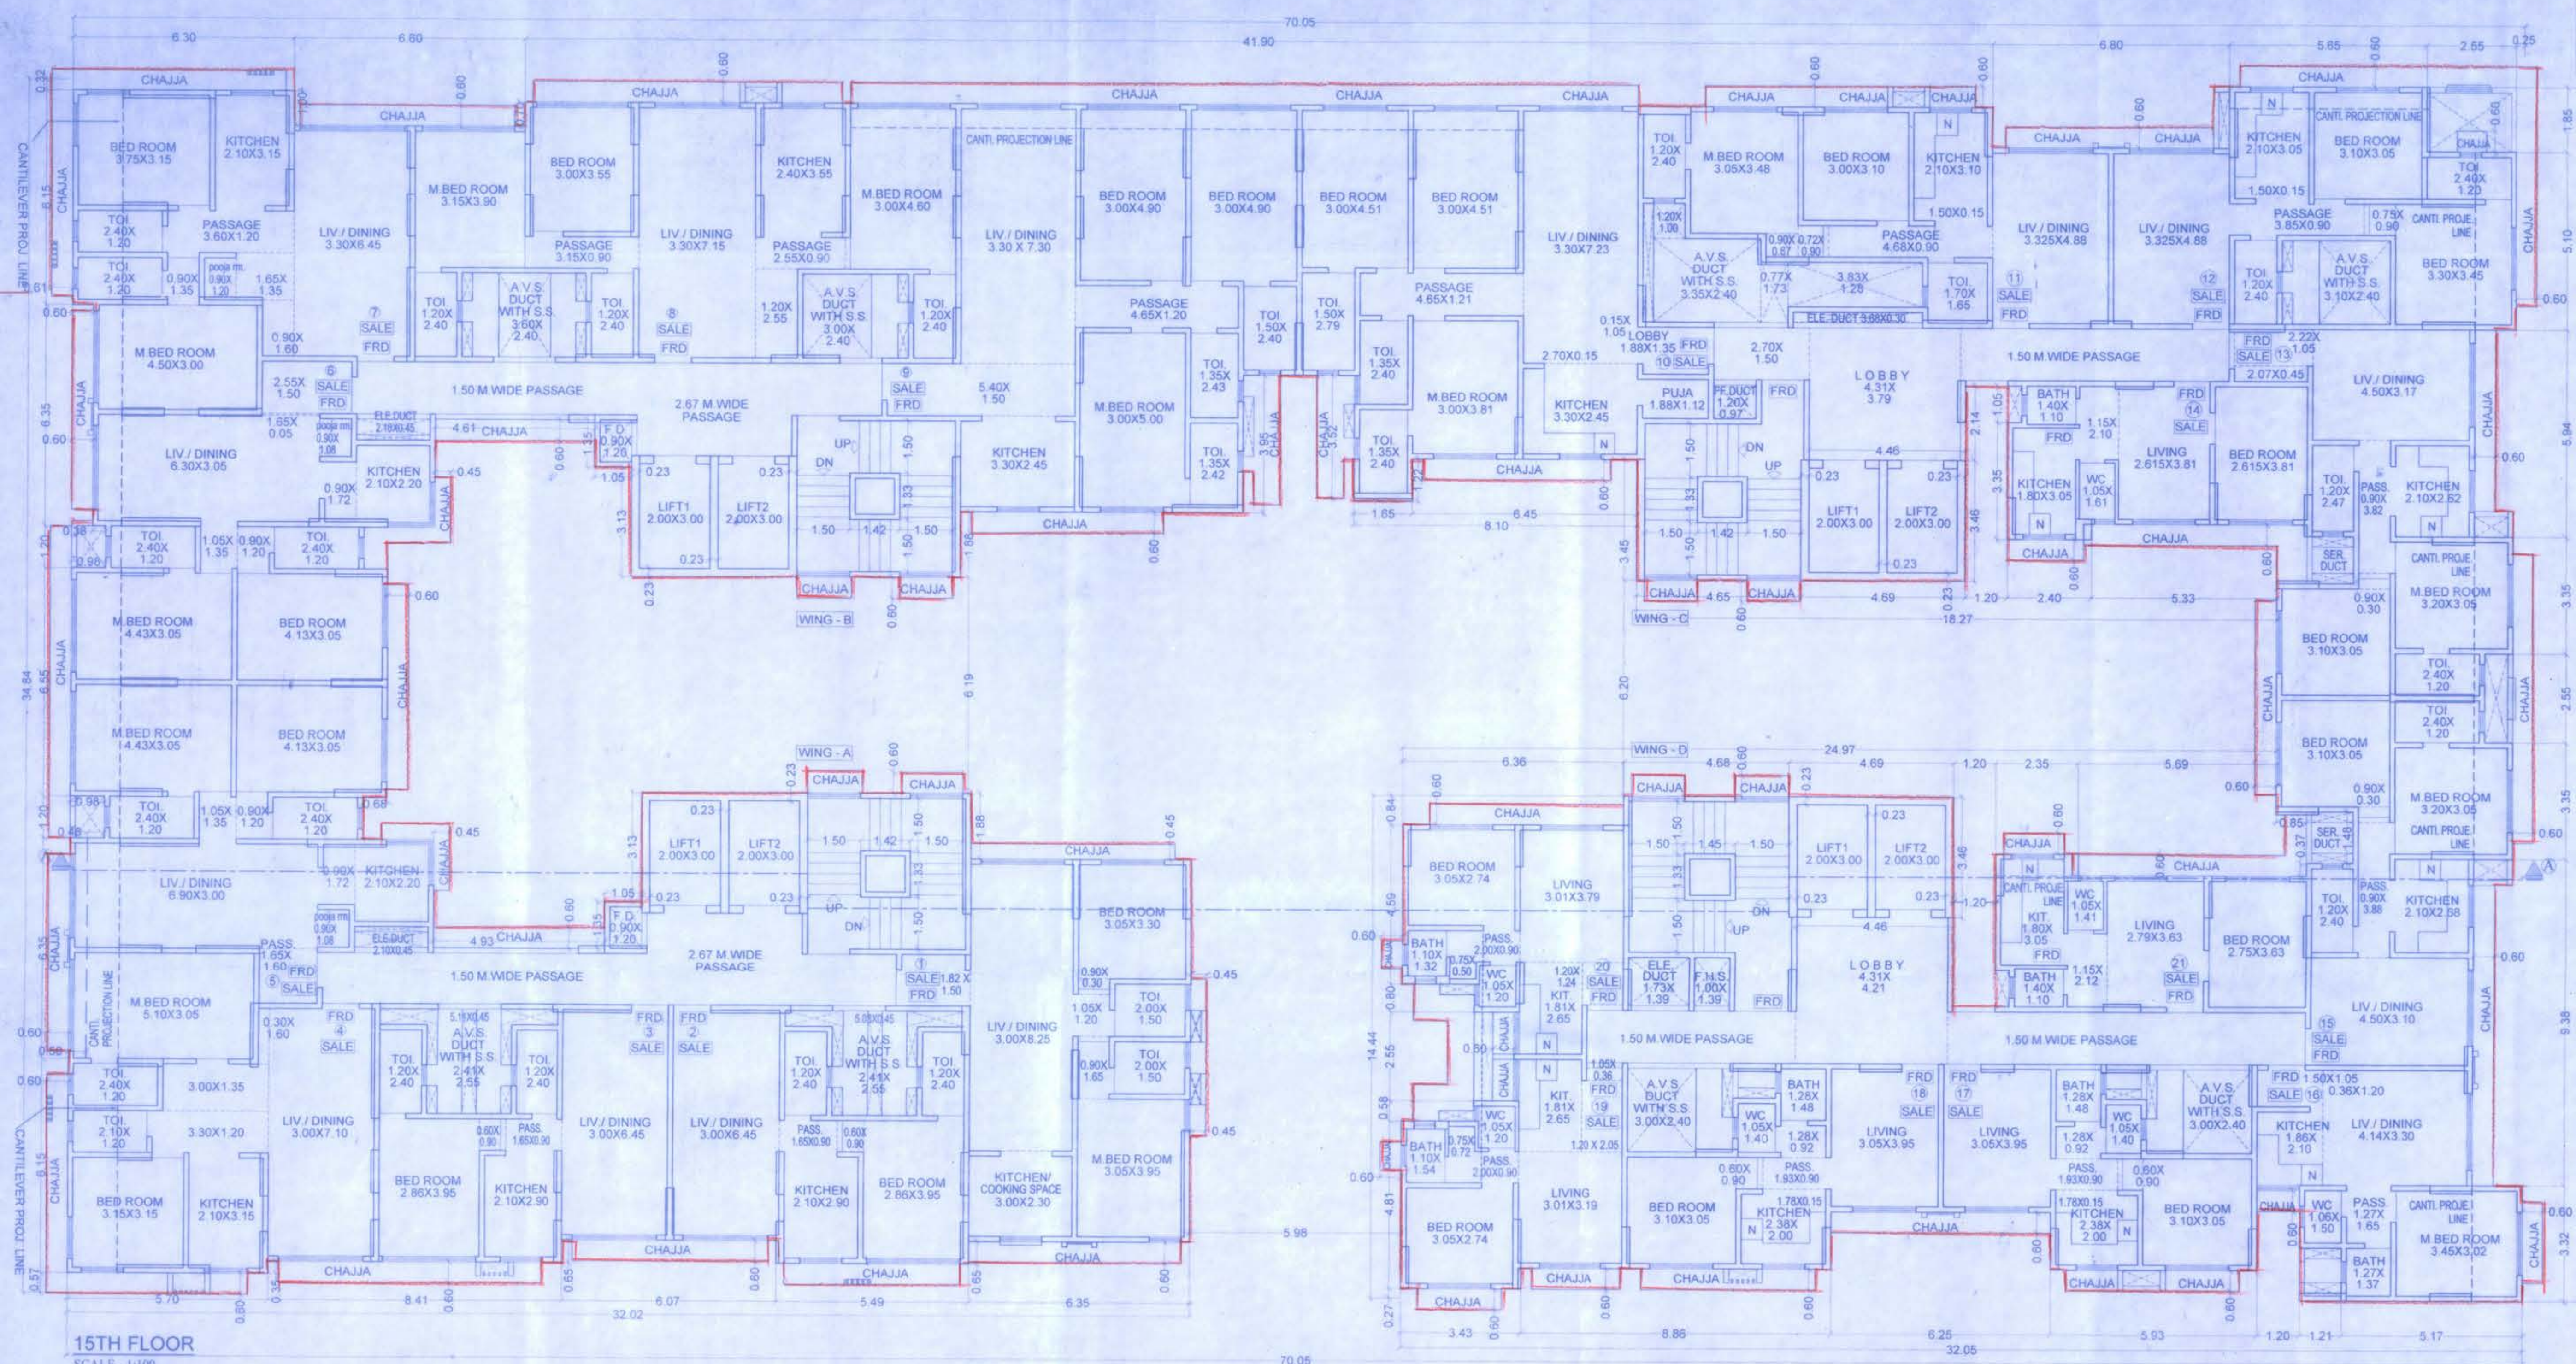

3RD TO 7TH & 9TH TO 15TH TYPICAL FLR.

(WING - D)
CARPET AREA STATEMENT

CARPET AREA STATEMENT (FLAT No.)		
WING D (F. NO. - 19)		
LIVING	3.01 X 3.19	= 9.60 SQ M
KITCHEN	1.05 X 0.36	= 0.38 SQ M
BED ROOM	1.81 X 2.65	= 4.80 SQ M
WC	1.20 X 0.95	= 1.14 SQ M
BATH	3.05 X 2.74	= 8.36 SQ M
PASSAGE	1.05 X 1.20	= 1.26 SQ M
PASSAGE	1.10 X 1.54	= 1.69 SQ M
PASSAGE	2.00 X 0.90	= 1.80 SQ M
PASSAGE	0.75 X 0.72	= 0.54 SQ M
TOTAL		= 30.89 SQ M

CARPET AREA STATEMENT (FLAT No.)		
WING D (F. NO. - 20)		
LIVING	3.01 X 3.19	= 9.60 SQ M
KITCHEN	1.05 X 0.36	= 0.38 SQ M
BED ROOM	1.81 X 2.65	= 4.80 SQ M
WC	1.20 X 0.95	= 1.14 SQ M
BATH	3.05 X 2.74	= 8.36 SQ M
PASSAGE	1.05 X 1.20	= 1.26 SQ M
PASSAGE	1.10 X 1.54	= 1.69 SQ M
PASSAGE	2.00 X 0.90	= 1.80 SQ M
PASSAGE	0.75 X 0.72	= 0.54 SQ M
TOTAL		= 30.95 SQ M

4TH TO 7TH & 10TH TO 13TH TYPICAL FLOOR (WING - C)
CARPET AREA STATEMENT

CARPET AREA STATEMENT (FLAT No.)		
WING C (F. NO. - 10)		
LIV / DINING	3.30 X 6.53	= 21.55 SQ M
LOBBY	1.88 X 1.35	= 2.54 SQ M
PULLA	0.15 X 1.05	= 0.16 SQ M
KITCHEN	1.88 X 1.12	= 2.11 SQ M
M. BED ROOM	2.70 X 0.15	= 0.41 SQ M
BED ROOM	3.00 X 3.81	= 11.43 SQ M
TOI	1.35 X 2.40 X 2	= 6.48 SQ M
PASSAGE	1.50 X 2.79	= 4.19 SQ M
PASSAGE	4.85 X 1.21	= 5.87 SQ M
TOTAL		= 85.45 SQ M

2ND TO 15TH TYPICAL FLOOR (WING - C)
CARPET AREA STATEMENT

CARPET AREA STATEMENT (FLAT No.)		
WING C (F. NO. - 11)		
LIV / DINING	3.325 X 4.88	= 16.23 SQ M
KITCHEN	2.10 X 3.10	= 6.51 SQ M
M. BED ROOM	1.50 X 0.15	= 0.23 SQ M
BED ROOM	3.05 X 3.48	= 10.61 SQ M
TOI	0.90 X 0.67	= 0.60 SQ M
BED ROOM	0.72 X 0.90	= 0.65 SQ M
TOI	3.00 X 3.10	= 9.30 SQ M
TOI	1.20 X 2.40	= 2.88 SQ M
PASSAGE	1.70 X 1.65	= 2.81 SQ M
PASSAGE	4.68 X 0.90	= 4.21 SQ M
TOTAL		= 54.03 SQ M

CARPET AREA STATEMENT (FLAT No.)		
WING C (F. NO. - 12)		
LIV / DINING	3.325 X 4.88	= 16.23 SQ M
KITCHEN	2.10 X 3.10	= 6.51 SQ M
BED ROOM	1.50 X 0.15	= 0.23 SQ M
BED ROOM	3.05 X 3.48	= 10.61 SQ M
TOI	0.90 X 0.67	= 0.60 SQ M
BED ROOM	0.72 X 0.90	= 0.65 SQ M
TOI	3.00 X 3.10	= 9.30 SQ M
TOI	1.20 X 2.40	= 2.88 SQ M
PASSAGE	1.70 X 1.65	= 2.81 SQ M
PASSAGE	3.85 X 0.90	= 3.47 SQ M
TOTAL		= 53.63 SQ M

CARPET AREA STATEMENT (FLAT No.)		
WING A (F. NO. - 2)		
LIVING	3.00 X 6.45	= 19.35 SQ M
PASSAGE	1.65 X 0.90	= 1.49 SQ M
KITCHEN	2.10 X 2.90	= 6.09 SQ M
BED ROOM	2.85 X 3.95	= 11.30 SQ M
TOI	0.60 X 0.90	= 0.54 SQ M
TOI	1.20 X 2.40 X 2	= 5.76 SQ M
TOTAL		= 44.53 SQ M

CARPET AREA STATEMENT (FLAT No.)		
WING A (F. NO. - 3)		
LIVING	3.00 X 6.45	= 19.35 SQ M
PASSAGE	1.65 X 0.90	= 1.49 SQ M
KITCHEN	2.10 X 2.90	= 6.09 SQ M
BED ROOM	2.85 X 3.95	= 11.30 SQ M
TOI	0.60 X 0.90	= 0.54 SQ M
TOI	1.20 X 2.40 X 2	= 5.76 SQ M
TOTAL		= 44.53 SQ M

CARPET AREA STATEMENT (FLAT No.)		
WING B (F. NO. - 7)		
LIV / DINING	3.30 X 6.45	= 21.29 SQ M
DINING	0.90 X 1.80	= 1.62 SQ M
PASSAGE	1.65 X 0.90	= 1.49 SQ M
PASSAGE	0.90 X 1.20	= 1.08 SQ M
PASSAGE	3.60 X 1.20	= 4.32 SQ M
KITCHEN	2.10 X 3.15	= 6.62 SQ M
M. BED ROOM	2.10 X 2.20	= 4.62 SQ M
BED ROOM	0.90 X 1.72	= 1.55 SQ M
BED ROOM	4.43 X 3.05	= 13.51 SQ M
BED ROOM	4.13 X 3.05	= 12.60 SQ M
TOI	2.40 X 1.20 X 2	= 5.76 SQ M
TOTAL		= 69.27 SQ M

CARPET AREA STATEMENT (FLAT No.)		
WING B (F. NO. - 8)		
LIV / DINING	3.30 X 7.15	= 23.60 SQ M
DINING	1.20 X 2.55	= 3.06 SQ M
PASSAGE	2.55 X 0.90	= 2.30 SQ M
PASSAGE	3.15 X 0.90	= 2.84 SQ M
KITCHEN	2.40 X 3.55	= 8.52 SQ M
BED ROOM	3.00 X 3.55	= 10.65 SQ M
M. BED ROOM	3.15 X 3.90	= 12.29 SQ M
TOI	0.90 X 1.35	= 1.22 SQ M
BED ROOM	3.75 X 3.15	= 11.81 SQ M
TOI	2.40 X 1.20 X 2	= 5.76 SQ M
TOTAL		= 83.60 SQ M

CARPET AREA STATEMENT (FLAT No.)		
WING D (F. NO. - 15)		
LIV / DINING	4.50 X 3.10	= 13.95 SQ M
KITCHEN	2.10 X 2.65	= 5.57 SQ M
M. BED ROOM	3.20 X 3.05	= 9.76 SQ M
BED ROOM	3.10 X 3.05	= 9.46 SQ M
TOI	0.90 X 0.30	= 0.27 SQ M
PASSAGE	2.40 X 1.20 X 2	= 5.76 SQ M
PASSAGE	0.90 X 3.88	= 3.49 SQ M
TOTAL		= 48.32 SQ M

CARPET AREA STATEMENT (FLAT No.)		
WING D (F. NO. - 16)		
LIV / DINING	4.14 X 3.30	= 13.66 SQ M
KITCHEN	1.50 X 1.05	= 1.58 SQ M
M. BED ROOM	0.35 X 1.20	= 0.42 SQ M
BED ROOM	1.85 X 2.10	= 3.89 SQ M
WC	3.45 X 3.02	= 10.42 SQ M
WC	1.05 X 1.50	= 1.58 SQ M
BATH	1.27 X 1.37	= 1.74 SQ M
PASSAGE	1.27 X 1.65	= 2.10 SQ M
TOTAL		= 35.43 SQ M


CARPET AREA STATEMENT (FLAT No.)		
WING D (F. NO. - 17)		
LIV / DINING	4.50 X 3.10	= 13.95 SQ M
KITCHEN	2.10 X 2.65	= 5.57 SQ M
M. BED ROOM	3.20 X 3.05	= 9.76 SQ M
BED ROOM	3.10 X 3.05	= 9.46 SQ M
TOI	0.90 X 0.30	= 0.27 SQ M
PASSAGE	2.40 X 1.20 X 2	= 5.76 SQ M
PASSAGE	0.90 X 3.88	= 3.49 SQ M
TOTAL		= 48.32 SQ M

CARPET AREA STATEMENT (FLAT No.)		
WING D (F. NO. - 18)		
LIVING	3.05 X 3.85	= 11.74 SQ M
KITCHEN	1.28 X 0.85	= 1.09 SQ M
BED ROOM	2.38 X 2.00	= 4.76 SQ M
BED ROOM	1.78 X 0.15	= 0.27 SQ M
BED ROOM	3.10 X 3.05	= 9.46 SQ M
WC	0.60 X 0.90	= 0.54 SQ M
WC	1.05 X 1.40	= 1.47 SQ M
BATH	1.26 X 1.46	= 1.84 SQ M
PASSAGE	1.93 X 0.90	= 1.74 SQ M
TOTAL		= 33.36 SQ M

CARPET AREA STATEMENT (FLAT No.)		
WING D (F. NO. - 19)		
LIV / DINING	4.50 X 3.10	= 13.95 SQ M
KITCHEN	2.10 X 2.65	= 5.57 SQ M
M. BED ROOM	3.20 X 3.05	= 9.76 SQ M
BED ROOM	3.10 X 3.05	= 9.46 SQ M
TOI	0.90 X 0.30	= 0.27 SQ M
PASSAGE	2.40 X 1.20 X 2	= 5.76 SQ M
PASSAGE	0.90 X 3.88	= 3.49 SQ M
TOTAL		= 48.32 SQ M

CARPET AREA STATEMENT (FLAT No.)		
WING D (F. NO. - 20)		
LIV / DINING	4.50 X 3.10	= 13.95 SQ M
KITCHEN	2.10 X 2.65	= 5.57 SQ M
M. BED ROOM	3.20 X 3.05	= 9.76 SQ M
BED ROOM	3.10 X 3.05	= 9.46 SQ M
TOI	0.90 X 0.30	= 0.27 SQ M
PASSAGE	2.40 X 1.20 X 2	= 5.76 SQ M
PASSAGE	0.90 X 3.88	= 3.49 SQ M
TOTAL		= 48.32 SQ M

15TH FLOOR
SCALE - 1:100

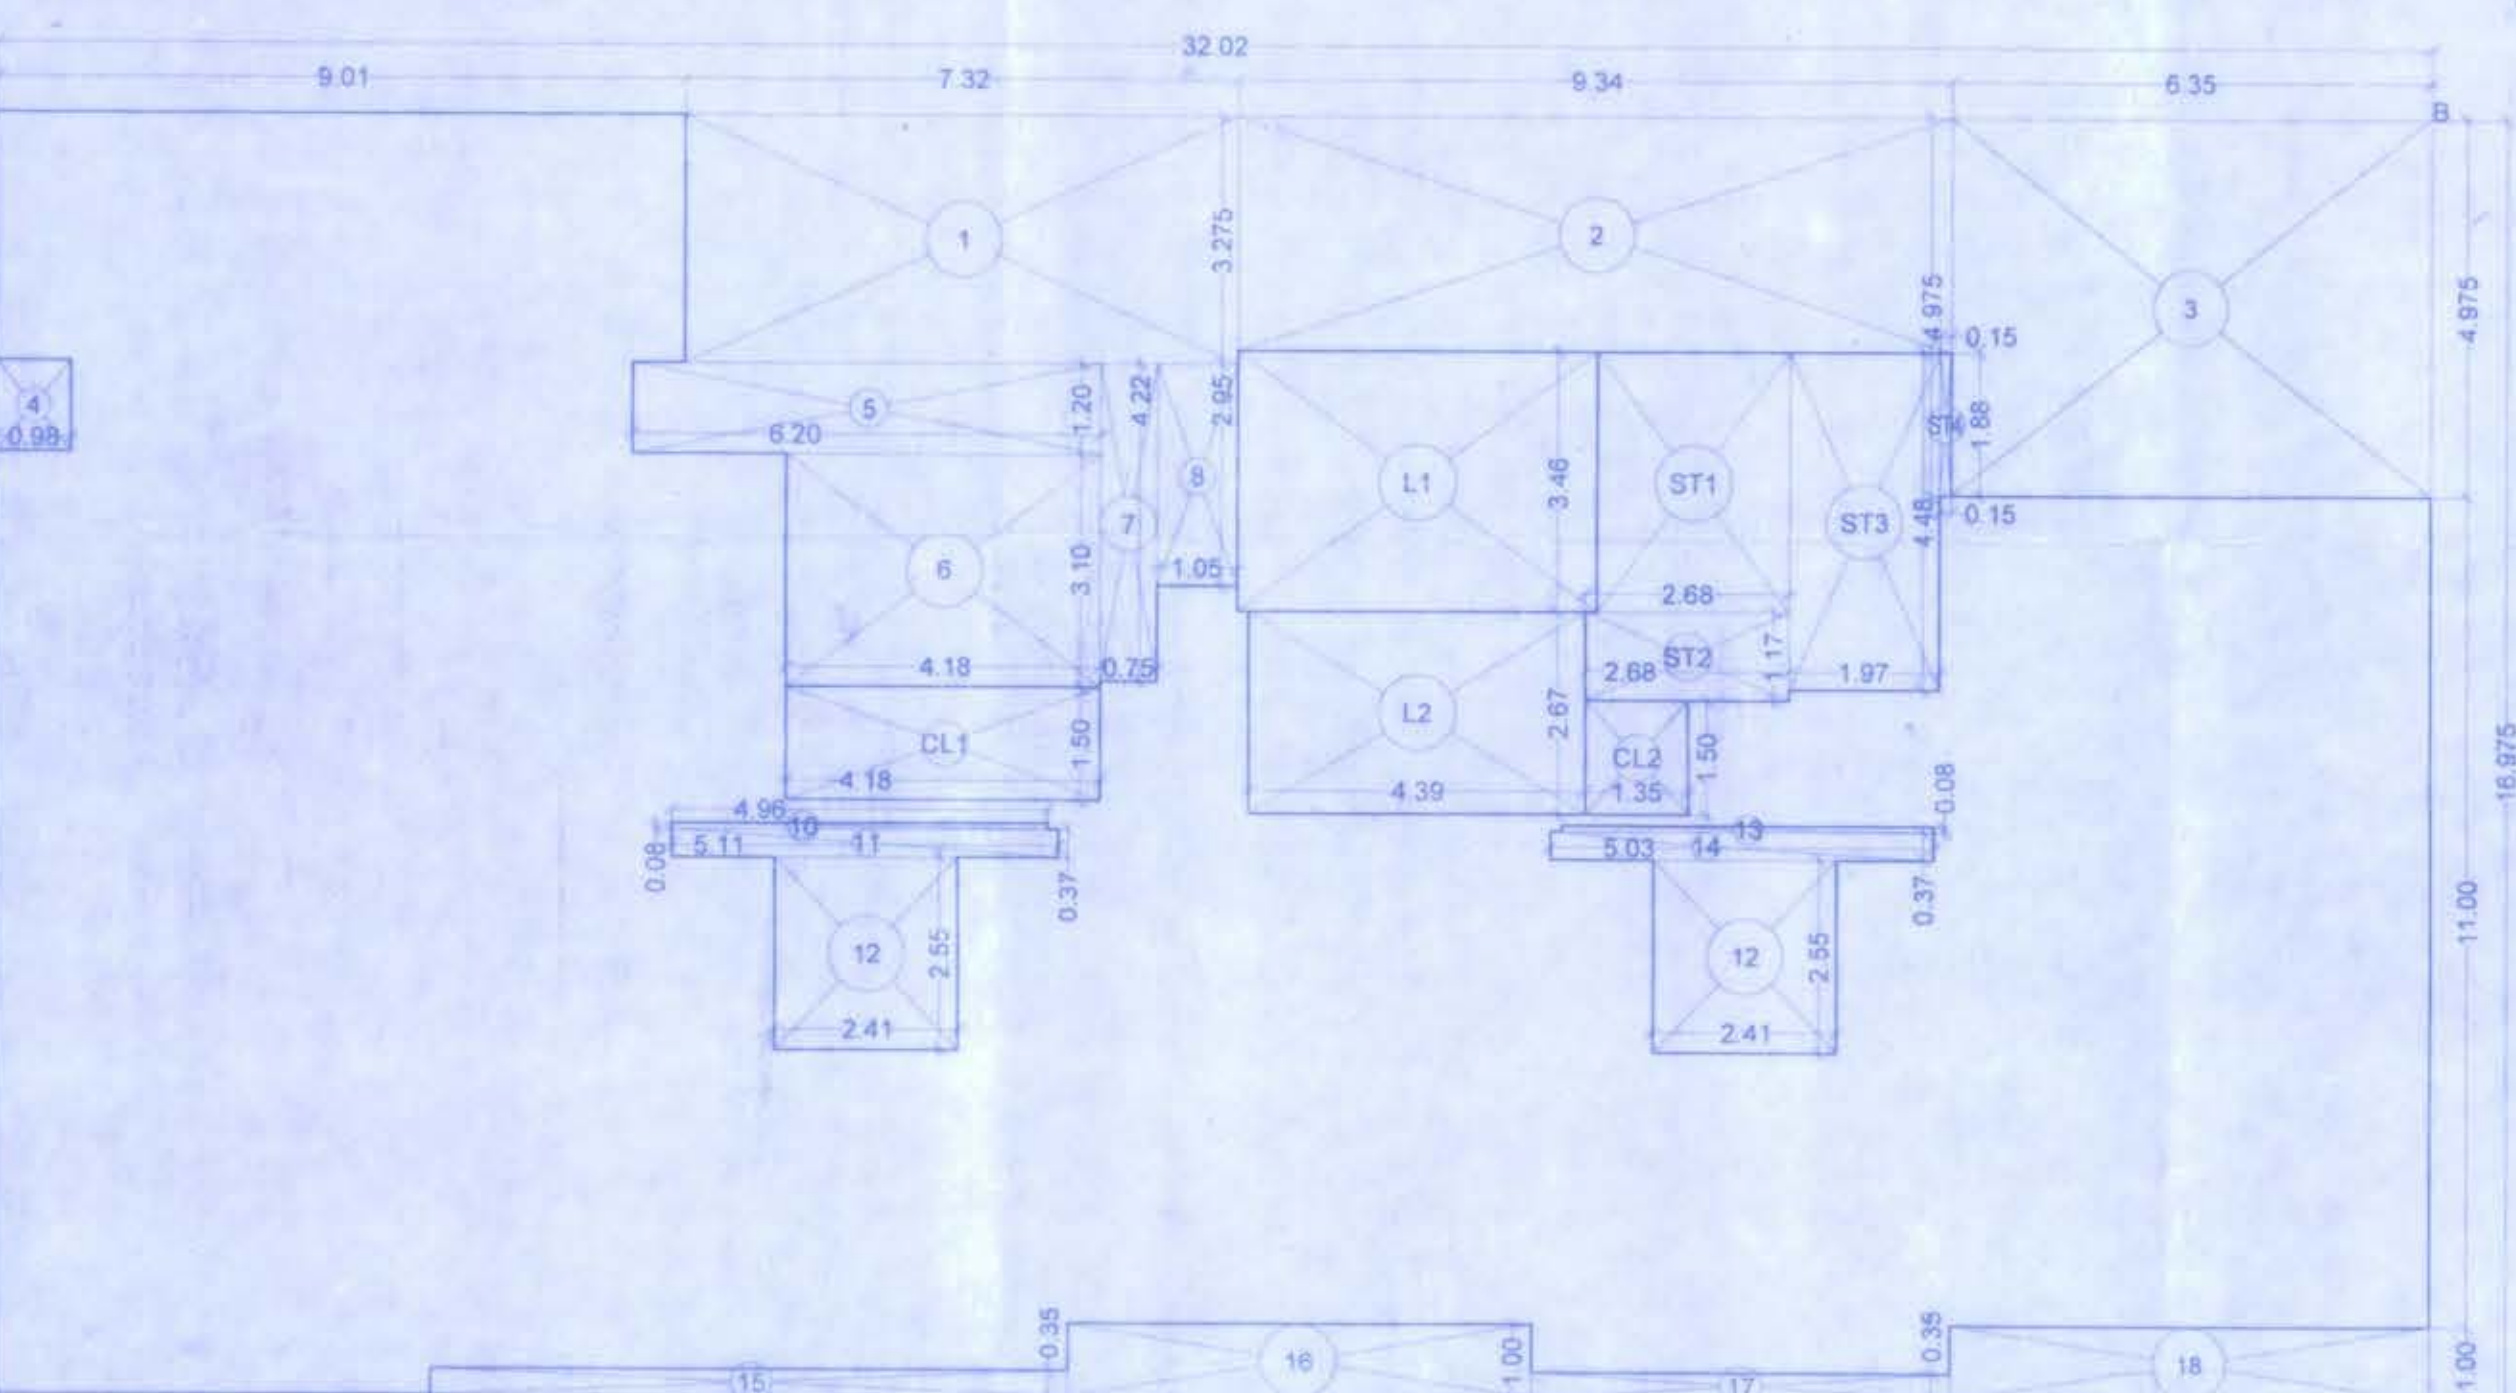

AREA DIAGRAM 15TH FLOOR (WING - A)
SCALE - 1:100

BUILT-UP AREA STATEMENT - 15TH FLOOR (WING - A)		
AREA OF BLOCK (ABCD) = 32.02 X 16.975 = 543.54 SQ.M		
STANDARD DEDUCTIONS :-		
1. 7.32 X 3.275 =	23.97 SQ.M	
2. 9.34 X 3.095 =	28.91 SQ.M	
3. 6.35 X 4.975 =	31.59 SQ.M	
4. 0.98 X 1.20 =	1.18 SQ.M	
5. 6.20 X 1.20 =	7.44 SQ.M	
6. 4.18 X 3.10 =	12.96 SQ.M	
7. 0.75 X 2.25 =	1.69 SQ.M	
8. 1.05 X 2.95 =	3.10 SQ.M	
9. 4.95 X 0.08 =	0.40 SQ.M	
10. 5.11 X 0.37 =	1.89 SQ.M	
11. 2.41 X 2.55 X 2 =	12.29 SQ.M	
12. 4.88 X 0.08 =	0.39 SQ.M	
13. 5.03 X 0.37 =	1.86 SQ.M	
14. 5.41 X 0.35 =	1.94 SQ.M	
15. 6.07 X 1.00 =	6.07 SQ.M	
16. 5.49 X 0.35 =	1.92 SQ.M	
17. 6.35 X 1.00 =	6.35 SQ.M	
146.42 SQ.M		
(A)		
CONSTRUCTED AREA ~		
A - I =		
543.54 - 146.42 =	397.12 SQ.M	(B)
STAIRCASE, LIFT & CONNECTING LOBBY		
AREA CALCULATION :-		
ST1. 2.83 X 3.44 =	9.75 SQ.M	
ST2. 2.68 X 1.17 =	3.14 SQ.M	
ST3. 1.97 X 1.48 =	2.92 SQ.M	
CL1. 4.89 X 3.48 =	16.93 SQ.M	
CL1. 4.39 X 2.67 =	11.72 SQ.M	
CL1. 4.18 X 1.50 =	6.27 SQ.M	
CL2. 1.35 X 1.50 =	2.03 SQ.M	
57.28 SQ.M		
(II)		
SALE BUILD UP AREA ~		
B - II =		
397.12 - 57.28 =	339.87 SQ.M	