



CONTENTS OF SHEET	
SALE BLOCK NO.3	2ND FLOOR & AREA DIAGRAM & CALCULATION (WING - A, B & D)
CARPET AREA STATEMENT	

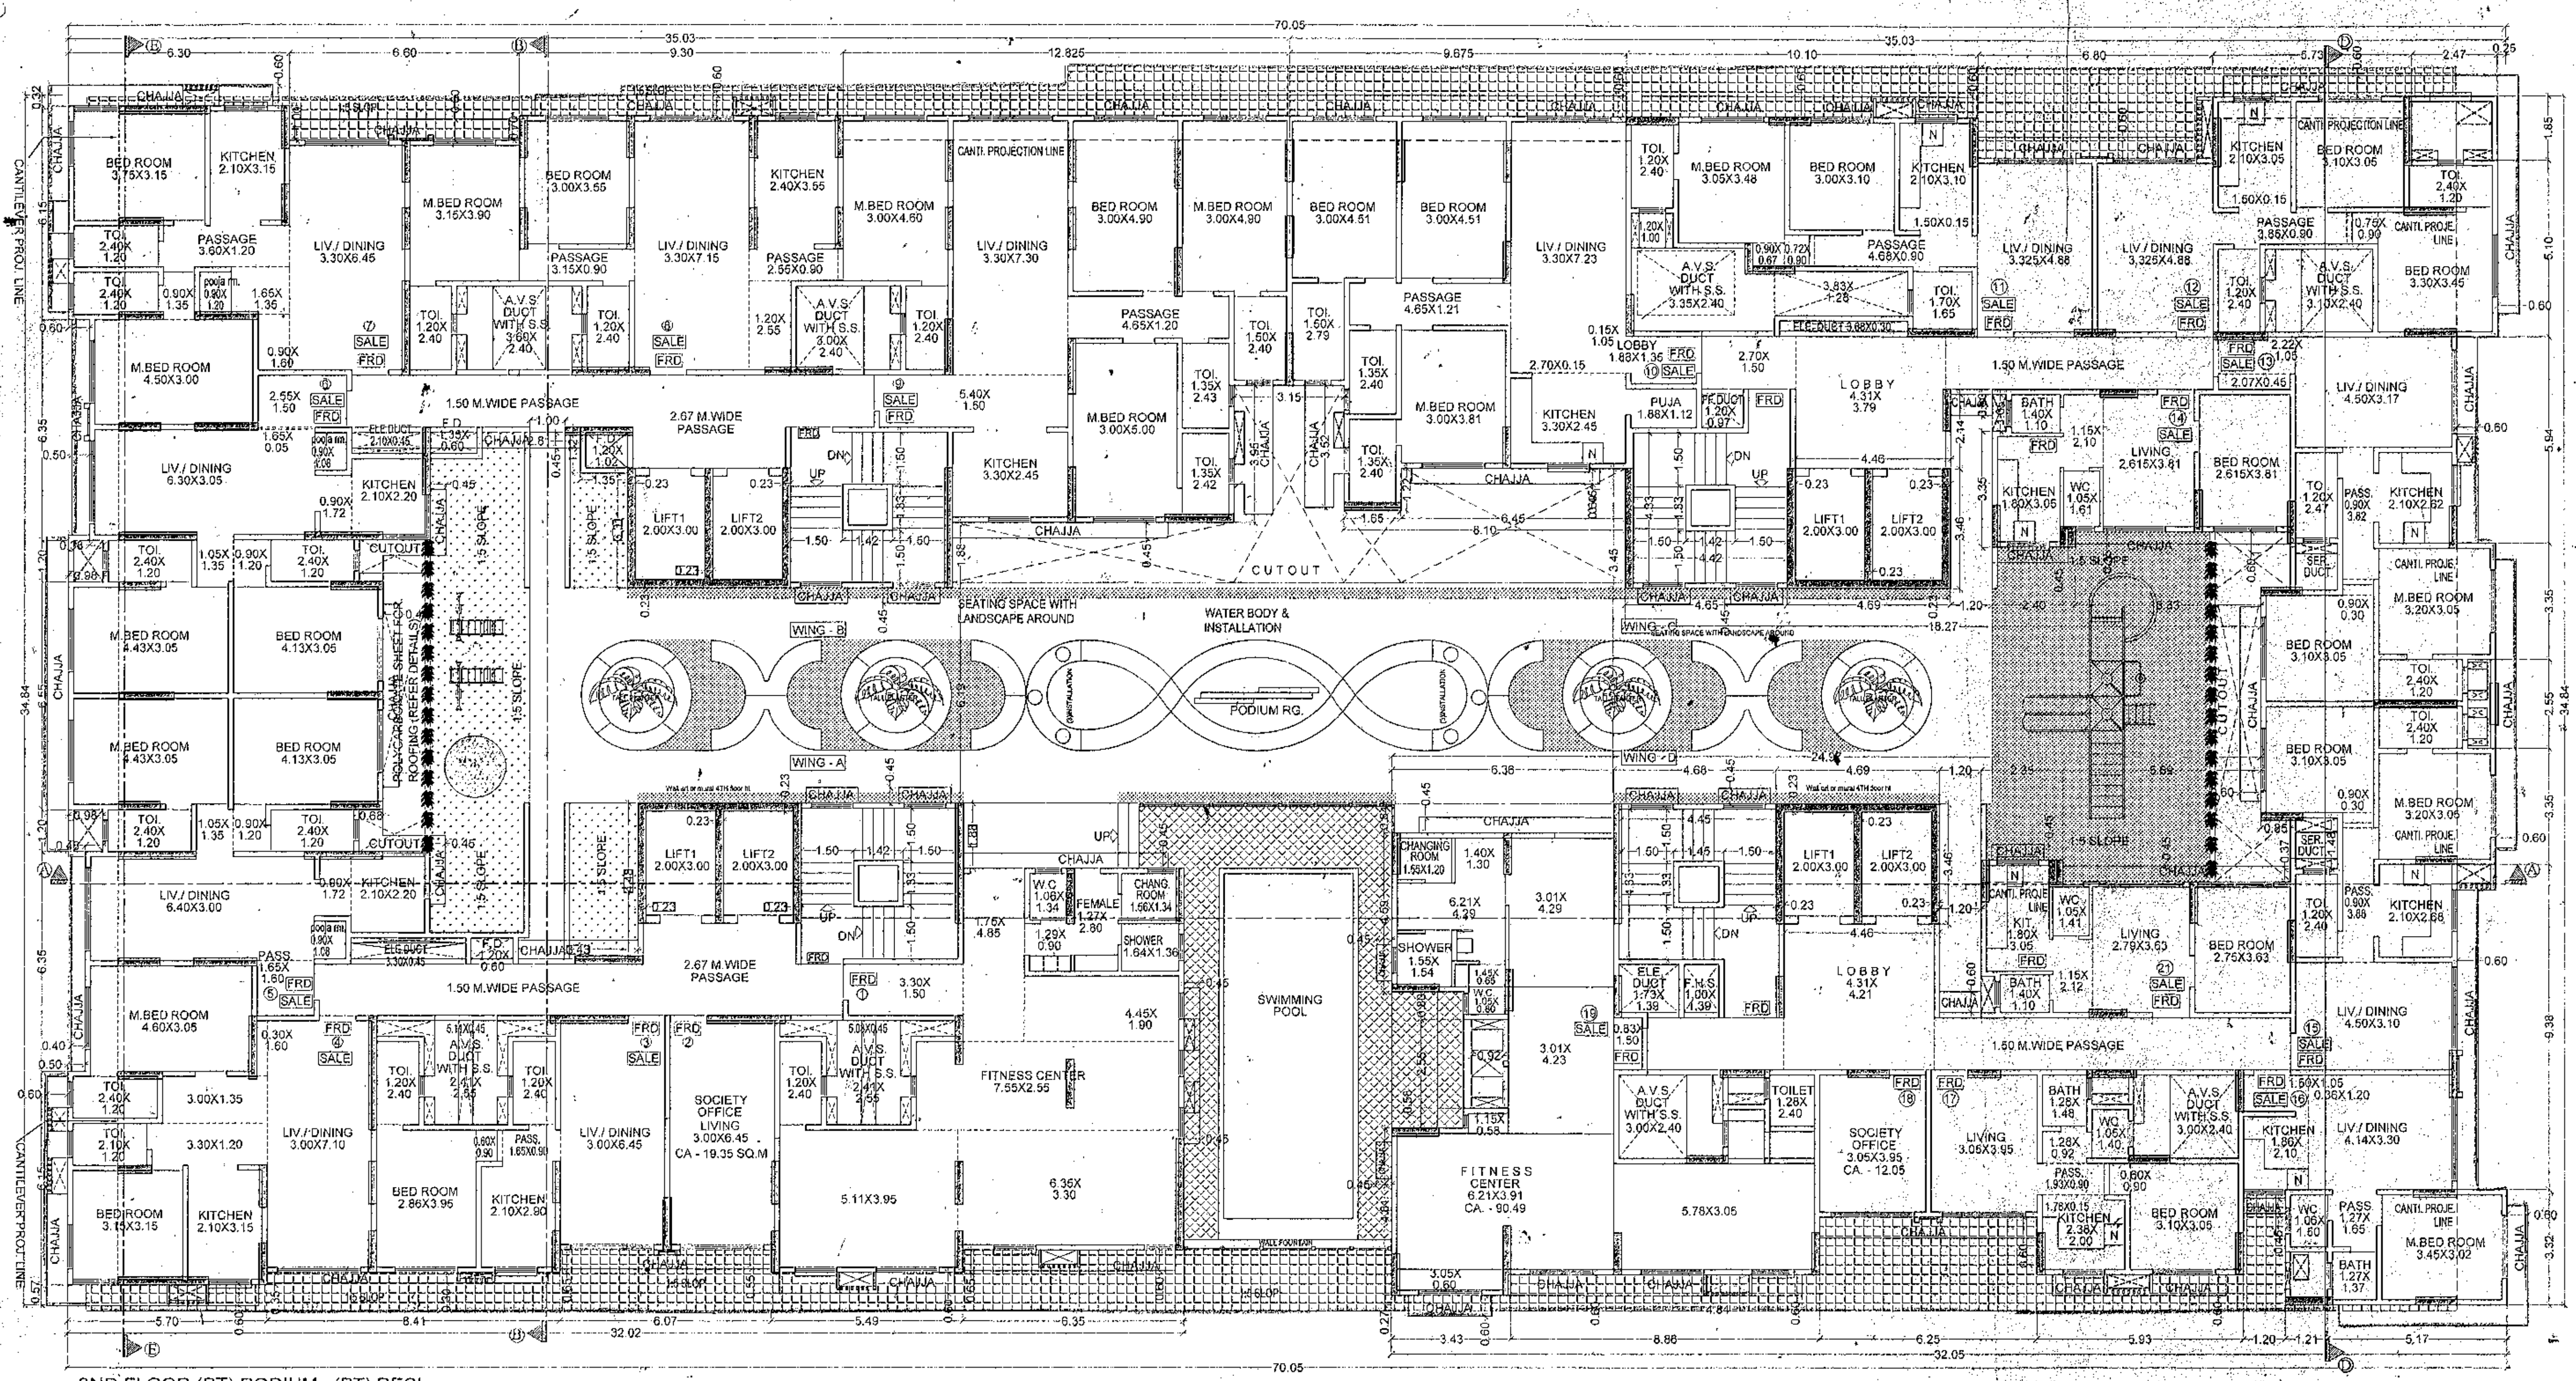

BUILT-UP AREA STATEMENT (WING - D)	
2ND FLR	
AREA OF BLOCK (ABCD) = 32.05 X 17.325 = 555.27 SQ.M	
STANDARD DEDUCTIONS :-	
1. 6.35 X 3.275 = 20.89 SQ.M	35. 3.31 X 0.96 = 3.18 SQ.M
2. 9.34 X 3.095 = 28.81 SQ.M	36. 2.05 X 0.86 = 1.76 SQ.M
3. 8.05 X 4.975 = 40.26 SQ.M	37. 4.46 X 1.44 = 6.42 SQ.M
4. 9.08 X 1.20 = 10.89 SQ.M	38. 1.20 X 1.47 = 1.76 SQ.M
5. 6.20 X 1.20 = 7.44 SQ.M	39. 1.43 X 2.47 = 3.53 SQ.M
6. 2.55 X 2.35 = 5.99 SQ.M	40. 3.43 X 3.95 = 13.55 SQ.M
7. 1.63 X 3.10 = 5.05 SQ.M	41. 8.03 X 3.35 = 26.90 SQ.M
8. 1.80 X 4.22 = 7.60 SQ.M	42. 3.68 X 1.78 = 6.55 SQ.M
9. 0.50 X 0.95 = 0.48 SQ.M	43. 3.93 X 1.65 = 6.49 SQ.M
10. 4.96 X 0.08 = 0.40 SQ.M	
11. 5.11 X 0.37 = 1.89 SQ.M	
12. 2.41 X 2.55 = 6.15 SQ.M	
13. 4.68 X 0.08 = 0.38 SQ.M	
14. 5.03 X 0.37 = 1.86 SQ.M	
15. 8.41 X 0.35 = 2.94 SQ.M	
16. 6.07 X 1.00 = 6.07 SQ.M	
17. 5.40 X 0.35 = 1.89 SQ.M	
18. 6.35 X 1.00 = 6.35 SQ.M	
19. 6.50 X 2.50 = 16.25 SQ.M	
20. 3.22 X 1.80 = 5.80 SQ.M	
21. 1.21 X 2.55 = 3.09 SQ.M	
22. 6.58 X 4.50 = 29.61 SQ.M	
23. 1.36 X 6.15 = 8.35 SQ.M	
24. 10.28 X 3.50 = 35.98 SQ.M	
25. 5.49 X 0.66 = 3.62 SQ.M	
255.35 SQ.M	
CONSTRUCTED AREA :-	
A - I = 555.27 - 284.91 = 270.36 SQ.M	
STAIRCASE & LIFT AREA CALCULATION	
ST1. 4.91 X 0.94 = 4.62 SQ.M	
ST2. 2.88 X 3.70 = 10.62 SQ.M	
ST3. 1.88 X 5.33 = 10.02 SQ.M	
LL1. 4.46 X 3.46 = 15.43 SQ.M	
LL2. 4.46 X 2.71 = 12.09 SQ.M	
LL3. 0.56 X 1.73 = 0.97 SQ.M	
LL4. 5.02 X 1.50 = 7.53 SQ.M	
LL5. 1.12 X 1.05 = 1.18 SQ.M	
CL1. 0.51 X 1.85 = 0.94 SQ.M	
CL2. 0.73 X 1.73 = 1.26 SQ.M	
CL3. 0.09 X 1.65 = 0.15 SQ.M	
85.19 SQ.M	
SOCIETY OFFICE AREA CALCULATION :-	
1. 3.275 X 4.25 = 13.92 SQ.M	
13.92 SQ.M	
NET BUILT UP AREA	
B - II = 270.36 - 85.19 - 13.92 = 171.25 SQ.M	


2ND FLOOR (PT) PODIUM (PT) RESI

SCALE: 1:100

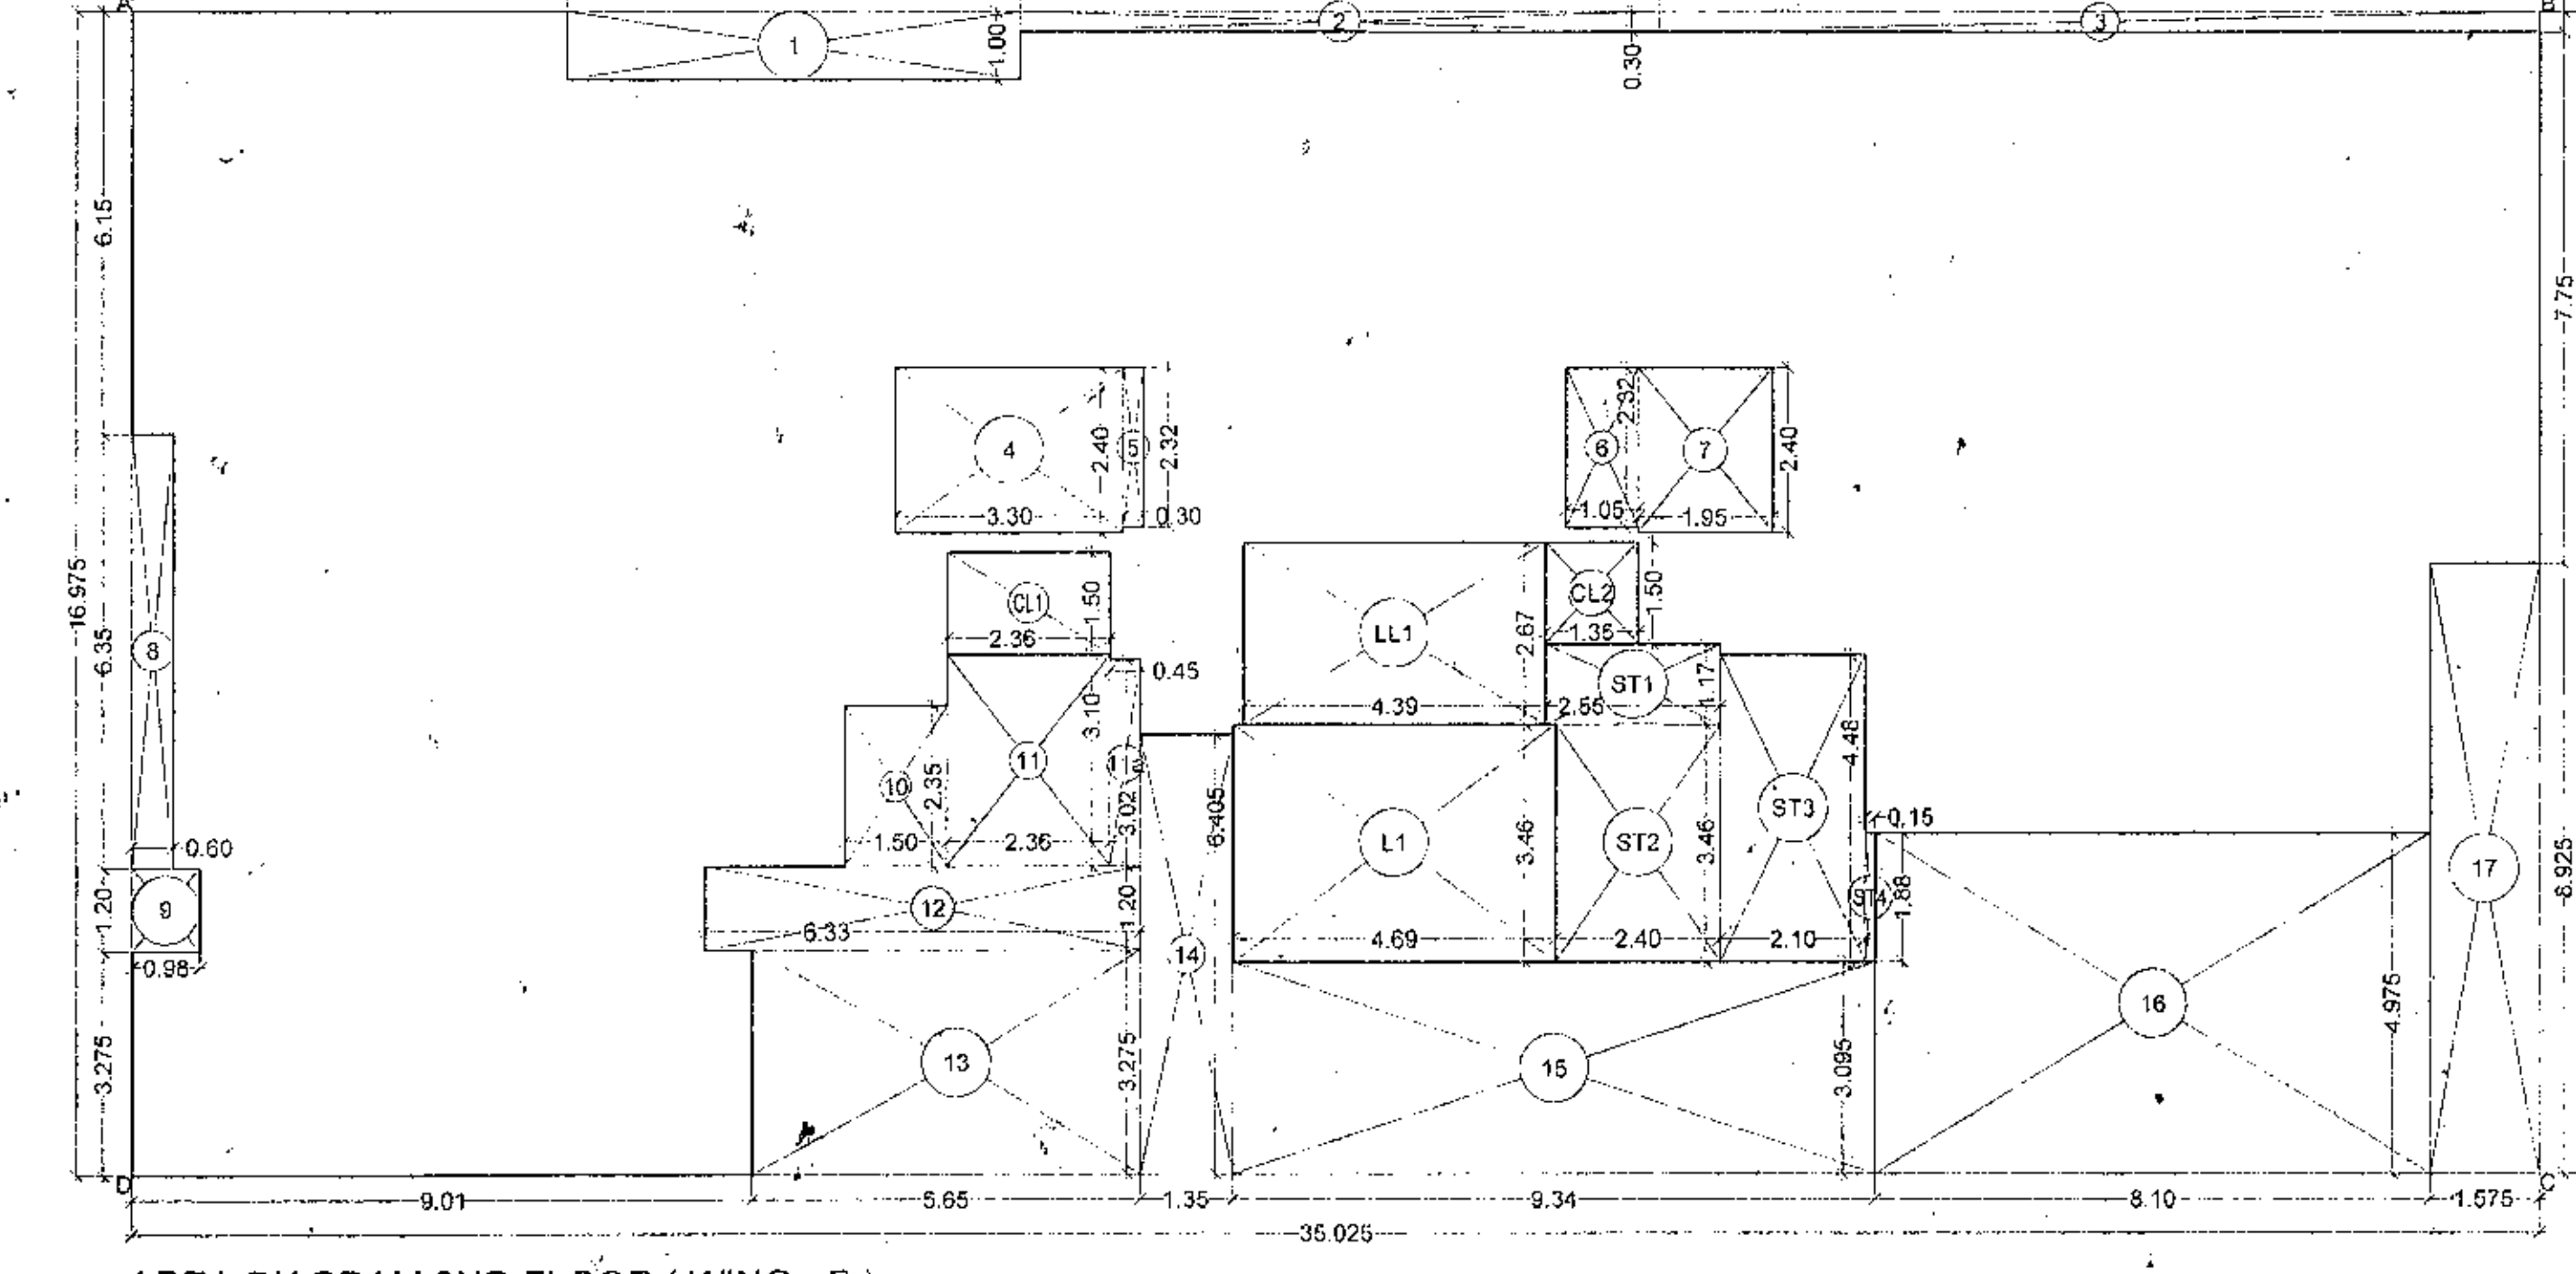

AREA DIAGRAM 2ND FLOOR (WING - B)

SCALE: 1:100

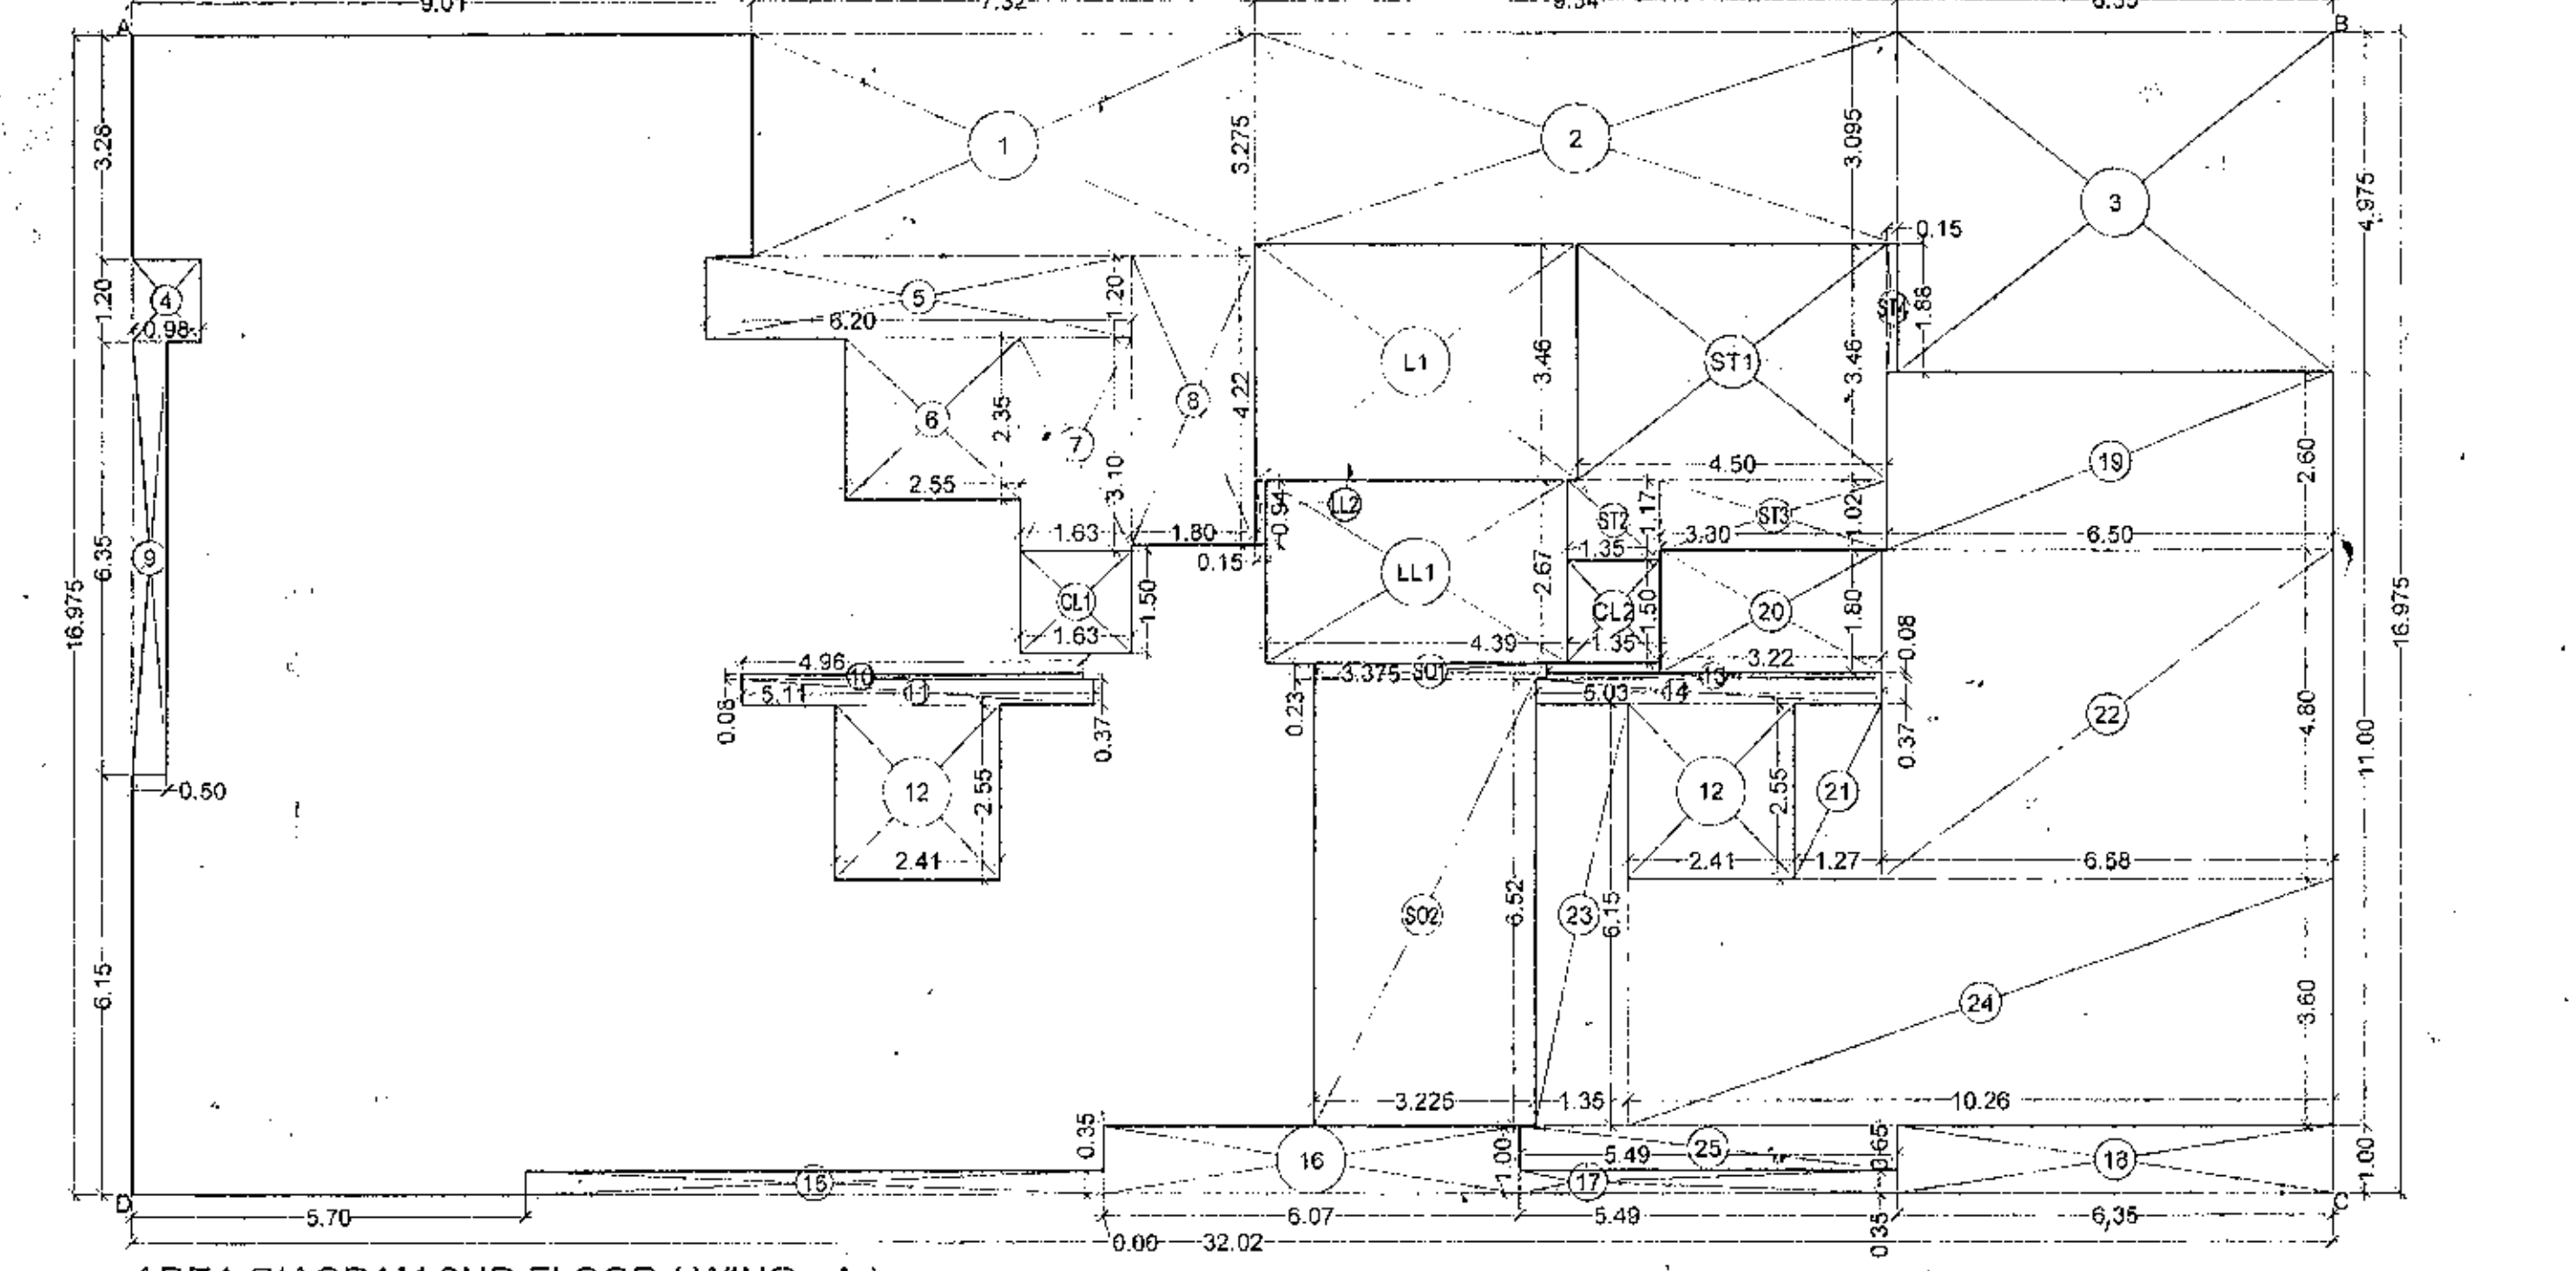

AREA DIAGRAM 2ND FLOOR (WING - A)

SCALE: 1:100

BUILT-UP AREA STATEMENT (WING - A)	
2ND FLR	
AREA OF BLOCK (ABCD) = 32.02 X 18.975 = 543.54 SQ.M	
STANDARD DEDUCTIONS :-	
1. 7.32 X 3.275 = 23.97 SQ.M	
2. 9.34 X 3.095 = 28.81 SQ.M	
3. 8.05 X 4.975 = 40.26 SQ.M	
4. 9.08 X 1.20 = 10.89 SQ.M	
5. 6.20 X 1.20 = 7.44 SQ.M	
6. 2.55 X 2.35 = 5.99 SQ.M	
7. 1.63 X 3.10 = 5.05 SQ.M	
8. 1.80 X 4.22 = 7.60 SQ.M	
9. 0.50 X 0.95 = 0.48 SQ.M	
10. 4.96 X 0.08 = 0.40 SQ.M	
11. 5.11 X 0.37 = 1.89 SQ.M	
12. 2.41 X 2.55 = 6.15 SQ.M	
13. 4.68 X 0.08 = 0.38 SQ.M	
14. 5.03 X 0.37 = 1.86 SQ.M	
15. 8.41 X 0.35 = 2.94 SQ.M	
16. 6.07 X 1.00 = 6.07 SQ.M	
17. 5.40 X 0.35 = 1.89 SQ.M	
18. 6.35 X 1.00 = 6.35 SQ.M	
19. 6.50 X 2.50 = 16.25 SQ.M	
20. 3.22 X 1.80 = 5.80 SQ.M	
21. 1.21 X 2.55 = 3.09 SQ.M	
22. 6.58 X 4.50 = 29.61 SQ.M	
23. 1.36 X 6.15 = 8.35 SQ.M	
24. 10.28 X 3.50 = 35.98 SQ.M	
25. 5.49 X 0.66 = 3.62 SQ.M	
255.35 SQ.M	
CONSTRUCTED AREA :-	
A - I = 543.54 - 255.35 = 288.19 SQ.M	
STAIRCASE, LIFT & CONNECTING LOBBY	
ST1. 4.50 X 3.46 = 15.57 SQ.M	
ST2. 1.35 X 1.17 = 1.58 SQ.M	
ST3. 3.90 X 1.02 = 3.97 SQ.M	
ST4. 0.15 X 1.88 = 0.28 SQ.M	
LL1. 4.59 X 3.46 = 15.88 SQ.M	
LL2. 4.59 X 2.67 = 12.26 SQ.M	
LL3. 0.15 X 0.94 = 0.14 SQ.M	
CL1. 1.63 X 1.50 = 2.45 SQ.M	
CL2. 1.35 X 1.50 = 2.03 SQ.M	
53.37 SQ.M	
SOCIETY OFFICE AREA CALCULATION :-	
1. 3.275 X 0.23 = 0.75 SQ.M	
2. 3.225 X 6.52 = 21.03 SQ.M	
21.78 SQ.M	
SALE BUILT UP AREA	
B - II = 288.19 - 53.37 - 21.78 = 213.04 SQ.M	

2ND FLR. CARPET AREA STATEMENT WING - A

SCALE: 1:100

CARPET AREA STATEMENT (FLAT NO. 3)	
WING A (F. NO. 3)	
LIVING	3.20 X 3.45 = 11.04 SQ.M
PASSAGE	1.65 X 0.90 = 1.49 SQ.M
KITCHEN	2.10 X 2.30 = 4.83 SQ.M
BED ROOM	2.80 X 3.95 = 11.16 SQ.M
TOI	0.60 X 1.20 = 0.72 SQ.M
1.20 X 2.40 X 2 = 5.76 SQ.M	
TOTAL	44.53 SQ.M
CARPET AREA STATEMENT (FLAT NO. 4)	
WING A (F. NO. 4)	
LIVING	3.00 X 7.10 = 21.30 SQ.M
PASSAGE	0.30 X 1.00 = 0.30 SQ.M
KITCHEN	3.30 X 1.35 = 4.46 SQ.M
BED ROOM	3.30 X 1.20 = 3.96 SQ.M
TOI	2.10 X 1.20 = 2.52 SQ.M
TOTAL	63.54 SQ.M

2ND FLR. CARPET AREA STATEMENT WING - A

SCALE: 1:100

FITNESS CENTER	
AREA OF BLOCK (ABCD) = 35.025 X 16.975 = 594.66 SQ.M	
STANDARD DEDUCTIONS :-	
1. 6.60 X 1.00 = 6.60 SQ.M	
2. 9.30 X 0.30 = 2.79 SQ.M	
3. 12.83 X 0.30 = 3.85 SQ.M	
4. 3.30 X 2.40 = 7.92 SQ.M	
5. 0.30 X 2.32 = 0.70 SQ.M	
6. 1.05 X 2.32 = 2.44 SQ.M	
7. 1.95 X 2.40 = 4.68 SQ.M	
8. 0.60 X 0.35 = 0.21 SQ.M	
9. 0.98 X 1.20 = 1.18 SQ.M	
10. 1.50 X 2.35 = 3.53 SQ.M	
11. 2.35 X 3.10 = 7.29 SQ.M	
12. 0.45 X 3.02 = 1.36 SQ.M	
13. 6.33 X 1.20 = 7.60 SQ.M	
14. 5.65 X 3.275 = 18.50 SQ.M	
15. 1.35 X 6.405 = 8.65 SQ.M	
16. 9.34 X 3.095 = 28.81 SQ.M	
17. 8.10 X 4.975 = 40.30 SQ.M	
18. 1.75 X 0.925 = 1.62 SQ.M	
164.20 SQ.M	
CONSTRUCTED AREA :-	
A - I = 594.66 - 164.20 = 430.46 SQ.M	
STAIRCASE, LIFT & CONNECTING LOBBY	
ST1. 2.55 X 1.17 = 2.98 SQ.M	
ST2. 2.40 X 3.46 = 8.30 SQ.M	
ST3. 2.10 X 4.48 = 9.41 SQ.M	
ST4. 0.15 X 1.88 = 0.28 SQ.M	
LL1. 4.59 X 2.67 = 12.26 SQ.M	
LL2. 4.59 X 3.46 = 15.88 SQ.M	
CL1. 2.35 X 1.50 = 3.53 SQ.M	
CL2. 1.35 X 1.50 = 2.03 SQ.M	
64.49 SQ.M	
SALE BUILT UP AREA	
B - II = 430.46 - 64.49 = 365.97 SQ.M	

FITNESS CENTER AREA
FITNESS CENTER AREA PERMISSIBLE = 2% X TOTAL SALE BUA
= 2% X 18532.81 = 370.66 SQ.MT.
MAXIMUM = 200 SQMT. PERMISSIBLE
CARPET AREA STATEMENT - (I + II) =
FITNESS CENTER AREA PROPOSED = 187.68 SQ.M.

2ND FLR. CARPET AREA STATEMENT WING - B

SCALE: 1:100

CARPET AREA STATEMENT (FLAT NO. 5)	
WING B (F. NO. 5)	
LIVING	6.40 X 3.00 = 19.20 SQ.M
PASSAGE	1.65 X 1.60 = 2.64 SQ.M
KITCHEN	0.90 X 1.05 = 0.95 SQ.M
BED ROOM	1.05 X 1.35 = 1.42 SQ.M
TOI	0.90 X 1.20 = 1.08 SQ.M
2.10 X 2.20 = 4.62 SQ.M	
0.90 X 1.75 = 1.58 SQ.M	
4.43 X 3.05 = 13.51 SQ.M	
1.13 X 3.05 = 3.45 SQ.M	
2.40 X 1.20 X 2 = 5.76 SQ.M	
TOTAL	63.35 SQ.M

2ND FLR. CARPET AREA STATEMENT WING - B

SCALE: 1:100

CARPET AREA STATEMENT (FLAT NO. 6)	
WING B (F. NO. 6)	
LIVING	3.30 X 7.15 = 23.60 SQ.M
PASSAGE	1.20 X 2.55 = 3.06 SQ.M
KITCHEN	2.65 X 0.90 = 2.39 SQ.M
BED ROOM	3.15 X 0.90 = 2.84 SQ.M
TOI	2.40 X 3.55 = 8.52 SQ.M
3.00 X 3.55 = 10.65 SQ.M	
3.15 X 3.90 = 12.29 SQ.M	
3.75 X 3.15 = 11.81 SQ.M	
1.20 X 2.40 X 2 = 5.76 SQ.M	
TOTAL	65.79 SQ.M

2ND FLR. CARPET AREA STATEMENT WING - B

SCALE: 1:100

CARPET AREA STATEMENT (FLAT NO. 7)	
WING B (F. NO. 7)	
LIVING	3.30 X 6.45 = 21.29 SQ.M
PASSAGE	0.80 X 1.60 = 1.28 SQ.M
KITCHEN	1.65 X 1.35 = 2.23 SQ.M
BED ROOM	0.90 X 1.20 = 1.08 SQ.M
TOI	0.90 X 1.20 = 1.08 SQ.M
2.10 X 2.20 = 4.62 SQ.M	
0.90 X 1.75 = 1.58 SQ.M	
4.43 X 3.05 = 13.51 SQ.M	
1.13 X 3.05 = 3.45 SQ.M	
2.40 X 1.20 X 2 = 5.76 SQ.M	
TOTAL	60.41 SQ.M

2ND FLR. CARPET AREA STATEMENT WING - B

SCALE: 1:100

CARPET AREA STATEMENT (FLAT NO. 8)	
WING B (F. NO. 8)	
LIVING	6.30 X 3.05 = 19.22 SQ.M
PASSAGE	2.55 X 1.50 = 3.83 SQ.M
KITCHEN	1.65 X 0.95 = 1.57 SQ.M
BED ROOM	0.90 X 1.05 = 0.95 SQ.M
TOI	0.90 X 1.20 = 1.08 SQ.M
2.10 X 2.20 = 4.62 SQ.M	
0.90 X 1.75 = 1.58 SQ.M	
4.43 X 3.05 = 13.51 SQ.M	
1.13 X 3.05 = 3.45 SQ.M	
2.40 X 1.20 X 2 = 5.76 SQ.M	
TOTAL	64.64 SQ.M

PROFORMA 'B'

DESCRIPTION OF PROJECT & PROPERTY

PROPOSED SLUM REHABILITATION SCHEME ON PLOT BEARING C.T.S. NO. 88/80/1
CORRESPONDING NEW F.NO. 224/1, 224/2, 224/3, 224/4, 224/5, 224/6, 224/7, 224/8, 224/9, 224/10, 224/11, 224/12, 224/13, 224/14, 224/15, 224/16, 224/17, 224/18, 224/19, 224/20, 224/21, 224/22, 224/23, 224/24, 224/25, 224/26, 224/27, 224/28, 224/29, 224/30, 224/31, 224/32, 224/33, 224/34, 224/35, 224/36, 224/37, 224/38, 224/39, 224/40, 224/41, 224/42, 224/43, 224/44, 224/45, 224/46, 224/47, 224/48, 224/49, 224/50, 224/51, 224/52, 224/53, 224/54, 224/55, 224/56, 224/57, 224/58, 224/59, 224/60, 224/61, 224/62, 224/63, 224/64, 224/65, 224/66, 224/67, 224/68, 224/69, 224/70, 224/71, 224/72, 224/73, 224/74, 224/75, 224/76, 224/77, 224/78, 224/79, 224/80, 224/81, 224/82, 224/83, 224/84, 224/85, 224/86, 224/87, 224/88, 224/89, 224/90, 224/91, 224/92, 224/93, 224/94, 224/95, 224/96, 224/97, 224/98, 224/99, 224/100, 224/101, 224/102, 224/103, 224/104, 224/105, 224/106, 224/107, 224/108, 224/109, 224/110, 224/111, 224/112, 224/113, 224/114, 224/115, 224/116, 224/117, 224/118, 224/119, 224/120, 224/121, 224/122, 224/123, 224/124, 224/125, 224/126, 224/127, 224/128, 224/129, 224/130, 224/131, 224/132, 224/133, 224/134, 224/135, 224/136, 224/137, 224/138, 224/139, 224/140, 224/141, 224/142, 224/143, 224/144, 224/145, 224/146, 224/147, 224/148, 224/149, 224/150, 224/151, 224/152, 224/153, 224/154, 224/155, 224/156, 224/157, 224/158, 224/159, 224/160, 224/161, 224/162, 224/163, 224/164, 