


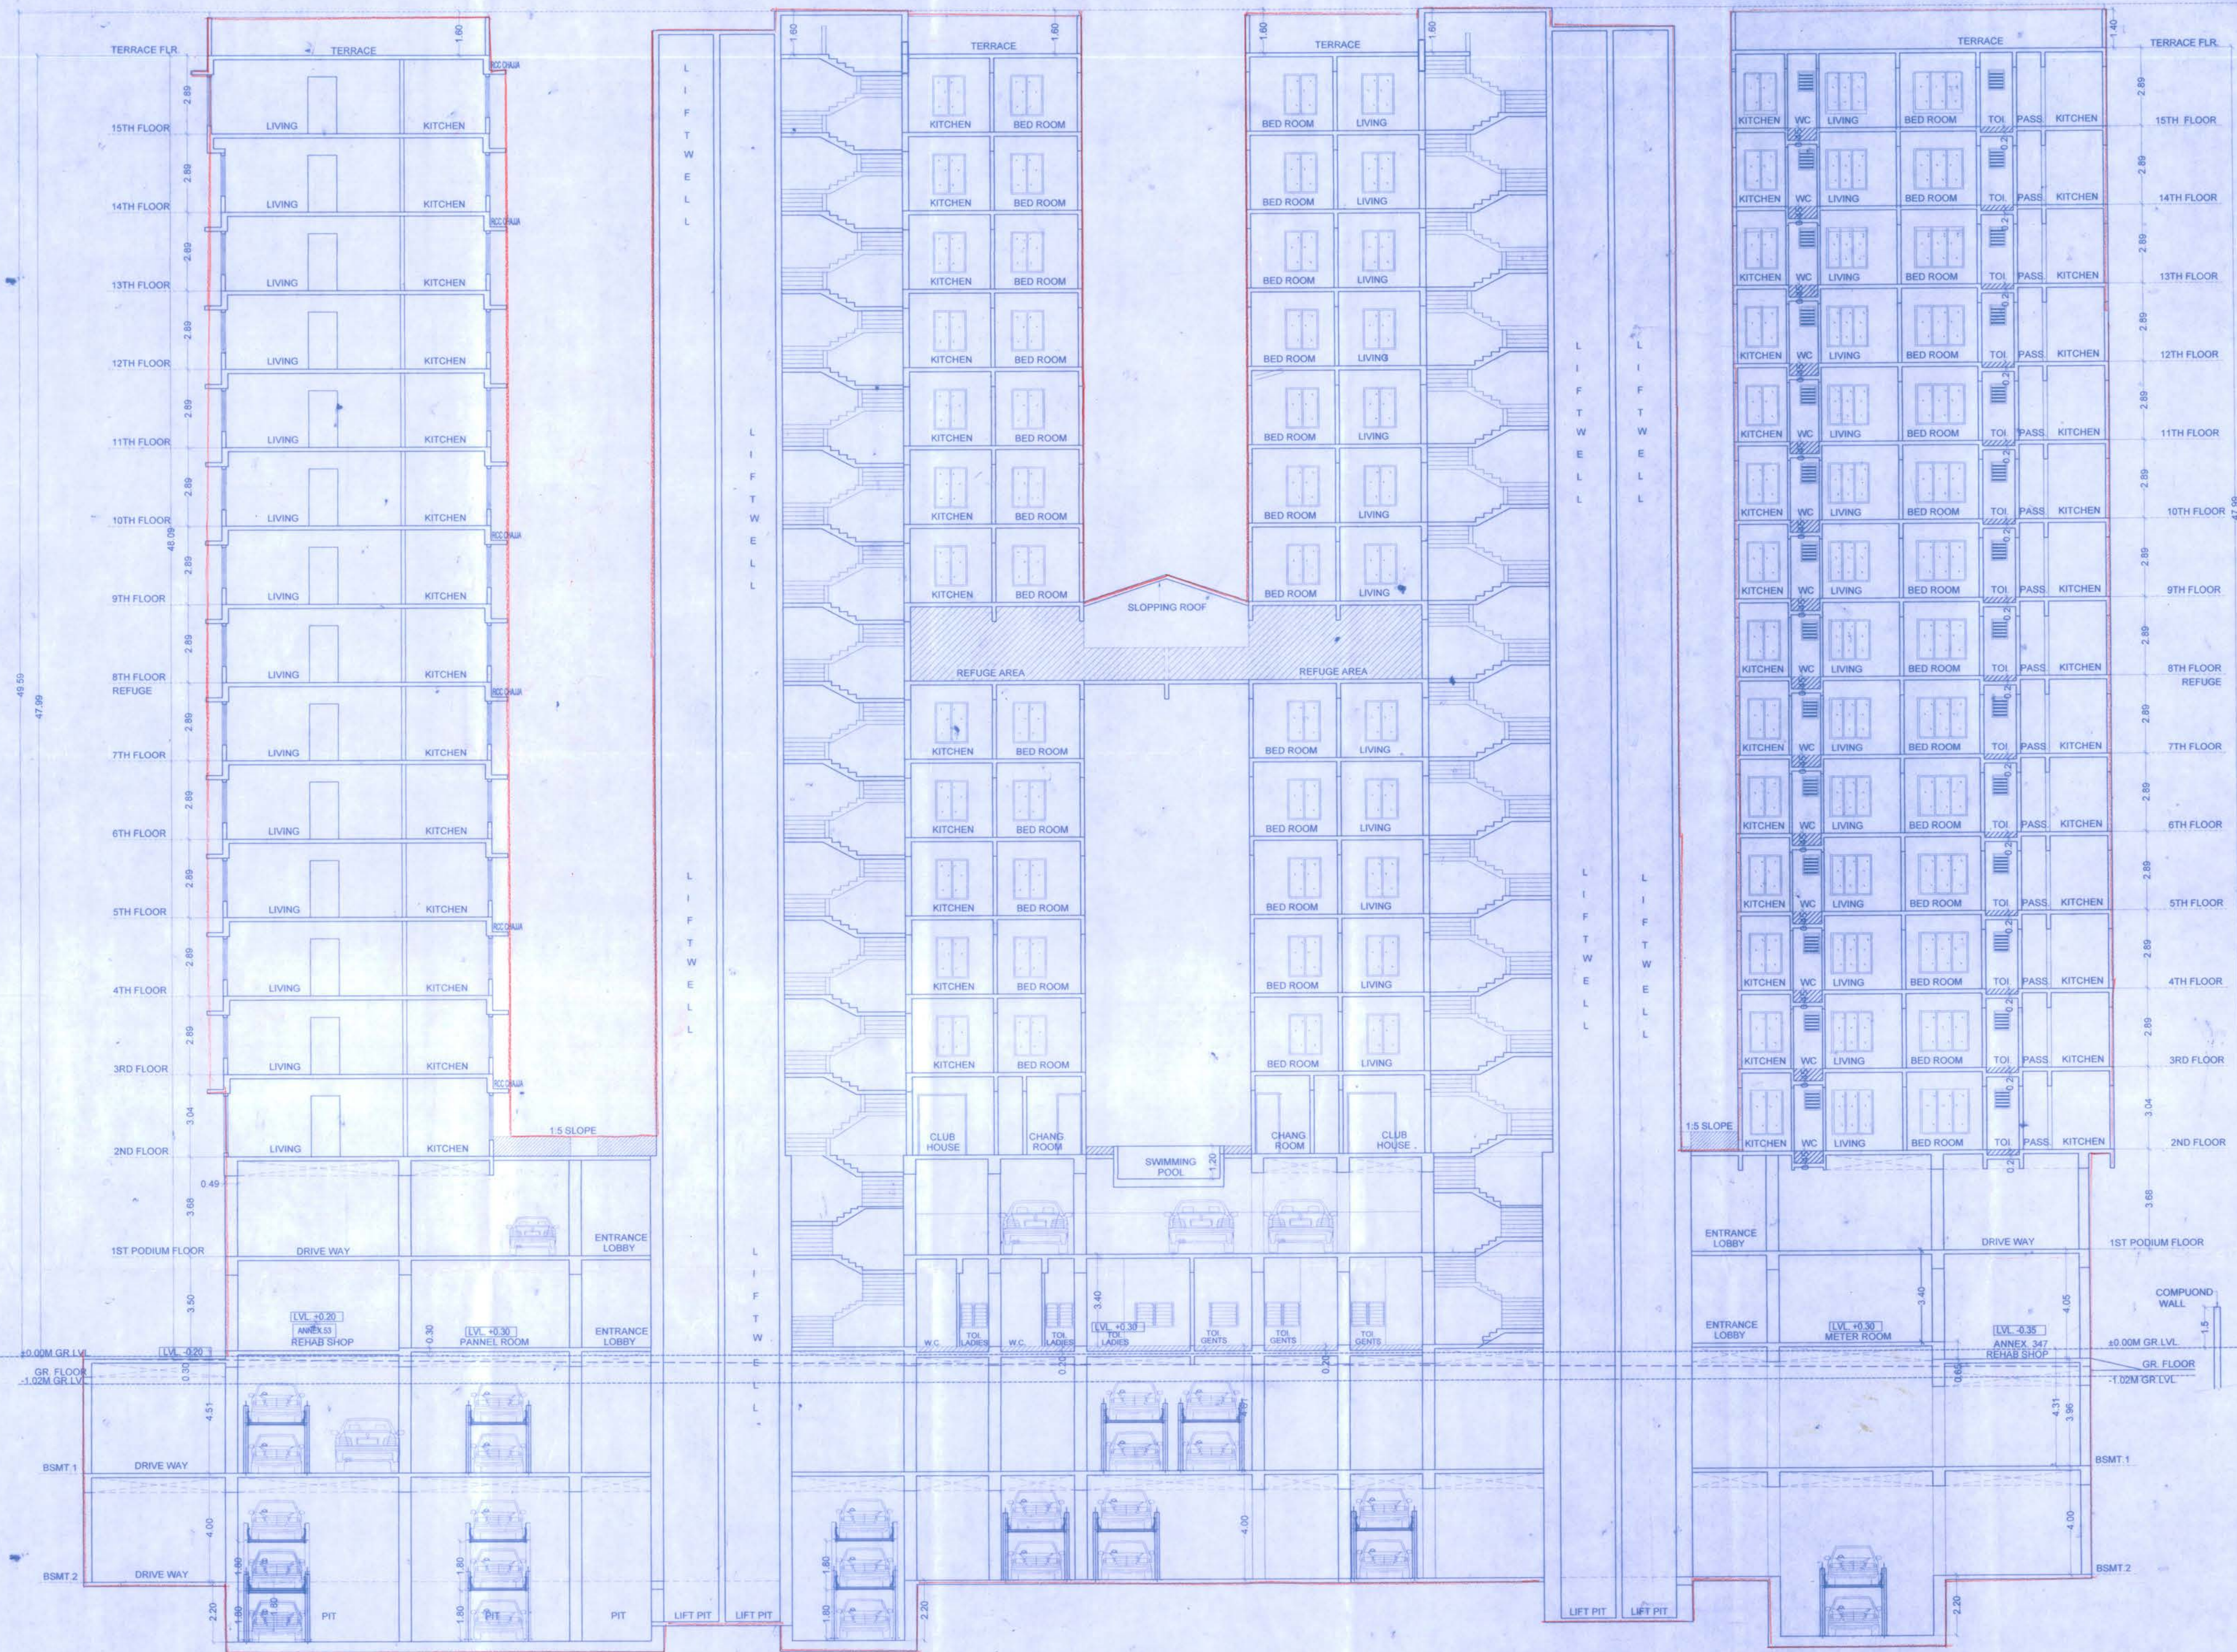

PROFORMA 'B'

DESCRIPTION OF PROPOSAL & PROPERTY

PROPOSED SLUM REHABILITATION SCHEME ON PLOT BEARING C.T.S. NO. 5808(p)
CORRESPONDING NEW F.P. NO. 274A/1, 274A/2, 274A/4 & EXISTING AREA UNDER 18.30 M WIDE
JANAHAR ROAD OF T.P.S. IN GR. VILLAGE GHATKOPAR, JANAHAR ROAD,
AT GHATKOPAR EAST, MUMBAI.

FOR 'NANDANA SRA CHS LTD.'

NAME OF THE OWNER AND SIGNATURE

MONEY MAGNUM NEST PVT. LTD. *[Signature]* Director

REVISION	DATE	SCALE	DRN BY	CHK BY
		1:100		

STAMP AND DATE OF APPROVAL OF PLANS

This cancels Approval
to the Previous Plans
sanctioned under no.
SRA/ENG/2163/11/11/11/11
Dated: 27/01/2020

Approved Subject to the condition
Mentioned in this office permission
Letter no. SRA/ENG/2163/11/11/11/11/11
Dated: 27/01/2020

[Signature]
Executive Engineer
Slum Rehabilitation Authority

NAME & SIGNATURE OF ARCHITECTS

[Signature]
VISHWAS SATODIA
[ARCHITECT]

NORTH

VISHWAS SATODIA
ARCHITECT * INTERIOR DESIGNER * VALUER

1102/B - WING, 11TH FLOOR, SHAH ARCADE - II,
RAVI SATTI MARG, MALAD (E), MUMBAI - 400 087
TEL / FAX - 7715551475