



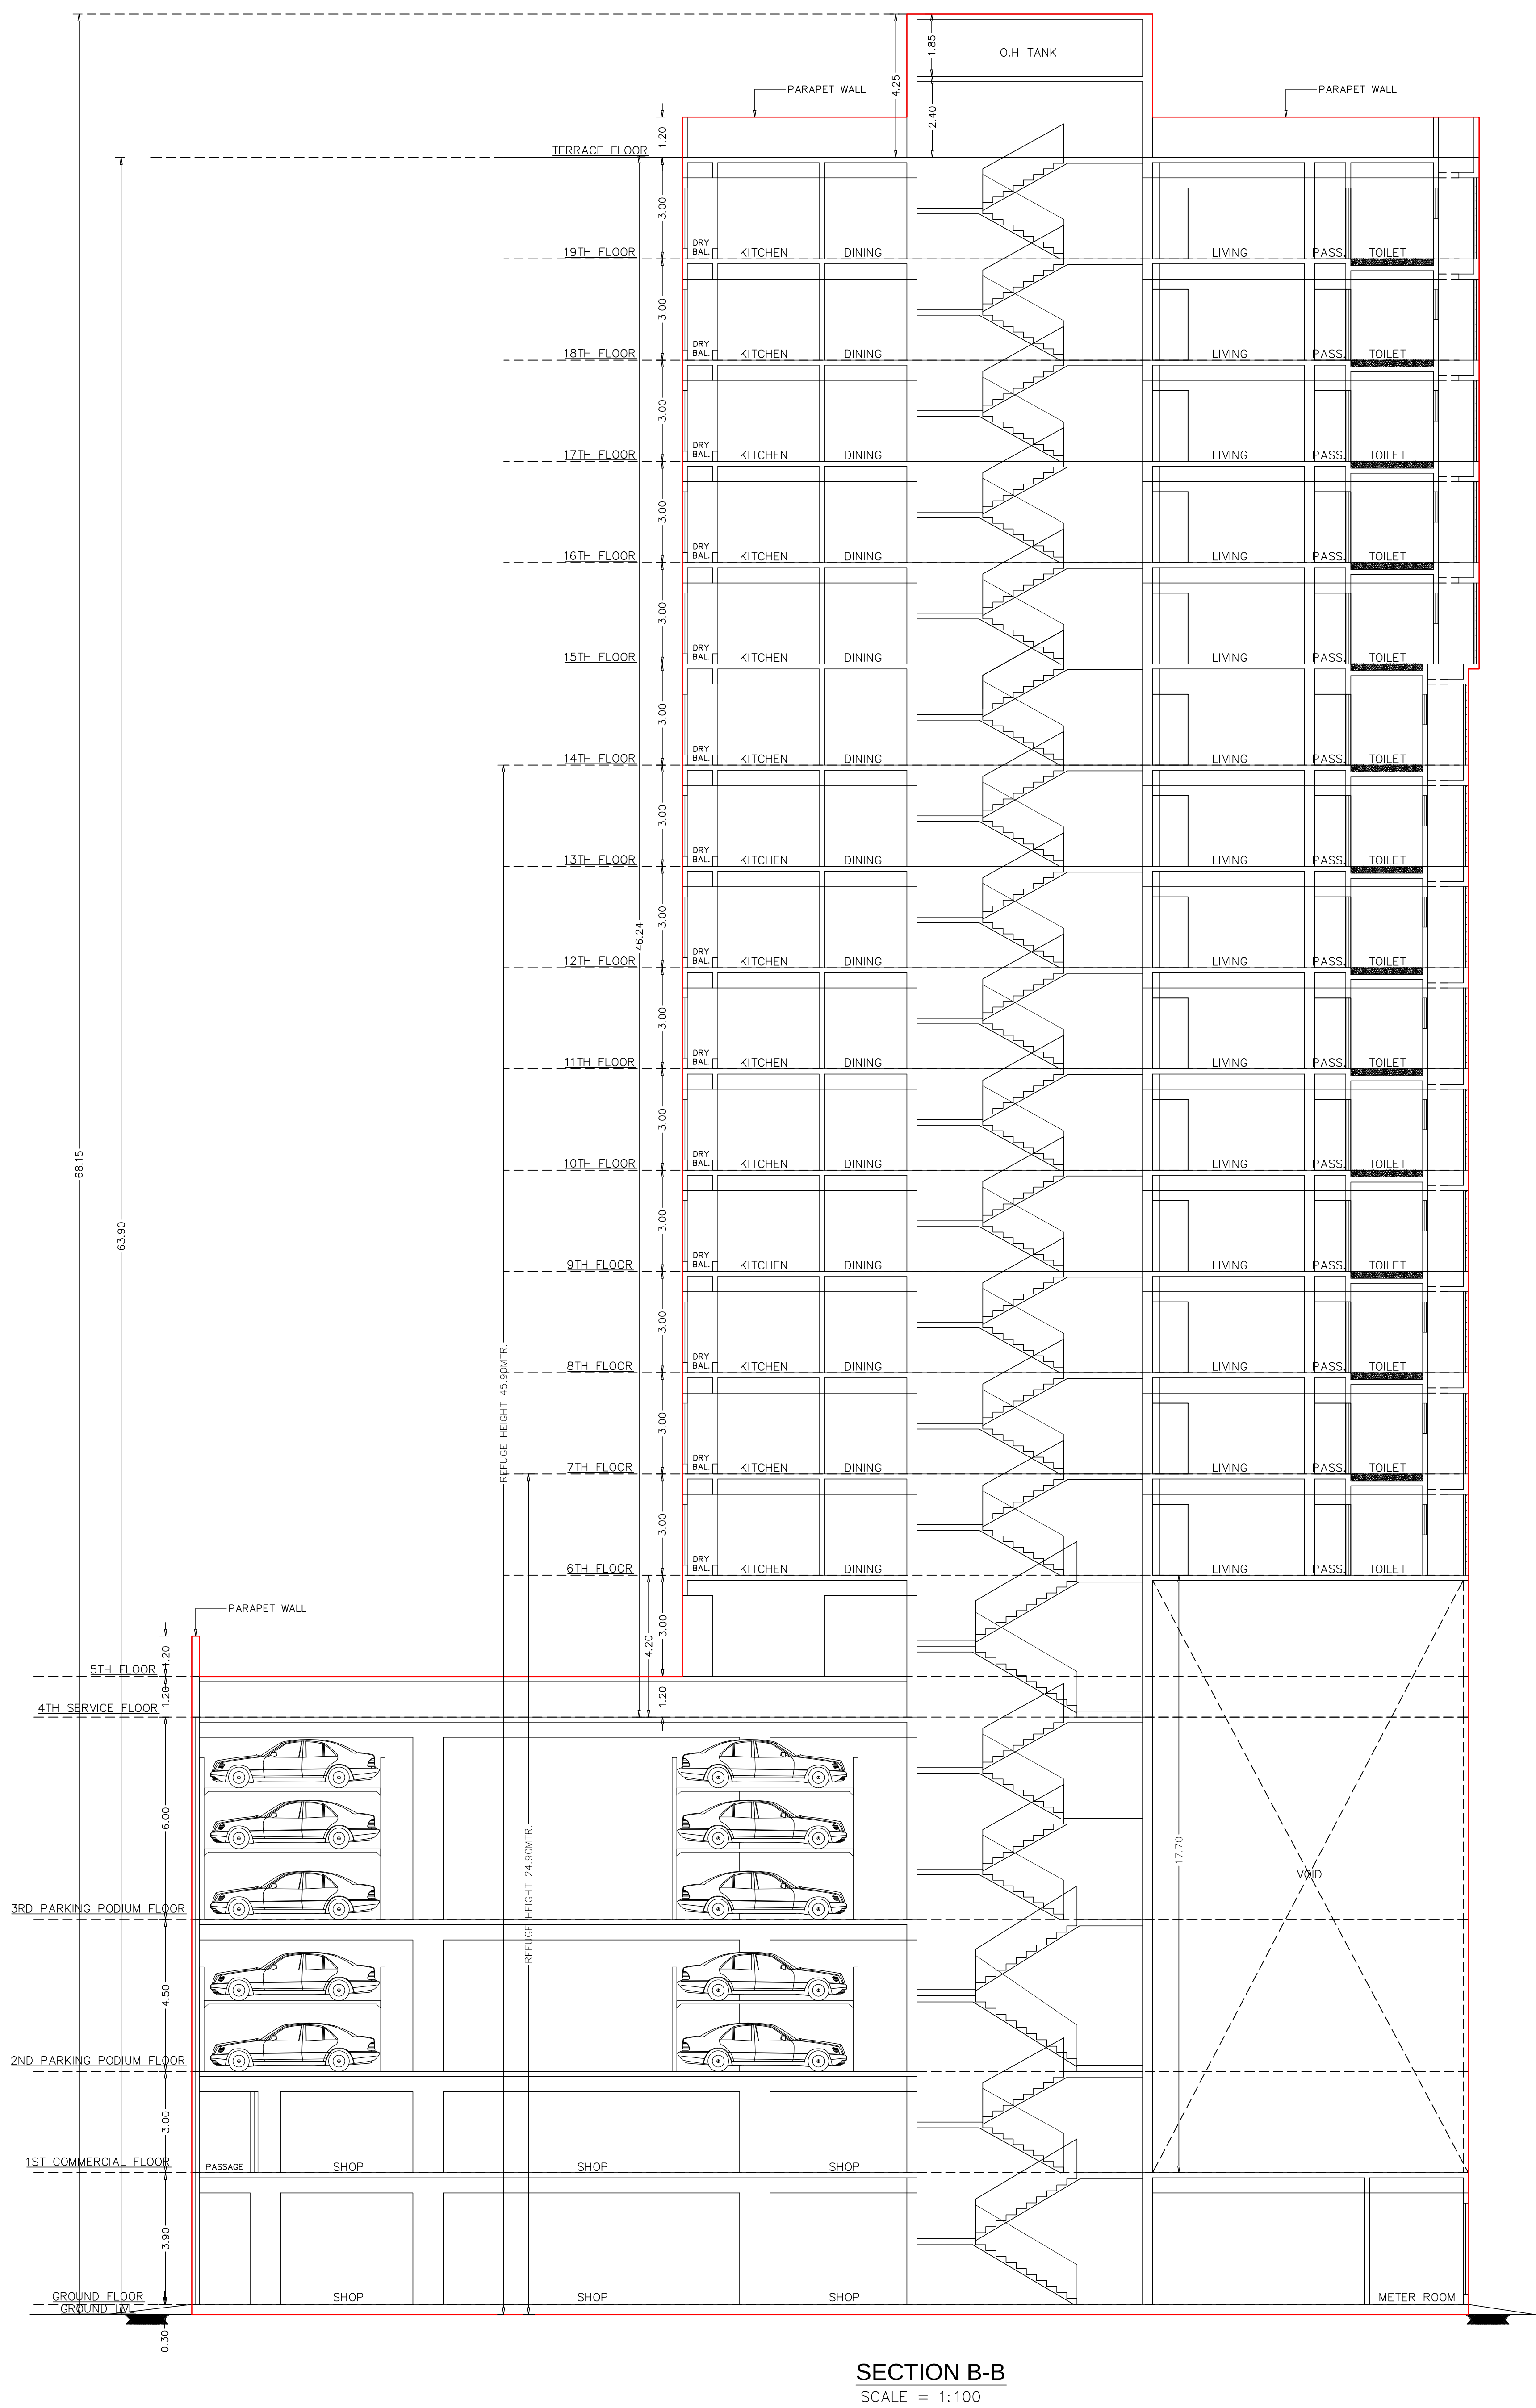

DATE AND STAMP OF APPROVAL OF PLANS	
PLAN FOR REFERENCE	
S.E.(BP)/W	
A.E.(BP)/S&T	
CONTENTS OF SHEET	
SECTION A-A, B-B, ETC.	
DESCRIPTION OF PROPOSAL & PROPERTY	
PROPOSED BUILDING ON PLOT BEARING C.T.S. NO. 661/2 OF VILLAGE NAHUR AT HIRA NAGAR GOREGAON-MULUND LINK ROAD, MULUND WEST, MUMBAI 400080.	
NAME & SIGNATURE OF OWNER	NAME & SIGNATURE OF ARCHITECT
MARUTI KONDIBA SHELAR (C.A. TO OWNER) for. KANTA SURENDRA CHS.Ltd.	SUNIL RAMCHANDRA DEOLE SUNIL R. DEOLE Lic. no. D/248/L.S. deole bros
REVISION	DESCRIPTION
NORTH	SCALE 1:100 DATE 14.08.2018
DRAWN BY Sunil.R	
SHEET NO. 16/17	JOB NO. 1518

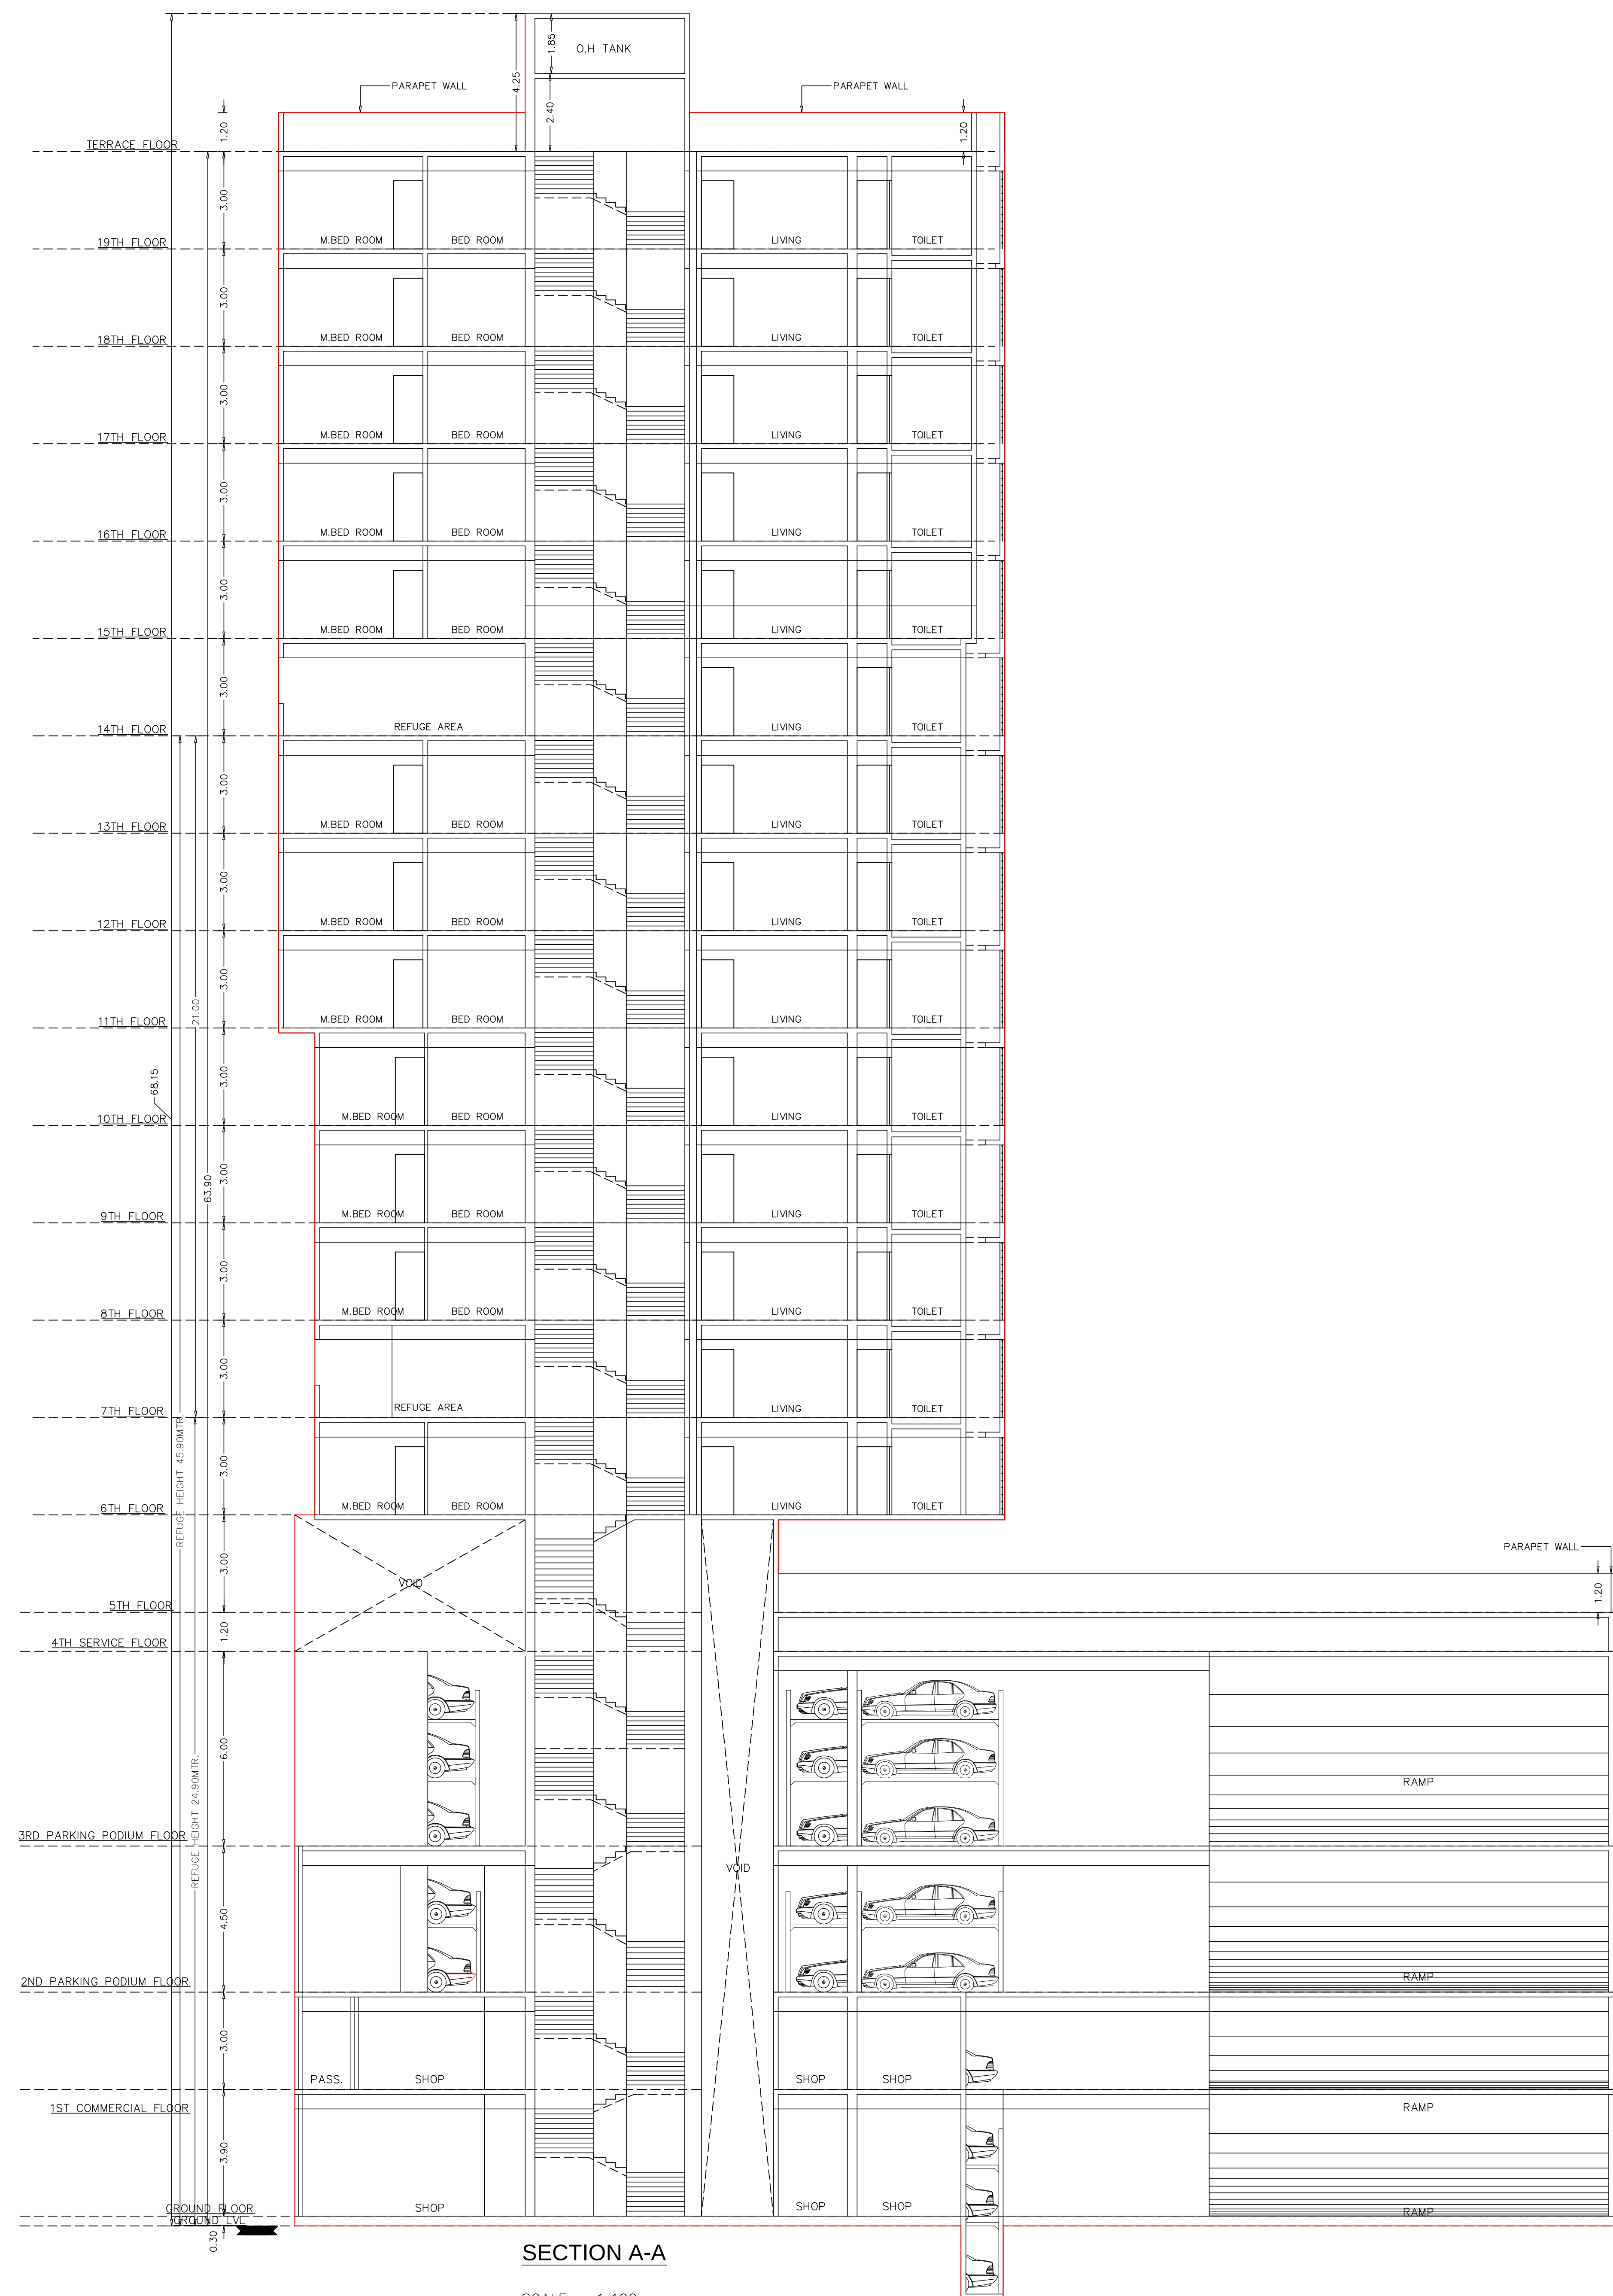