




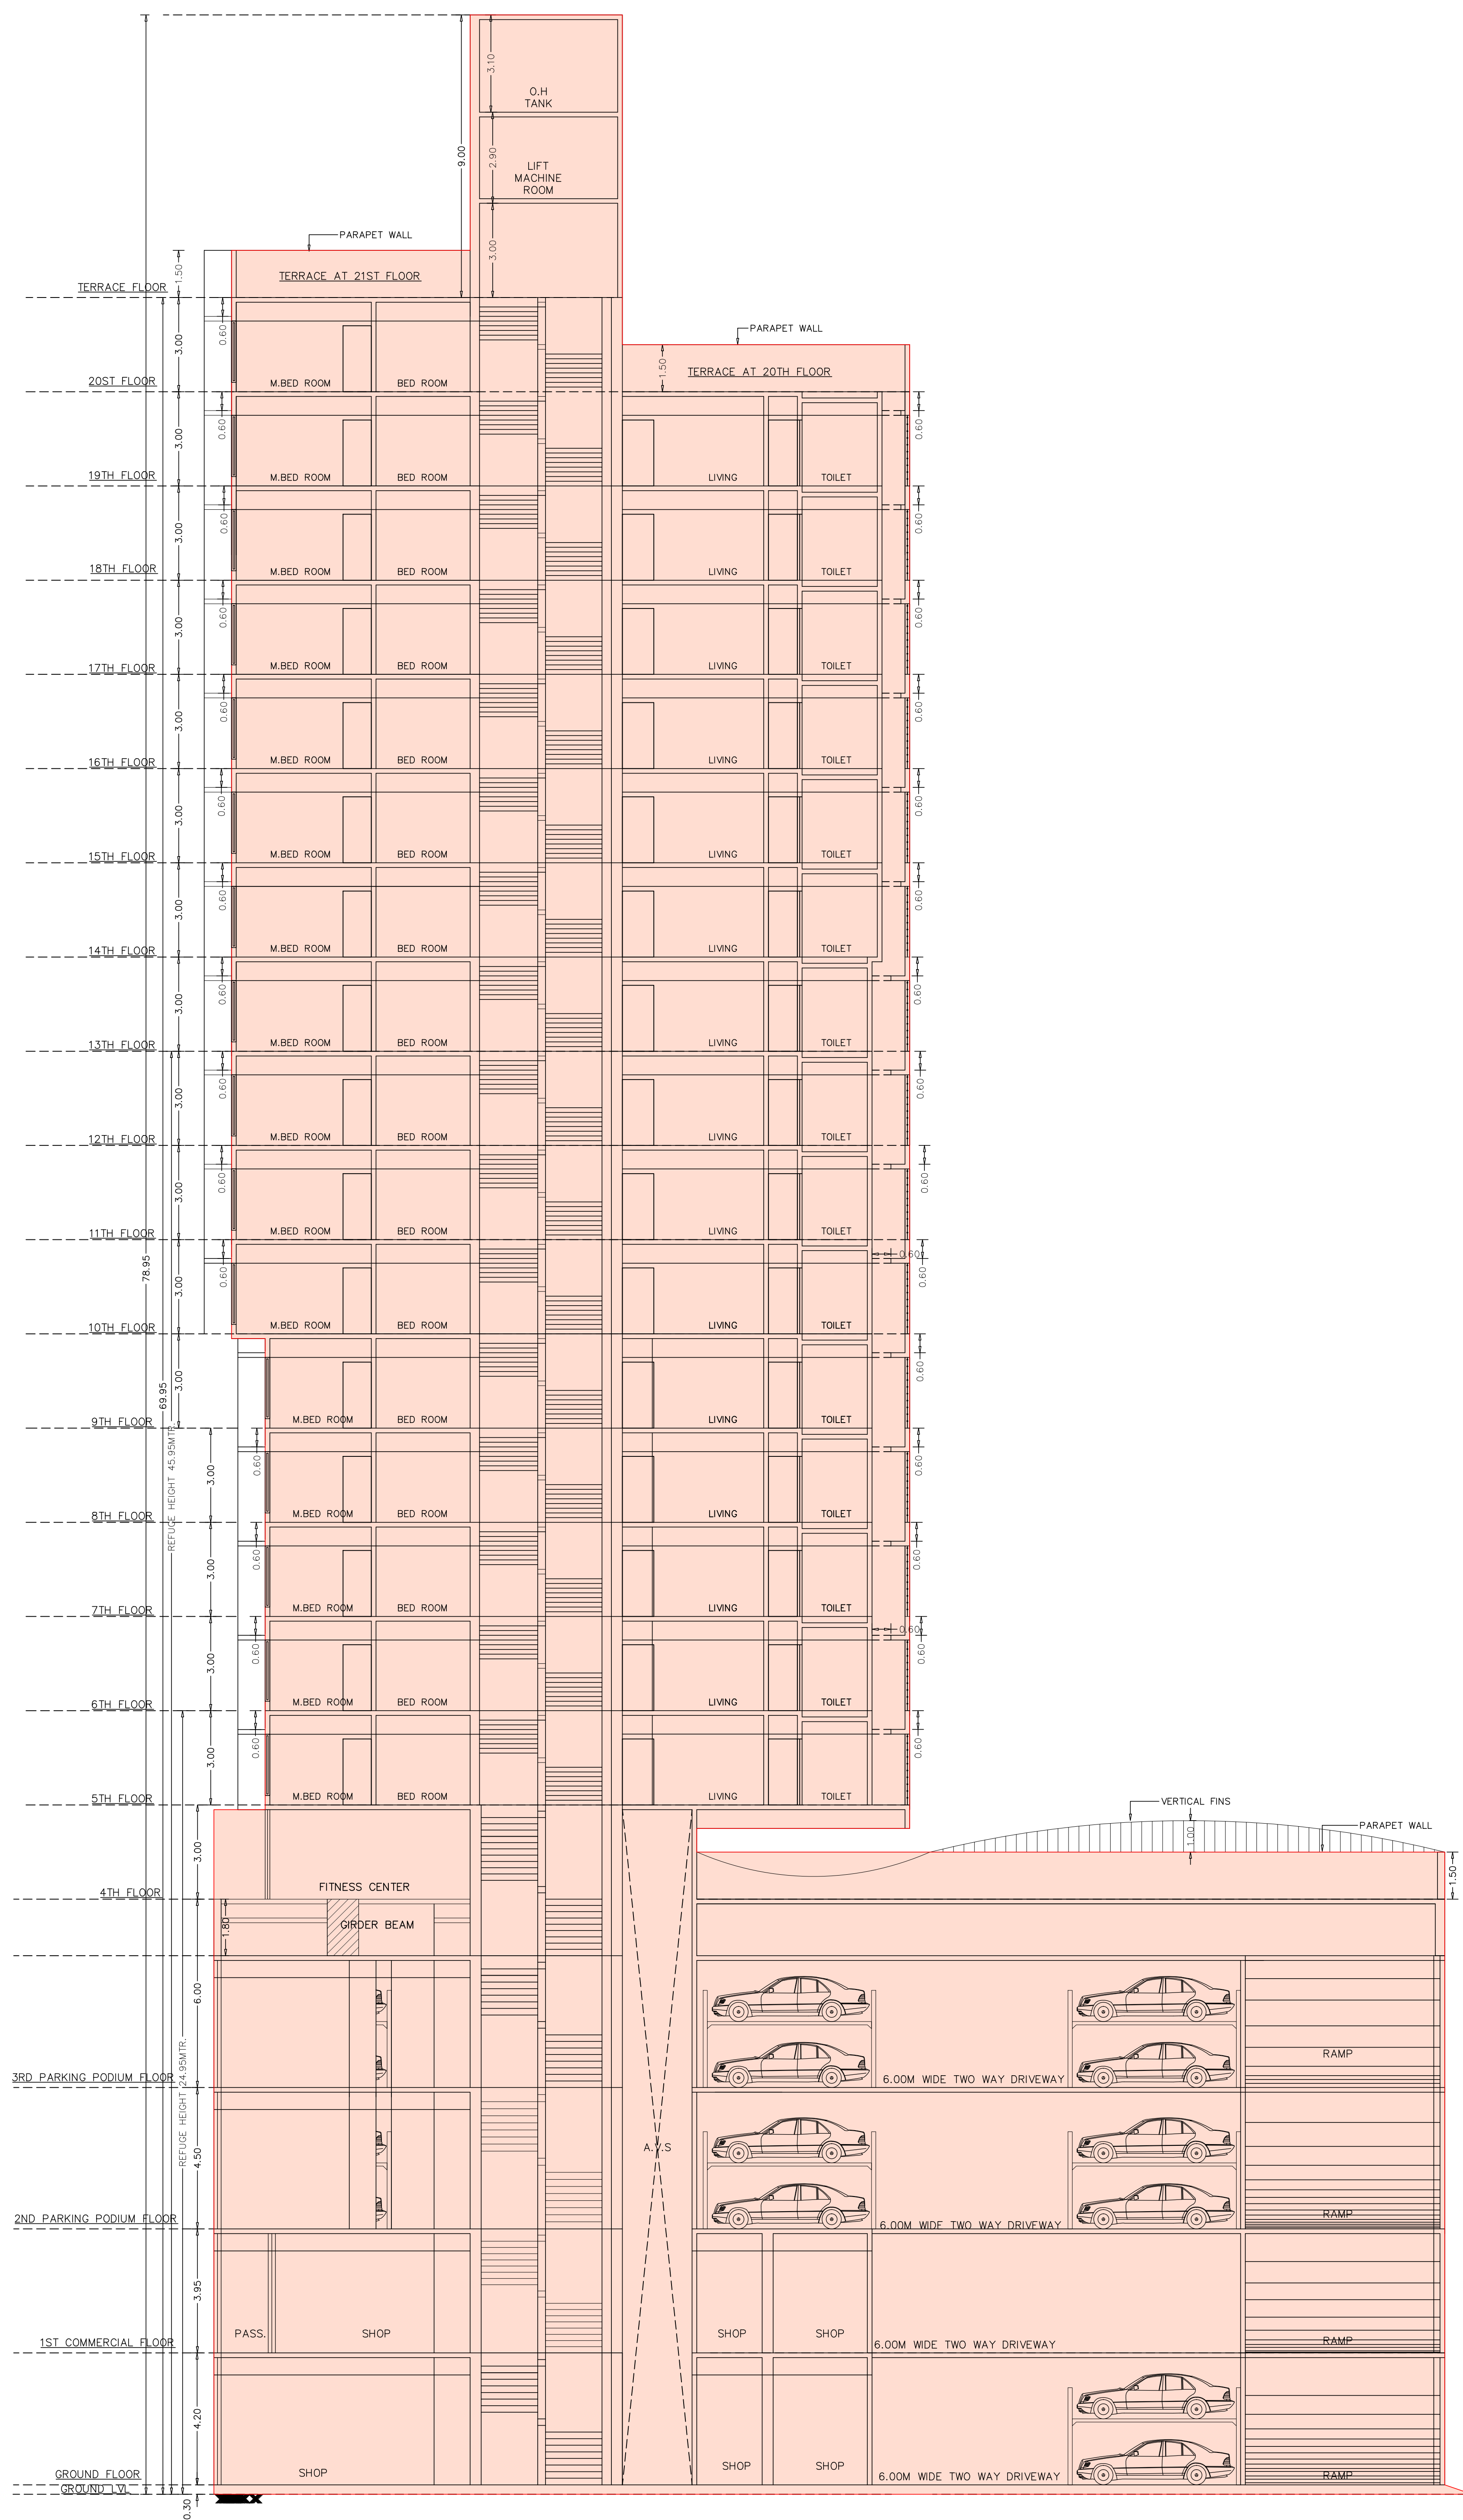


SECTION A-A  
SCALE = 1:100

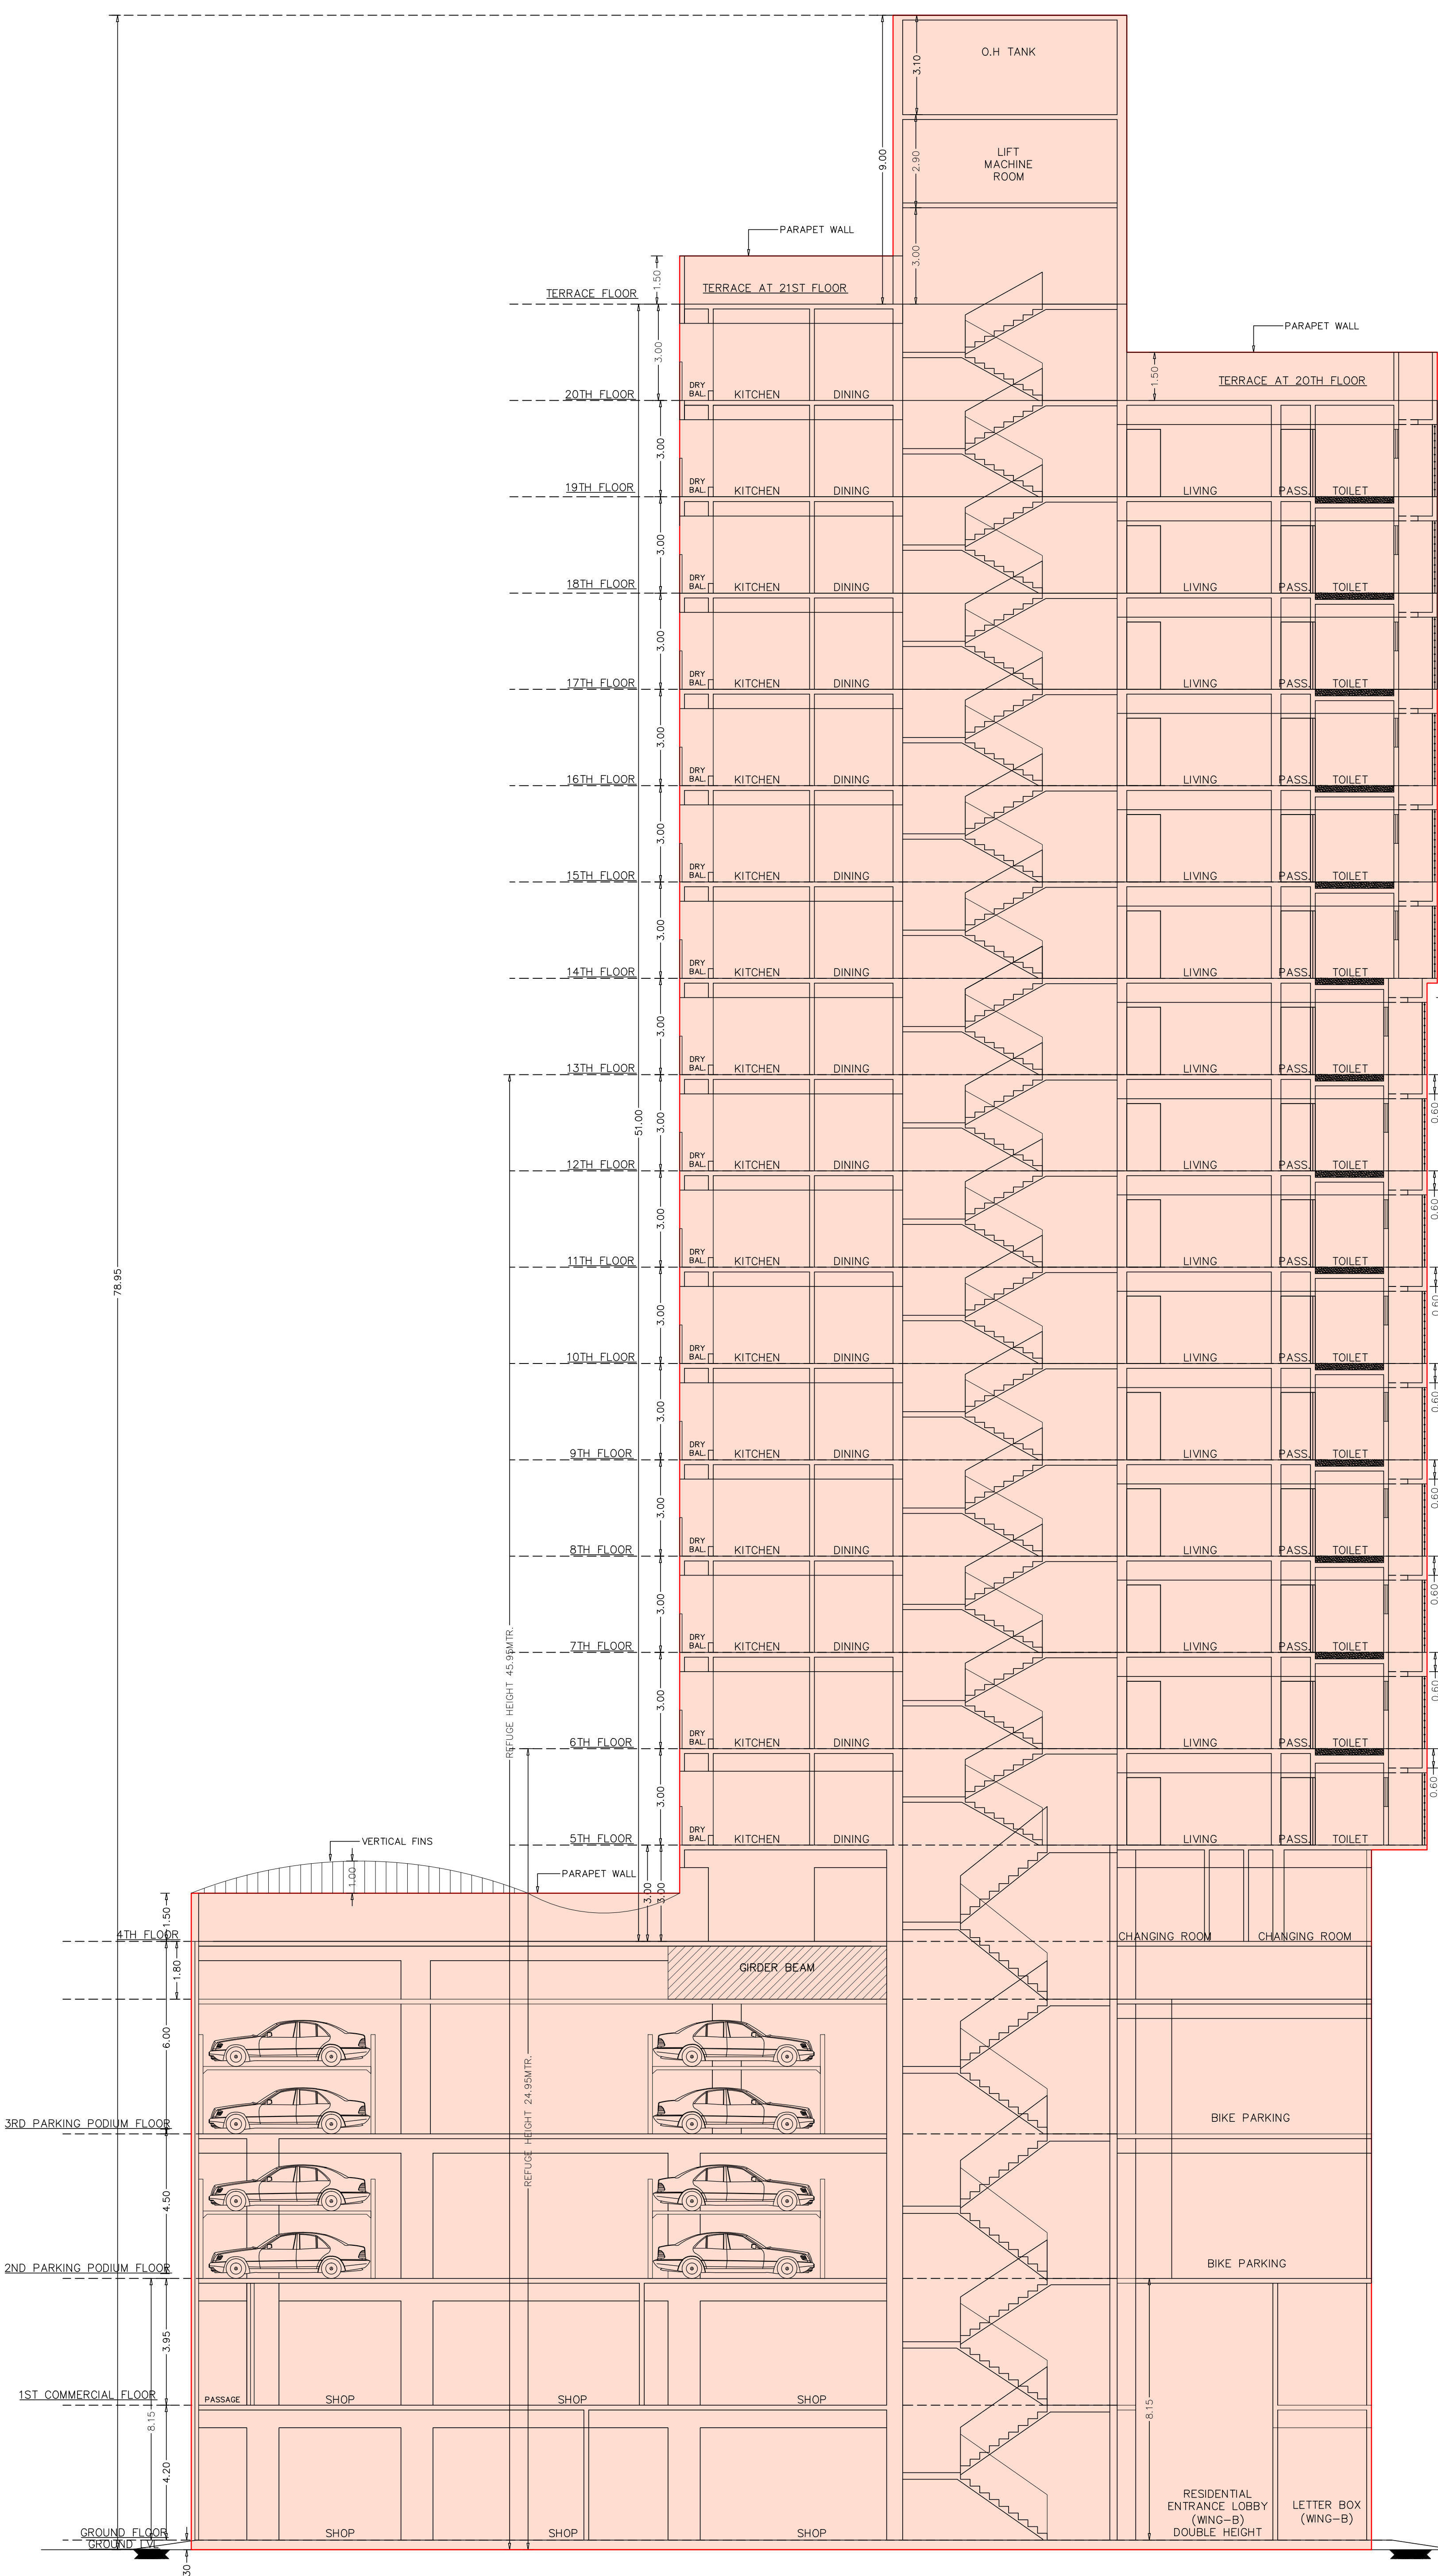


SECTION B-B  
SCALE = 1:100

| DATE AND STAMP OF APPROVAL OF PLANS   |  |
|---|--|
| PLAN FOR REFERENCE   |  |
| A.E.(BP)/S&T   |  |
| E.E.(BP)/ES-II   |  |
| CONTENTS OF SHEET   |  |
| SECTION A-A, B-B, ETC.   |  |
| DESCRIPTION OF PROPOSAL & PROPERTY   |  |
| PROPOSED REDEVELOPMENT OF EXISTING BUILDING ON PLOT BEARING C.T.S. NO. 681/2 OF VILLAGE MAHUR AT HIRA NAGAR GOREGAON-MULUND LINK ROAD, MULUND WEST, MUMBAI 400080. |  |
| NAME & SIGNATURE OF OWNER   |  |
|   |  |
| NAME & SIGNATURE OF ARCHITECT   |  |
|   |  |
| (C.A. TO OWNER)   |  |
| for. KANTA SURENDRA CHS.Ltd.   |  |
| REVISION   |  |
| DESCRIPTION   |  |
| NORTH   |  |
| SCALE 1:100   |  |
| DATE 13.09.2019   |  |
| DRAWN BY Sunil.R   |  |
| SHEET NO. 16/17   |  |
| JOB NO. 1518   |  |
| SUNIL R. DEOLE Lic no. D/248/L.S.   |  |
| deole bros   |  |
| LICENSED SURVEYORS, ENGINEERS & PROJECT MANAGEMENT CONSULTANTS   |  |
| 701/702 A WING JAY-VIJAY BUILDING   |  |
| UDAY CINEMA ROAD, GHATKOPAR (WEST) MUMBAI 400086   |  |
| PHONE: 25148396/25149102   |  |

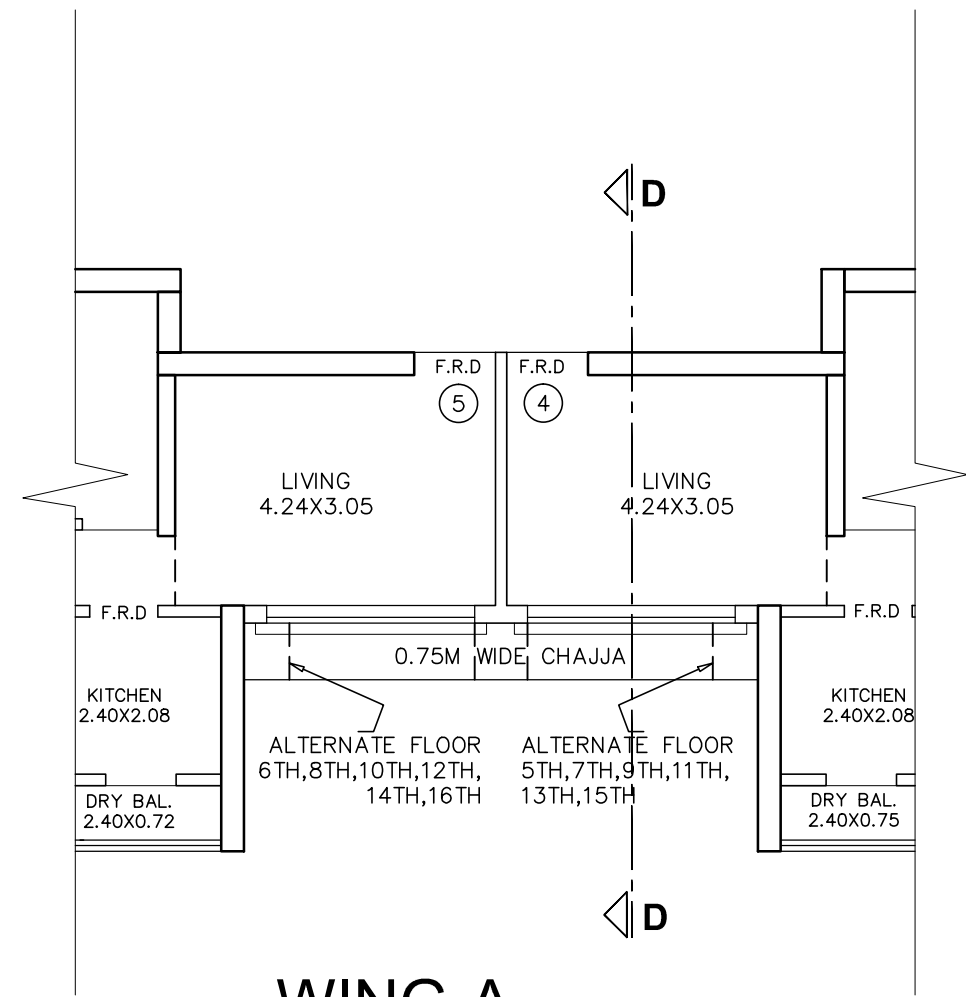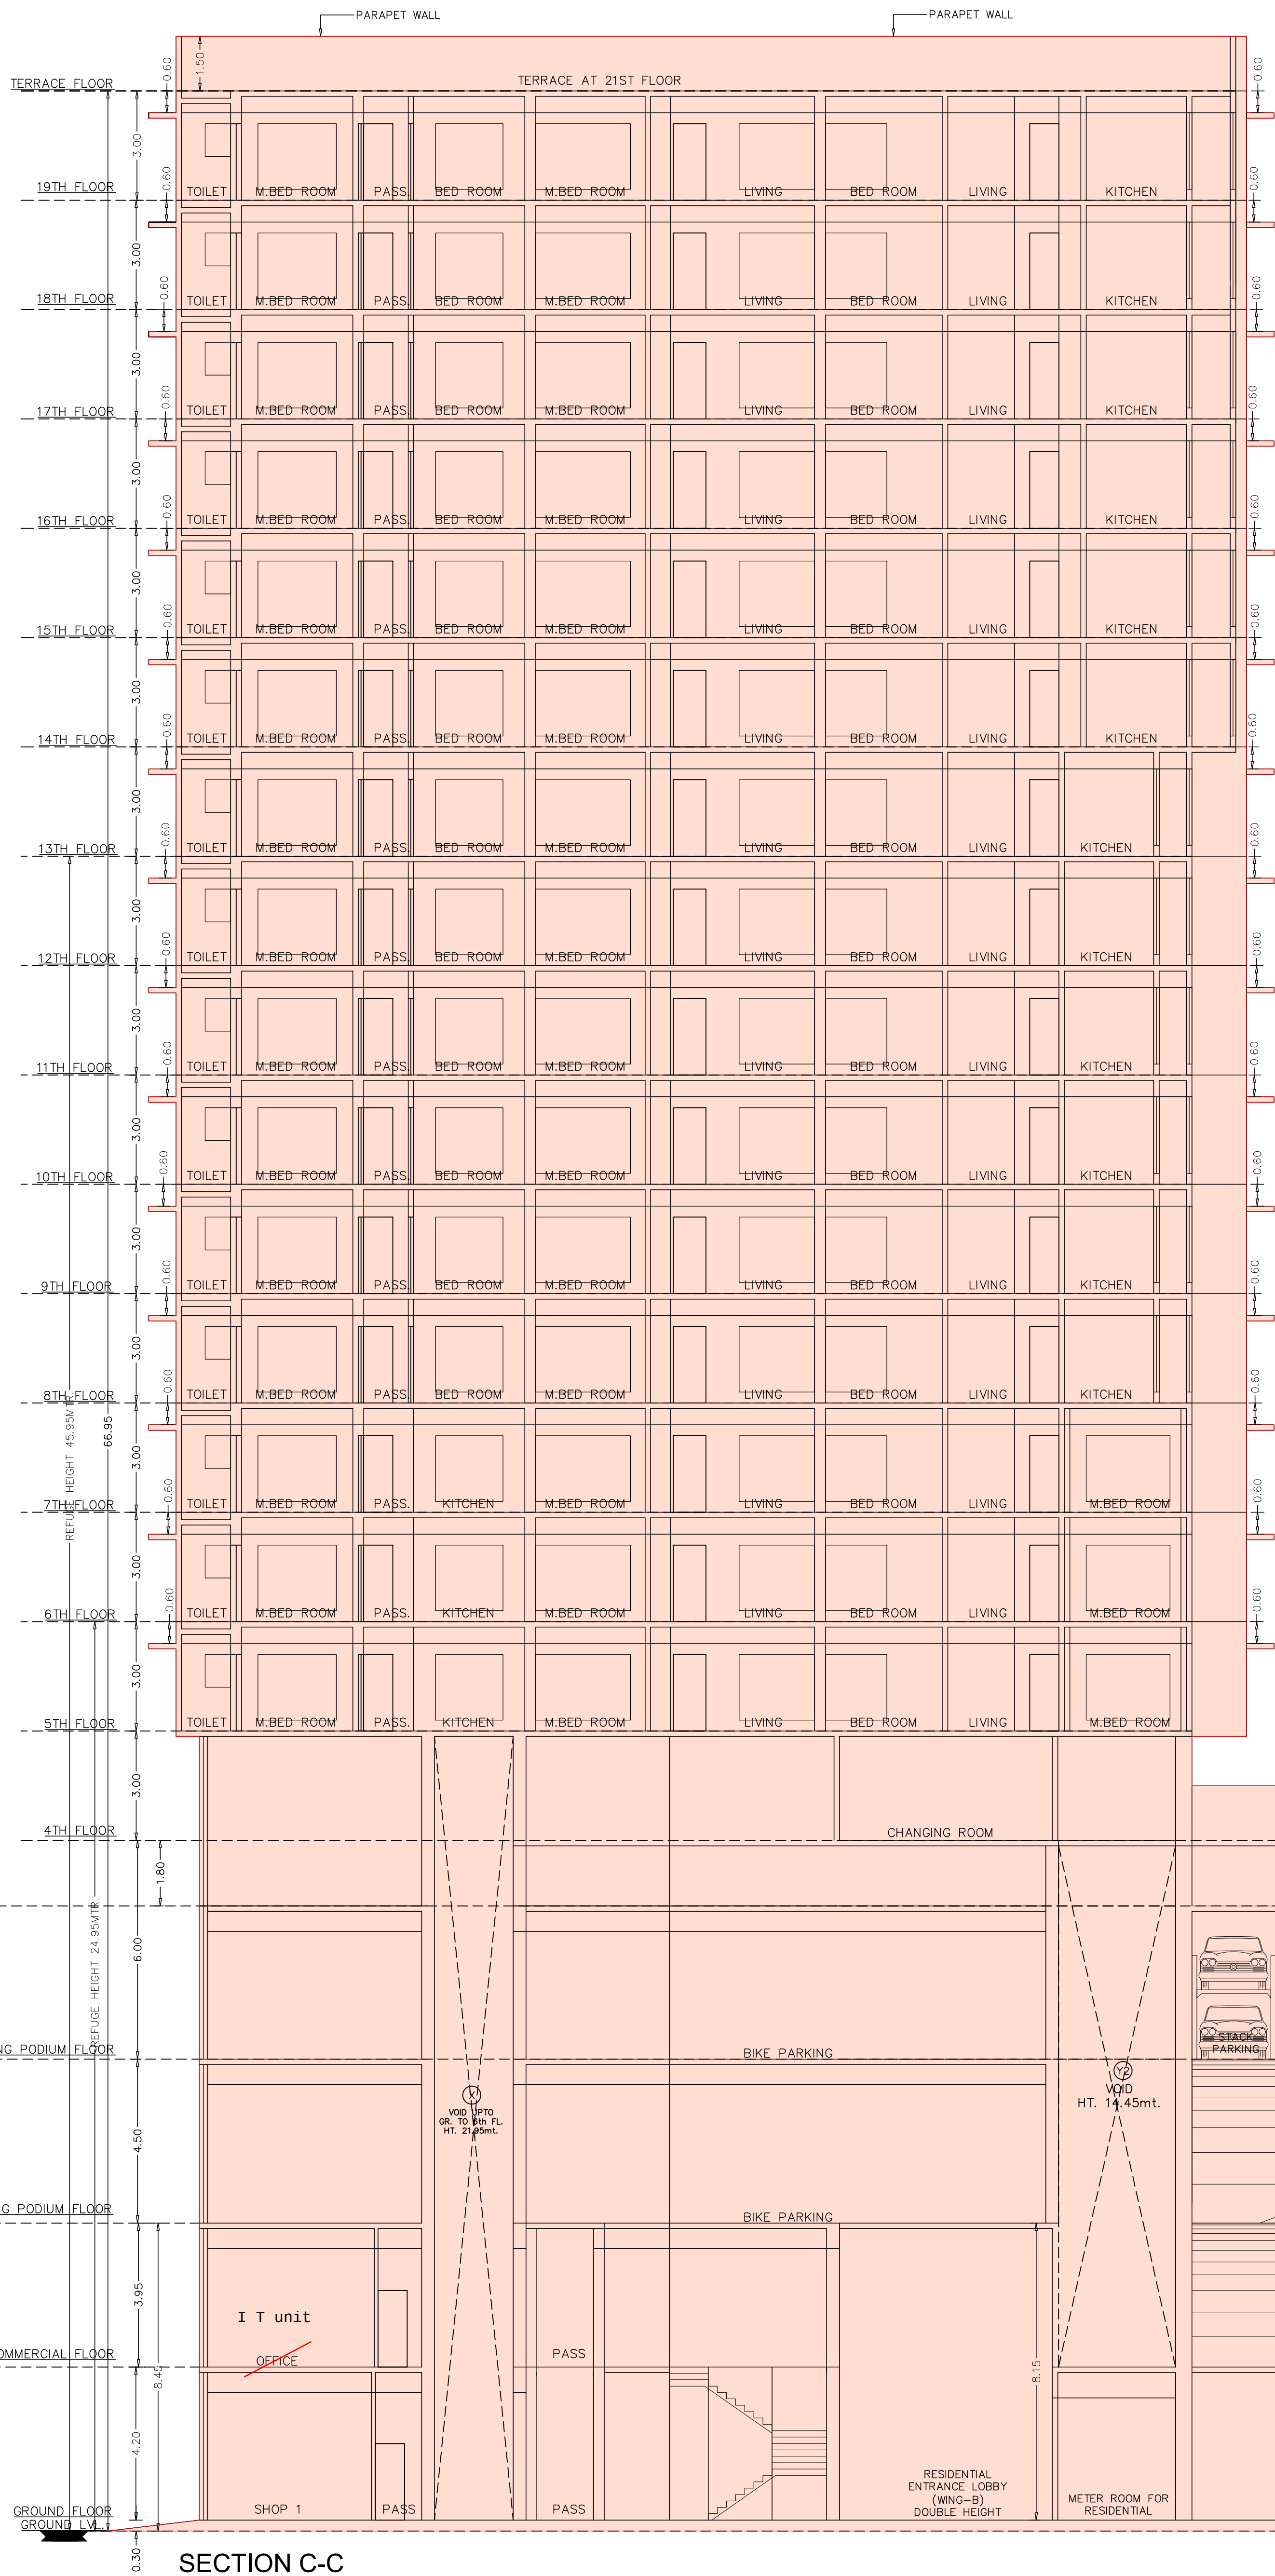

SCALE = 1:100

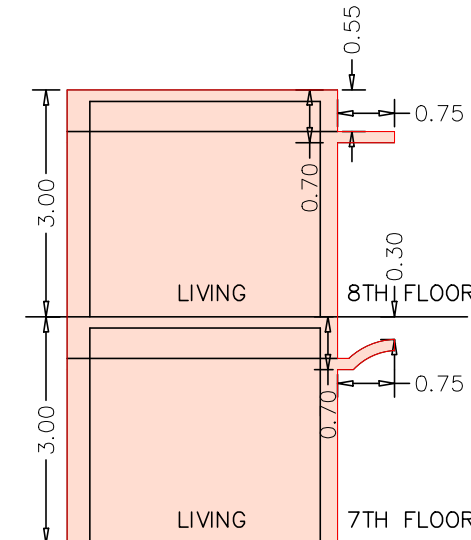

SECTION D-D (SECTION FOR CHAJJA)

SCALE = 1:100

| DATE AND STAMP OF APPROVAL OF PLANS   |                  |   |
|---|------------------|---|
| PLAN FOR REFERENCE   |                  |   |
| A.E(BP)S&T   |                  |   |
| E.E(BP)ES-II   |                  |   |
| CONTENTS OF SHEET   |                  |   |
| SECTION C-C, D-D ETC.   |                  |   |
| DESCRIPTION OF PROPOSAL & PROPERTY   |                  |   |
| PROPOSED REDEVELOPMENT OF EXISTING BUILDING ON PLOT BEARING C.T.S. NO. 661/2 OF VILLAGE NAHUR AT HIRA NAGAR GOREGAON-MULUND LINK ROAD, MULUND WEST, MUMBAI 400080. |                  |   |
| NAME & SIGNATURE OF OWNER   |                  | NAME & SIGNATURE OF ARCHITECT   |
| (C.A. TO OWNER)<br>for. KANTA SURENDRA CHS.Ltd.   |                  | SUNIL R. DEOLE<br>Lic no. D/248/L.S.   |
| REVISION   | DESCRIPTION      |   |
| NORTH   | SCALE 1:100      | DATE 13.09.2019   |
|   | DRAWN BY Sunil.R |   |
|   | SHEET NO. 17/17  | JOB NO. 1518   |
|   |                  | LICENSED SURVEYORS, ENGINEERS & PROJECT MANAGEMENT CONSULTANTS<br>701/702 A'WING JAY-VIJAY BUILDING<br>UDAY CINEMA ROAD, GHATKOPAR (WEST) MUMBAI 400086<br>PHONE: 25148396/25149102 |

