
PRODUCED BY AN AUTODESK EDUCATIONAL PRODUCT

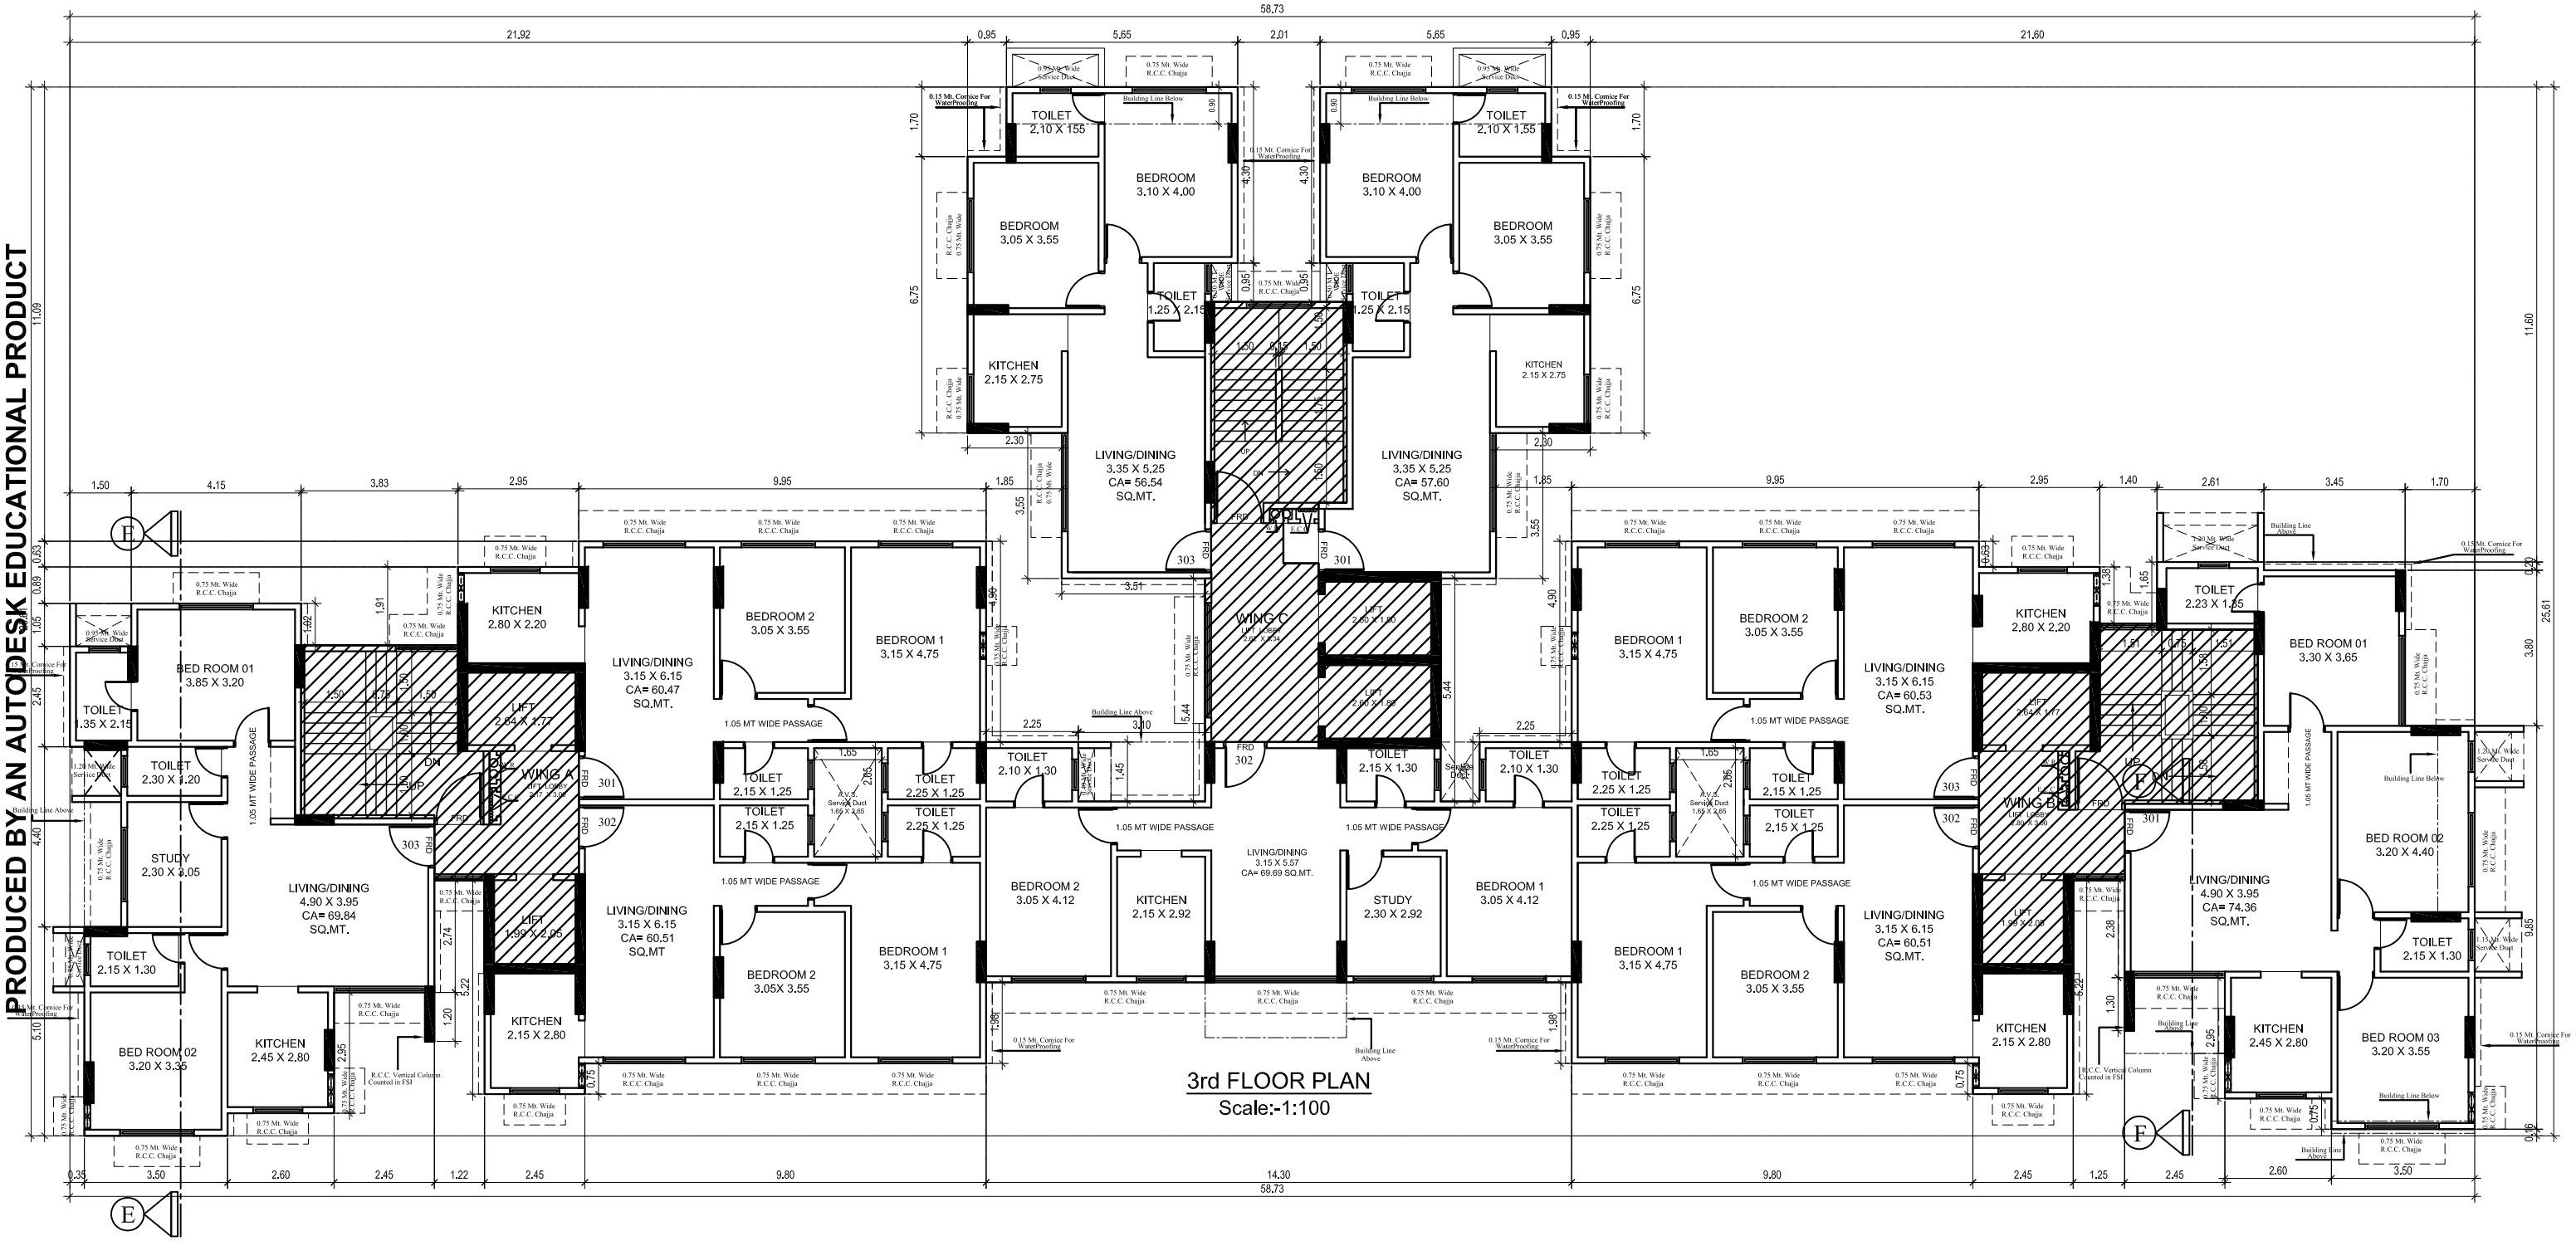

3rd FLOOR PLAN

Scale:-1:100

PRODUCED BY AN AUTODESK EDUCATIONAL PRODUCT