


BUILT UP AREA STATEMENT															TENEMENTS STATEMENT																		
	REHAB B.U.A				REHAB COMPONENT							Sale Component				Fungible Area		REHAB T/S							SALE T/S								
Bldg No	Res	RC	Com	Total Rehab B.U.A (Smt.)	Balwadi (Smt.)	Welfare Centre (Smt.)	Society Office (Smt.)	Common Passage (Smt.)	Amenity Manthi (Smt.)	Total (5 to 9) (Smt.)	Total Common (4 + 10) (Smt.)	HDBI B.U.A (Smt.)	Res BUA (Smt.)	Com BUA (Smt.)	TEMPLE B.U.A (Smt.)	Grand Total (12+13+14) (Smt.)	REHAB FUNGIBLE (Smt.)	Res (Nos)	RC (Nos)	Com (Nos)	Res (Nos)	RC (Nos)	Balwadi (Nos)	Welfare Centre (Nos)	Society Office (Nos)	HDBI (Nos)	Total (Nos)	Res (Nos)	Com (Nos)	Temple (Nos)	Society Office (Nos)	Total (Nos)	
	(1)	(2)	(3)	(4)	(5)	(6)	(7)	(8)	(9)	(10)	(11)	(12a)	(12)	(13)	(14)	(15)	(16)		(1)	(2)	(3)	(4)	(4a)	(5)	(6)	(7)	(7a)	(8)	(9)	(10)	(11)	(12)	(13)
REHAB BLDG NO. 1	1836.55	-	-	1836.55	-	73.92	-	280.24	-	354.16	2190.71	-	-	-	-	-	-	56.05	-	-	-	-	01	01	01	-	64	-	-	-	-	-	
REHAB BLDG NO. 2	2262.76	-	-	2262.76	-	72.63	-	445.92	-	517.95	2780.71	354.54	290.92	-	-	290.92	778.87	70	04	03	-	-	01	01	01	10	90	06	-	-	-	06	
COMPOSITE BLDG NO. 3	1789.60	-	-	1789.60	-	-	-	656.80	-	656.80	2446.40	-	-	-	-	-	467.76	45	01	-	11	01	-	-	-	-	60	-	-	-	-	-	
REHAB WING-A SALE WING-B	-	-	23.75	23.75	-	-	-	-	-	-	23.75	-	688.85	-	-	688.85	-	-	-	01	-	-	-	-	-	-	01	16	-	-	-	16	
SALE BLDG NO. 2	-	-	-	-	-	-	-	-	-	-	-	5050.83	-	-	-	5050.83	-	-	-	-	-	-	-	-	-	-	65	7	-	-	-	72	
TEMPLE	-	-	-	-	-	-	-	-	-	-	-	-	-	-	239.14	239.14	-	-	-	-	-	-	-	-	-	-	-	-	-	01	-	01	
TOTAL	5888.91	-	23.75	5912.66	145.95	1382.96	-	1382.96	-	1528.91	7441.57	354.54	6030.60	-	239.14	6269.74	1246.63	171	12	4	11	01	2	2	2	10	215	87	7	01	-	95	

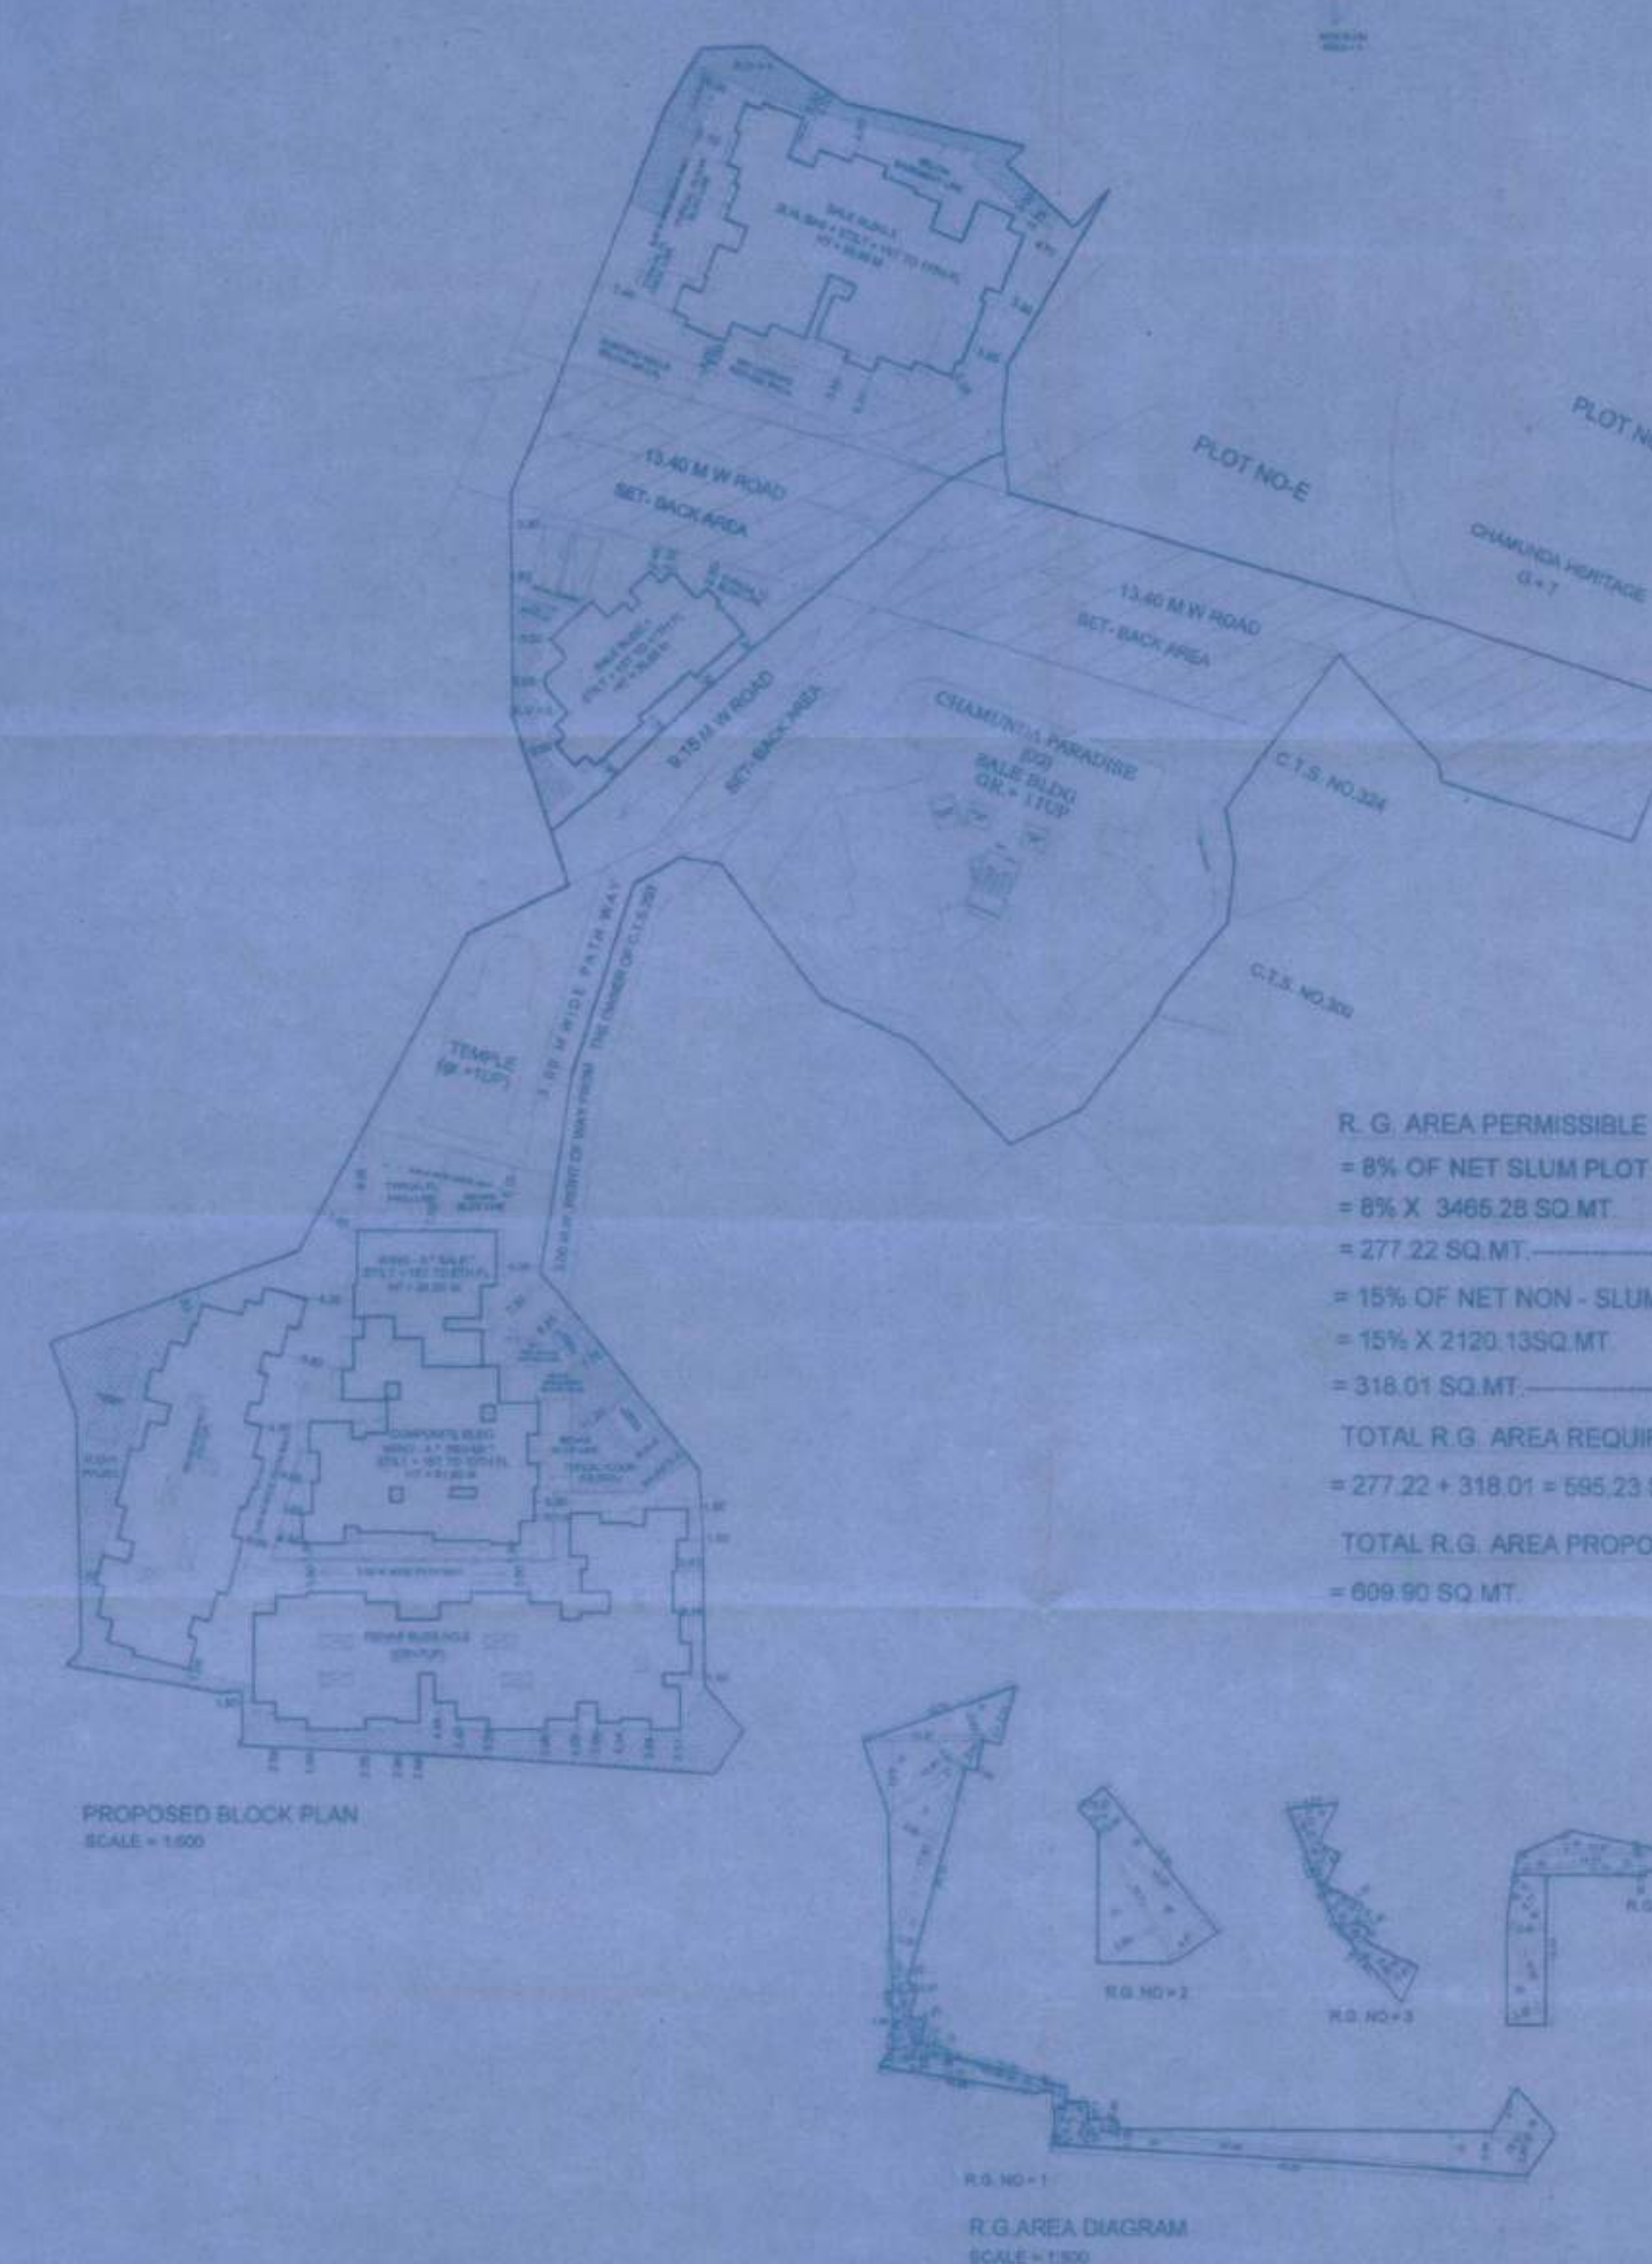

C.T.S NO 370 NET SLUM PLOT AREA CALCULATION (NET SLUM PLOT 1 & NET SLUM PLOT 2)

1	0.50	X	33.40	X	13.46	X	1 NO	=	224.76	SQ.MT
2	0.50	X	34.28	X	14.78	X	1 NO	=	259.84	SQ.MT
3	0.50	X	15.57	X	1.46	X	1 NO	=	11.20	SQ.MT
4	0.50	X	13.98	X	4.73	X	1 NO	=	30.43	SQ.MT
5	0.50	X	2.36	X	0.17	X	1 NO	=	0.20	SQ.MT
6	0.50	X	4.77	X	1.98	X	1 NO	=	4.73	SQ.MT
7	0.50	X	11.69	X	4.06	X	1 NO	=	23.65	SQ.MT
8	0.50	X	11.85	X	3.31	X	1 NO	=	22.78	SQ.MT
9	0.50	X	11.44	X	3.82	X	1 NO	=	20.71	SQ.MT
10	0.50	X	11.44	X	5.72	X	1 NO	=	32.73	SQ.MT
11	0.50	X	10.02	X	4.38	X	1 NO	=	22.46	SQ.MT
12	0.50	X	6.21	X	1.13	X	1 NO	=	3.51	SQ.MT
13	0.50	X	6.21	X	1.36	X	1 NO	=	4.22	SQ.MT
14	0.50	X	5.00	X	1.83	X	1 NO	=	4.58	SQ.MT
15	0.50	X	6.53	X	1.39	X	1 NO	=	4.18	SQ.MT
16	0.50	X	15.82	X	9.35	X	1 NO	=	69.39	SQ.MT
17	0.50	X	15.39	X	4.15	X	1 NO	=	31.72	SQ.MT
18	0.50	X	7.49	X	1.27	X	1 NO	=	4.75	SQ.MT
19	0.50	X	14.11	X	7.33	X	1 NO	=	51.71	SQ.MT
20	0.50	X	14.28	X	3.44	X	1 NO	=	24.60	SQ.MT
21	0.50	X	11.01	X	0.71	X	1 NO	=	3.91	SQ.MT
22	0.50	X	11.01	X	4.08	X	1 NO	=	22.46	SQ.MT
TOTAL									857.80	SQ.MT

C.T.S NO 370 SLUM SET BACK AREA CALCULATION

23	0.50	X	6.06	X	3.49	X	1 NO	=	14.58	SQ.MT
24	0.50	X	7.46	X	3.96	X	1 NO	=	14.41	SQ.MT
25	0.50	X	6.06	X	6.83	X	1 NO	=	24.75	SQ.MT
26	0.50	X	8.10	X	3.45	X	1 NO	=	11.07	SQ.MT
27	0.50	X	7.23	X	1.36	X	1 NO	=	7.09	SQ.MT
28	0.50	X	7.23	X	4.97	X	1 NO	=	17.96	SQ.MT
29	0.50	X	6.97	X	0.85	X	1 NO	=	2.96	SQ.MT
30	0.50	X	6.81	X	3.75	X	1 NO	=	13.07	SQ.MT
31	1.0	X	6.21	X	1.26	X	1 NO	=	7.85	SQ.MT
TOTAL									100.89	SQ.MT
TOTAL SLUM PLOT AREA (A+Y)									957.69	SQ.MT

C.T.S NO 370 NON-SLUM NET PLOT AREA CALCULATION

N1	0.50	X	8.12	X	1.03	X	1 NO	=	4.70	SQ.MT
N2	1.0	X	7.88	X	3.94	X	1 NO	=	14.50	SQ.MT
N3	1.0	X	6.46	X	3.02	X	1 NO	=	12.77	SQ.MT
N4	1.0	X	16.82	X	1.84	X	1 NO	=	16.32	SQ.MT
N5	1.0	X	17.81	X	3.44	X	1 NO	=	30.63	SQ.MT
N6	1.0	X	17.81	X	3.33	X	1 NO	=	29.86	SQ.MT
N7	1.0	X	10.55	X	2.94	X	1 NO	=	15.21	SQ.MT
N8	1.0	X	12.90	X	0.18	X	1 NO	=	33.41	SQ.MT
N9	1.0	X	6.31	X	2.60	X	1 NO	=	6.46	SQ.MT
N10	1.0	X	6.33	X	1.49	X	1 NO	=	4.72	SQ.MT
N11	1.0	X	14.80	X	2.11	X	1 NO	=	15.61	SQ.MT
N12	0.50	X	20.33	X	2.33	X	1 NO	=	23.89	SQ.MT
N13	0.50	X	27.25	X	4.42	X	1 NO	=	60.38	SQ.MT
N14	0.50	X	24.25	X	5.36	X	1 NO	=	90.23	SQ.MT
N15	0.50	X	15.07	X	0.91	X	1 NO	=	7.85	SQ.MT
TOTAL									368.11	SQ.MT

NALLA AREA CALCULATION

N16	0.50	X	6.86	X	2.73	X	1 NO	=	7.44	SQ.MT
N17	0.50	X	23.45	X	5.89	X	1 NO	=	45.77	SQ.MT
N18	0.50	X	27.48	X	1.76	X	1 NO	=	28.99	SQ.MT
TOTAL									77.40	SQ.MT

NON-SLUM NET PLOT AREA CALCULATION

N19	0.50	X	8.70	X	1.64	X	1 NO	=	4.68	SQ.MT
N20	0.50	X	7.89	X	4.45	X	1 NO	=	17.96	SQ.MT
N21	0.50	X	10.46	X	2.08	X	1 NO	=	10.71	SQ.MT
N22	0.50	X	14.66	X	1.49	X	1 NO	=	11.07	SQ.MT
N23	0.50	X	4.81	X	1.14	X	1 NO	=	2.74	SQ.MT
N24	0.50	X	3.98	X	1.07	X	1 NO	=	2.15	SQ.MT
N25	0.50	X	3.42	X	0.87	X	1 NO	=	1.86	SQ.MT
N26	0.50	X	2.57	X	0.56	X	1 NO	=	1.43	SQ.MT
N27	0.50	X	2.53	X	0.94	X	1 NO	=	1.08	SQ.MT
N28	0.50	X	1.85	X	0.76	X	1 NO	=	0.70	SQ.MT
N29	0.50	X	6.79	X	1.34	X	1 NO	=	4.18	SQ.MT
N30	0.50	X	9.07	X	0.22	X	1 NO	=	1.90	SQ.MT
N31	0.50	X	4.75	X	1.34	X	1 NO	=	3.19	SQ.MT
N32	0.50	X	4.75	X	0.40	X	1 NO	=	0.95	SQ.MT
N33	0.50	X	2.13	X	0.32	X	1 NO	=	0.40	SQ.MT
N34	0.50	X	1.79	X	0.89	X	1 NO	=	0.62	SQ.MT
N35	0.50	X	4.79	X	0.48	X	1 NO	=	1.06	SQ.MT
N36	0.50	X	6.81	X	3.95	X	1 NO	=	13.09	SQ.MT
N37	0.50	X	11.12	X	3.06	X	1 NO	=	17.01	SQ.MT
TOTAL									144.07	SQ.MT
TOTAL NON-SLUM NET PLOT AREA (A+B+C)									540.15	SQ.MT

TOTAL NON - SLUM SET BACK AREA (A+B+C) =										560.93 SQ.MT
C.T.S NO 370 NON-SLUM SETBACK AREA CALCULATION										
A	0.50	X	14.85	X	4.89	X	1 NO	=	35.82	SQ.MT
B	0.50	X	14.85	X	0.79	X	1 NO	=	5.79	SQ.MT
C	0.50	X	14.36	X	9.44	X	1 NO	=	67.78	SQ.MT
D	0.50	X	18.72	X	4.32	X	1 NO	=	42.80	SQ.MT
E	0.50	X	10.39	X	5.22	X	1 NO	=	27.12	SQ.MT
F	0.50	X	8.93	X	2.62	X	1 NO	=	12.59	SQ.MT
G	0.50	X	9.59	X	1.88	X	1 NO	=	8.39	SQ.MT
H	0.50	X	10.48	X	5.10	X	1 NO	=	25.72	SQ.MT
I	0.50	X	1.11	X	0.89	X	1 NO	=	2.27	SQ.MT
J	0.50	X	6.15	X	0.44	X	1 NO	=	1.35	SQ.MT
K	0.50	X	18.89	X	3.38	X	1 NO	=	35.77	SQ.MT
L	0.50	X	20.87	X	0.82	X	1 NO	=	8.56	SQ.MT
M	0.50	X	21.59	X	0.46	X	1 NO	=	4.87	SQ.MT
N	0.50	X	12.52	X	6.95	X	1 NO	=	54.96	SQ.MT
O	0.50	X	11.07	X	2.61	X	1 NO	=	14.59	SQ.MT
P	0.50	X	9.98	X	0.93	X	1 NO	=	3.87	SQ.MT
Q	0.50	X	6.58	X	1.20	X	1 NO	=	4.79	SQ.MT
R	0.50	X	11.12	X	1.12	X	1 NO	=	7.95	SQ.MT
S	0.50	X	5.98	X	1.47	X	1 NO	=	4.12	SQ.MT
T	0.50	X	11.90	X	3.48	X	1 NO	=	20.77	SQ.MT
TOTAL NON - SLUM PLOT AREA (A + J + N + O + P + Q + R + S + T) =										954.21 SQ.MT