CAR PARKING AREA STATEMENT

CARPET AREA NO. OF FLAT	NO. OF FLAT	PARKING PERMISSIBLE AS PER D.C. RULE	REQUIRED PARK. / FLAT	PARKINGS REQUIRED
UPTO 35 SQ.MT	NIL	1 PARKING FOR 4 TENEMENT	0/4	NIL
35 TO 45 SQ.MT	4 NOS	1 PARKING FOR 2 TENEMENT	4/2	2.00 Nos
45 TO 70 SQ.MT	NIL	1 PARKING FOR 1 TENEMENT	0/1	NIL
ABOVE 70 SQ.MT	NIL	1 PARKING FOR 1/2 TENEMENT	0 X 2	NIL
TOTAL	04 NOS			2.00 Nos
25% MANDATORY PARKING FOR VISITORS				1 Nos
25% ADDITIONAL PARKING FOR VISITORS				1 Nos
TOTAL PARKING REQUIRED INCLUDING MANDATORY FOR VISITORS				3.00 Nos
TOTAL PARKING REQUIRED INCLUDING MANDATORY +ADDITIONAL VISITORS				4.00 Nos
TOTAL PARKING PROVIDED				66.00 Nos

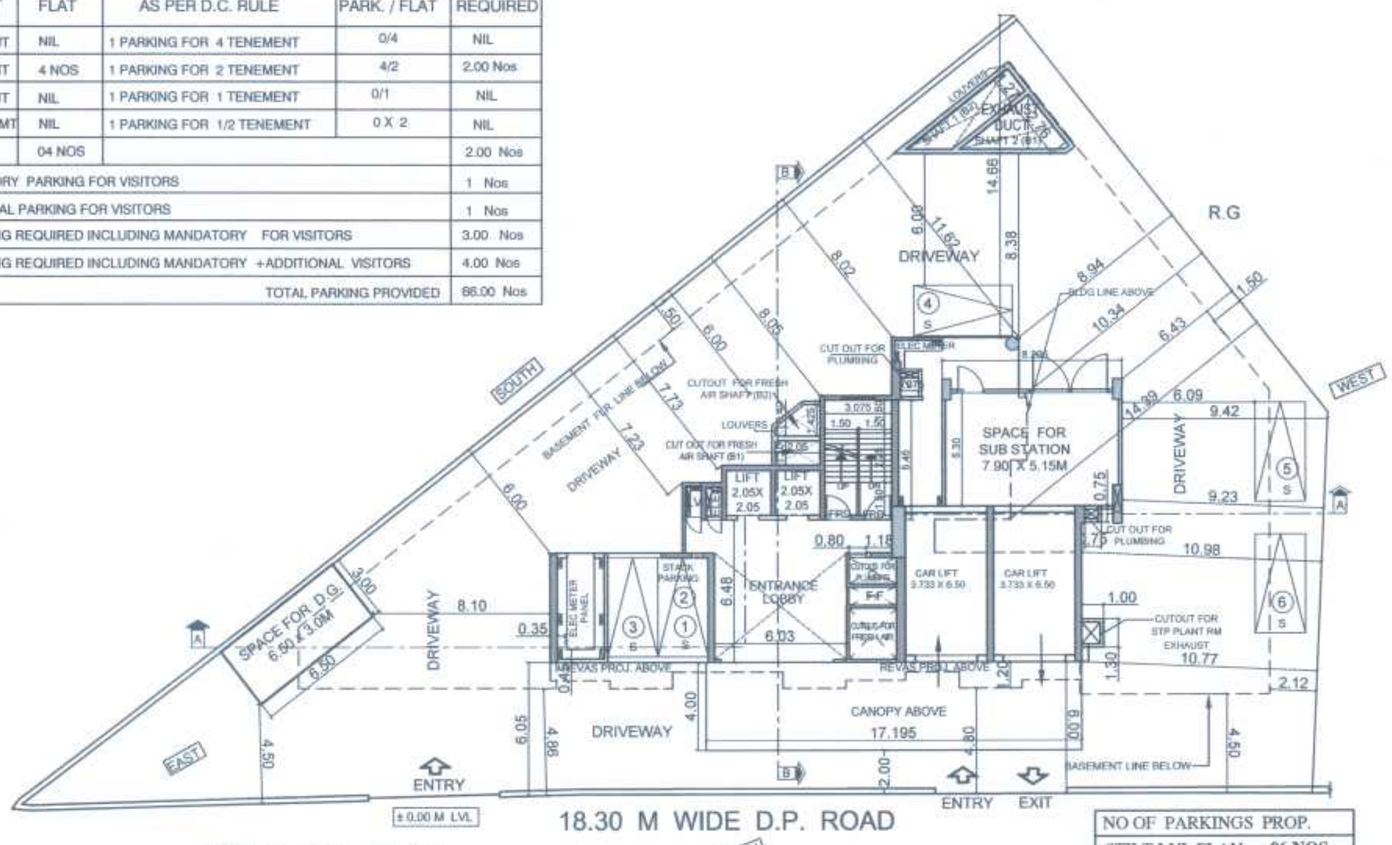

NO OF PARKINGS PROP.
STILT LVL.PLAN = **06 NOS**

STILT LVL. PLAN
SCALE:-1:200

CAR PARKING STATEMENT				
TOTAL PARKING REQUIRED BY RULE				04 nos.
TOTAL PARKING PROVIDED				66 nos.
FLOOR		BIG CAR	SMALL CAR	TOTAL
STILT	SINGLE	-	04	06
	STACK	-	02	
BASEMENT-1	PUZZLE	11 X 1 =11 11 X 1 =11	8 X 1 = 08	30
BASEMENT-2	PUZZLE	11 X 1 =11 11 X 1 =11	8 X 1 = 08	30
TOTAL		44	22	66

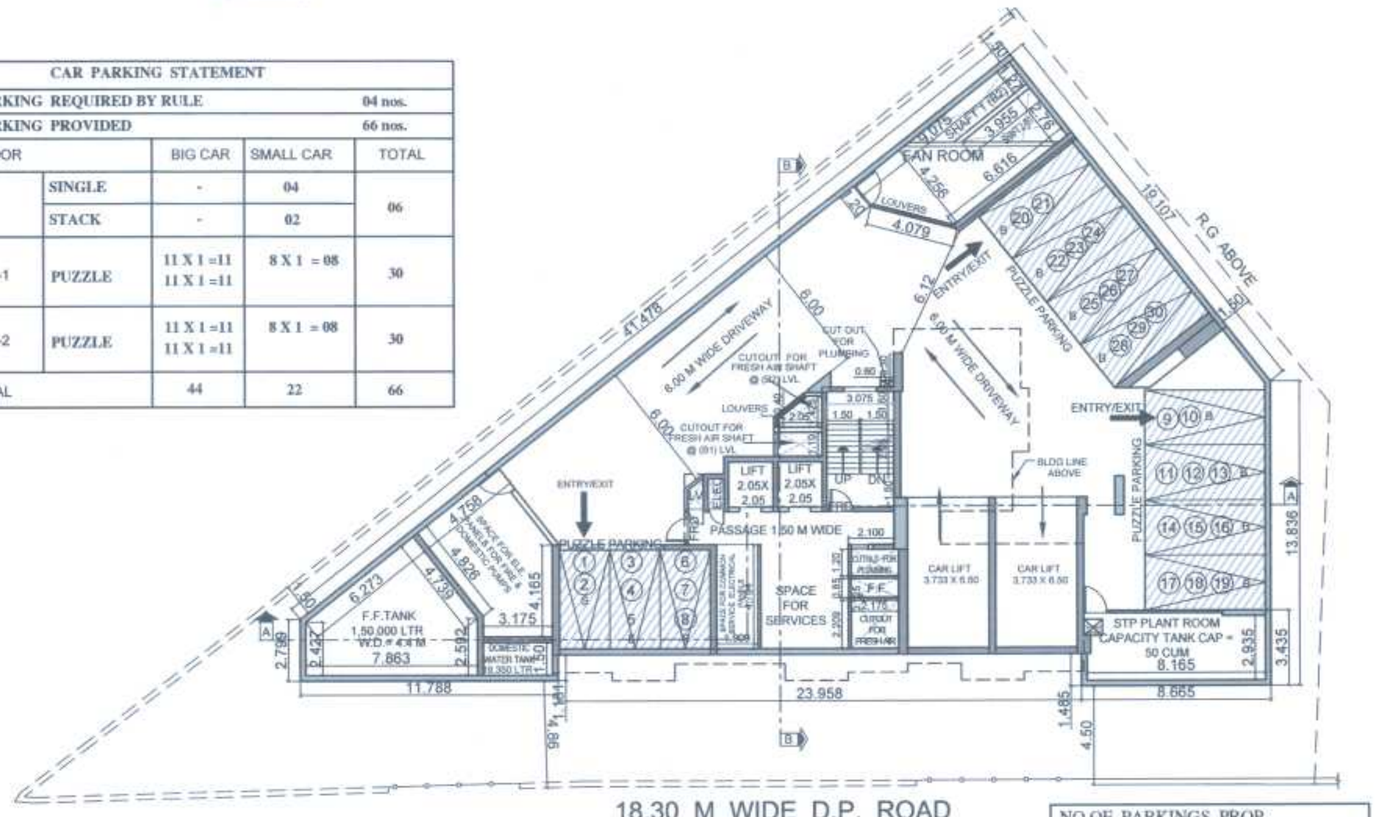

NO OF PARKINGS PROP.
BASEMENT -1 LVL.PLAN = **30 NOS**

BASEMENT - 1 LVL. PLAN
SCALE:-1:200 (- 4.55 LVL.)

NO OF PARKINGS PROP.

BASEMENT LVL.2	**30 NOS**
PARKING SIZE - L	**2.50 X 5.50 M**
PARKING SIZE - S	**2.30X 4.50 M**

BASEMENT - 2 LVL. PLAN
SCALE:-1:200 (- 10.5 LVL.)

PROFORMA - B (2)

STAMP OF DATE OF RECEIPT OF PLANS

STAMP OF APPROVAL OF PLANS

APPROVED SUBJECT TO THE CONDITIONS MENTIONED IN THIS OFFICE NO. CHE/ ES/2929/S/337 . .

AVINASH GORAKSH TAMBEW AGH
Digitally signed by AVINASH GORAKSH TAMBEWAGH
Date: 2018.06.28 13:31:08 +05'30'

E.E. (B.P.) E.S.- II

PRASAD RAJARAM SUTAR

S.E. (B.P.) S / W

Jitendra Chhaganlal Siddhpura

A.E. (B.P.) S & T

CONTENTS OF SHEET

STILT LVL. PLAN , BASEMENT- 1 LVL. PLAN ,
BASEMENT - 2 LVL. PLAN ,

DESCRIPTION OF PROPOSAL & PROPERTY

PROPOSED RESIDENTIAL BUILDING NO.2 (SORRENTO) ON SECTOR - VI- A ON PLOT BEARING C.T.S. Nos. 13-A/1 /1A (PT.) ,14C (PT.) & 16-A (PT.) OF VILLAGE POWAI, MUMBAI - 400 076.

NAME & SIGNATURE OF OWNER

SURENDRA LAKHUMAL HIRANANDANI
Digitally signed by SURENDRA LAKHUMAL HIRANANDANI
Date: 2018.06.13 16:45:08 +05'30'

SHRI. SURENDRA HIRANANDANI C.A. TO OWNERS.

JOB NO.	DATE	NAME, ADDRESS & SIGN OF ARCHITECT
DRG.NO.	SCALE 1:200	SUHAS PURUSHOTTAM JOSHI Digitally signed by SUHAS PURUSHOTTAM JOSHI Date: 2018.06.13 16:40:37 +05'30'
	DRAWN BY amol	**ARCHITECT SUHAS JOSHI**
	CHK. BY.	OLYMPIA, CENTRAL AVENUE, HIRANANDANI BUSINESS PARK, POWAI, MUMBAI-400076