SLUM REHABILITATION AUTHORITY

No. SRA/DDTP/595/RN/PL/AP
Date: - 9 JAN 2019

To,
Architect
Shri Girish Chaudhari
101, B-wing, Gharkul Apts.,
Azad Road, Vile Parle (East),
Mumbai 400 057.

Sub: Amended Plans for Wing C of Sale Building of S. R. Scheme on plot bearing C.T.S. No. 590/6, 616, 929A, 929B, 929C & 929D of village Eksar, Borivali under DC Regulation 33(14)D.

Ref: Your letter dtd. 31/07/2018.

Gentlemen,

With reference to above, the amended plans submitted by you for Sale building Wing 'C' are hereby approved subject to following conditions.

1. That the conditions of Revise LOI under No. SRA/ENG/155/RN/PL/LOI & SRA/ENG/202/PN/PL/LOI dtd. 27/03/2017 shall be complied with.

2. That the conditions of IOA under No. DDTP/595/RN/PL/AP on dtd.14/01/2011, Amended IOA dtd. 26/06/2018 and Amended IOA dtd. 04/10/2018 shall be applicable and shall be complied with.

3. That the revised drainage approval shall be obtained for proposed amended plans.

4. That Revised Structural Design and calculations shall be submitted.

5. That the C.C. shall be got re-endorsed.


6. That you shall submit the quarterly progress report.

One set of amended plan is returned herewith as token of approval.

Yours faithfully,

9.1.19

Executive Engineer -II
Slum Rehabilitation Authority.

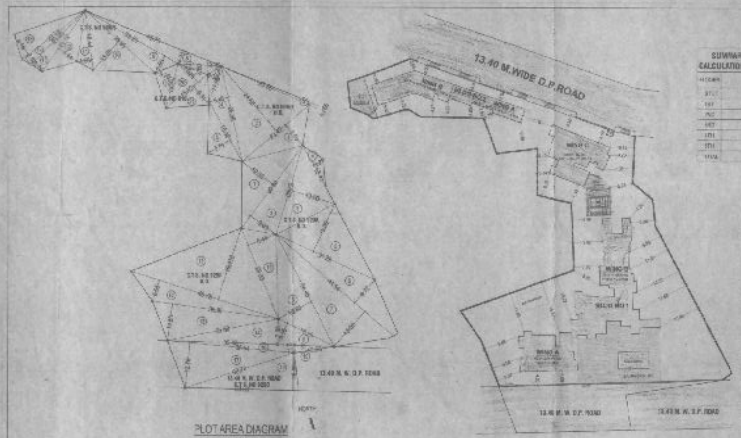







SECT-PROJ.U.G.TANK & COM.WALL,PLOT AREA DIAGRAM AND CALCULATION, 01/23

R.G. AREA CALC. BLOCK PLAN LOCATION PLAN.













































PROFORMA -'A'

														TOTAL
A.	AREA STATEMENT													
1														
2														
3														
B.														
1														
2														
C.														
D.														
E.														

PROFORMA -'B'

CONTENTS OF SHEETS

SECT-PROJ.U.G.TANK & COM.WALL, PLOT AREA DIAGRAM AND CALCULATION, SUMMARY & STAIRCASE AREA CALCULATION, R.G. AREA CALC. BLOCK PLAN,LOCATION PLAN.

STAMP OF RECEIPT OF PLAN

STAMP OF APPROVAL OF PLAN

CERTIFICATE OF AREA

I CERTIFY THAT I HAVE SURVEYED THE PLOT UNDER REFERENCE ON AND THAT THE DIMENSIONS OF THE SIDES AND OF THE PLOT STATED ON THE PLAN ARE AS MEASURED ON SITE AND ARE, SO INCREASED OUT TO 4429.20 SQ. MTS. AND THE AREA AND FIGURES WITHIN THE DOCUMENT OF CONVERSION PLANNING SCHEME 69/DCR/57.

DIRECTOR/ASSOCIATE/ SIGNATURE OF LICENSED ARCHITECT/S.

DESCRIPTION OF PROPOSAL AND PROPERTY


NAME OF OWNER

HOWELL REAL ESTATE PVT.LTD


DRG.NO.	SHEET	DR. BY	CH. BY	REV.	DESCRIPTION	DATE	SIGN

SIGNATURE, NAME AND ADDRESS OF ARCHITECTS.

GIRISH CHAUDHARI

ARCHITECT


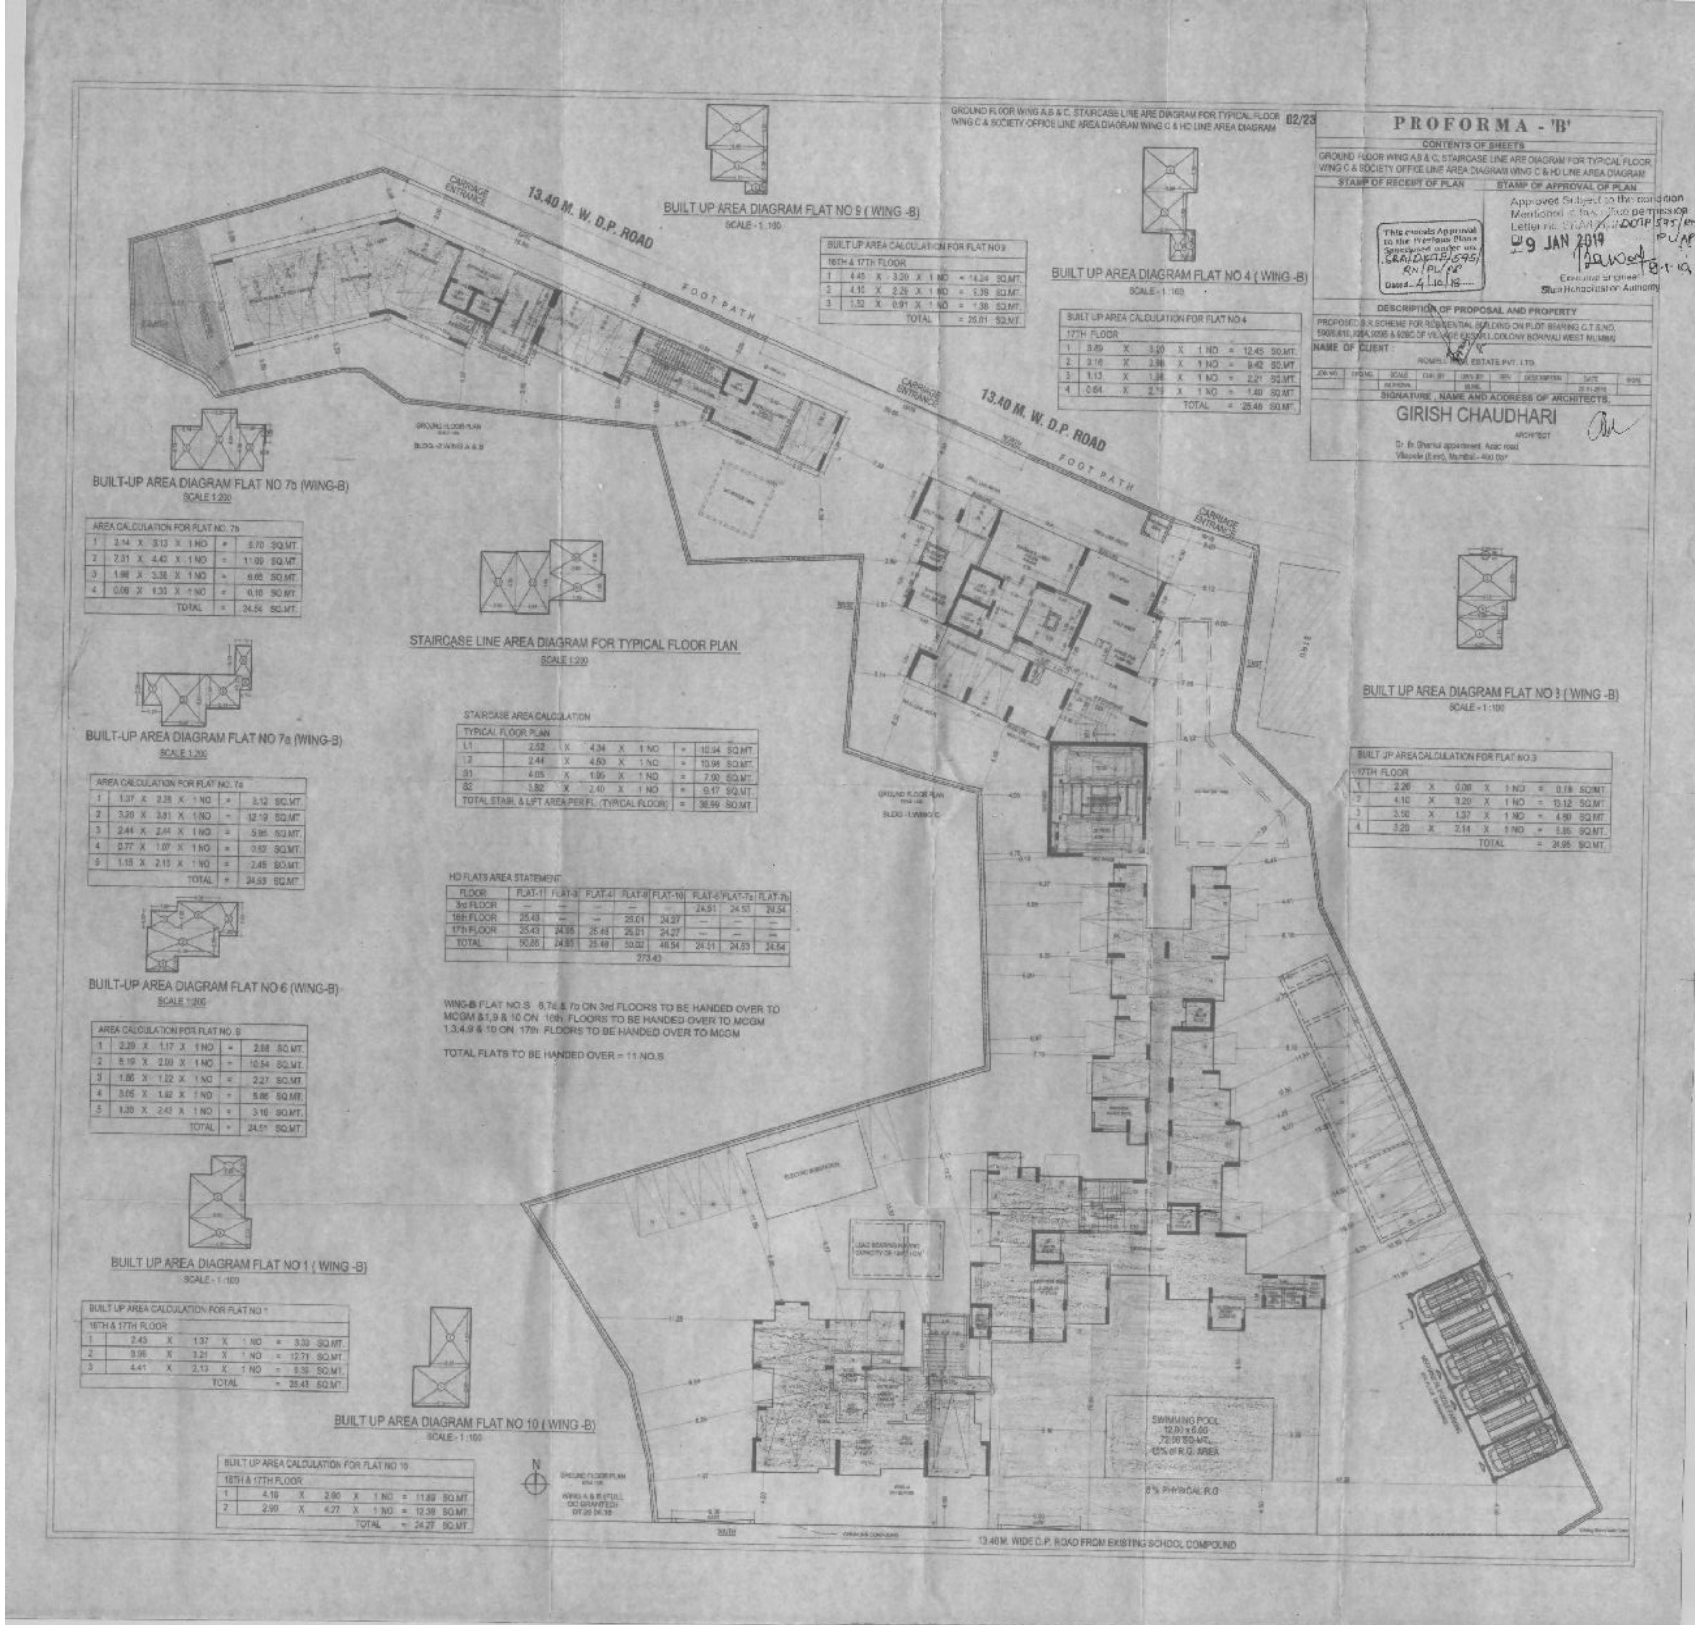
GROUND FLOOR WING A,B & C, STAIRCASE LINE ARE DIAGRAM FOR TYPICAL FLOOR WING C & SOCIETY OFFICE LINE AREA DIAGRAM WING C & HC LINE AREA DIAGRAM
02/23
PROFORMA - 'B'
CONTENTS OF SHEETS
GROUND FLOOR WING A,B & C, STAIRCASE LINE ARE DIAGRAM FOR TYPICAL FLOOR WING C & SOCIETY OFFICE LINE AREA DIAGRAM WING C & HC LINE AREA DIAGRAM
STAMP OF RECEIPT OF PLAN
STAMP OF APPROVAL OF PLAN
29 JAN 2019
Executive Engineer
Slum Rehabilitation Authority
This cancels Approval to the previous Plans Sanctioned under no. CHA/DC/TS/595/RN/PL/68 Dated 4.10.18
DESCRIPTION OF PROPOSAL AND PROPERTY
NAME OF CLIENT :
ROMELL REALTY ESTATE PVT. LTD.
SIGNATURE , NAME AND ADDRESS OF ARCHITECTS.
GIRISH CHAUDHARI
ARCHITECT
Dr. Br. Bhansali appartment, Arpc road, Vileparle (East), Mumbai - 400 057
13.40 M. W. D.P. ROAD
CARRIAGE ENTRANCE
FOOT PATH
BUILT UP AREA DIAGRAM FLAT NO 9 (WING -B)
SCALE - 1:100
BUILT UP AREA CALCULATION FOR FLAT NO 9
16TH & 17TH FLOOR
1 4.45 X 3.20 X 1 NO = 14.24 SQ.MT.
2 4.16 X 2.26 X 1 NO = 9.39 SQ.MT.
3 1.52 X 0.91 X 1 NO = 1.38 SQ.MT.
TOTAL = 25.01 SQ.MT.
BUILT UP AREA DIAGRAM FLAT NO 4 (WING -B)
SCALE - 1:100
BUILT UP AREA CALCULATION FOR FLAT NO 4
17TH FLOOR
1 3.69 X 3.30 X 1 NO = 12.45 SQ.MT.
2 3.16 X 2.66 X 1 NO = 8.42 SQ.MT.
3 1.13 X 1.96 X 1 NO = 2.21 SQ.MT.
4 0.64 X 2.19 X 1 NO = 1.40 SQ.MT.
TOTAL = 25.48 SQ.MT.
BUILT-UP AREA DIAGRAM FLAT NO 7b (WING-B)
SCALE 1:200
AREA CALCULATION FOR FLAT NO. 7b
1 2.44 X 3.13 X 1 NO = 7.70 SQ.MT.
2 2.31 X 4.42 X 1 NO = 11.09 SQ.MT.
3 1.98 X 3.38 X 1 NO = 6.66 SQ.MT.
4 0.09 X 1.33 X 1 NO = 0.10 SQ.MT.
TOTAL = 24.54 SQ.MT.
STAIRCASE LINE AREA DIAGRAM FOR TYPICAL FLOOR PLAN
SCALE 1:200
STAIRCASE AREA CALCULATION
TYPICAL FLOOR PLAN
L1 2.52 X 4.34 X 1 NO = 10.94 SQ.MT.
L2 2.44 X 4.50 X 1 NO = 10.98 SQ.MT.
S1 4.05 X 1.96 X 1 NO = 7.93 SQ.MT.
S2 3.82 X 2.40 X 1 NO = 9.17 SQ.MT.
TOTAL STAIR & LIFT AREA PER FL. (TYPICAL FLOOR) = 38.99 SQ.MT.
BUILT-UP AREA DIAGRAM FLAT NO 7a (WING-B)
SCALE 1:200
AREA CALCULATION FOR FLAT NO. 7a
1 1.37 X 2.28 X 1 NO = 3.12 SQ.MT.
2 3.20 X 3.81 X 1 NO = 12.19 SQ.MT.
3 2.44 X 2.44 X 1 NO = 5.95 SQ.MT.
4 0.77 X 1.07 X 1 NO = 0.82 SQ.MT.
5 1.13 X 2.15 X 1 NO = 2.45 SQ.MT.
TOTAL = 24.53 SQ.MT.
BUILT-UP AREA DIAGRAM FLAT NO 6 (WING-B)
SCALE 1:200
AREA CALCULATION FOR FLAT NO. 6
1 2.29 X 1.17 X 1 NO = 2.68 SQ.MT.
2 5.19 X 2.03 X 1 NO = 10.54 SQ.MT.
3 1.86 X 1.22 X 1 NO = 2.27 SQ.MT.
4 3.05 X 1.82 X 1 NO = 5.55 SQ.MT.
5 1.20 X 2.63 X 1 NO = 3.16 SQ.MT.
TOTAL = 24.51 SQ.MT.
HC FLATS AREA STATEMENT
FLOOR FLAT-1 FLAT-3 FLAT-4 FLAT-6 FLAT-10 FLAT-2 FLAT-7a FLAT-7b
3rd FLOOR — — — — — 24.51 24.53 24.54
16th FLOOR 25.43 — — 25.01 24.27 — — —
17th FLOOR 25.43 24.95 25.48 25.01 24.27 — — —
TOTAL 50.86 24.95 25.48 50.02 48.54 24.51 24.53 24.54
273.43
WING-B FLAT NO.S 6,7a & 7b ON 3rd FLOORS TO BE HANDED OVER TO MCGM &1,9 & 10 ON 16th FLOORS TO BE HANDED OVER TO MCGM 1,3,4,9 & 10 ON 17th FLOORS TO BE HANDED OVER TO MCGM
TOTAL FLATS TO BE HANDED OVER = 11 NO.S
BUILT UP AREA DIAGRAM FLAT NO 3 (WING -B)
SCALE - 1:100
BUILT UP AREA CALCULATION FOR FLAT NO 3
17TH FLOOR
1 2.26 X 0.08 X 1 NO = 0.18 SQ.MT.
2 4.10 X 3.20 X 1 NO = 13.12 SQ.MT.
3 3.10 X 1.37 X 1 NO = 4.90 SQ.MT.
4 3.20 X 2.14 X 1 NO = 6.85 SQ.MT.
TOTAL = 24.95 SQ.MT.
BUILT UP AREA DIAGRAM FLAT NO 1 (WING -B)
SCALE - 1:100
BUILT UP AREA CALCULATION FOR FLAT NO 1
16TH & 17TH FLOOR
1 2.45 X 1.37 X 1 NO = 3.33 SQ.MT.
2 3.06 X 3.21 X 1 NO = 12.71 SQ.MT.
3 4.41 X 2.13 X 1 NO = 9.39 SQ.MT.
TOTAL = 25.43 SQ.MT.
BUILT UP AREA DIAGRAM FLAT NO 10 (WING -B)
SCALE - 1:100
BUILT UP AREA CALCULATION FOR FLAT NO 10
16TH & 17TH FLOOR
1 4.19 X 2.80 X 1 NO = 11.69 SQ.MT.
2 2.90 X 4.27 X 1 NO = 12.38 SQ.MT.
TOTAL = 24.27 SQ.MT.
SWIMMING POOL 12.0 x 6.00 72.00 SQ.MTS. 12% of R.G. AREA
8% PHYSICAL R.G
13.40 M. WIDE D.P. ROAD FROM EXISTING SCHOOL COMPOUND
N