

Proforma - ' B '

FILE No. CHE/ES/1091/T/337(NEW)
Sheet No :- 6 / 6

CONTENTS :-
SECTION A-A (WING A & B) & SECTION B-B (WING - A), SECTION THROUGH CORNICE & SECTION THROUGH TOILET (WING - A), SECTION THROUGH RAILING (WING - B),SECTION C-C WING 'A'

THIS CANCELS APPROVAL TO THE PERVIOUS PLANS APPROVED
u/no.CHE/ES/1091/T/337(NEW) DATED 14/06/2018.

THIS PLAN IS DIGITALLY SIGNED



APPROVED SUBJECT TO CONDITIONS MENTIONED IN THIS OFFICE /
LETTER CHE/ES/1091/T/337(NEW) DATED

MANISHA
P
BURGHATE

JAYESH
CHHAGAN
DUSANE

LOTAN
SUKADE
O AHIRE


SE(BP) T/WAE(BP) S&TEE(BP) ES-II

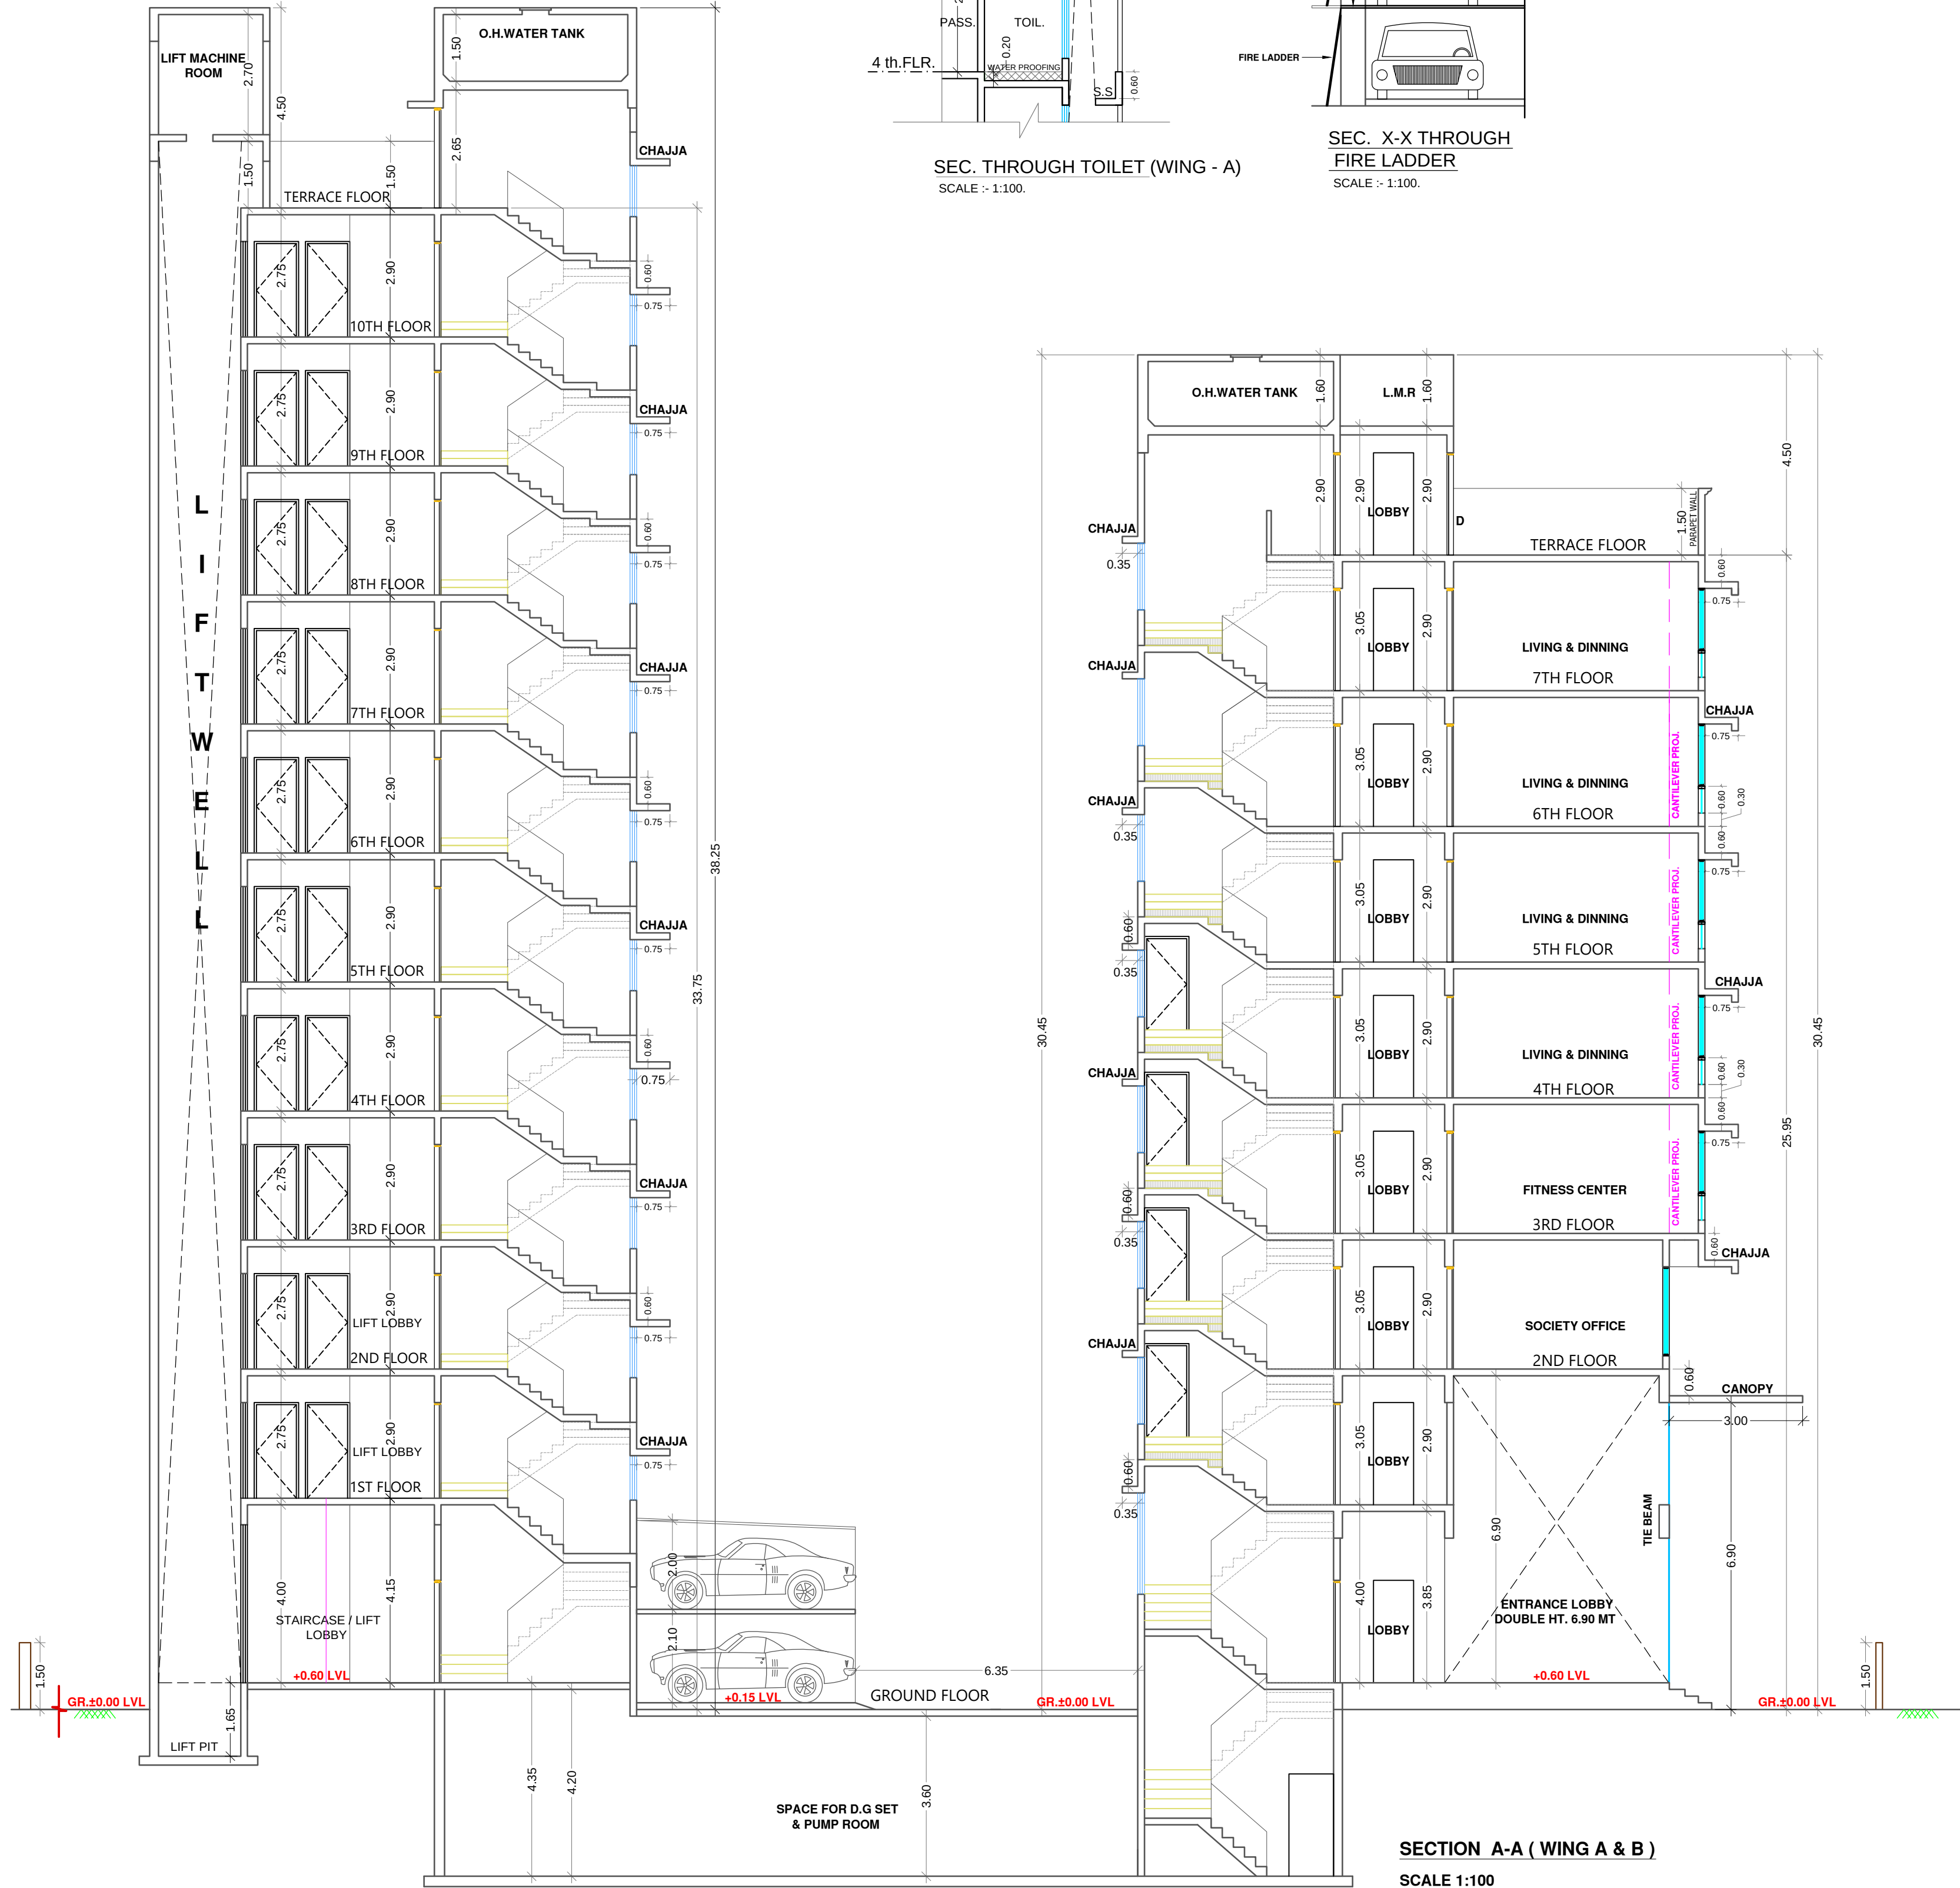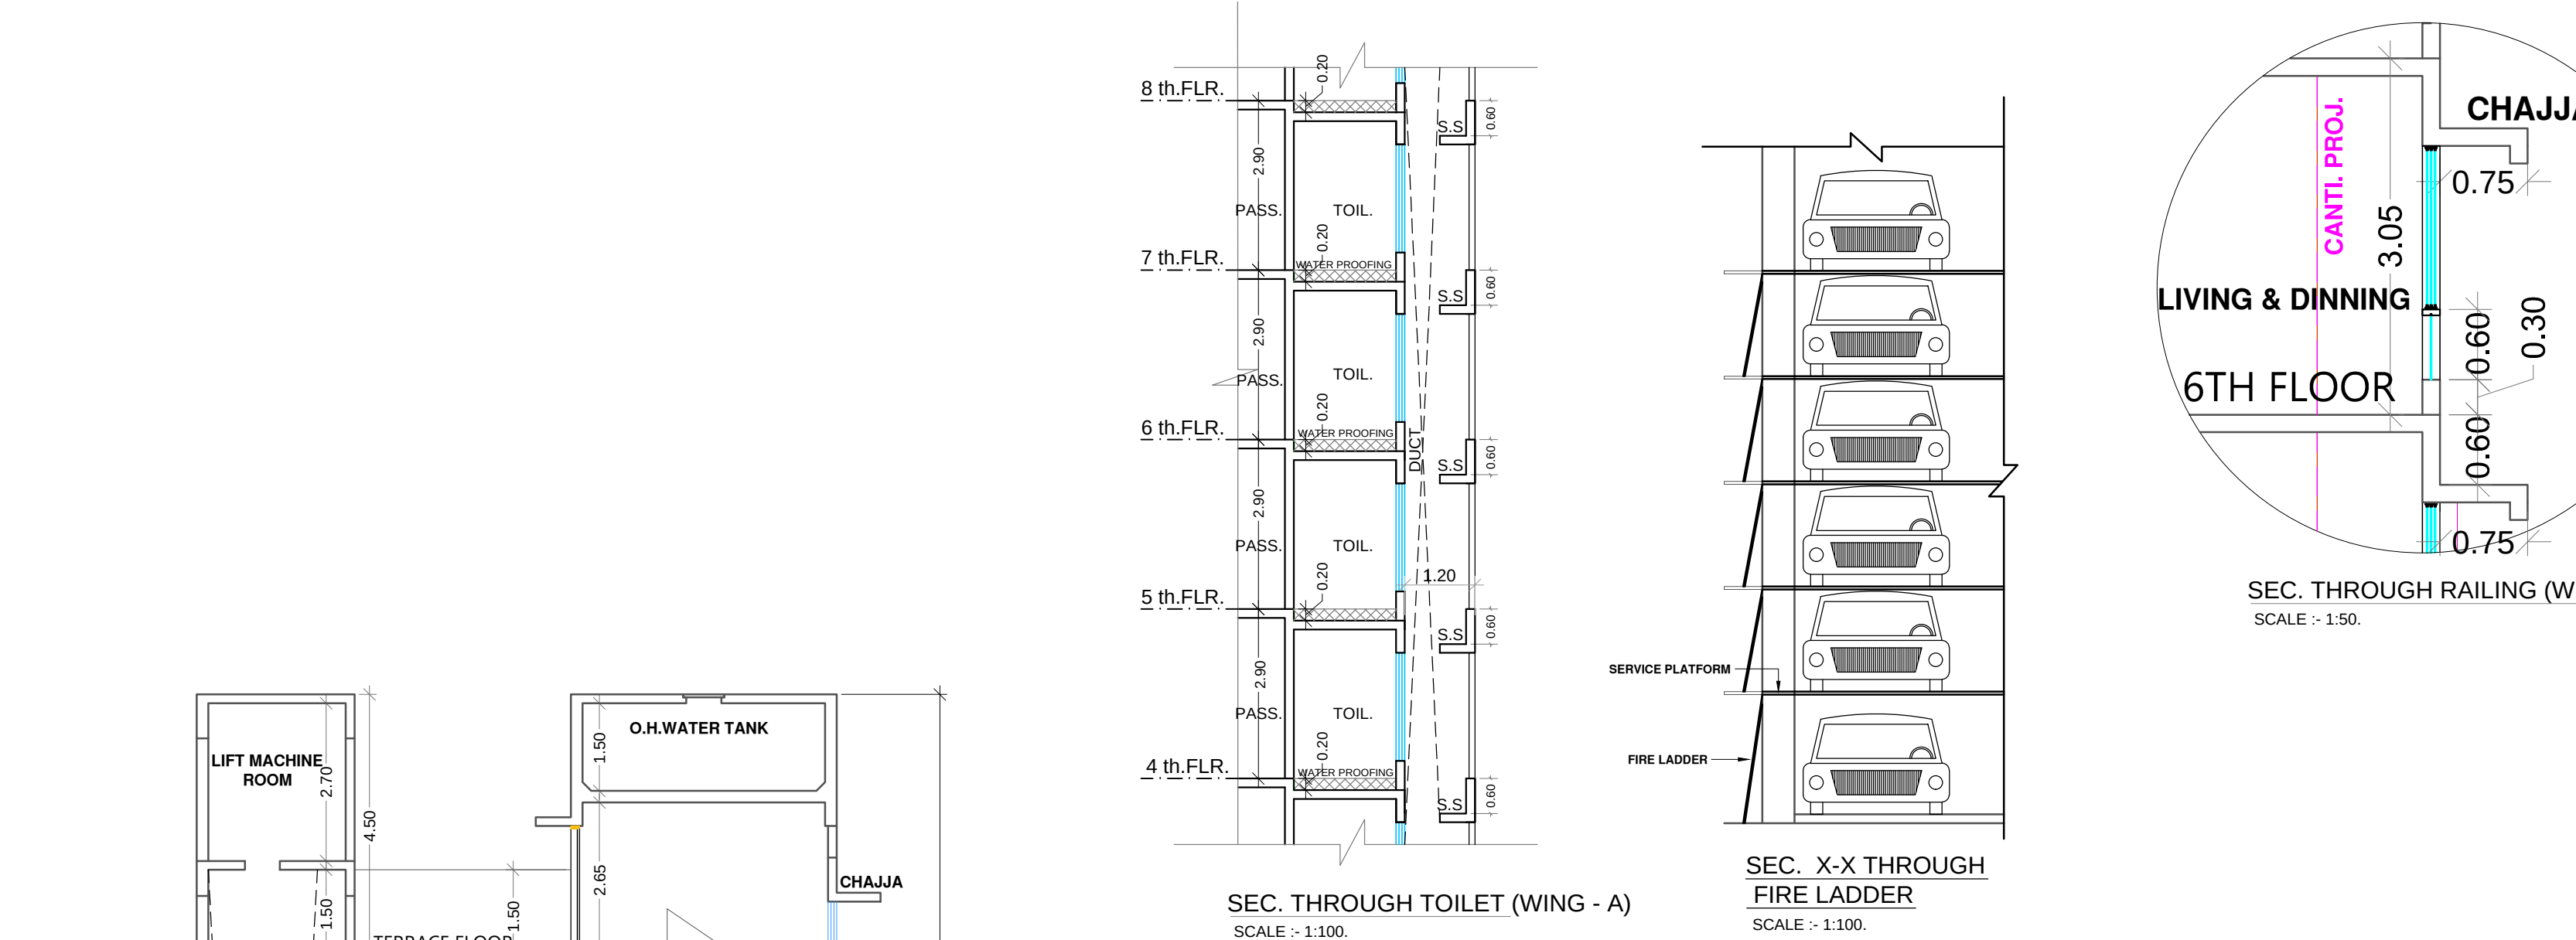

SECTION A-A (WING A & B)
SCALE 1:100



SECTION B-B (WING 'A')
SCALE 1:100

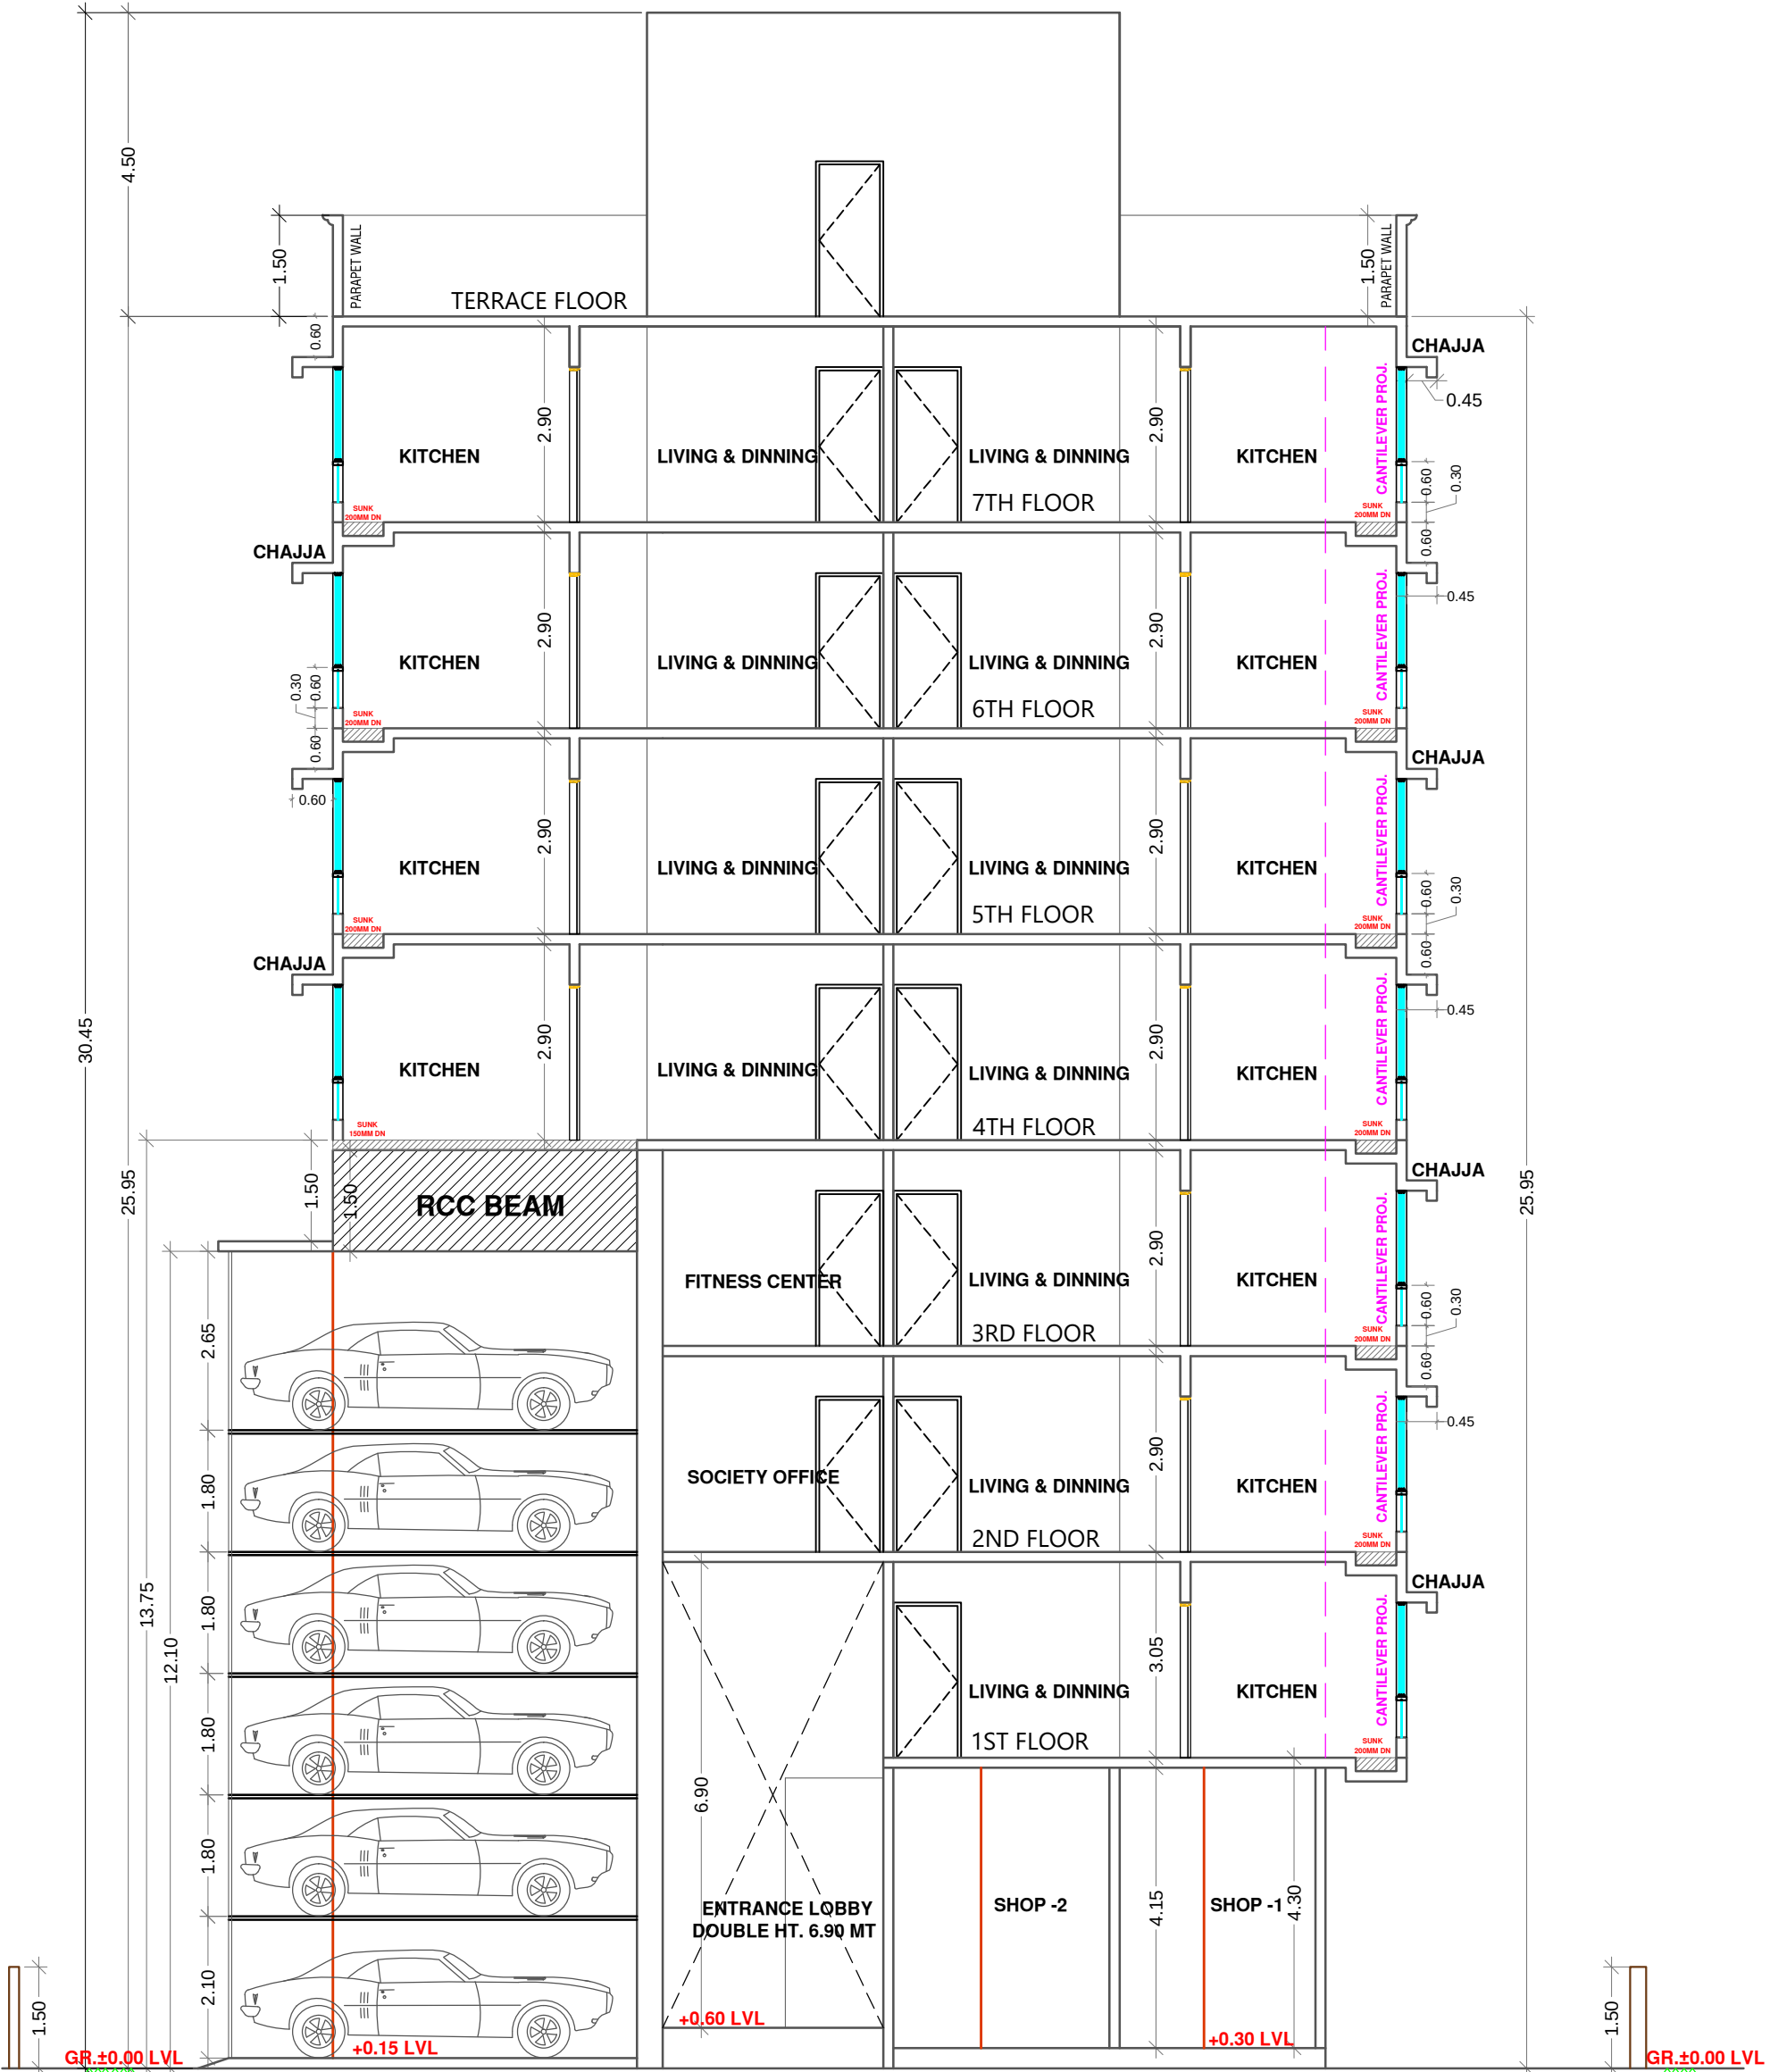

SECTION C-C (WING 'B')
SCALE 1:100

Description of Proposal & Property

PROPOSED REDEVELOPMENT ON THE PLOT BEARING CTS NO.1370 & 1409 OF VILLAGE MULUND (W) AT VALJI LADHA ROAD, MULUND (WEST). IN ' T ' WARD,MUMBAI.

Name of Owner

M/S LABH ENTERPRISES

Sanjay Thakkar

Date	Scale	Job No-	Drawn By	Checked By	Sign.
10-02-2020	1: 100		BALIRAM	RAJ SIR	

North Line

Sign, Name & Address of Architect / LS

W

E

N

S

RAJ K. SHAH

ARCHITECTS AND INTERIOR DESIGNERS

C/39, CHEMBUR GAOTHAN, CHEMBUR (E) Mumbai - 400 071.

RAJ.K SHAH