



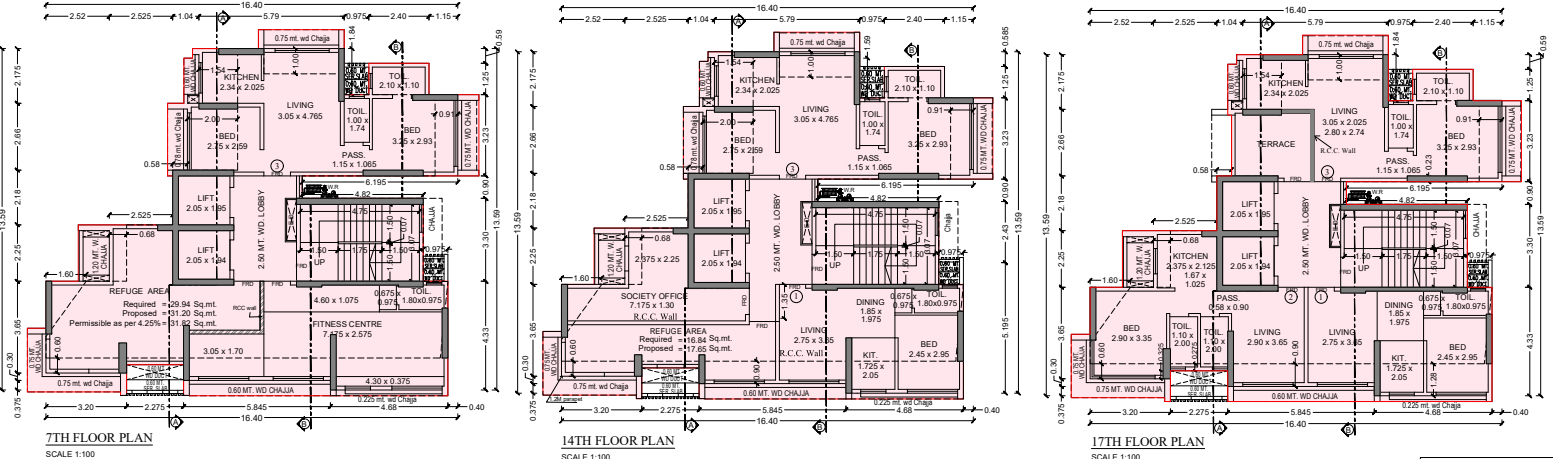

CARPET AREA STATEMENT as per RERA			
ROOMS	FLAT NO.	FLAT NO.	FLAT NO.
1st flr.	27.95	33.54	22.57
2nd flr.	27.95	33.54	22.57
3rd flr.	27.95	33.54	22.57
4th flr.	27.95	33.54	22.57
5th flr.	27.95	33.54	22.57
6th flr.	27.95	33.54	22.57
7th flr.	27.95	33.54	22.57
8th flr.	27.95	33.54	22.57
9th flr.	27.95	33.54	22.57
10th flr.	27.95	33.54	22.57
11th flr.	27.95	33.54	22.57
12th flr.	27.95	33.54	22.57
13th flr.	27.95	33.54	22.57
14th flr.	27.95	33.54	22.57
15th flr.	27.95	33.54	22.57
16th flr.	27.95	33.54	22.57
17th flr.	27.95	33.54	22.57

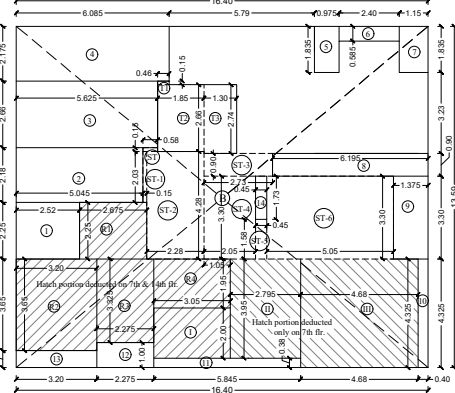

BUILT UP AREA CALCULATION			
5TH & 6TH & 8TH TO 13TH & 15TH TO 16TH FLOOR			
B)	16.40	13.59	222.88 Sq.mt.
ADDITIONS			
1)	2.52	2.25	5.67
2)	5.045	2.18	11.00
3)	5.625	2.66	14.96
4)	6.085	2.175	13.23
5)	0.975	1.835	1.79
6)	2.40	0.585	1.40
7)	1.15	1.835	2.11
8)	6.195	0.90	5.57
9)	1.375	3.30	4.54
10)	0.40	4.325	1.73
11)	5.845	0.375	2.19
12)	2.275	1.00	2.28
13)	3.20	0.675	2.16
14)	0.45	1.73	0.78
ST)	0.58	0.15	0.09
ST-1)	0.15	2.03	0.29
ST-2)	2.28	4.28	9.75
ST-3)	2.73	0.90	2.45
ST-4)	2.05	3.30	6.76
ST-5)	0.45	1.58	0.71
ST-6)	5.05	3.30	16.67
TOTAL AREA			
= 116.74 SQ.MTS.			
TOTAL AREA STAIRCASE (36.73 X 137.1) = 477.49 SQ.MTS.			

BUILT UP AREA CALCULATION			
7TH FLOOR			
SAME AREA AS 6TH FLOOR = 116.74 Sq.mt.			
DEDUCTIONS REFUGE AREA			
R1)	2.675	2.25	6.01
R2)	3.30	3.65	11.68
R3)	2.275	3.325	7.56
R4)	3.05	1.95	5.95
I)	3.05	2.00	6.10
I)	2.795	3.95	11.04
II)	4.68	4.325	20.34
TOTAL AREA			
= 48.16 SQ.MTS.			
BUILT UP AREA CALCULATION			
14TH FLOOR			
SAME AREA AS 6TH FLOOR = 116.74 Sq.mt.			
DEDUCTIONS REFUGE AREA			
R1)	2.675	2.25	6.01
R2)	3.30	3.65	11.68
R3)	2.275	3.325	7.56
R4)	3.05	1.95	5.95
I)	3.05	2.00	6.10
TOTAL AREA			
= 79.44 SQ.MTS.			

BUILT UP AREA CALCULATION			
17TH FLOOR			
SAME AREA AS 6TH FLOOR = 116.74 Sq.mt.			
DEDUCTIONS TERRACE AREA			
T1)	0.46	4.15	0.07
T2)	1.85	2.66	4.92
T2)	1.30	2.74	3.56
TOTAL AREA			
= 108.19 SQ.MTS.			

CARPET AREA STATEMENT				CARPET AREA STATEMENT				
1ST TO 4TH FLOOR				5TH TO 17TH FLOOR				On 17th Flr.
ROOMS	FLAT NO. 1	FLAT NO. 2	FLAT NO. 3	ROOMS	FLAT NO. 1	FLAT NO. 2	FLAT NO. 3	FLAT NO. 3
1st flr.	10.04	10.58	11.48	12th flr.	12.00	11.00	12.00	01.00
2nd flr.	8.00	6.76	6.66	13th flr.	6.44	6.44	6.44	12.86
3rd flr.	7.22	6.75		14th flr.	5.53	6.76	4.74	
4th flr.				15th flr.	7.22	9.72	7.12	
5th flr.	7.22	7.22		16th flr.	1.76	2.20	0.52	0.52
6th flr.	7.22	7.22		17th flr.	2.20	2.20	2.31	2.31
7th flr.	7.22	7.22		18th flr.	0.00	0.70	1.12	1.12
8th flr.	7.22	7.22		19th flr.	0.00	0.00	0.00	0.00
9th flr.	7.22	7.22		20th flr.	26.86	32.17	33.38	33.38
10th flr.	7.22	7.22						
11th flr.	7.22	7.22						