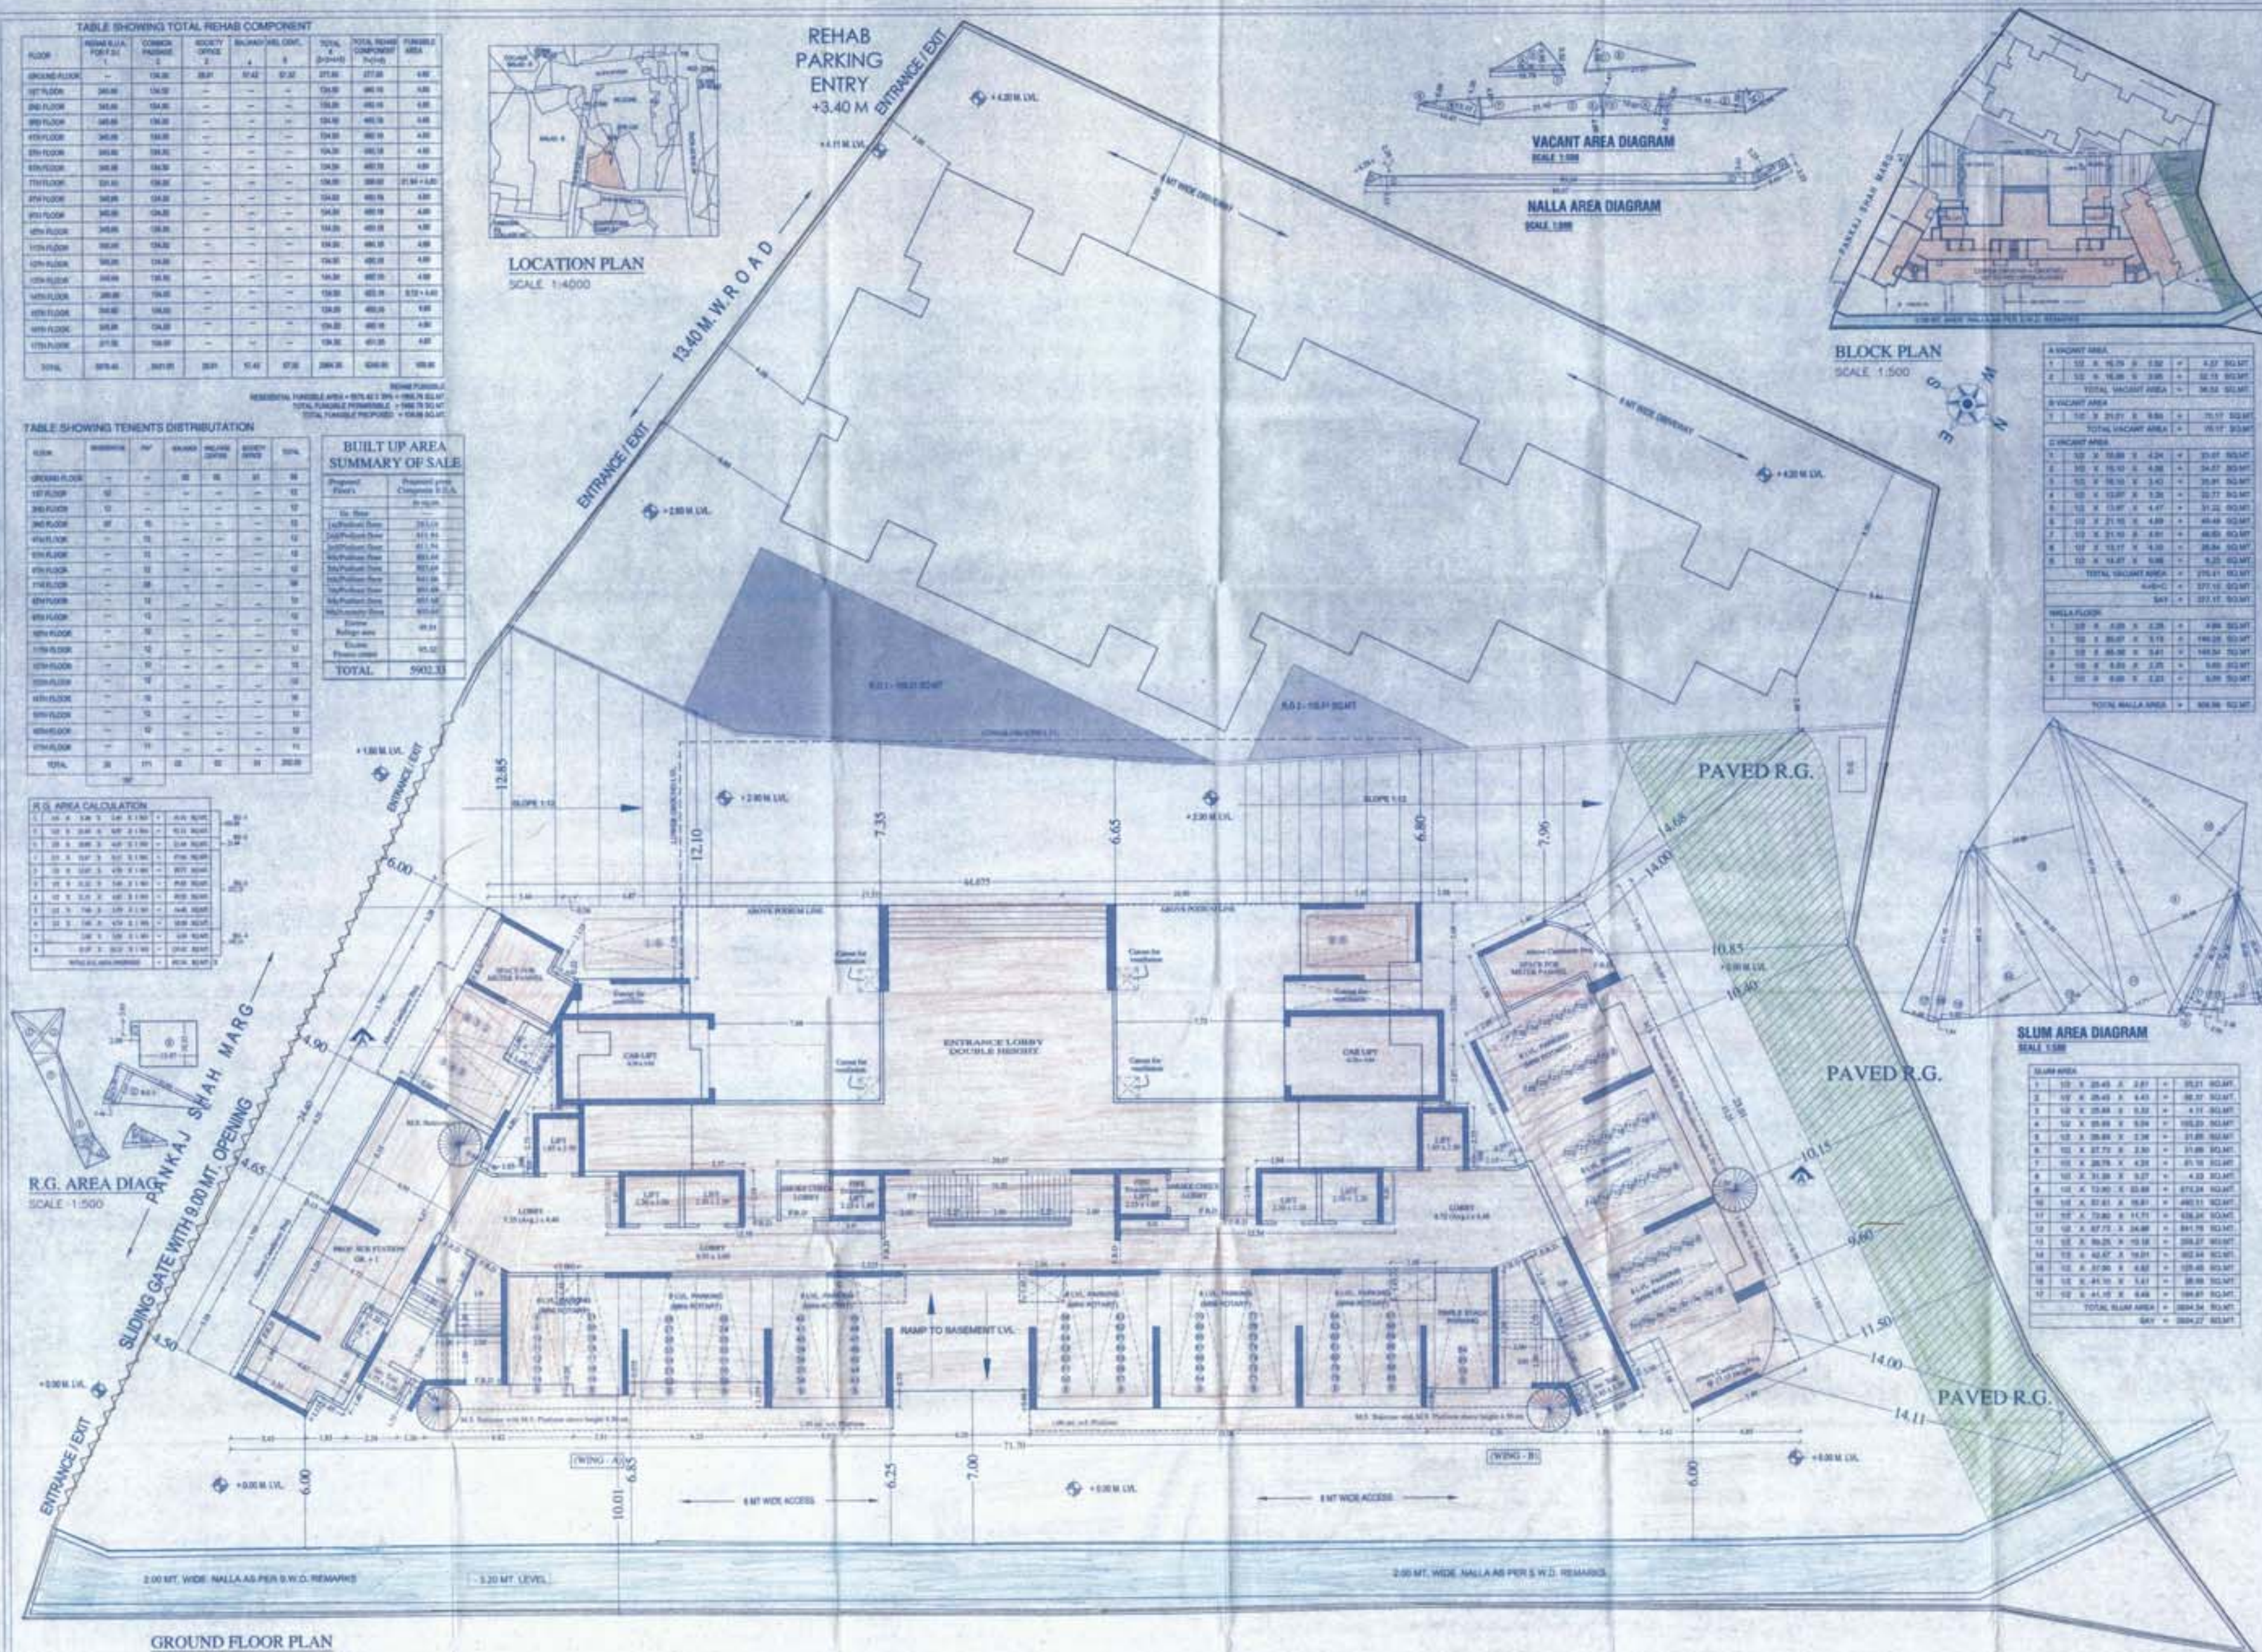


TABLE SHOWING TOTAL REHAB COMPONENT

TABLE SHOWING TENENTS DISTRIBUTATION

BUILT UP AREA SUMMARY OF SALE

TOTAL	5902.33

R.G. AREA CALCULATION

PROFORMA- A

01/06

A		AREA STATEMENT	SLUM SQ. MT.	NON-SLUM SQ. MT.	TOTAL SQ. MT.
	1	AREA OF THE PLOT	3604.27	397.15	4021.42
	2	DEDUCTION FOR			
	a	ROAD SET BACK AREA			
	b	EXISTING NALLA		[illegible]	[illegible]
	c	15 % DEDUCTIBLE R.G.			
		TOTAL (A+B+C)		[illegible]	[illegible]
	3	BALANCE AREA OF THE PLOT (1-2)	3604.27	377.17	4311.44
	4	DEDUCTION FOR WELFARE CENTER (IF DEDUCTABLE)			
	5	NET AREA OF THE PLOT (3-4)	3604.27	377.17	4311.44
	6	ADDITIONS FOR FLOOR SPACE INDEX			
	7	TOTAL AREA (5+6)	3604.27	377.17	4021.40
	8	FLOOR SPACE INDEX PERMISSIBLE	3.00	1.00	
	9	FLOOR SPACE INDEX CREDIT AVAILABLE BY DEVELOPMENT RIGHTS			
	10	PERMISSIBLE FLOOR AREA (7x8) + 9	[illegible]	377.17	[illegible]
	11	PROPOSED AREA			
B		BALCONY AREA STATEMENT			
C		TENEMENT STATEMENT			
D		PARKING STATEMENT			

NOTES:

PROFORMA- B

CONTENT OF SHEET

GROUND FLOOR PLAN, SUA DIAGRAM & AREA STATEMENT, BUILTUP AREA STATEMENT, BLOCK PLAN, LOCATION PLAN, PLOT AREA CALCULATION, U.G. TANK & COMPOUND WALL SECTION ETC.

STAMP OF APPROVAL OF PLANS

STAMP OF DATE OF RECEIPT OF PLANS

REVISION	DESCRIPTION	DATE	SIGNATURE

CERTIFICATE OF AREA

DESCRIPTION OF PROPOSAL & PROPERTY

PROPOSED S.R. SCHEME ON C.T.S. NO. [illegible], OF VILLAGE MALAD (E), J.A.K.U. ROAD, GOREGAON MUMBAI - 400063

NAME & SIGN. OF OWNER

M/s. [illegible] CONSTRUCTION PVT. LTD.

DRG.NO.		ALPESH M. GANDHI LIC. SURVEYOR, 7TH FLOOR, S-14, SOLITAIRE CORPORATE PARK, ANDHERI-GHATKOPER LINK ROAD, ANDHERI (EAST), MUMBAI-400093.
DRN.BY		
CHK.BY		
DATED		
SCALE	AS SHOWN	