


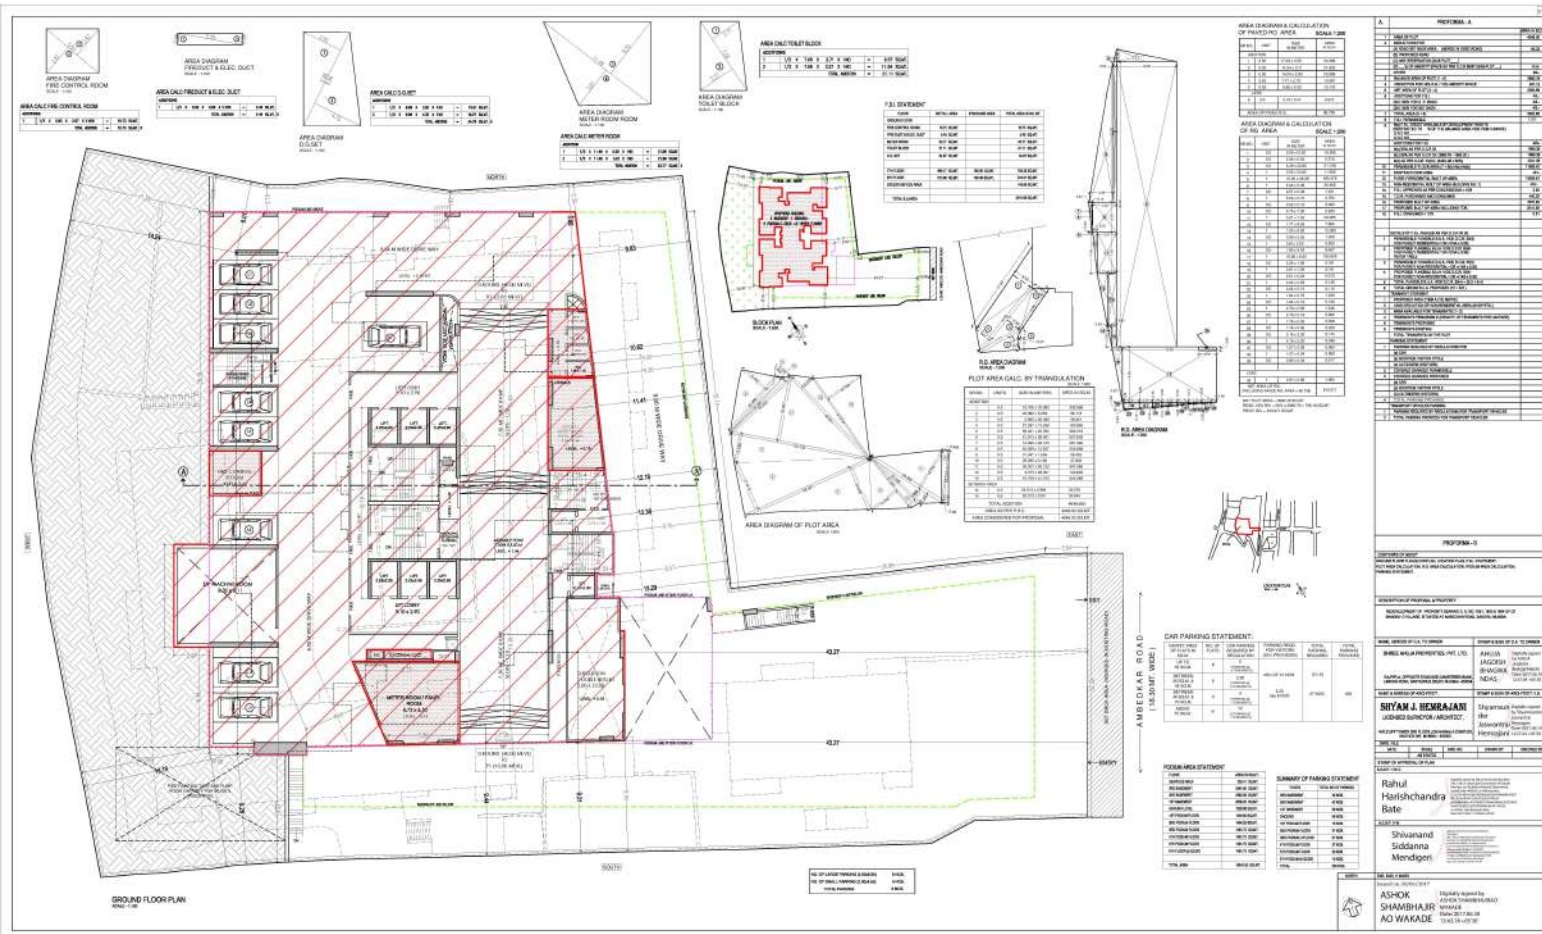

PROFORMA - I	

CAR PARKING STATEMENT	




ASHOK SHAMBAJI AO WAKADE
SHIVANAND SIDDANNA MENDIGER
