


BUILT UP AREA SUMMARY OF COMPOSITE BUILDING - WING "C"																			
WING	FLOORS	GROSS AREA	FUNGIBLE AREA (REHAB) BUA FOR TERRACE	REFUGEE BUA	PTC AREA INDIVIDUAL	PASSAGE	SALE BUA	SALE FUNGIBLE BUA	STAIRCASE & LIFT AREA	DUCT AREA	CAR PARKIN G TOWER	PASSAGE AREA	YUVA KENDRA	LIBRARY	BALWADI	WELFARE CENTRE	SOCIETY OFFICE	REHAB COMPONENT T AREA	REHAB FSI
		X	A	B	C	D	E	F	G	H	I	J	K	L	M	N	O	P = (X+A to I)	Q = (J to O)
C	GROUND	485.22	--	--	--	--	--	--	93.72	35.23	9.68	78.51	96.88	33.78	32.80	32.98	33.86	24.48	153.60
TOTAL		7257.80	25.01	1.15	--	--	--	--	457.99	169.18	1020.95	745.83	33.78	32.80	32.98	33.86	24.48	3319.61	2415.88

SALE BUILT UP AREA SUMMARY OF WING "A" & "B"				
FLOOR	NET BUA	FUNGIBLE AREA	EXCESS REFUGEE AMENITY AREA	TOTAL AREA
GRD	0.00	0.00	5.74	5.74
TOTAL	564.95	1189.55	5.74	6791.07

BUILT UP AREA SUMMARY				
WING	NET REHAB BUA	REHAB COMPONENT	NET SALE BUA	PTC AREA
WING "C"	2415.88	3319.61	267.76	1063.59
WING "A" & "B"	0.00	0.00	564.95	0.00
TOTAL FSI	2415.88	3319.61	583.71	1063.59



REV.	DESCRIPTION.	DATE.

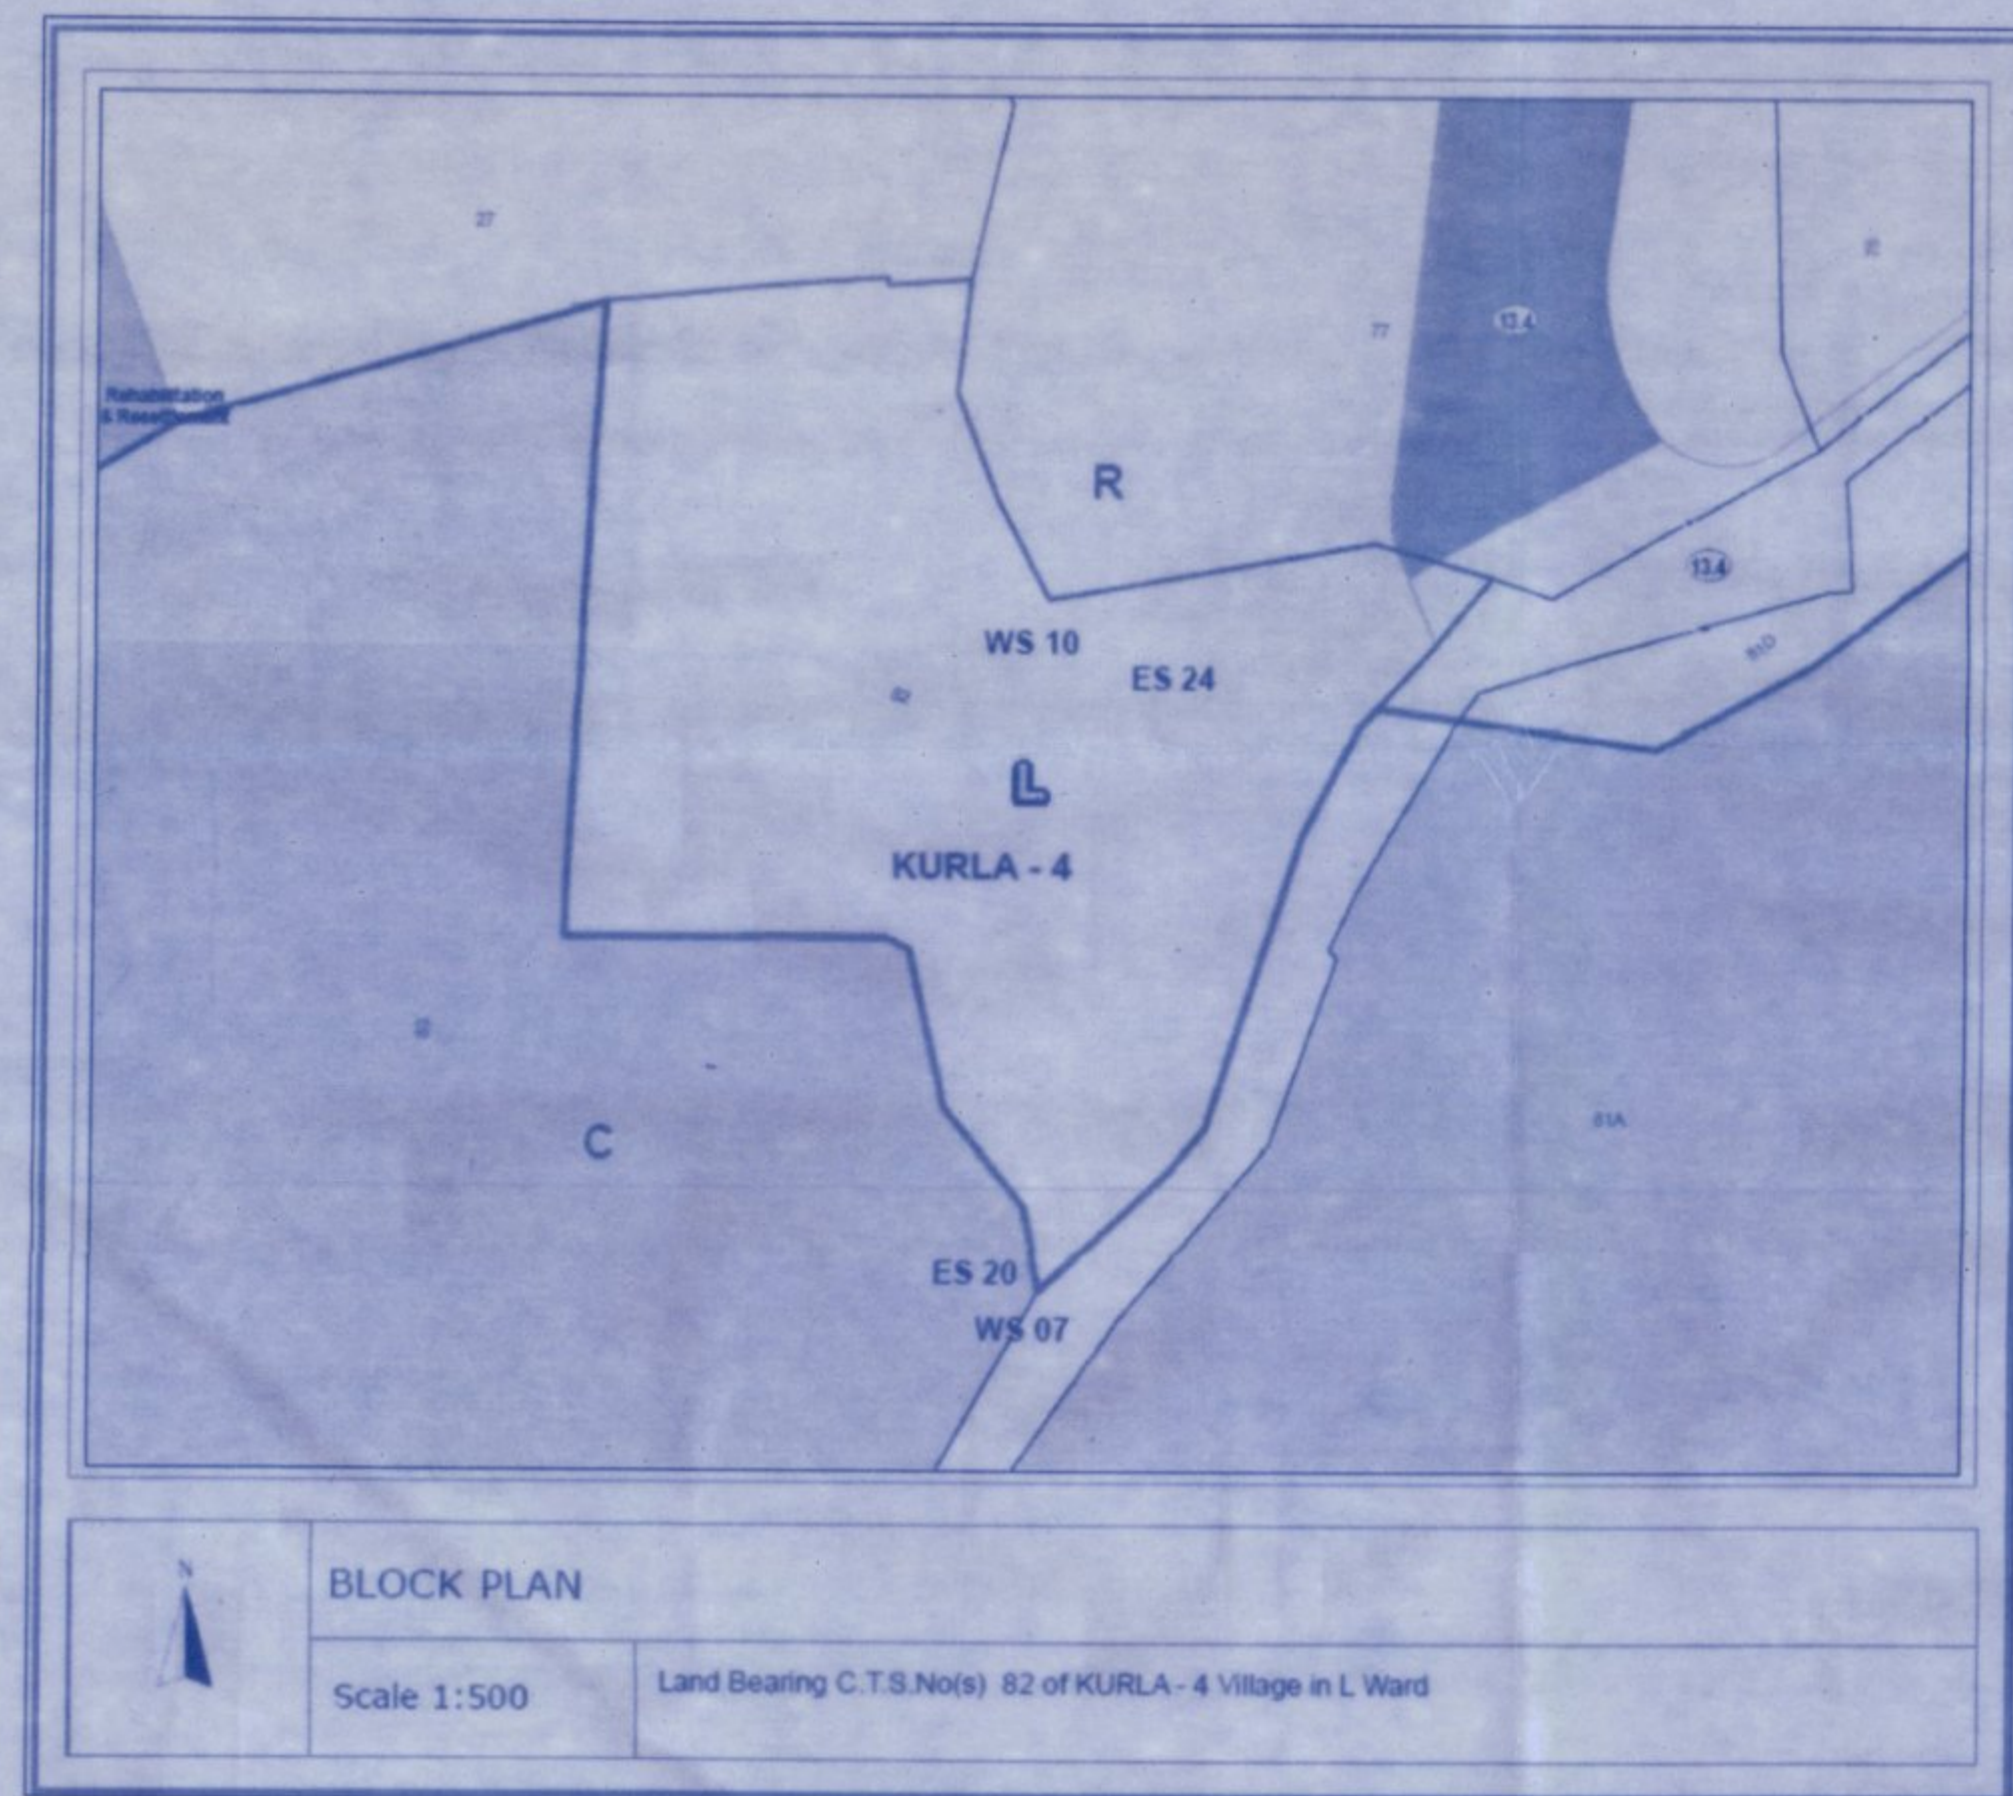

AREA DIAGRAM OF SOCIETY OFFICE WING - "A" & "B" SCALE 1:100

AREA DIAGRAM OF FITNESS CENTER WING - "A" & "B" SCALE 1:100

AREA DIAGRAM OF METER ROOM WING - B SCALE 1:100

AREA DIAGRAM OF METER ROOM WING - C SCALE 1:100



AREA DIAGRAM OF METER ROOM WING - A SCALE 1:100

AREA DIAGRAM OF YOGA CENTER WING - "A" & "B" SCALE 1:100

PLOT AREA CALCULATION			
A	B	C	D=AB+C
1	0.50	19.32	9.66
2	0.50	24.61	12.30
3	0.50	6.52	3.26
4	0.50	33.65	16.82
5	0.50	36.21	18.10
6	0.50	43.82	21.91
7	0.50	40.00	20.00
8	0.50	35.97	17.98
9	0.50	35.75	17.87
10	0.50	41.82	20.91
11	0.50	16.01	8.00
12	0.50	41.82	20.91
13	0.50	38.07	19.03
14	0.50	23.82	11.91
15	0.50	22.89	11.44
16	0.50	13.59	6.79
TOTAL AREA		2215.20	1107.60

ROAD SET BACK CALCULATION			
A	B	C	SQ. MT.
1	7.50	6.00	0.50
TOTAL		22.50	22.50

GROUND FLOOR LAYOUT OF WING "A", "B" & "C" SCALE 1:100

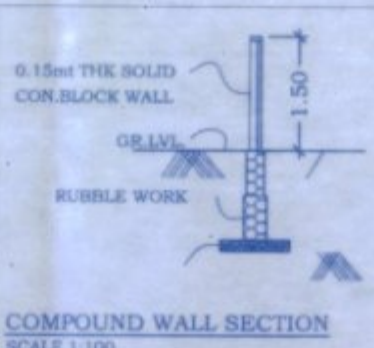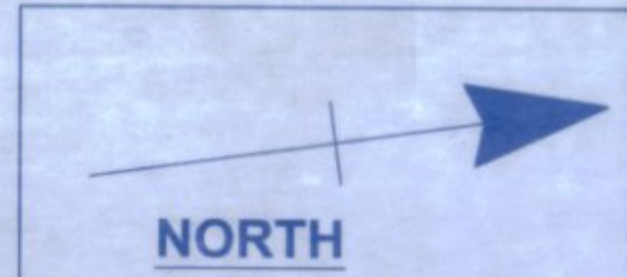

TENEMENT STATEMENT FOR COMPOSITE BUILDING WING "A" & "B"				
WING	Rehab Tr.	Sale Tr.	Society Office	Yoga Centre
Total	129	1	1	1

TENEMENT STATEMENT FOR COMPOSITE BUILDING WING "C"											
WING	Rehab Tr.	Prov. PAP Religious Structure	Prov. PAP	PAP	PTC	Sale Tr.	Society Office	Balwadi	Welfare Centre	Library	Yuvakendra
Total	31	1	23	17	25	6	16	1	1	1	1

FORM - II	
CONTENTS OF SHEET.	
GROUND FLOOR LAYOUT, BUILT UP AREA STATEMENT, PARKING STATEMENT, TENEMENT STATEMENT, BLOCK PLAN, LOCATION PLAN.	
CERTIFICATE OF AREA.	
I HAVE SURVEYED THE PLOT AND THE DIMENSION OF SIDES, ETC. OF THE PLOT STATED ON THE PLAN ARE AS MEASURED ON SITE AND THE GROSS PLOT AREA WORKED OUT IS 2215.20 SQ.MTS.	
LICENSED SURVEYOR	
DESCRIPTION OF PROPOSAL & PROPERTY.	
PROPOSED COMPOSITE BUILDING ON PLOT BEARING C.T.S. NO. 82/1/50 OF VILLAGE KURLA - 4, BEHIND NEW MILL COMPOUND, HATATMA KULSARG MARG, KURLA (W), MUMBAI - 400 070.	
NOTES:	
BOUNDARY OF PLOT SHOWN IN BLACK LINE.	
PROPOSED WORK SHOWN IN PINK.	
DEVOLUTION SHOWN IN YELLOW.	
DRAINAGE LINE SHOWN IN DOTTED YELLOW.	
ALL DIMENSION ARE IN MTR UNLESS SPECIFIED OTHERWISE.	
NAME OF OWNER / DEVELOPER.	
M/S. SHREEJI PROPERTIES	
JOB NO. :- S/10/22 / DRG. NO. :- 1/5 SCALE :- 1 : 100	
SIGN, NAME & ADDRESS OF LICENSED SURVEYOR.	
M/S. DALVI & ASSOCIATES.	
GROUND FLOOR, AMITY CHS LTD. HALL ROAD, KURLA (W), MUMBAI - 400 070. MOB. :- 93222 43387.	