



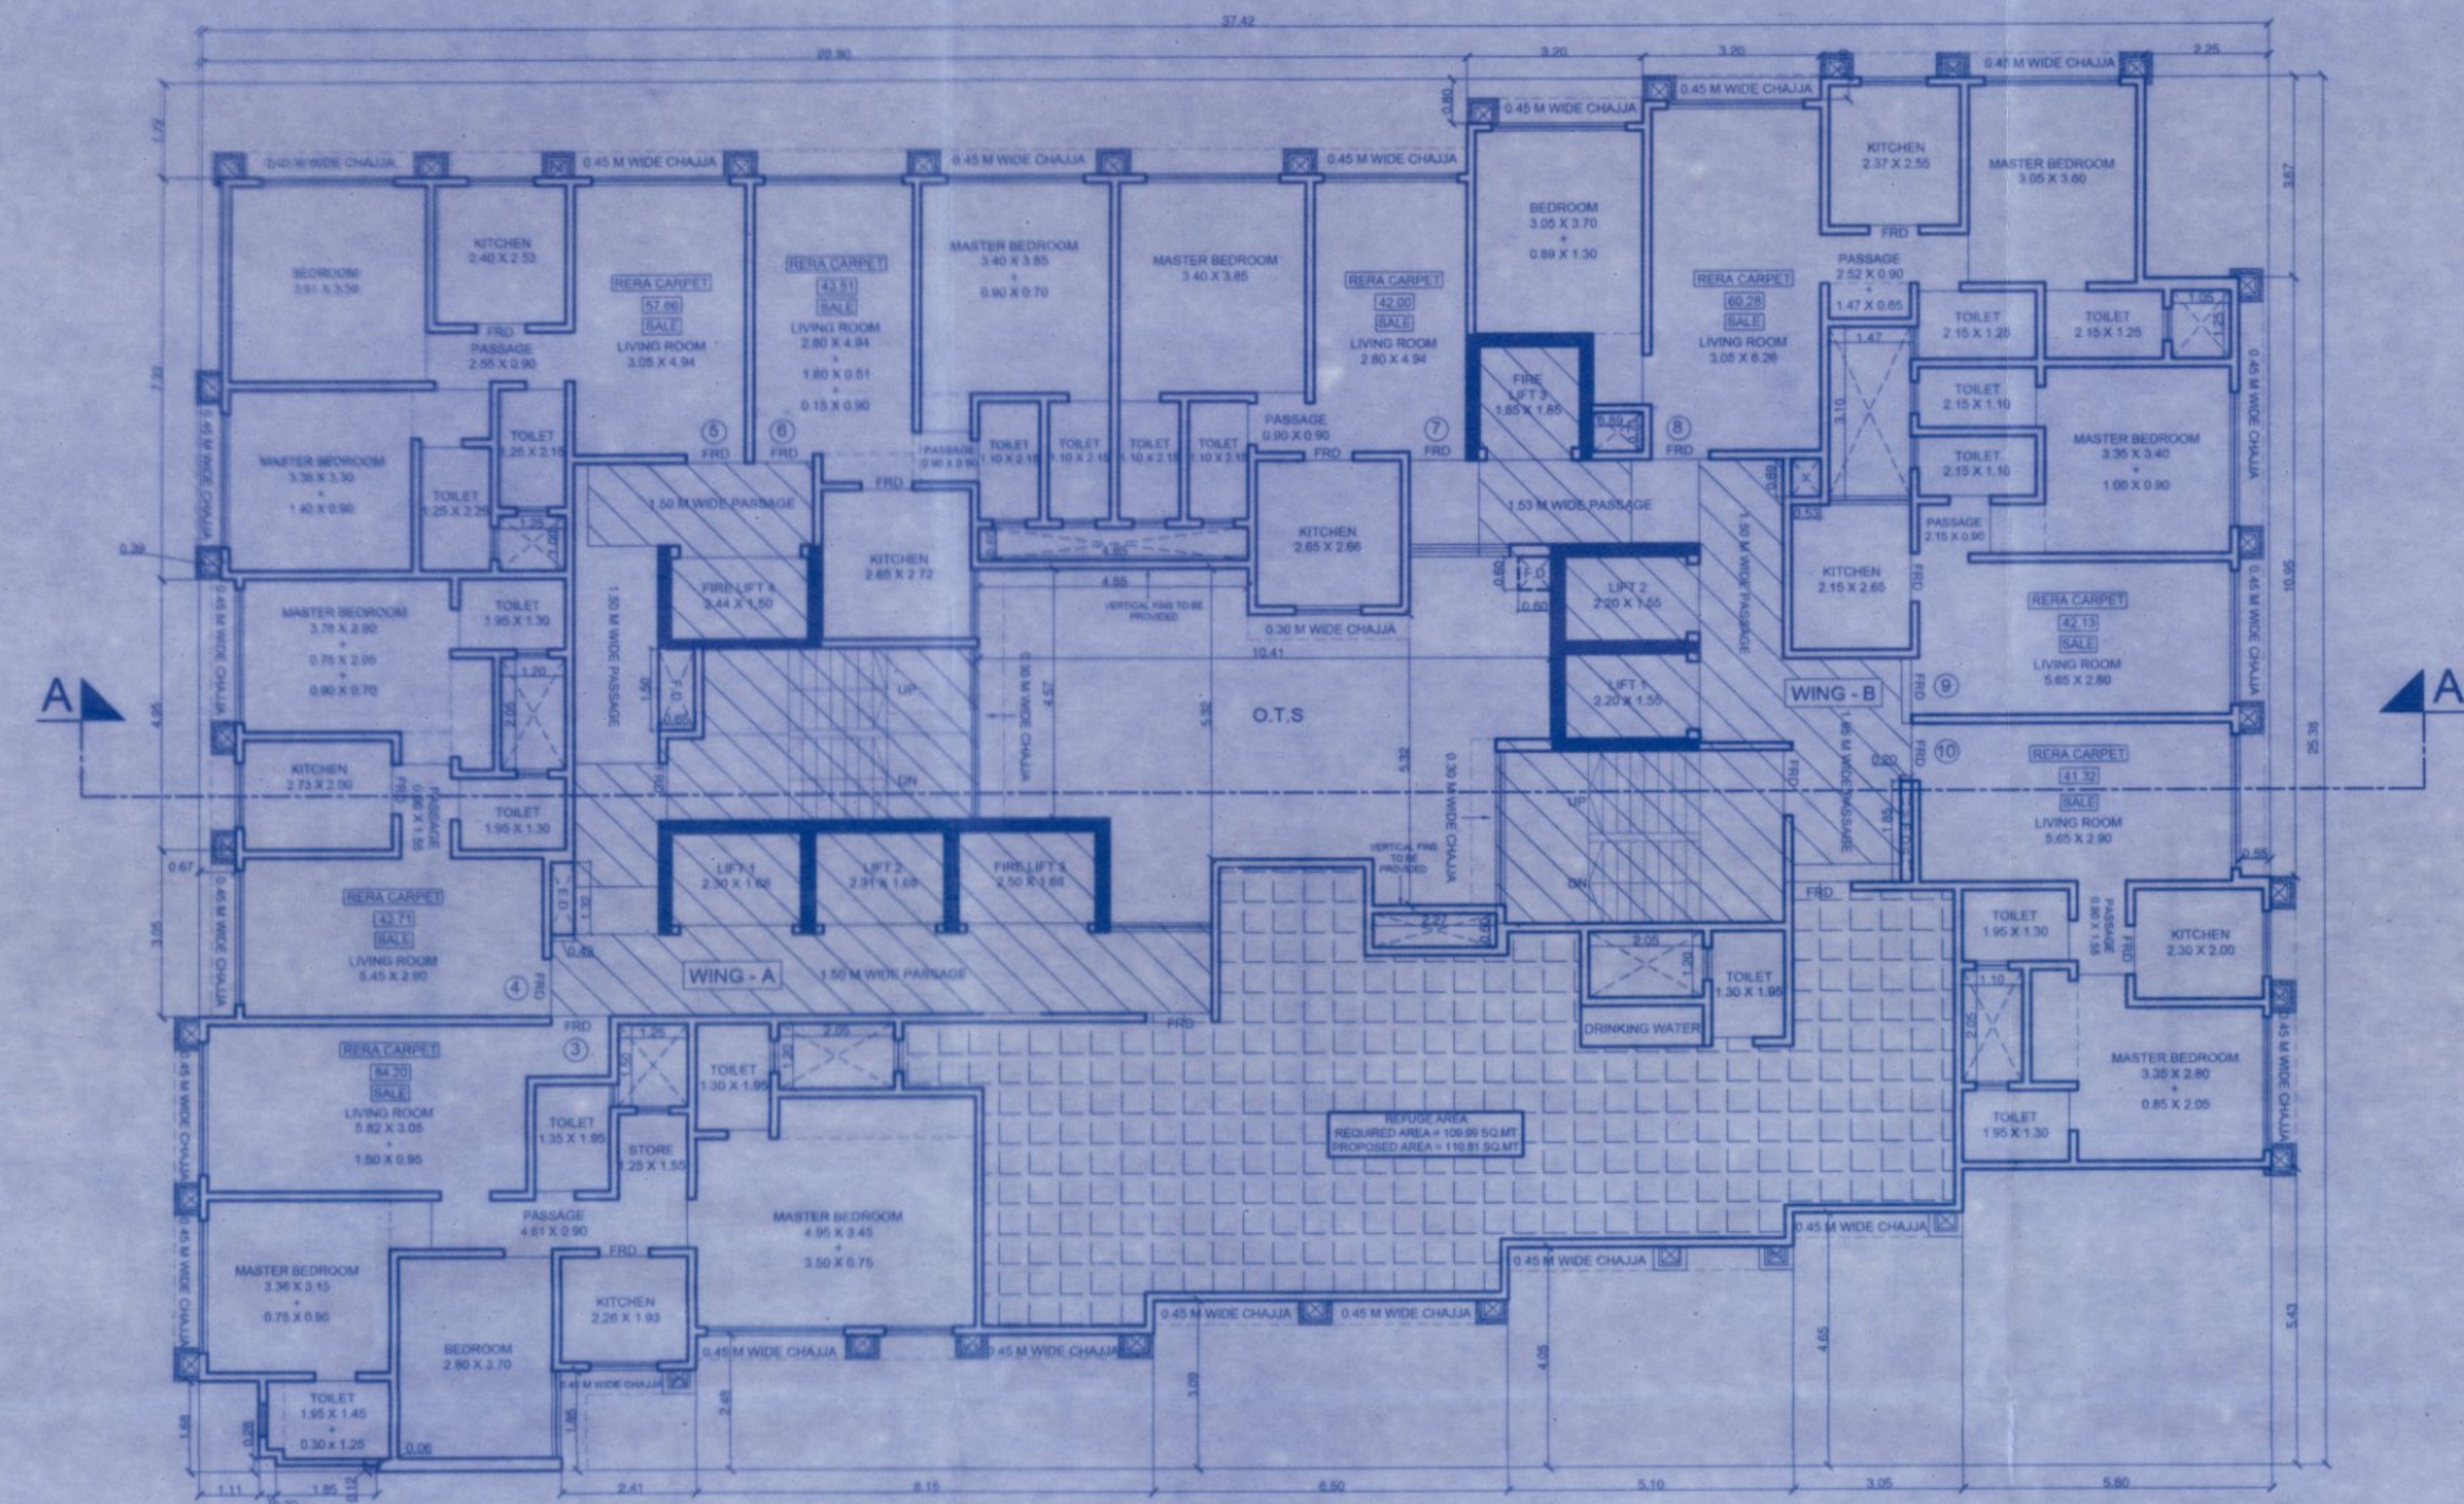


REFUGE FLOOR PLAN AT 8TH FLOOR LEVEL OF
COMPOSITE BUILDING SALE WING "A" & "B"
SCALE - 1:100

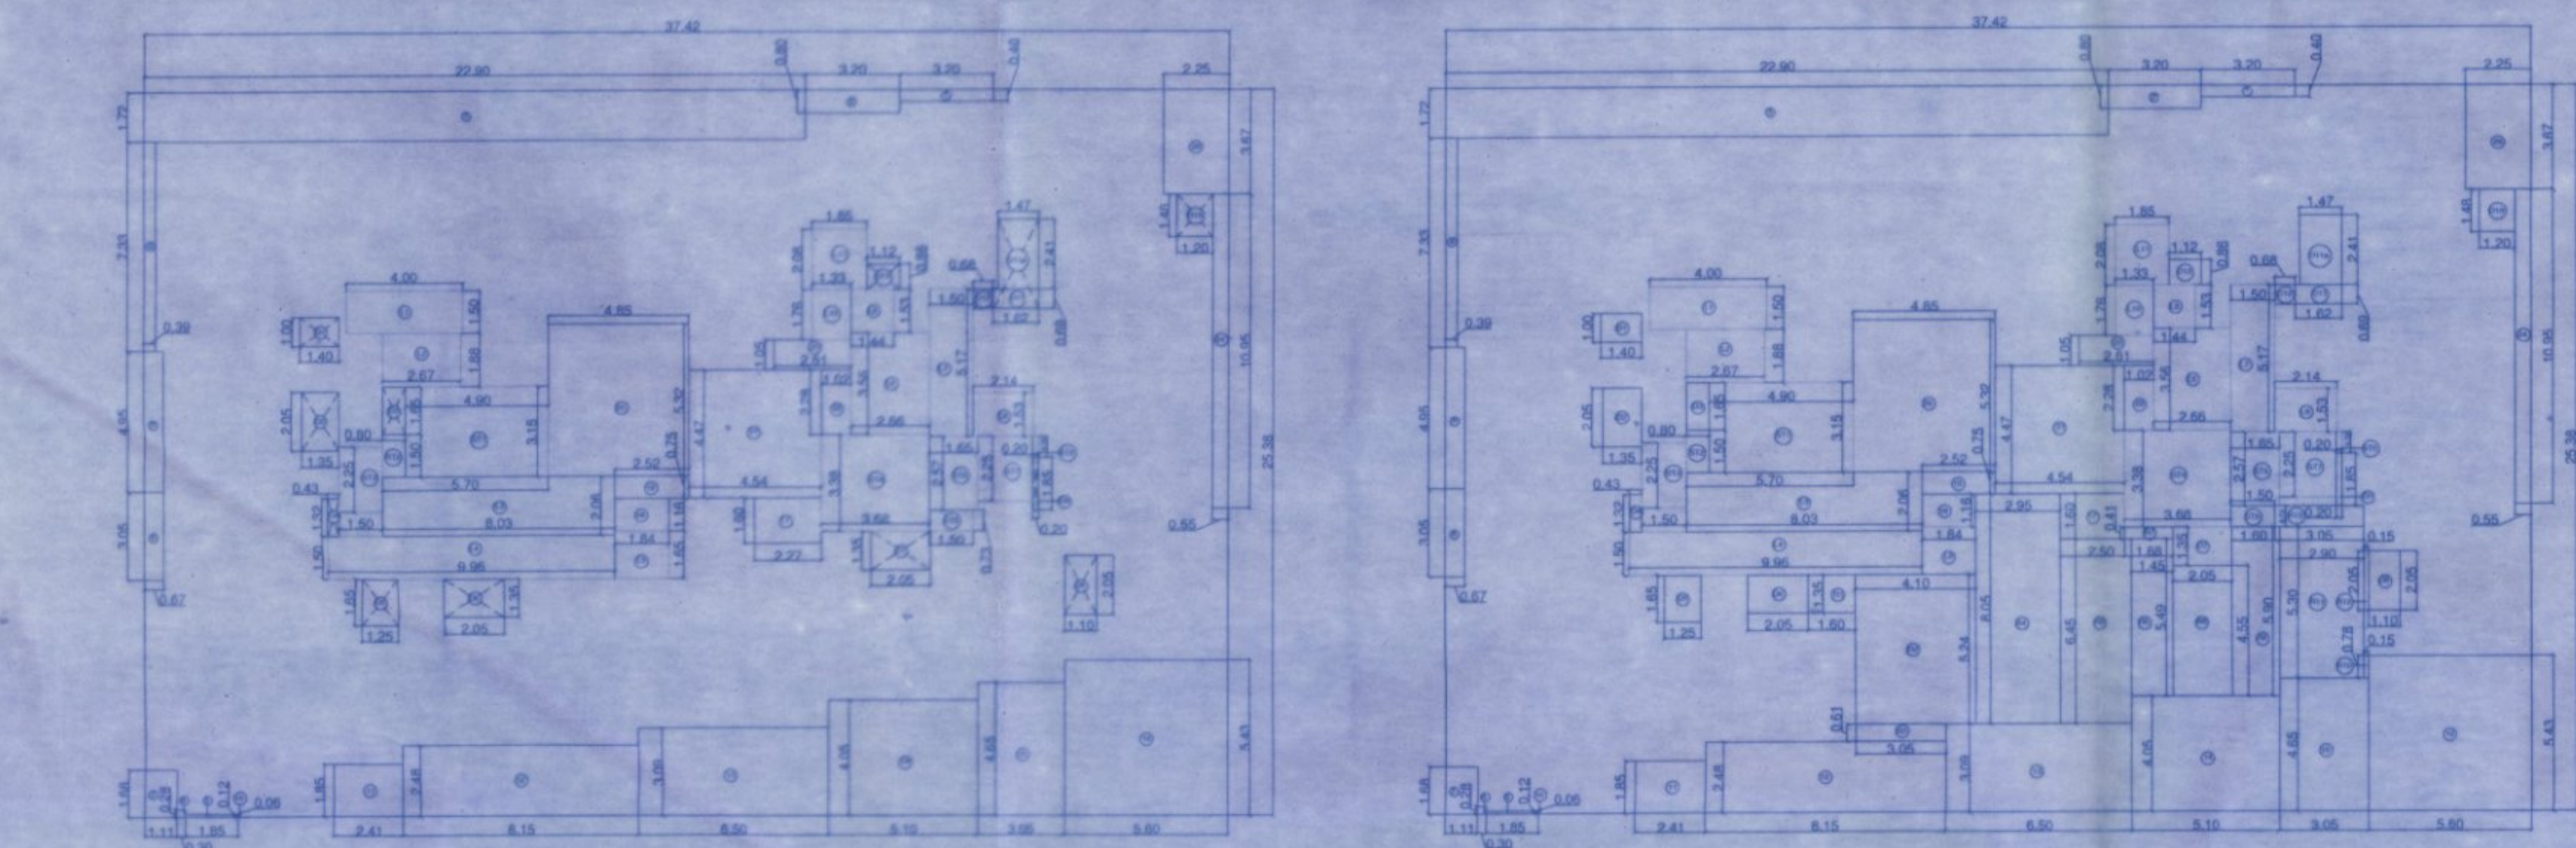

AREA DIAGRAM 1ST TO 7TH & 9TH TO 12TH FLOOR PLAN
COMPOSITE BUILDING WING "A" & "B"
SCALE - 1:200


AREA DIAGRAM OF 8TH REFUGE FLOOR PLAN
COMPOSITE BUILDING SALE WING "A" & "B"
SCALE - 1:200

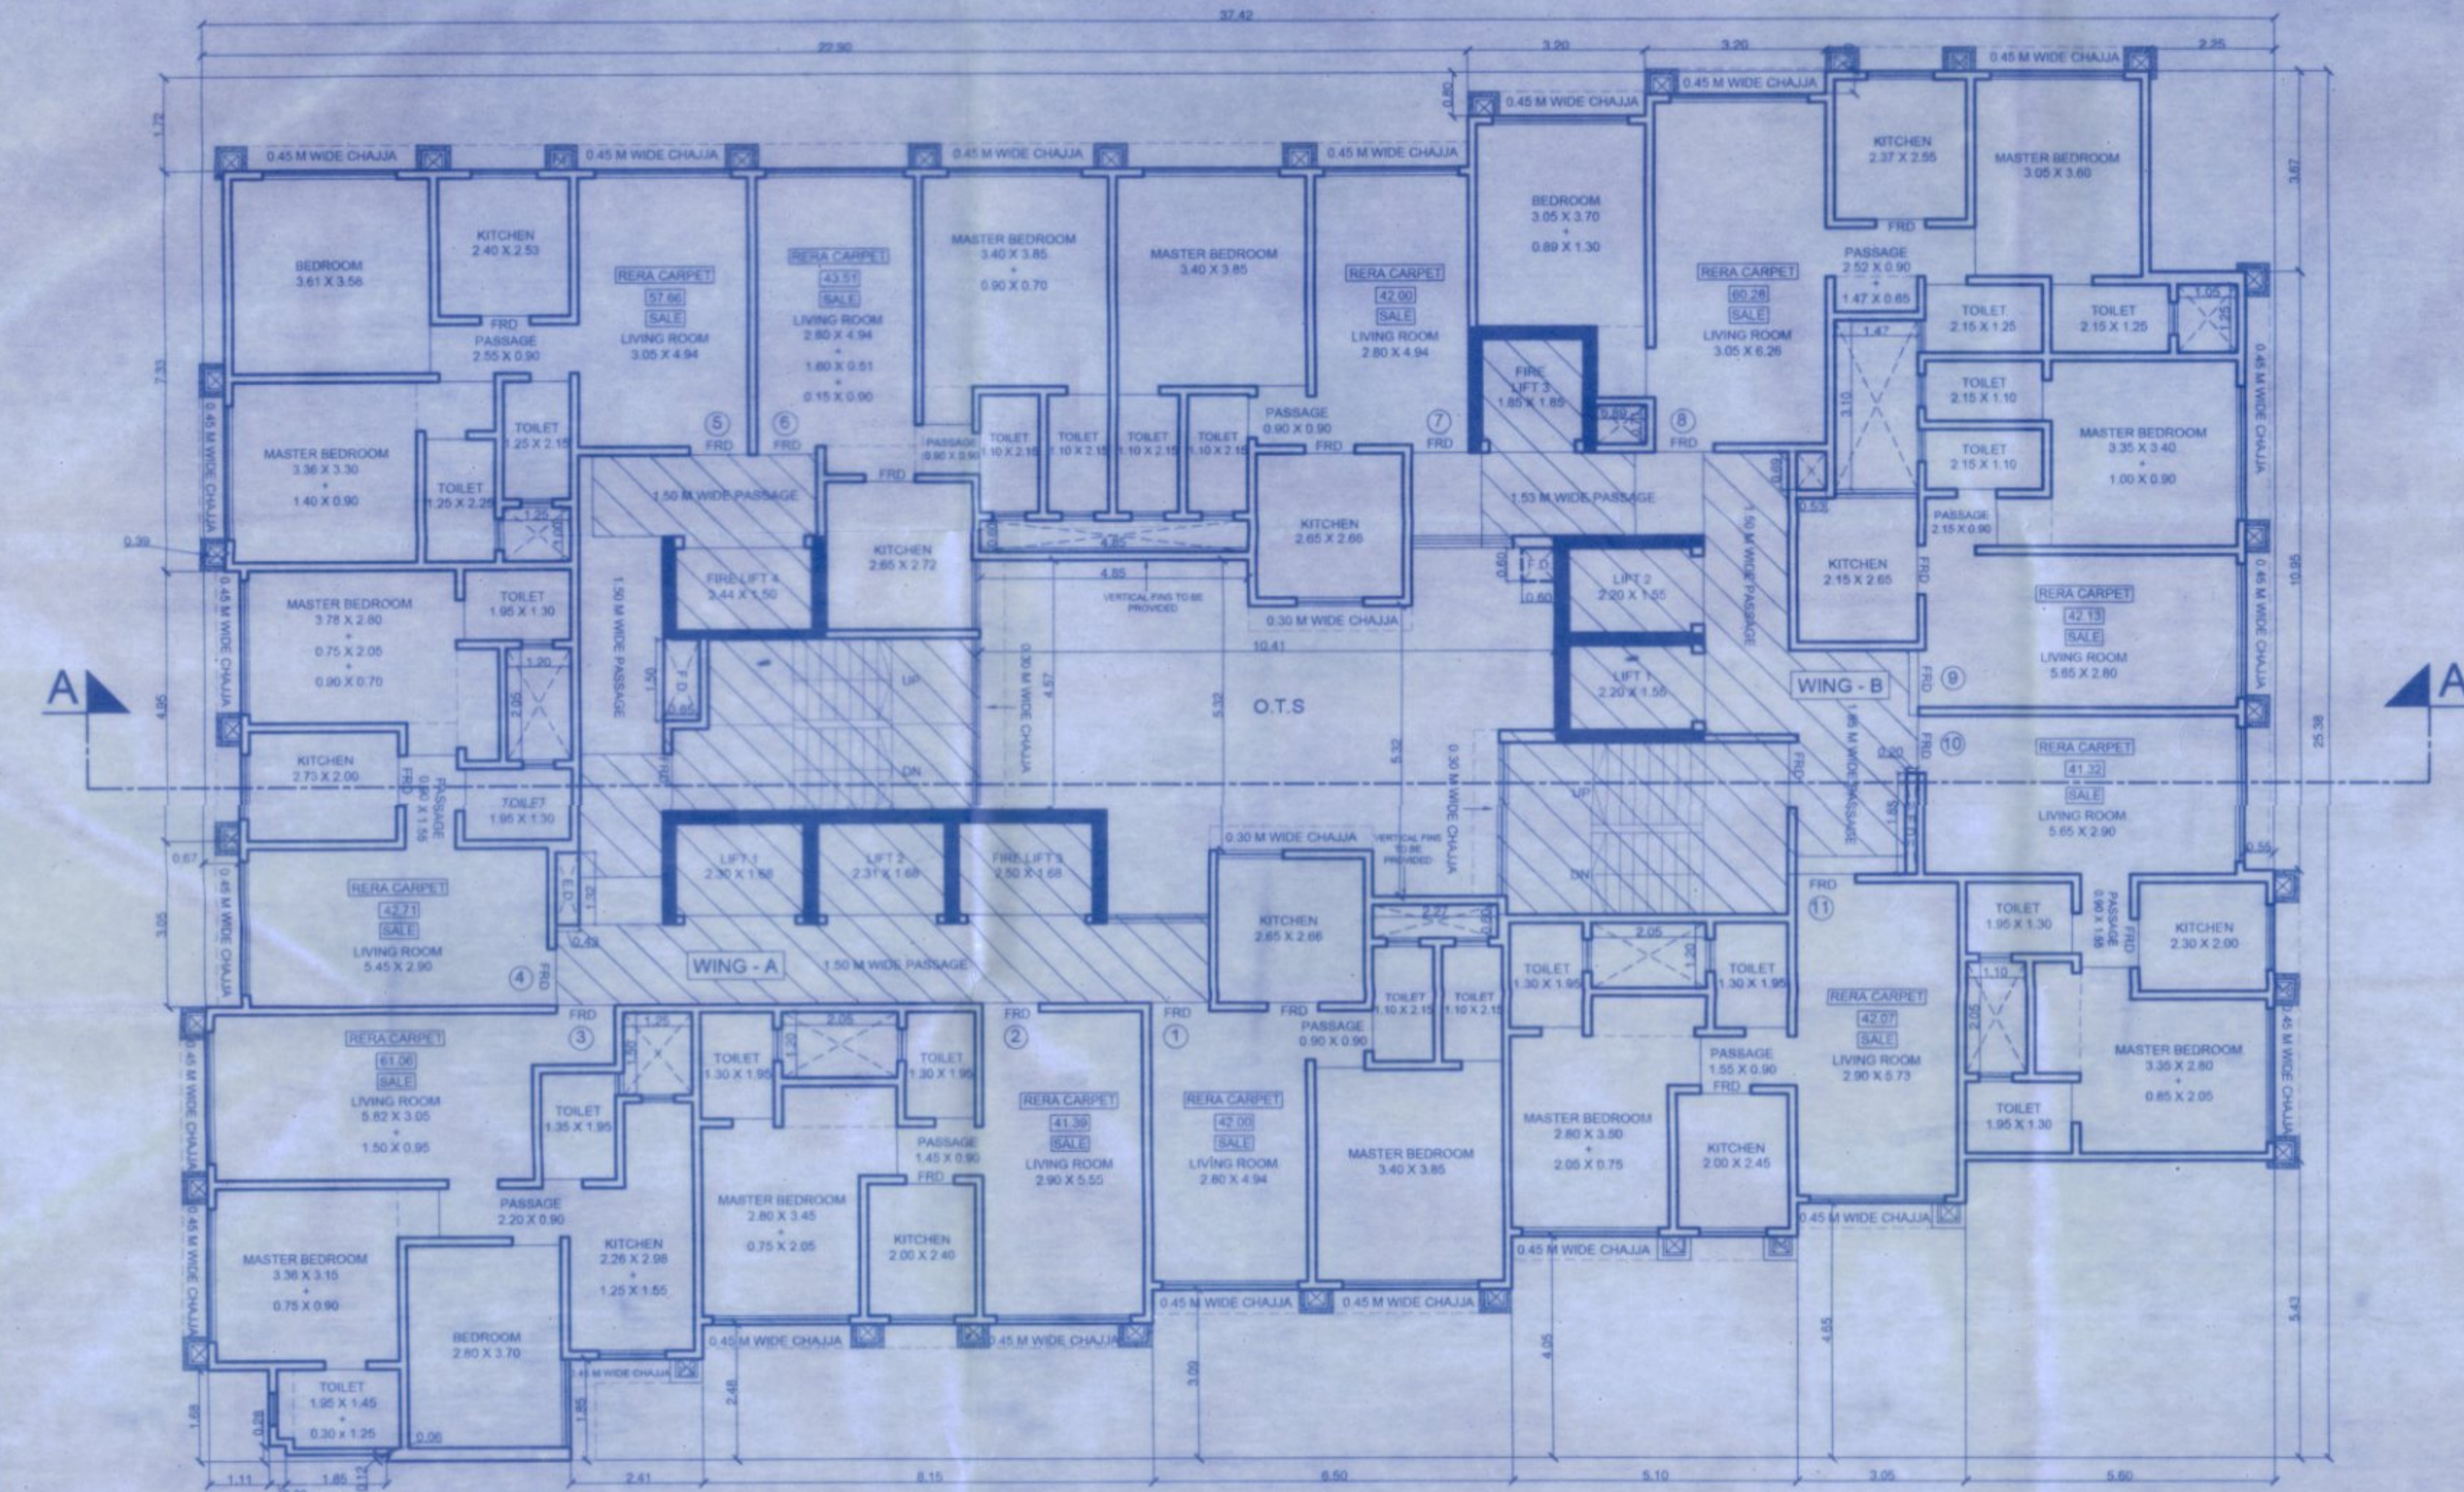

1ST TO 7TH & 9TH TO 12TH FLOOR PLAN OF
COMPOSITE BUILDING WING "A" & "B"
SCALE - 1:100

BUILT UP AREA CALCULATION WING "A" & "B" 1ST TO 7TH & 9TH TO 12TH FLOOR				
	A	B	C	D=ABC IN SQ.M
A)	37.42	25.38	1	949.72
LESS AREA				
1	3.20	0.40	1.00	1.28
2	3.20	0.80	1.00	2.56
3	22.90	1.72	1.00	39.36
4	0.30	7.33	1.00	2.19
5	0.67	4.95	1.00	3.32
6	0.67	3.65	1.00	2.44
7	1.11	1.68	1.00	1.86
8	0.30	0.28	1.00	0.08
9	1.85	0.12	1.00	0.22
10	0.06	0.12	0.50	0.03
11	2.41	1.85	1.00	4.46
12	8.15	2.48	1.00	20.23
13	4.50	3.09	1.00	13.69
14	5.10	4.85	1.00	24.65
15	3.05	4.45	1.00	13.58
16	1.60	5.45	1.00	8.74
17	2.27	1.60	1.00	3.63
18	1.54	1.16	1.00	1.77
19	2.52	0.75	1.00	1.89
20	5.52	4.85	1.00	26.58
21	4.54	4.47	1.00	20.29
22	1.02	2.28	1.00	2.33
23	2.61	1.05	1.00	2.74
24	0.55	10.95	1.00	6.02
25	2.25	3.67	1.00	8.26
TOTAL DEDUCTIONS (B)				236.72
NET GROSS AREA (A-B)				713.00
LESS STAIRCASE & LIFT				
L1	4.00	1.30	1.00	5.30
L2	2.67	1.88	1.00	5.02
L3	8.03	2.66	1.00	21.24
L4	9.96	1.30	1.00	12.94
L5	1.84	1.65	1.00	3.04
L6	2.66	3.56	1.00	9.47
L7	1.30	5.17	1.00	6.76
L8	2.14	1.53	1.00	3.27
L9	1.44	1.53	1.00	2.20
L10	3.53	1.76	1.00	6.24
L11	1.85	2.08	1.00	3.85
ST1	4.90	3.15	1.00	15.44
ST2	0.80	1.50	1.00	1.20
ST3	1.70	2.25	1.00	3.83
ST4	3.68	3.38	1.00	12.44
ST5	1.50	0.75	1.00	1.13
ST6	1.47	2.41	1.00	3.54
ST7	1.95	2.25	1.00	4.39
ST8	0.30	0.72	1.00	0.22
TOTAL STAIRCASE & LIFT				116.74
LESS DUCT AREA				
D1	1.40	1.00	1.00	1.40
D2	1.35	2.05	1.00	2.77
D3	0.80	1.65	1.00	1.32
D4	0.43	1.32	1.00	0.57
D5	1.25	1.65	1.00	2.06
D6	2.03	1.35	1.00	2.74
D7	2.68	1.35	1.00	3.62
D8	1.10	2.65	1.00	2.92
D9	0.30	1.85	1.00	0.57
D10	1.20	1.48	1.00	1.78
D11	1.62	0.69	1.00	1.12
D12	1.47	2.41	1.00	3.54
D13	0.68	0.69	1.00	0.47
D14	1.12	0.86	1.00	0.96
TOTAL DUCT AREA				24.15
NET CONSTRUCTED AREA				
C - E				688.85
SALE BUA FOR P&P PURPOSE				
C - D - E				713.00
TOTAL BUA FOR P&P PURPOSE				
713.00 - 116.74 - 24.15				572.11

BUILT UP AREA CALCULATION REAR WING "A" & "B" 8TH REFUGE FLOOR PLAN				
	A	B	C	D=ABC IN SQ.M
A)	37.42	25.38	1	949.72
LESS AREA				
1	3.20	0.40	1.00	1.28
2	3.20	0.80	1.00	2.56
3	22.90	1.72	1.00	39.36
4	0.30	7.33	1.00	2.19
5	0.67	4.95	1.00	3.32
6	0.67	3.65	1.00	2.44
7	1.11	1.68	1.00	1.86
8	0.30	0.28	1.00	0.08
9	1.85	0.12	1.00	0.22
10	0.06	0.12	0.50	0.03
11	2.41	1.85	1.00	4.46
12	8.15	2.48	1.00	20.23
13	4.50	3.09	1.00	13.69
14	5.10	4.85	1.00	24.65
15	3.05	4.45	1.00	13.58
16	1.60	5.45	1.00	8.74
17	2.27	1.60	1.00	3.63
18	1.54	1.16	1.00	1.77
19	2.52	0.75	1.00	1.89
20	5.52	4.85	1.00	26.58
21	4.54	4.47	1.00	20.29
22	1.02	2.28	1.00	2.33
23	2.61	1.05	1.00	2.74
24	0.55	10.95	1.00	6.02
25	2.25	3.67	1.00	8.26
TOTAL DEDUCTIONS (B)				236.72
NET GROSS AREA (A-B)				713.00
LESS STAIRCASE & LIFT				
L1	4.00	1.30	1.00	5.30
L2	2.67	1.88	1.00	5.02
L3	8.03	2.66	1.00	21.24
L4	9.96	1.30	1.00	12.94
L5	1.84	1.65	1.00	3.04
L6	2.66	3.56	1.00	9.47
L7	1.30	5.17	1.00	6.76
L8	2.14	1.53	1.00	3.27
L9	1.44	1.53	1.00	2.20
L10	3.53	1.76	1.00	6.24
L11	1.85	2.08	1.00	3.85
ST1	4.90	3.15	1.00	15.44
ST2	0.80	1.50	1.00	1.20
ST3	1.70	2.25	1.00	3.83
ST4	3.68	3.38	1.00	12.44
ST5	1.50	0.75	1.00	1.13
ST6	1.47	2.41	1.00	3.54
ST7	1.95	2.25	1.00	4.39
ST8	0.30	0.72	1.00	0.22
TOTAL STAIRCASE & LIFT				116.74
LESS DUCT AREA				
D1	1.40	1.00	1.00	1.40
D2	1.35	2.05	1.00	2.77
D3	0.80	1.65	1.00	1.32
D4	0.43	1.32	1.00	0.57
D5	1.25	1.65	1.00	2.06
D6	2.03	1.35	1.00	2.74
D7	2.68	1.35	1.00	3.62
D8	1.10	2.65	1.00	2.92
D9	0.30	1.85	1.00	0.57
D10	1.20	1.48	1.00	1.78
D11	1.62	0.69	1.00	1.12
D12	1.47	2.41	1.00	3.54
D13	0.68	0.69	1.00	0.47
D14	1.12	0.86	1.00	0.96
TOTAL DUCT AREA				24.15
NET CONSTRUCTED AREA				
C - E				688.85
SALE BUA FOR P&P PURPOSE				
C - D - E				713.00
TOTAL BUA FOR P&P PURPOSE				
713.00 - 116.74 - 24.15				572.11

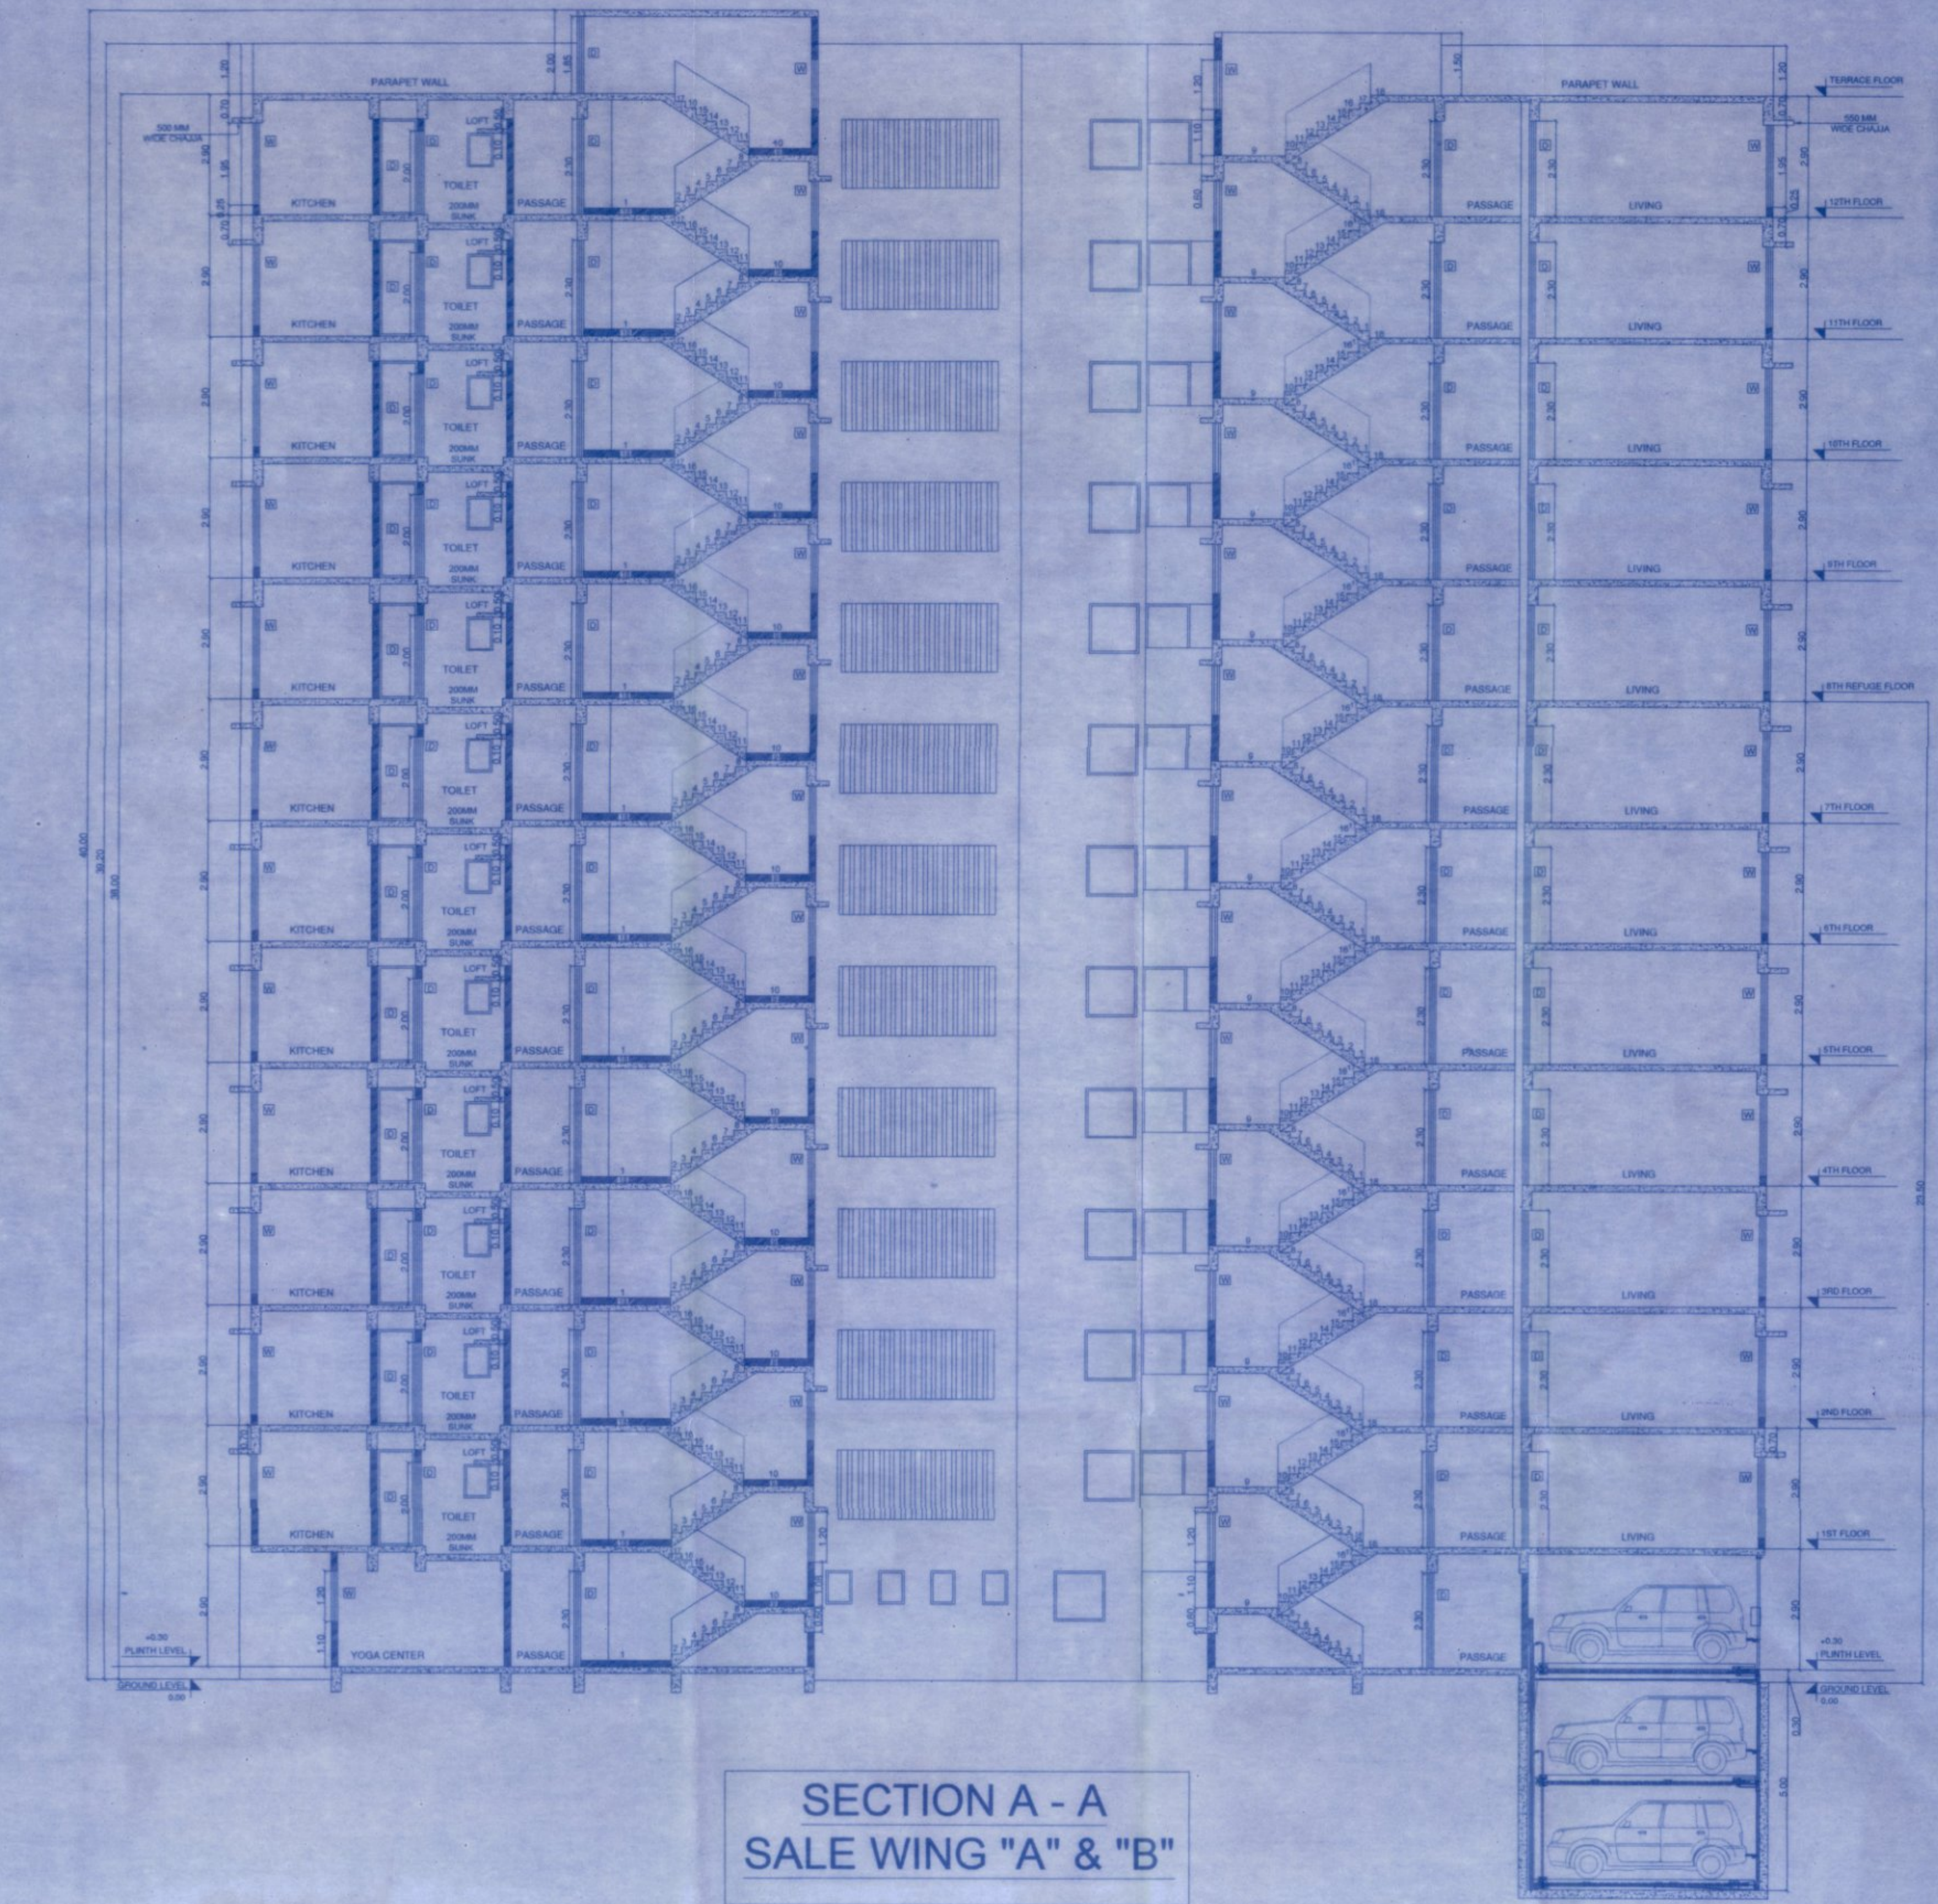

SECTION A - A
SALE WING "A" & "B"

TENEMENT STATEMENT FOR COMPOSITE BUILDING WING "C"									
FLOOR	AMENITIES	RELIGIOUS	RES. REAR	RES. PROV. PAF	RES. PAF	PTC	SALE RES.	SALE COMM	TOTAL
GROUND	--	--	--	--	--	--	--	SHOP NO. - 123456 TOTAL = 4 NOS.	6
FIRST	FLAT NO. - 1A/7A/10 TOTAL = 3 NOS.	FLAT NO. - 5 TOTAL = 1 NOS.	FLAT NO. - 23A/9 TOTAL = 4 NOS.	--	FLAT NO. - 1A/7A/10 TOTAL = 3 NOS.	--	--	--	10
SECOND	--	--	FLAT NO. - 23A/9 TOTAL = 3 NOS.	--	FLAT NO. - 1A/7A/10 TOTAL = 3 NOS.	--	--	--	10
THIRD	--	--	FLAT NO. - 23A/9 TOTAL = 3 NOS.	--	FLAT NO. - 1A/7A/10 TOTAL = 3 NOS.	--	--	--	10
FOURTH	--	--	FLAT NO. - 23A/9 TOTAL = 3 NOS.	--	FLAT NO. - 1A/7A/10 TOTAL = 3 NOS.	--	--	--	10
FIFTH	--	--	FLAT NO. - 23A/9 TOTAL = 3 NOS.	--	FLAT NO. - 1A/7A/10 TOTAL = 3 NOS.	--	--	--	10
SIXTH	--	--	FLAT NO. - 23A/9 TOTAL = 3 NOS.	--	FLAT NO. - 1A/7A/10 TOTAL = 3 NOS.	--	--	--	10
SEVENTH	--	--	FLAT NO. - 23A/9 TOTAL = 3 NOS.	--	FLAT NO. - 1A/7A/10 TOTAL = 3 NOS.	--	--	--	10
EIGHTH	--	--	FLAT NO. - 23A/9 TOTAL = 3 NOS.	--	FLAT NO. - 1A/7A/10 TOTAL = 3 NOS.	--	--	--	10
NINTH	--	--	FLAT NO. - 23A/9 TOTAL = 3 NOS.	--	FLAT NO. - 1A/7A/10 TOTAL = 3 NOS.	--	--	--	10
TENTH	--	--	FLAT NO. - 23A/9 TOTAL = 3 NOS.	--	FLAT NO. - 1A/7A/10 TOTAL = 3 NOS.	--	--	--	10
ELEVENTH	--	--	FLAT NO. - 17A/10 TOTAL = 4 NOS.	--	FLAT NO. - 23A/9 TOTAL = 3 NOS.	--	--	--	10
TWELFTH	--	--	--	--	--	--	FLAT NO. - 17A/10 TOTAL = 4 NOS.	--	10
TOTAL	5	1	31	23	17	25	16	6	124

REFUGE AREA CALCULATION AT 8TH FLOOR WING "A" & "B"		
REFUGE AREA REQUIRED (572.11 X 4 + 461.29) X 4%	109.99	
REFUGE AREA PROPOSED	110.81	
EXCESS REFUGE AREA	0.83	

STAMP OF DATE RECEIPT OF PLAN.

STAMP OF APPROVAL PLAN.

