
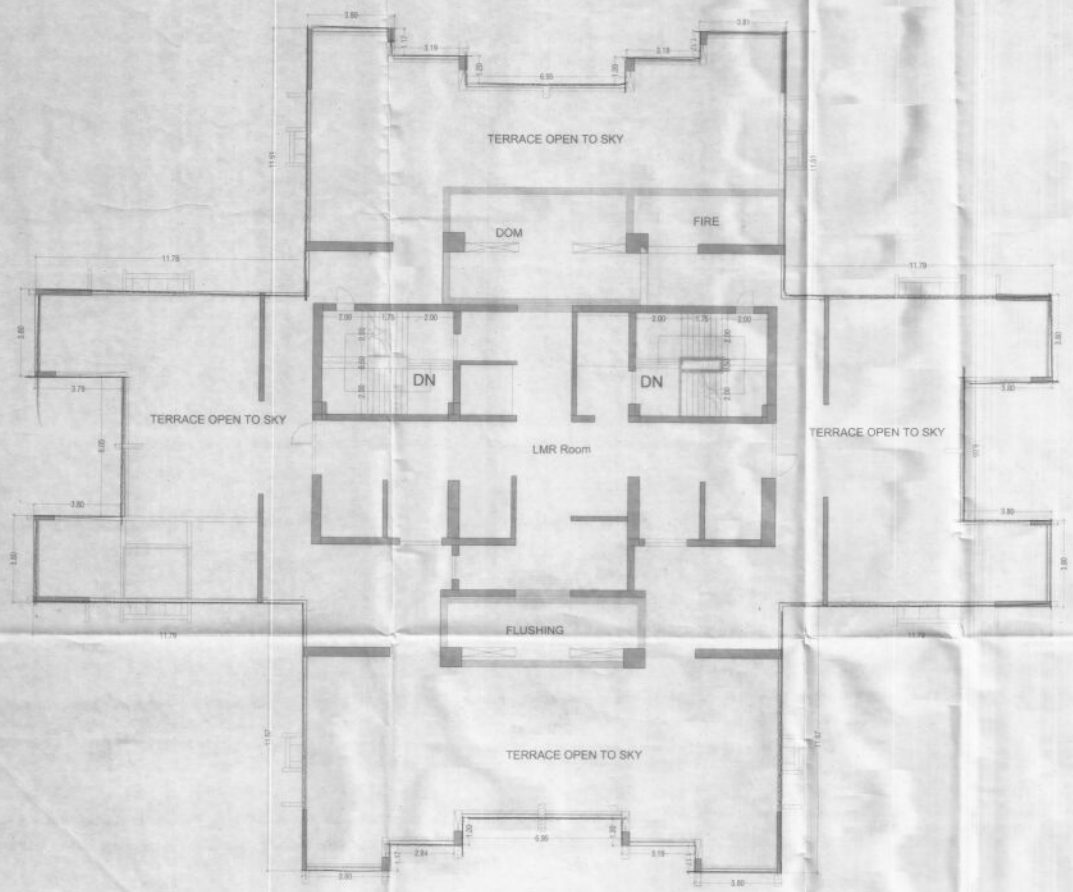


TERRACE FLOOR PLAN (WING-A)
SCALE- 1:100

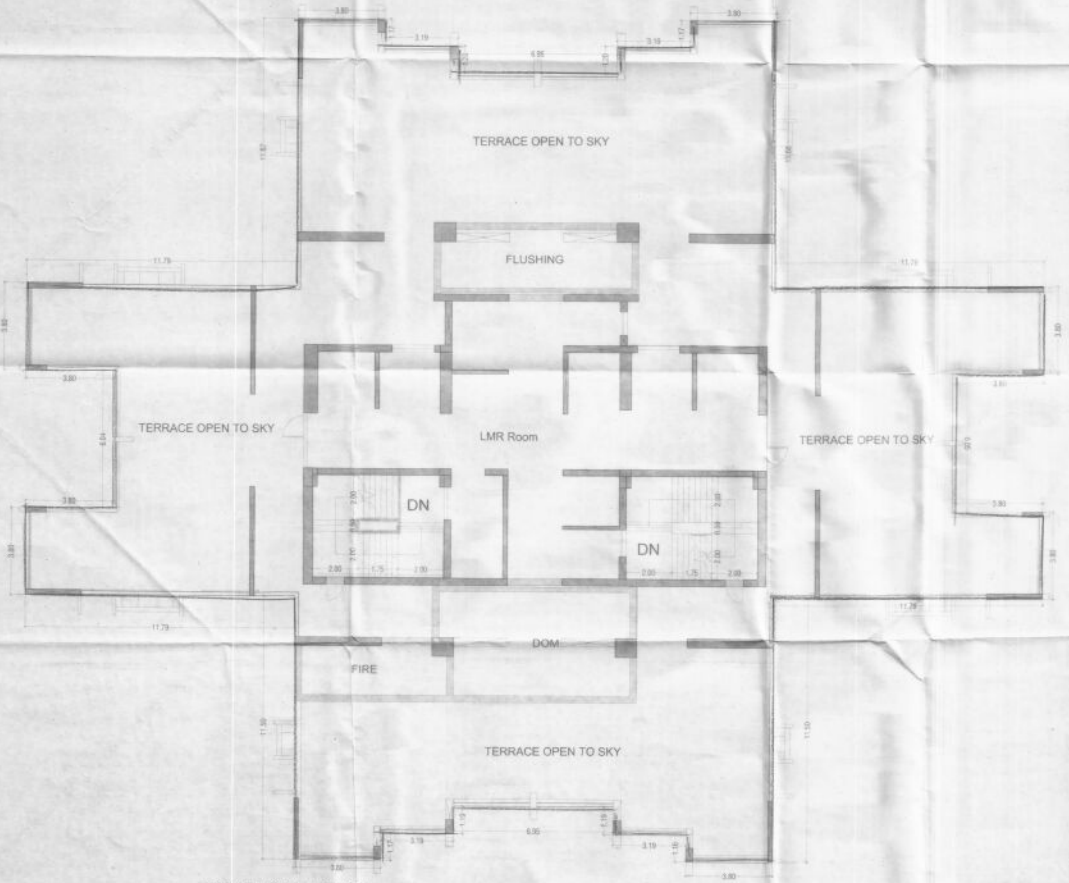

TERRACE FLOOR PLAN (WING-B)
SCALE- 1:100

PROFORMA -B 08 / 09

CONTENTS OF SHEET

WING - A & B
TERRACE FLOOR PLAN

STAMP AND DATE OF APPROVAL OF PLAN

PLANS APPROVED (SYMBOLS OF DRAWINGS)
WHICH ARE TO BE READ ALONG WITH
~~COMMENCEMENT CERTIFICATE~~ / AMENDED
COMMENCEMENT CERTIFICATE ISSUED UPTO
PLINTH LEVEL BEARING
NO. ZP/CR-03/BOR/CC/3116/IV/1230/2020
DATE - 2 DEC 2020
AND THE CONDITIONS MENTIONED THEREIN.

~~Planner~~ Architect,
Town & Country Planning Division,
MMRDA

MMRDA

STAMP AND DATE OF RECEIPT OF PLAN

DESCRIPTION OF PROPOSAL & PROPERTY

PROPOSED RESIDENTIAL BUILDING ON SUB-PLOT A BEARING CTS NO. 158,159,160,161(PT),162(PT) & 165(PT) OF VILLAGE GOREGAON

DWG NO.	REVISIONS	DATE	SCALE	DISCRIPTION
08 / 09	-	-	1 : 100	

DRAWN BY-	-
CHECKED BY-	-
NORTH	NAME OF THE OWNER
	M/s. SATGURU CORPORATE SERVICES PRIVATE LIMITED
	SIGNATURE OF THE OWNER
NAME OF ARCHITECT	DEVYANI KHADILKAR
LIC. NO	CA/90/13184
ADDRESS	SPACEAGE CONSULTANTS B-106, Natraj Building, Mulund Goregaon Link Road, Mulund (w), Mumbai - 400 080.